




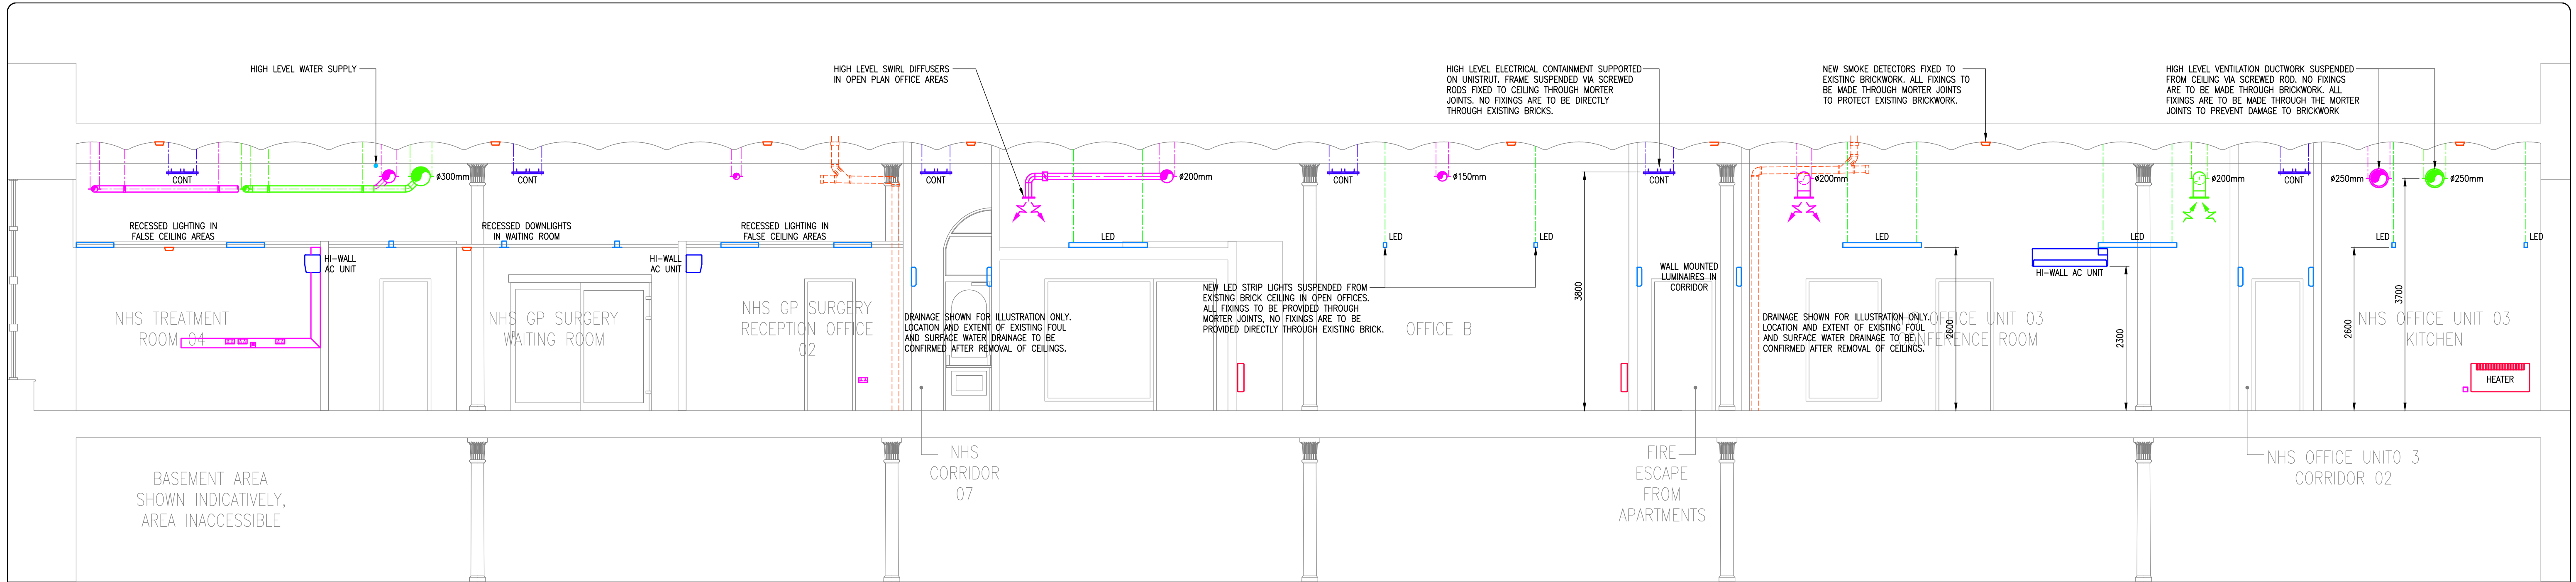

SECTION 'A-A'

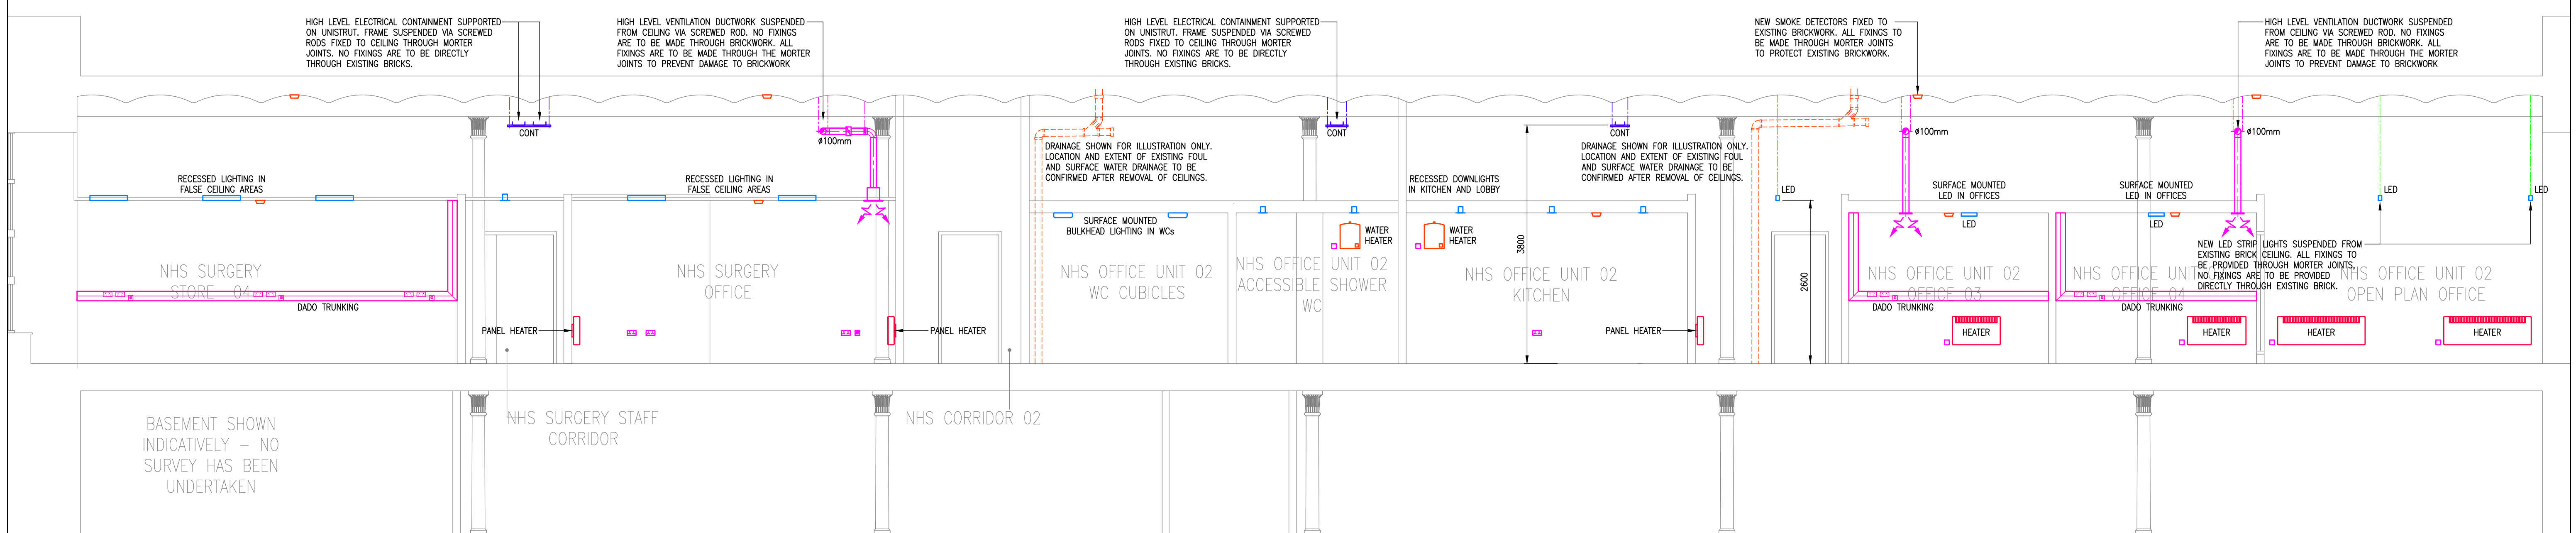

SECTION 'B-B'

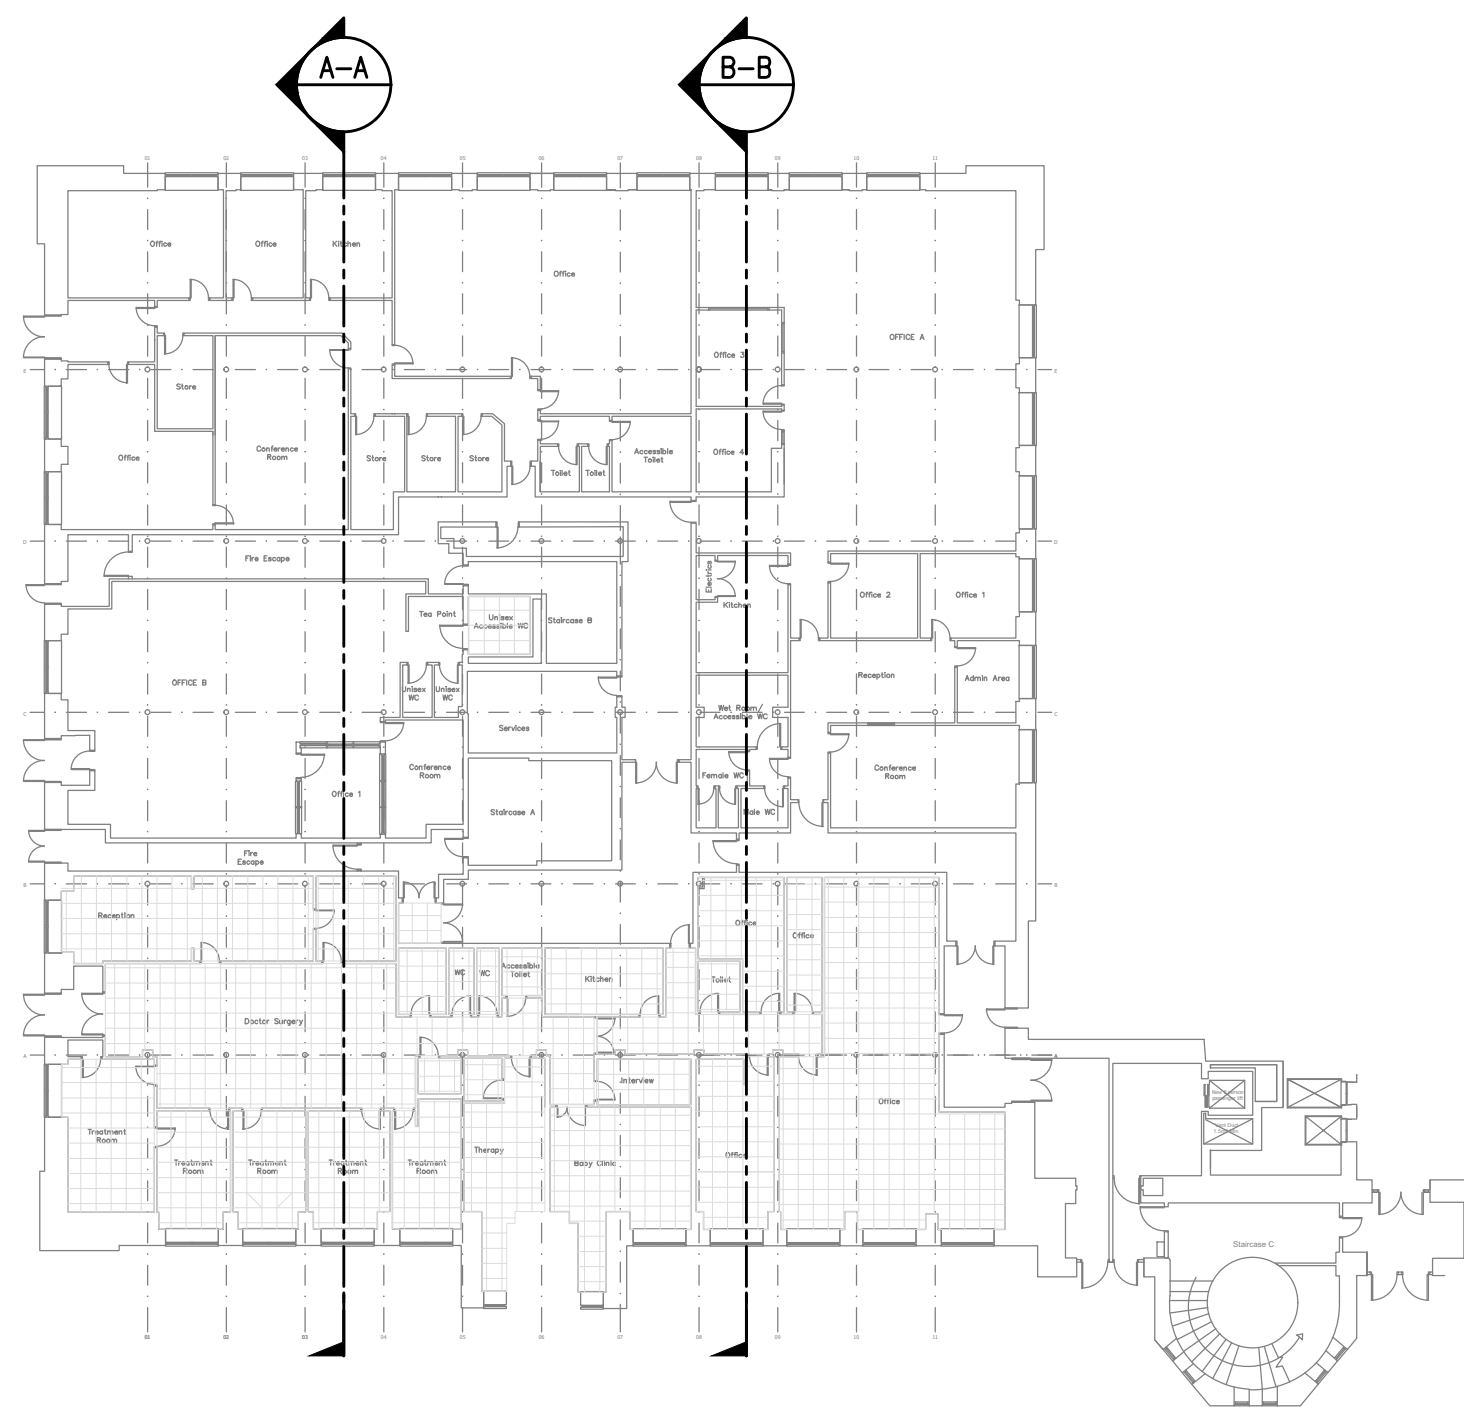

P1	15.02.24	PRELIMINARY ISSUE	NP
Rev:	Date:	Status/Amendments:	By:



BEECHFIELD
CONSULTING ENGINEERS
Mechanical, Electrical & Energy Consultants

THE WAREHOUSE, SAXON STREET, MANCHESTER, M34 3DS
T: 0161 337 4353 E: office@bfoe.co.uk W: www.bfoe.co.uk

Client:

Project:
**VICTORIA MILL
MANCHESTER**

Drawing Title:
**MECHANICAL AND ELECTRICAL SERVICES
COORDINATED BUILDING SECTIONS**

Engineer: NP	Drawn By: NP	Approved By: DY
Scale: 1:50	Paper Size: A1	Date Created: FEB 2024
Drawing Number: BCE - 320 - S - 100	Drawing Revision: P1	