


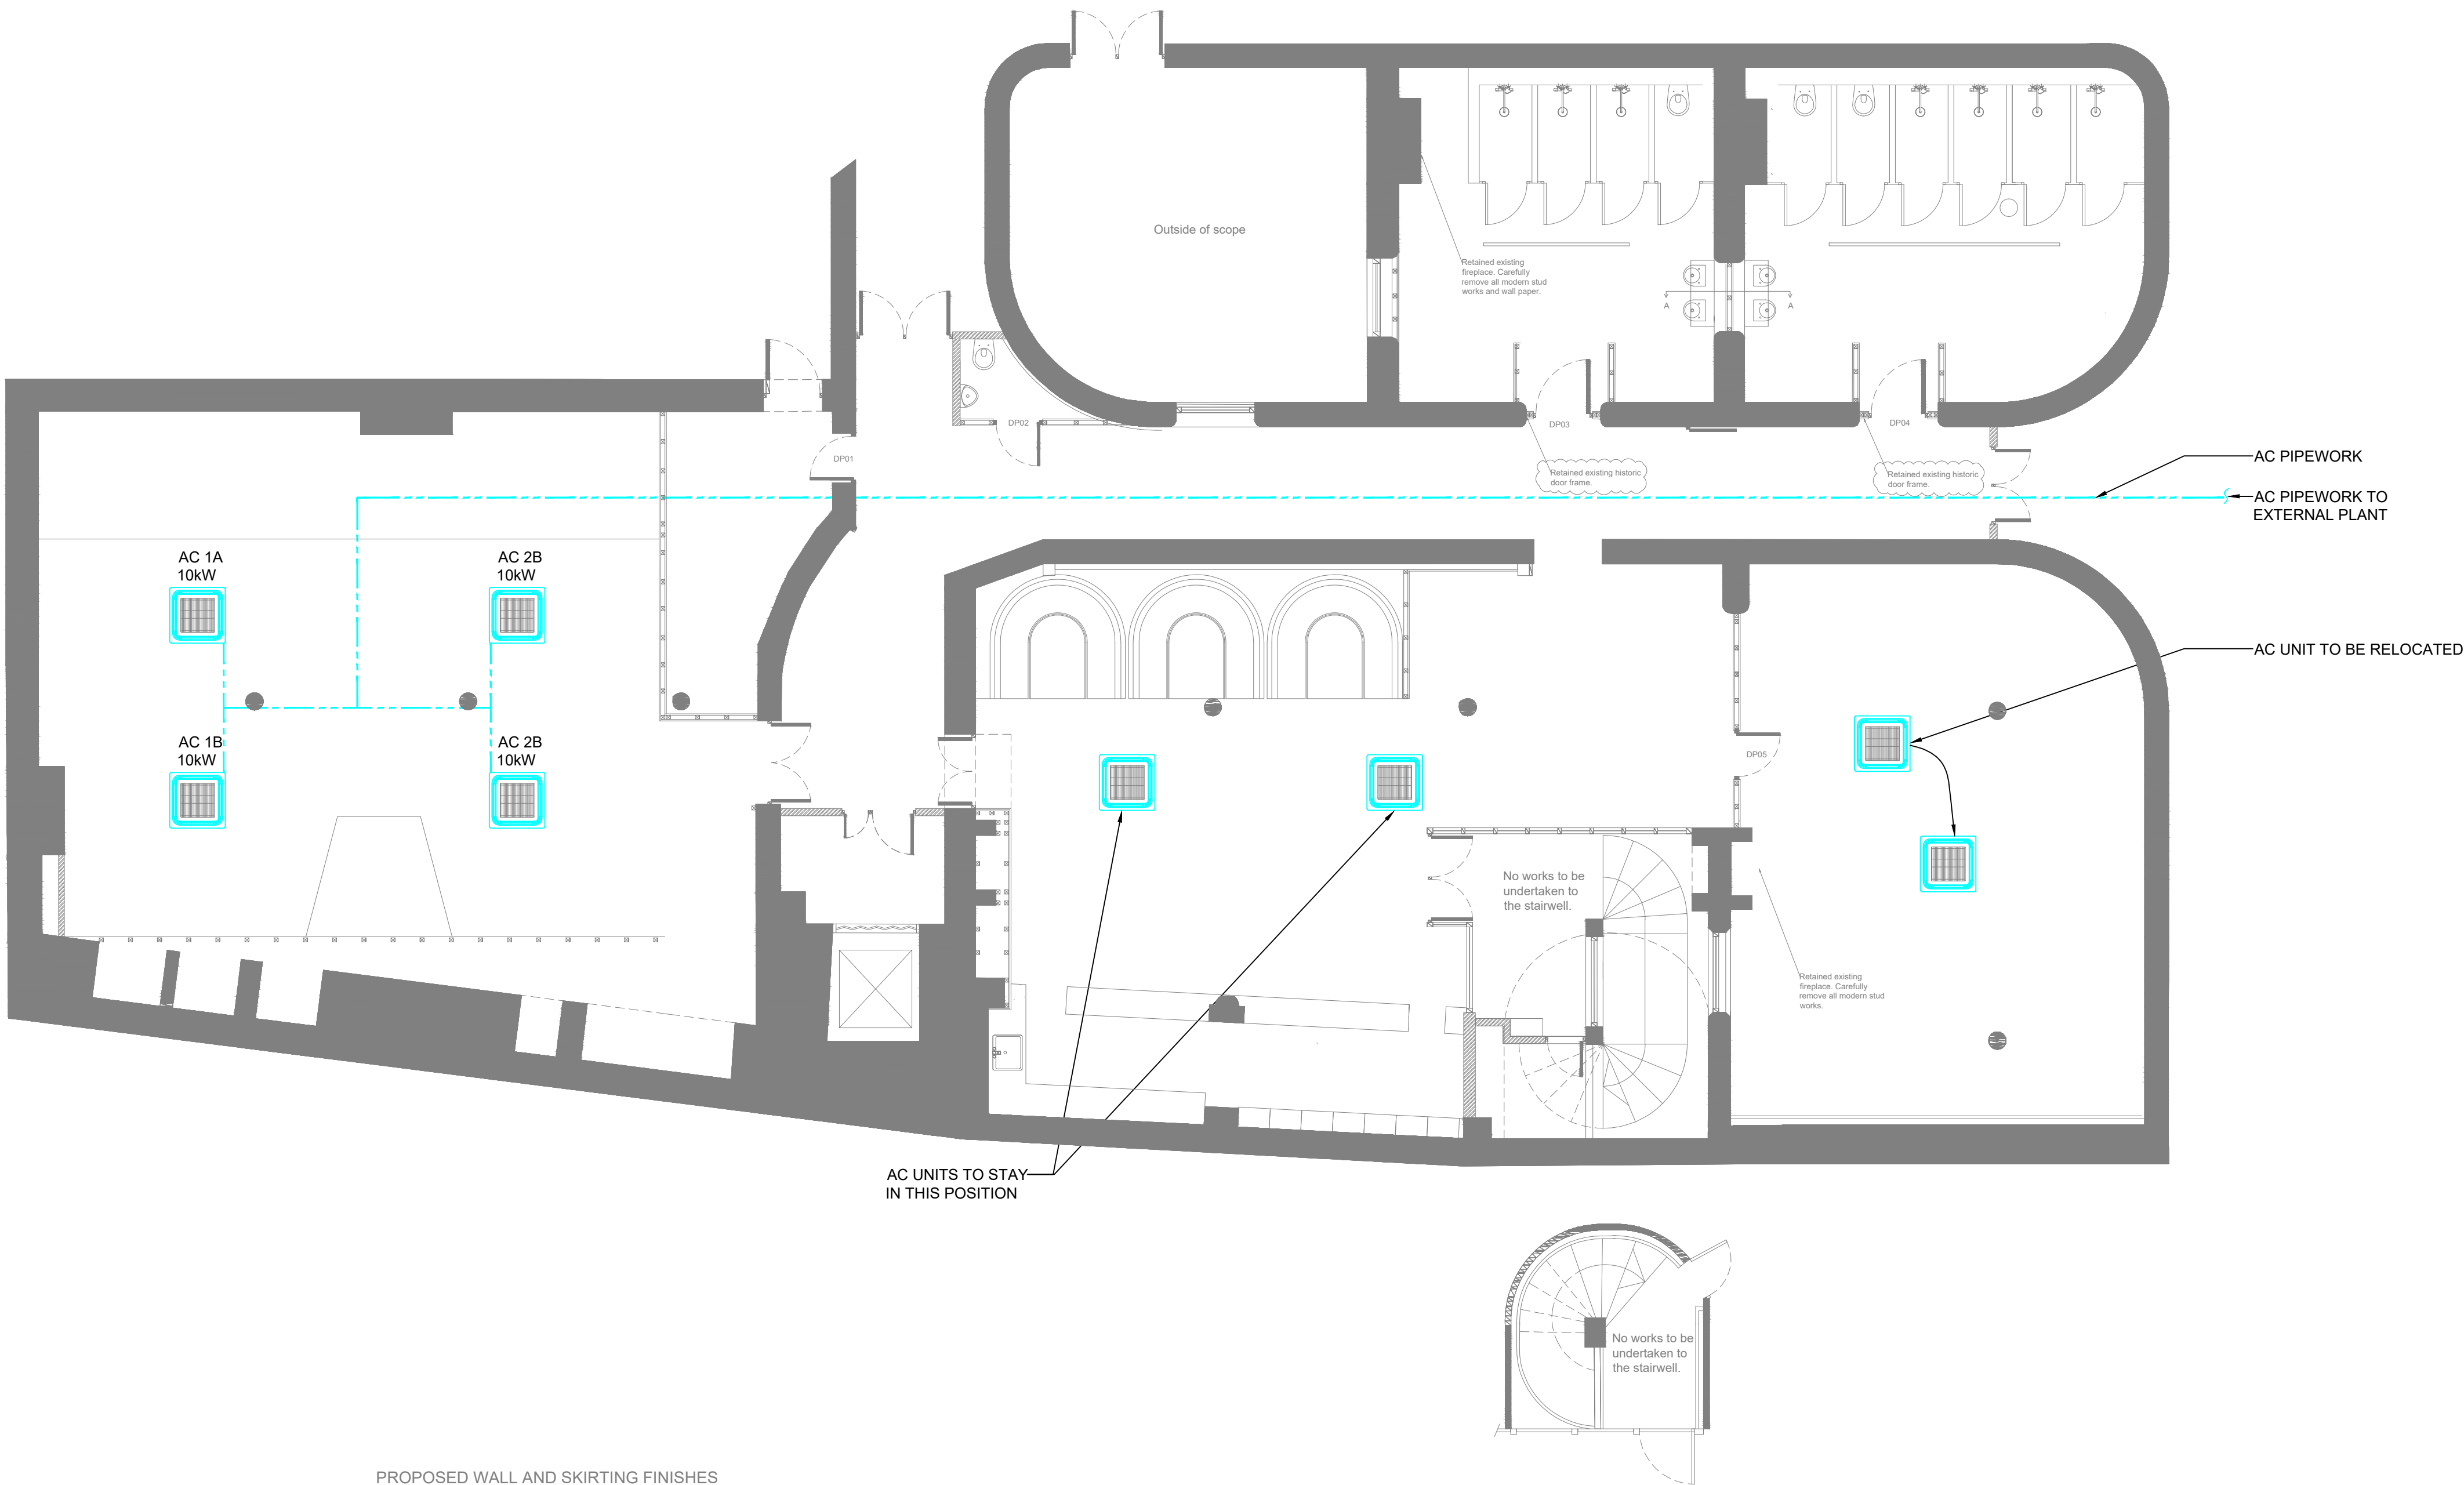

P2	NEW LAYOUT ADDED	24.01.24
P1	PRELIMINARY	06.09.23
Rev	Description	Date

APElectrical Services

5 FOUNDRY GATE
WOMBWELL
BARNSELEY
SOUTH YORKSHIRE, S73 0LF
Tel : 07702596381
Enquiriesapelectricalservices@gmail.com

Client:
RYDE STUDIO

Project:
BARTON ARCADE

Drawing Title:
MECHANICAL SERVICES
AIR CONDITIONING
LAYOUT

CAD: MEP	CHK: AP	Date: 06/09/23
Drawing Status: PRELIMINARY		Scale @ A1 1:75
Drawing N°: M01		Revision: P2