

Copyright of this drawing is vested in Jon Matthews Architects and it must not be copied or reproduced without written consent. If printed dimensions vary from those shown on the drawing, the latter shall prevail.



All Contractors must visit the site and are responsible for taking and checking all dimensions relative to their work. Jon Matthews Architects are to be advised of any variation between drawings and site conditions.

Dimensions shown on drawings should be used only and should not be interpreted for measurement. All dimensions and levels should be read only from those values stated in text, on the drawings.

CONSTRUCTION: It is considered that the proposed works are within the scope of a competent Contractor and as such no additional checks by separate specialists, other to relevant Party Structure Designers, are required.



KEY:

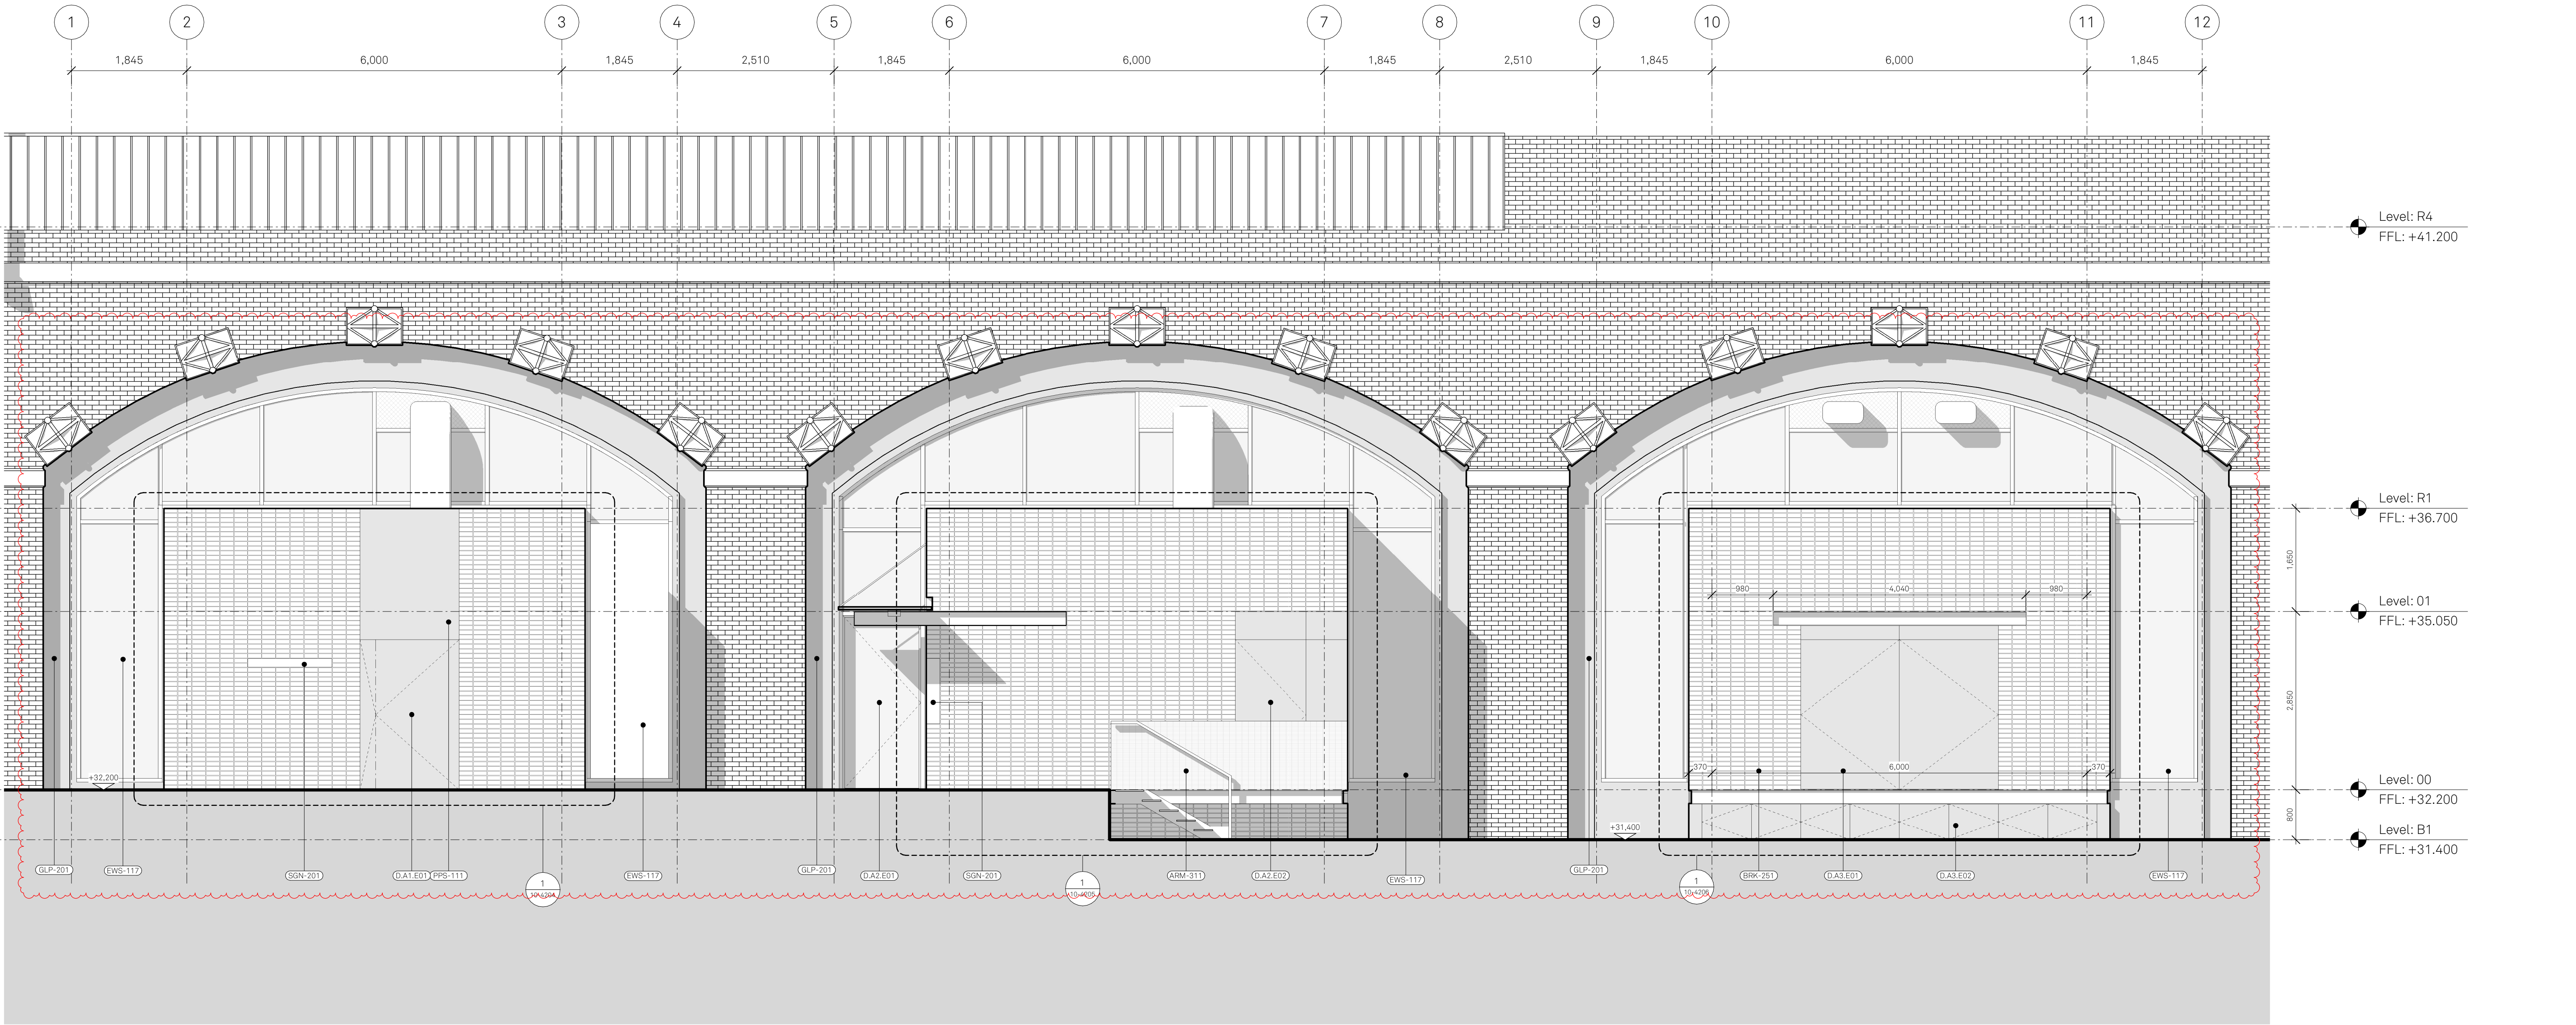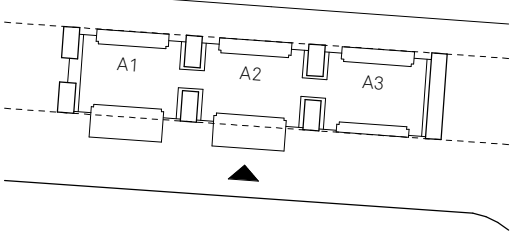

C3	29/09/2023	CONSTRUCTION
C2	07/08/2023	CONSTRUCTION
C1	05/07/2023	CONSTRUCTION
P06	10/06/2022	PRELIMINARY
P05	29/04/2022	TENDER
P04	01/04/2022	PRELIMINARY
P03	28/01/2022	INFORMATION
P02	24/12/2021	INFORMATION
P01	19/10/2021	INFORMATION
Rev:	Date:	Details:

Jon Matthews Architects
Union, 2-10 Albert Square, Manchester, M2 6LW

Project:
HOME Arches

Title:
HOME (South)
GA Elevation

Scale:
1:50 @ A1

Origin Date:
08/08/2021

Drawn:
ER

Checked:
SA

Status:
S5

Drawing No:
HAP-JMA-B01-XX-DR-A-04-2201

Rev:
C3