



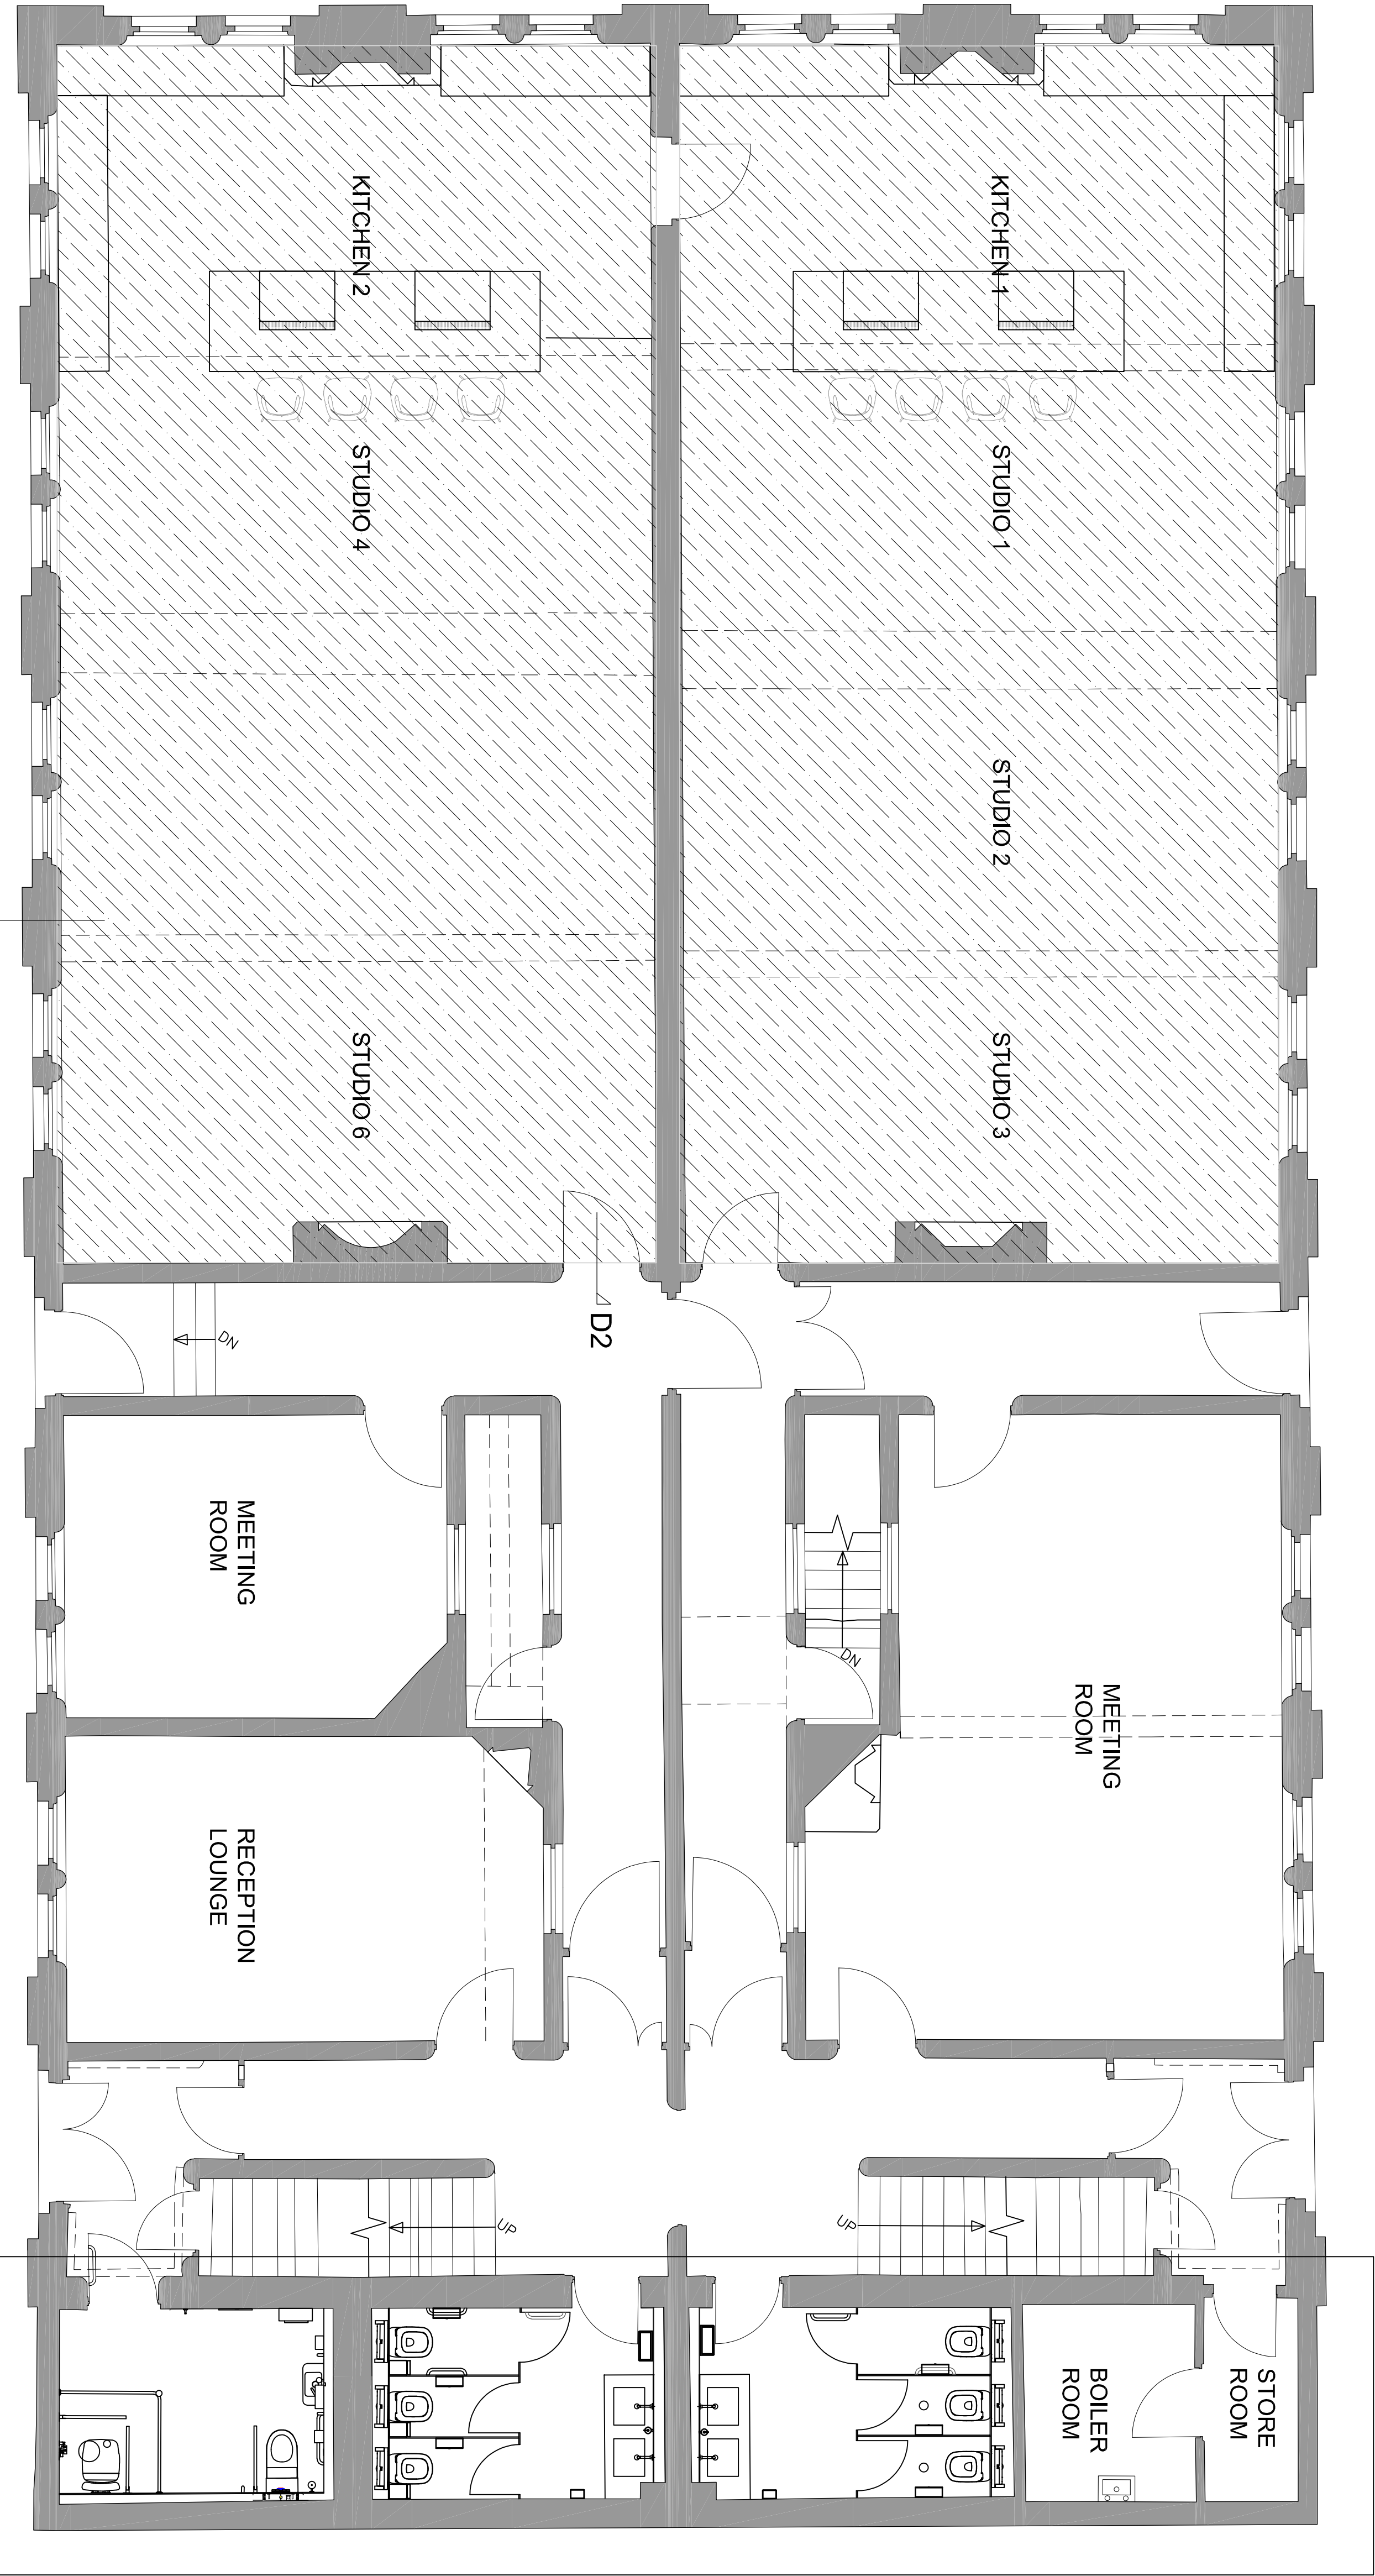


Ground Floor

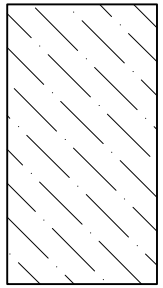


New floor cover area


Floor Finish: Tarkett LVT
ID INSPIRATION Naturals
Colour: Creek Oak - Brown
Skirting: Schlüter-VINPRO-S VPS 30
ACGB

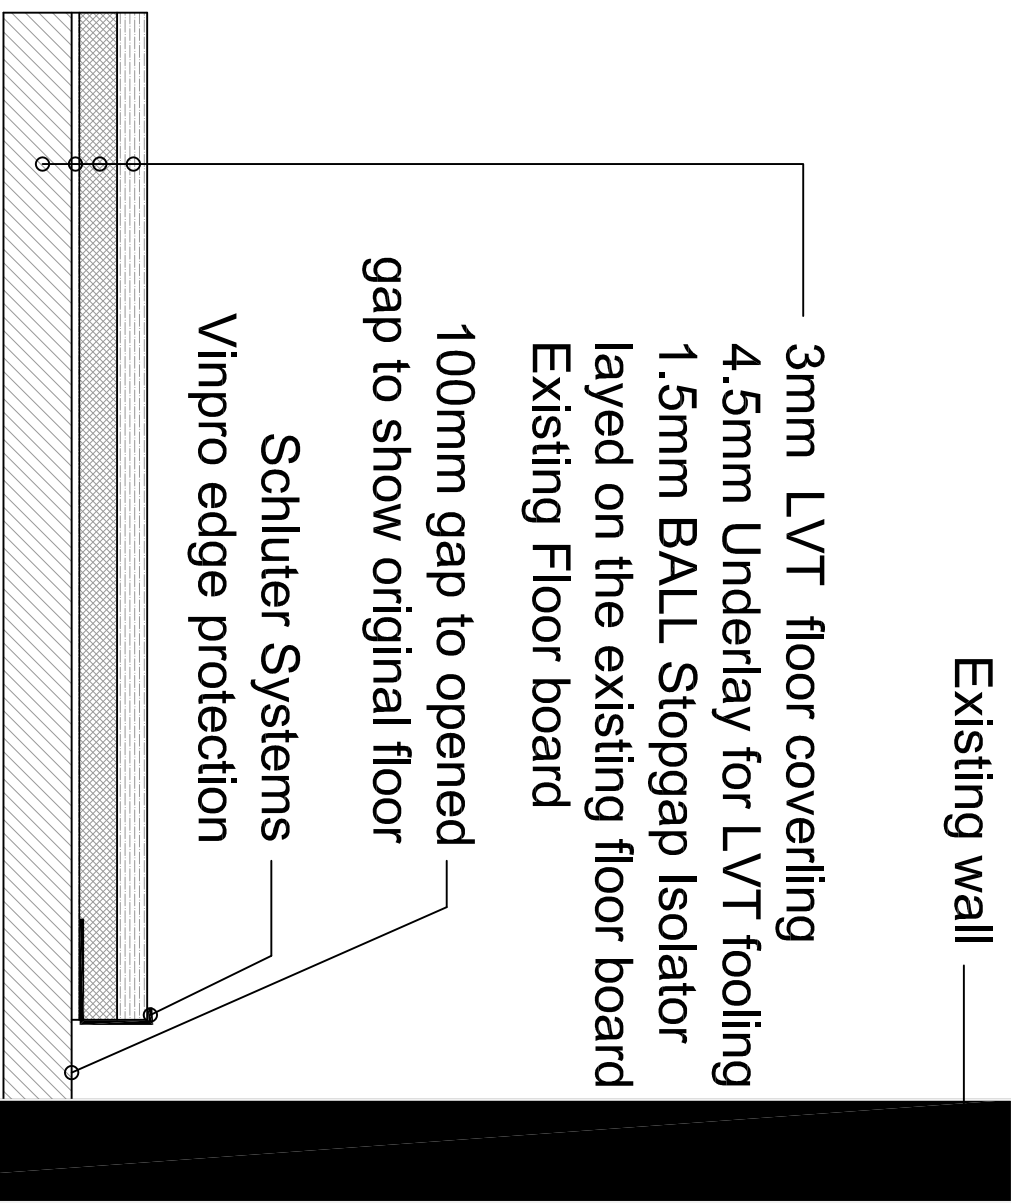

D1 - New floor cover and original brick wall and original floor edge detail

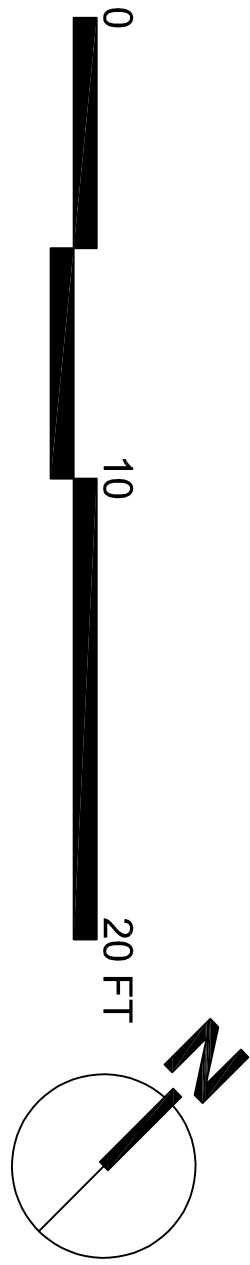

Refer to WC drawings for further detail

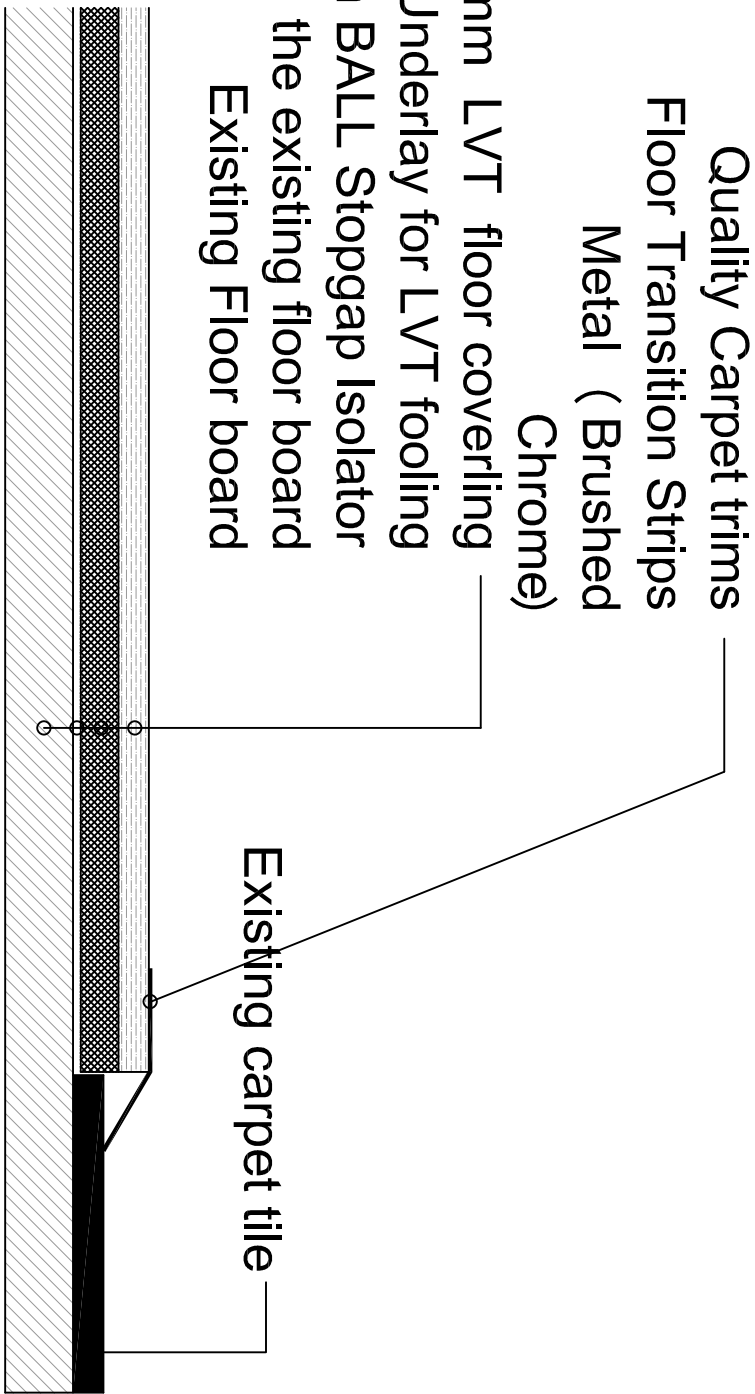

D2 - New floor cover and existing

050PAPER SCALE CHECK (mm)50			
CDM RESIDUAL RISK INFORMATION (HAS500)			
In addition to the hazards / risks normally associated with the types of work detailed on this drawing, note the following:-			
CONSTRUCTION			
MAINTENANCE / CLEANING			
DEMOLITION / DECOMMISSIONING			
It is assumed that all works will be carried out by a competent statement, where appropriate, to and approved method statement.			
Revision			
Project Status	Stage 4	Dwn	CHK'd
This information, whether drawn or as a data file, is copyright and issued strictly for use on the project for which it is provided			
Project/Client			
Equator			
Shap Street			
The Ragged School			
Drawing Title			
Ground Floor Level			
GA Proposed Plan			
Drawn	Date	Checked	Scale
MT	10/05/23	LS	1:50 @ A1
Manufacturer: 3m LVT Floor Tarkett Ltd Warehouses W1 1EY 444 0176 861 7200 444 0176 861 7200 Milton Park Surrey GU14 7JY 444 0176 861 7200 www.tarkett.com			
FDG fairhursts design group			
JOB No.	Drawing No.	Revision	
7735	11-101	B	