



KEY & NOTES

- FAP** APOLLO PANEL XFP SERIES ADAPTABLE L2
- I/F** INTERFACE UNIT
- MANUAL CALL POINT
- S** SMOKE DETECTOR
- S** SMOKE DETECTOR/SOUNDER/STROBE
- S** SOUNDER/STROBE

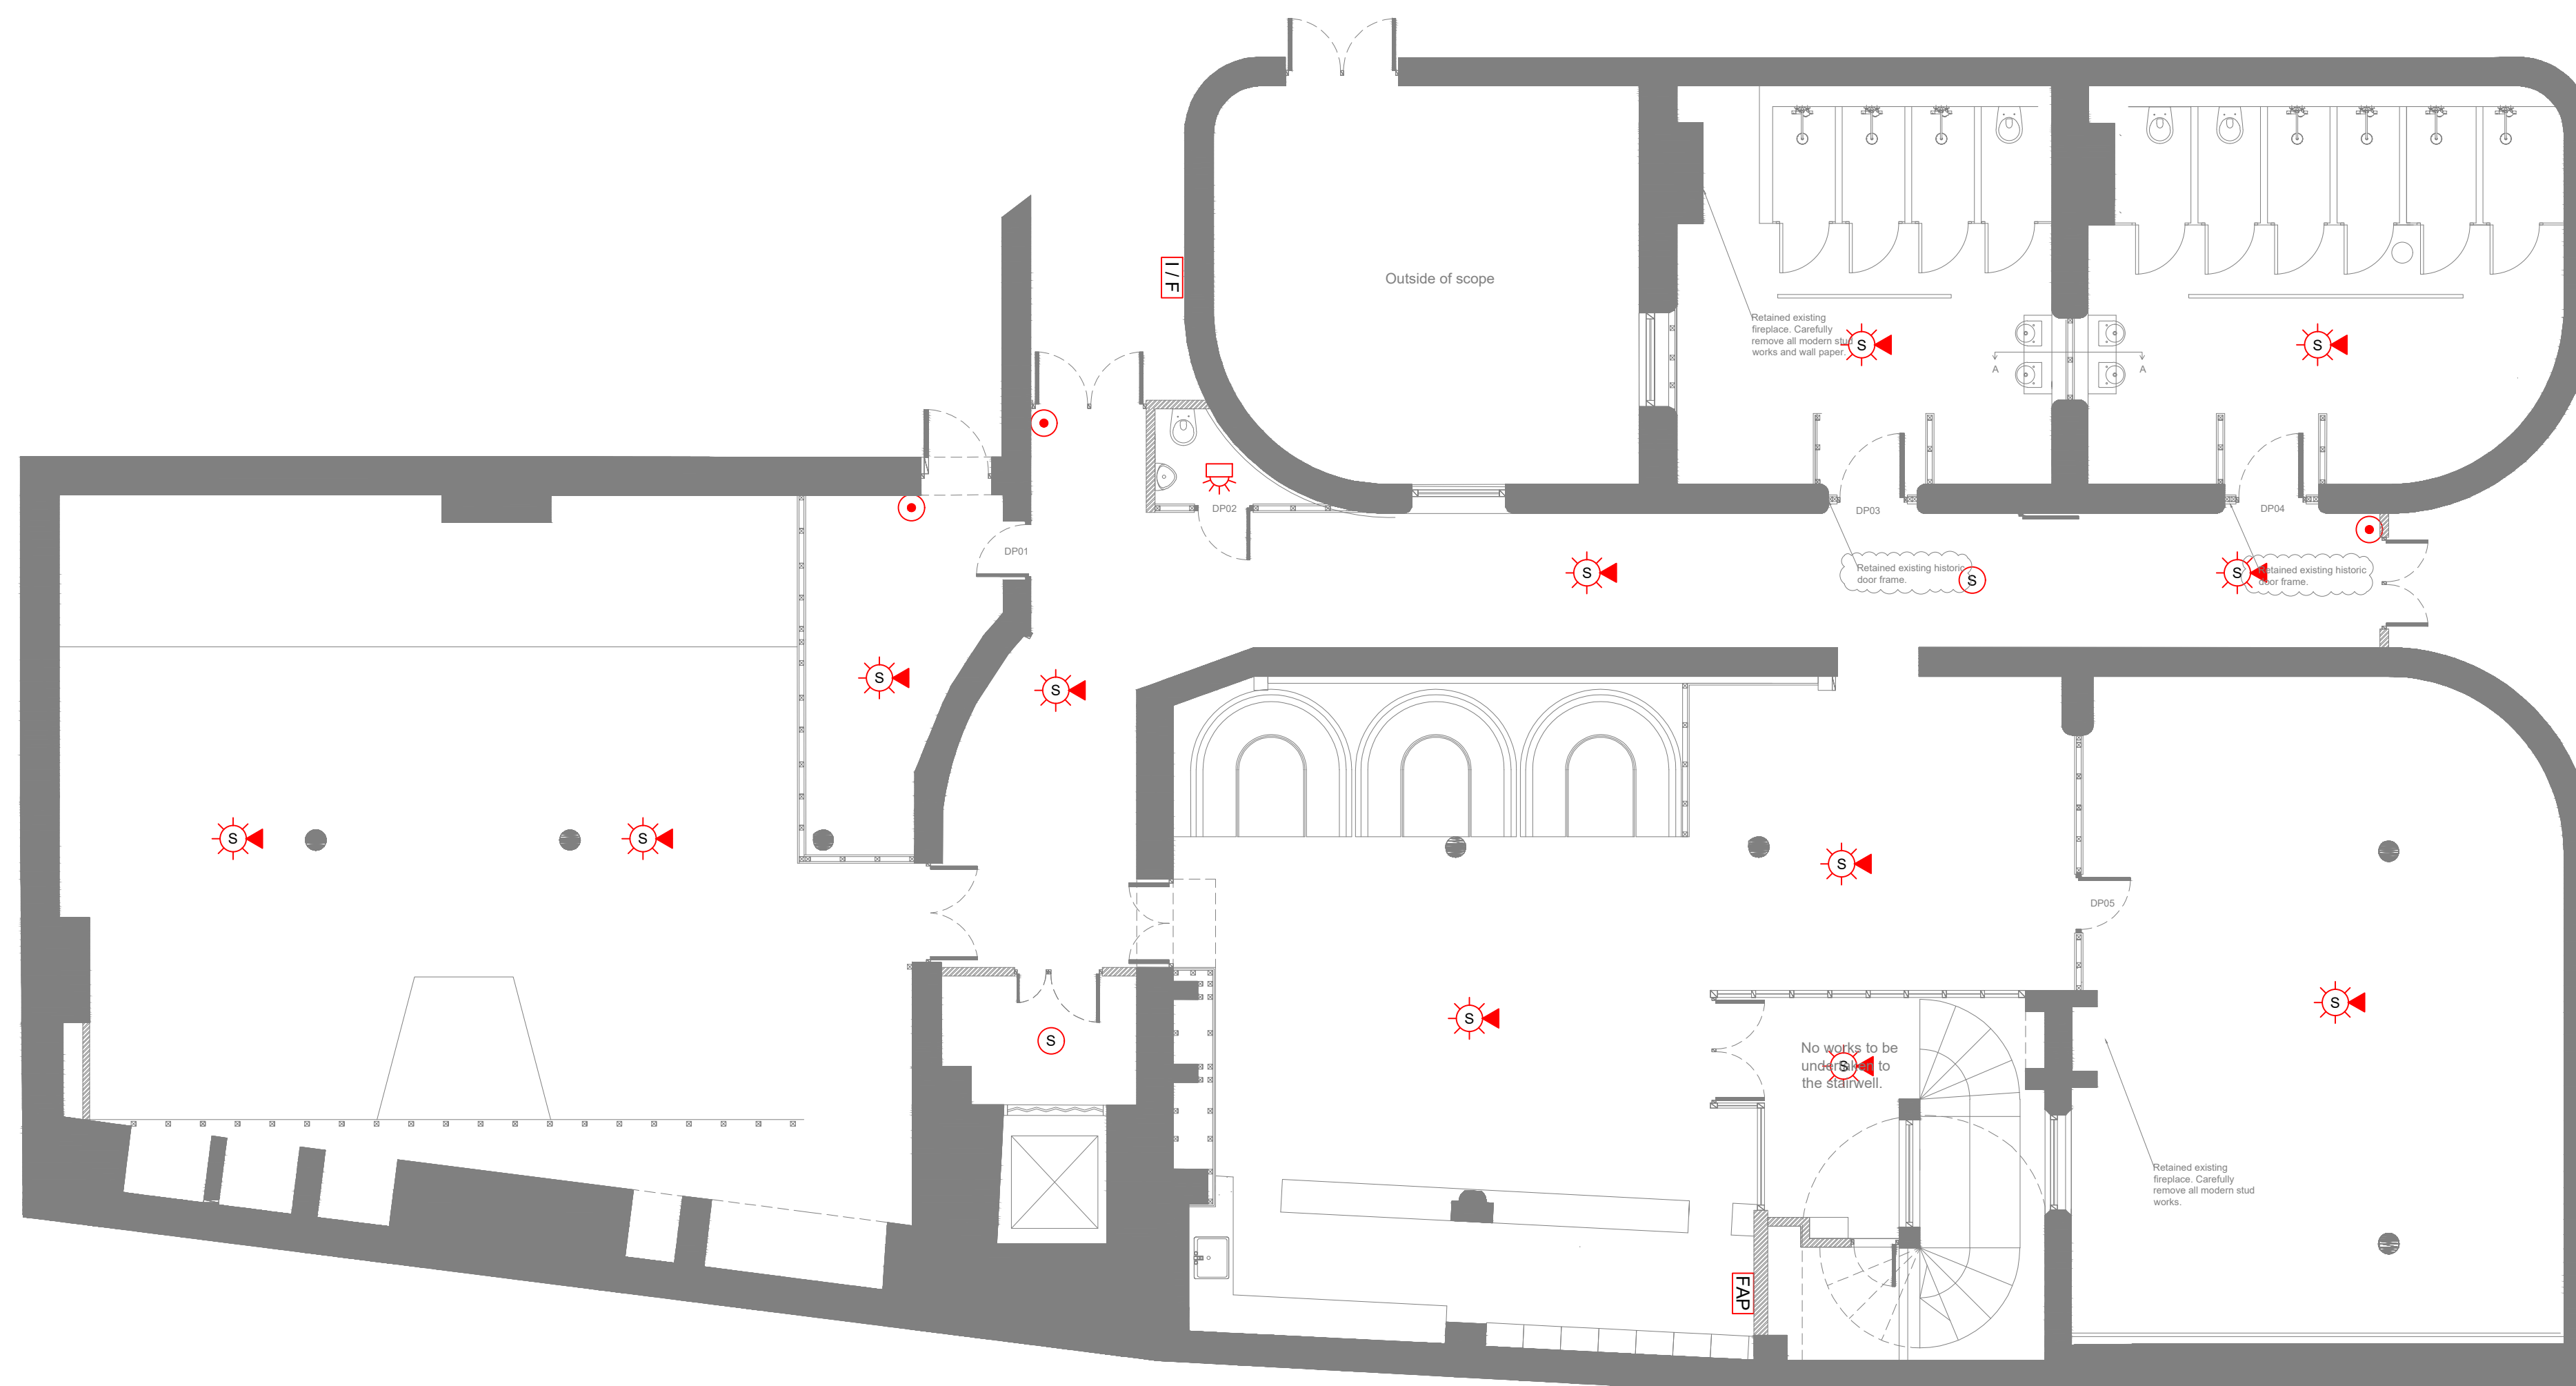

NOTE: NO VOID DETECTION REQUIRED

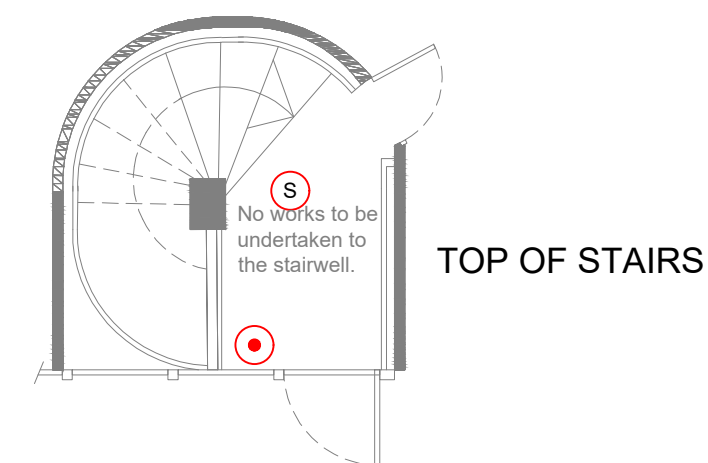

P2	NEW LAYOUT ADDED	24.01.24
P1	PRELIMINARY	06.09.23
Rev	Description	Date

AP Electrical Services

5 FOUNDRY GATE
WOMBWELL
BARNSELEY
SOUTH YORKSHIRE, S73 0LF
Tel : 07702596381
Enquiries@electricalservices@gmail.com

Client:

RYDE STUDIO

Project:
BARTON ARCADE

Drawing Title:
ELECTRICAL SERVICES
FIRE ALARM
LAYOUT

CAD: MEP	CHK: AP	Date:	10/11/23
Drawing Status: PRELIMINARY		Scale @ A1	1:75
Drawing N°: E02		Revision:	P2