


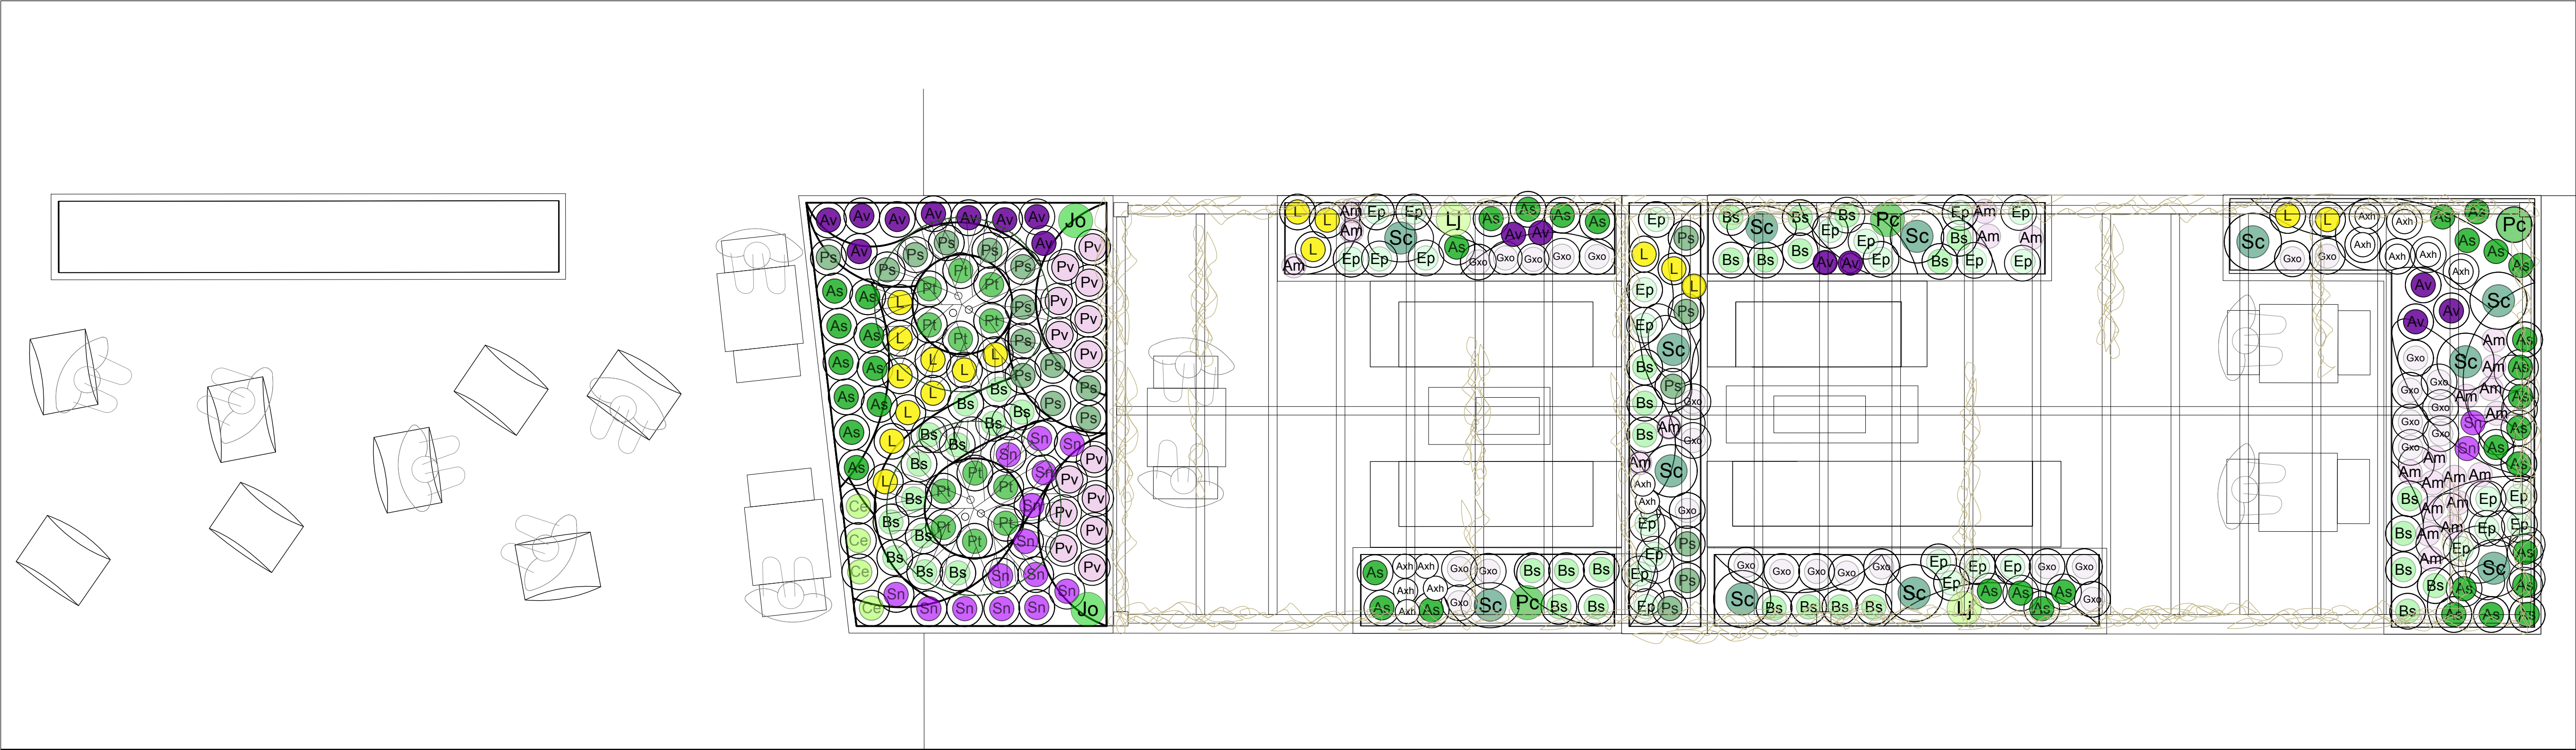

THIS DRAWING IS COPYRIGHT PROTECTED AND MAY NOT BE REPRODUCED IN WHOLE OR PART WITHOUT WRITTEN AUTHORITY FROM THE OWNER.

- NOTES:**
1. Do not scale from this drawing.
 2. Always work to noted dimensions.
 3. All dimensions are in millimetres unless otherwise stated.
 4. All setting out, levels and dimensions to be agreed on site.
 5. The dimensions of all materials must be checked on site before being laid out.
 6. This drawing must be read with the relevant specification clauses and detail drawings.
 7. Order of construction and setting out to be agreed on site.


BOUNDARY KEY

Phase 1/Phase 2 Boundary
Note: 'Hard landscape/paving illustrated outside of the red line boundary to be subject to separate highways agreement'.

Specification

BED PLANTING				
Code	Species - Latin	Common Name	Pot size (Ltr)	No
Sc	Sarcococca confusa	Sweet Box	10L	12
Bs	Blechnum spicant	Deer Fern	3L	38
As	Asplenium scolopendrium	Hart's Tongue	3L	43
Gxo	Geranium x oxonianum 'Wargrave Pink'	Cranesbill	3L	29
Ps	Polystichum setiferum	Soft Shield Fern	3L	19
Ce	Carex elata 'Aurea'	Bowles' Golden Sedge	3L	4
Ep	Epimedium pubigerum	Hairy Barrenwort	3L	34
Pt	Pachysandra terminalis	Japanese spurge	3L	12
Pv	Panicum virgatum 'Shenandoah'	Switchgrass	3L	14
Axh	Anemone x hybrida 'Honorine Jobert'	Japanese anemone	3L	14
Am	Astrantia minor	Lesser Masterwort	3L	22
Av	Aquilegia vulgaris	Common columbine	3L	7
L	Ligularia 'Little Rocket'	Leopard Plant	3L	17
Sn	Salvia nemorosa	Balkan clary	3L	20
CLIMBERS				
Code	Species - Latin	Common Name	Pot size (Ltr)	No
Lj	Lonicera japonica 'Halliana'	Hall's Japanese Honeysuckle	10L	2
Pc	Passiflora caerulea	Blue Passion Flower	10L	3
Jo	Jasmine officinale	Common jasmine	10L	2
BULB MIX				
Code	Species - Latin	Common Name	Density	
Cl	Camassia leichtlinii	Wild Hyacinth	15m ²	
Fp	Fritillaria persica	Persian Lily	15m ²	
Fu	Fritillaria uva-vulpis	Fox's Grape Fritillary	15m ²	
La	Leucojum aestivum 'Gravetye Giant'	Giant Snowflakes	15m ²	
NT	Narcissus 'Thalia'	Orchid Daffodil	15m ²	
NC	Narcissus 'Cheerfulness'	Double Daffodil	15m ²	

*Bulbs to be planted beneath 50% of the area of planting beds at the density specified

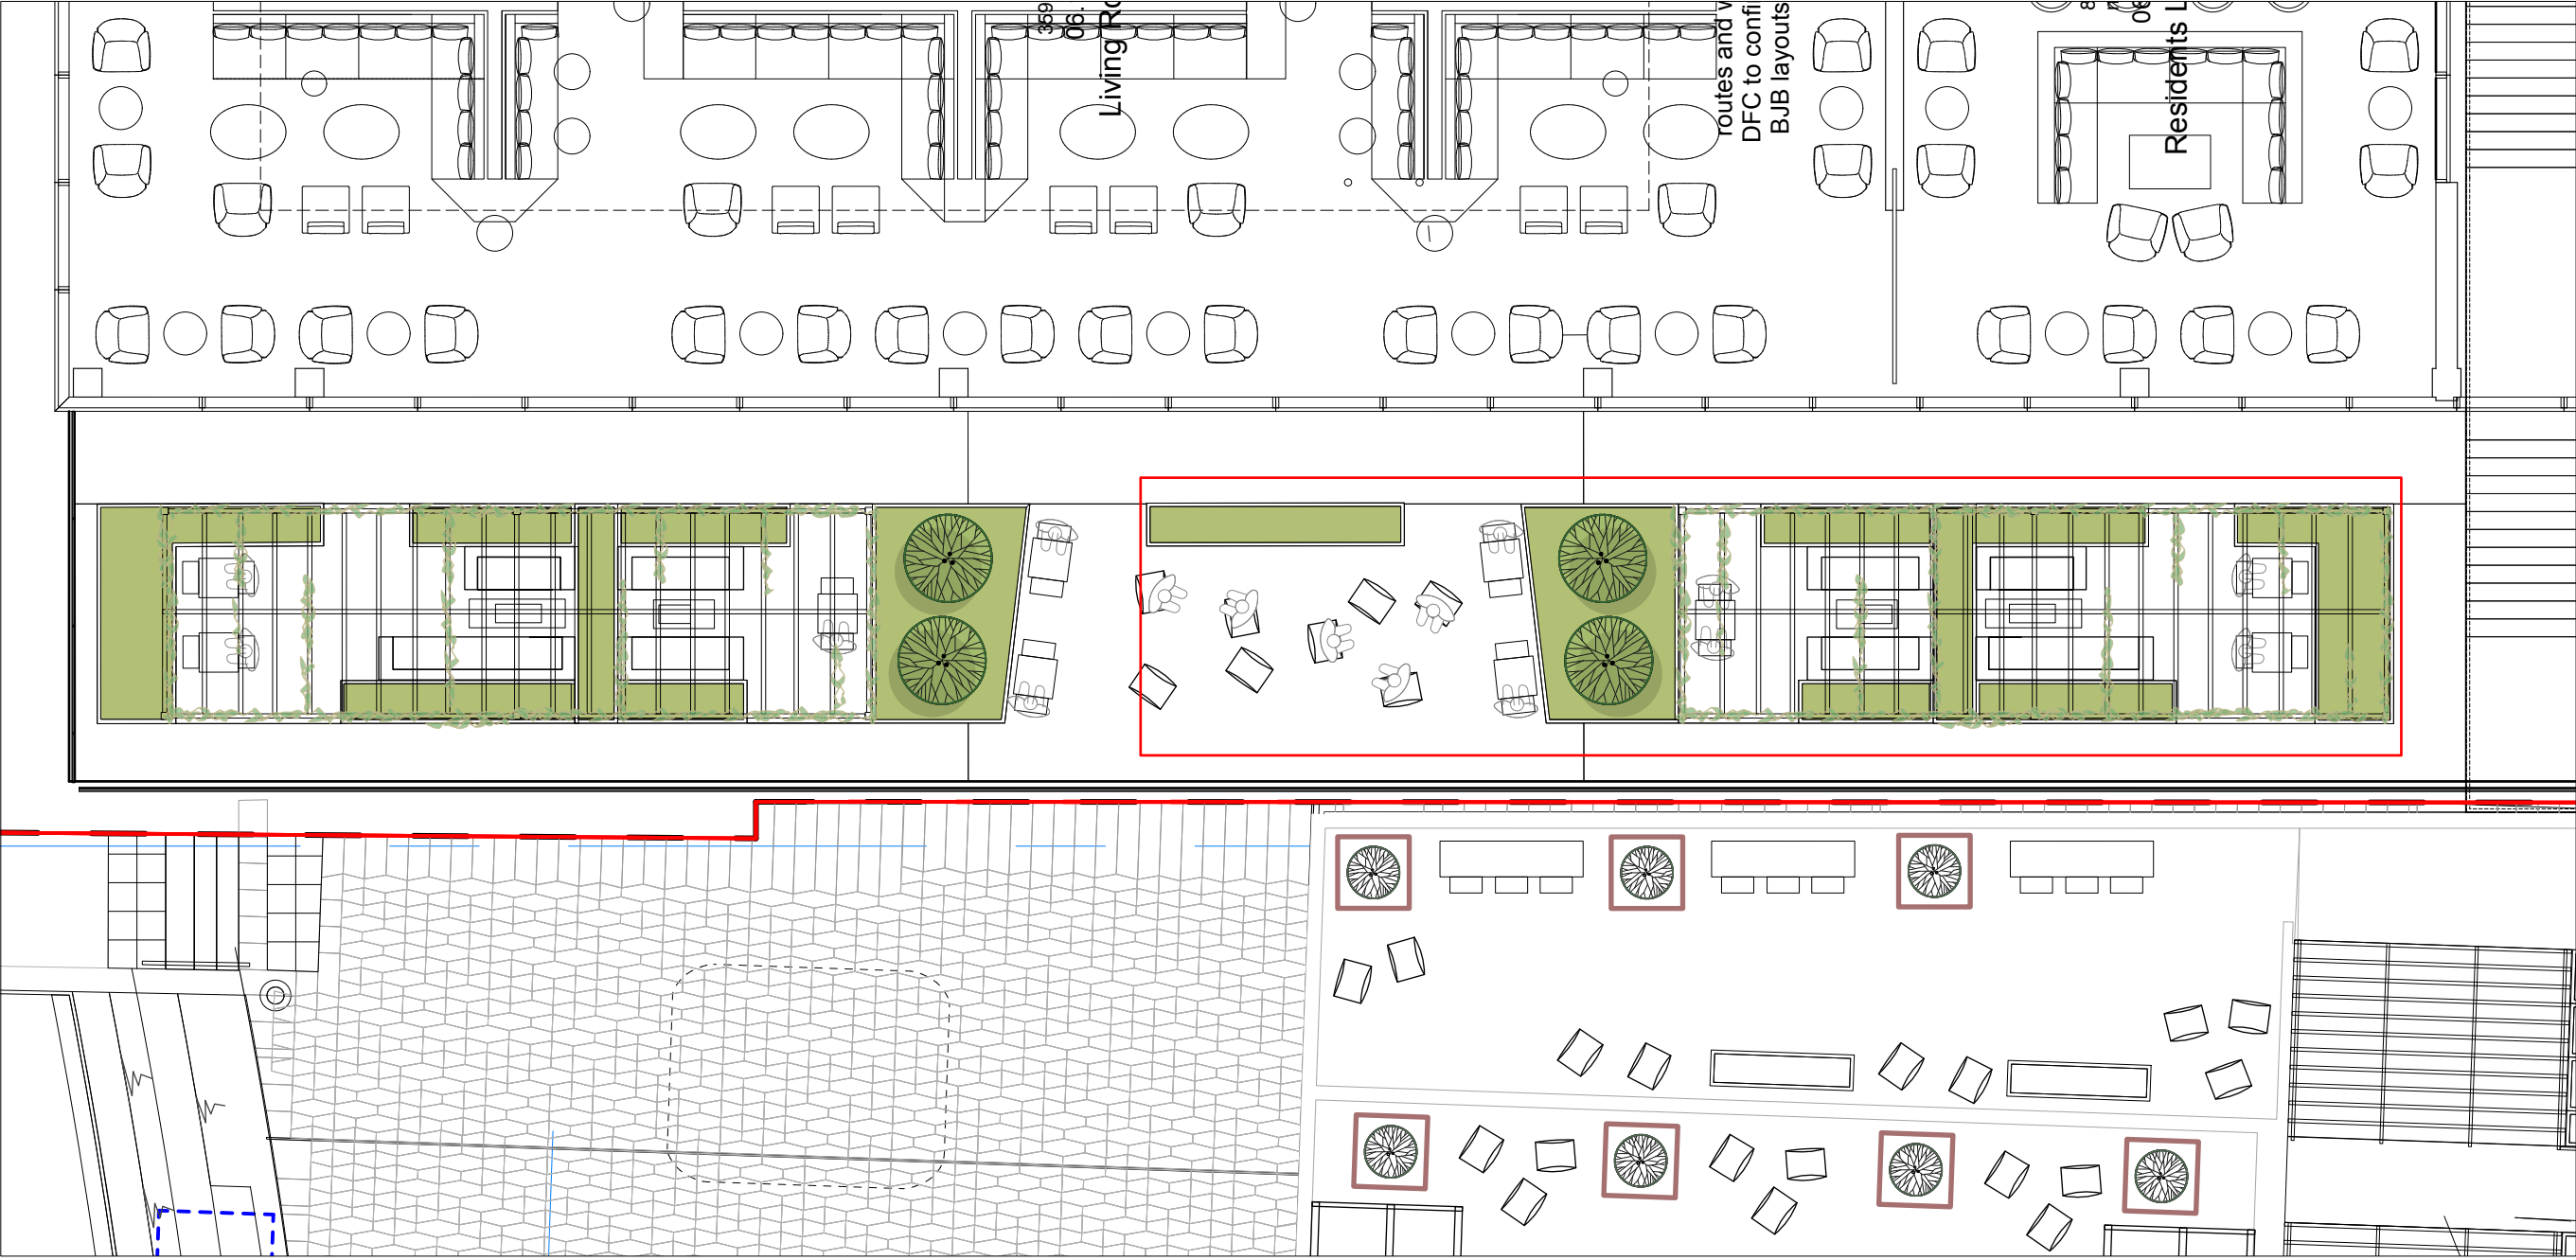

S2-P01 28.07.2023 Stage 3 Issue JN KR
Revision Date Description Drawn/ Apprvd.

Plant I.E. Limited
E: info@plantie.com W: plantie.com
MANCHESTER
2 Back Grafton St., Altrincham, WA14 1DY
T: 0161 928 9281
LONDON
Unit 6 Waterside, 44-48 Wharf Road, London, N1 7UX
T: 0207 253 5678
LIVERPOOL
Tempest 5.3, 12 Tithebarn Street, Liverpool, L2 2DT
T: 0151 363 1230

Client Relentless

Project St. Michael's, Manchester.

Drg Title Planting Plan Area 2 - Roof Terrace Phase 2

Created on 18.04.23 Created by JN Approved by KR

Scale 1:200 Size A1 Workstage STAGE 3

Drg No. STM-PIE-EX-ZZ-DR-L-6103 Suitability S2 Revision P01