


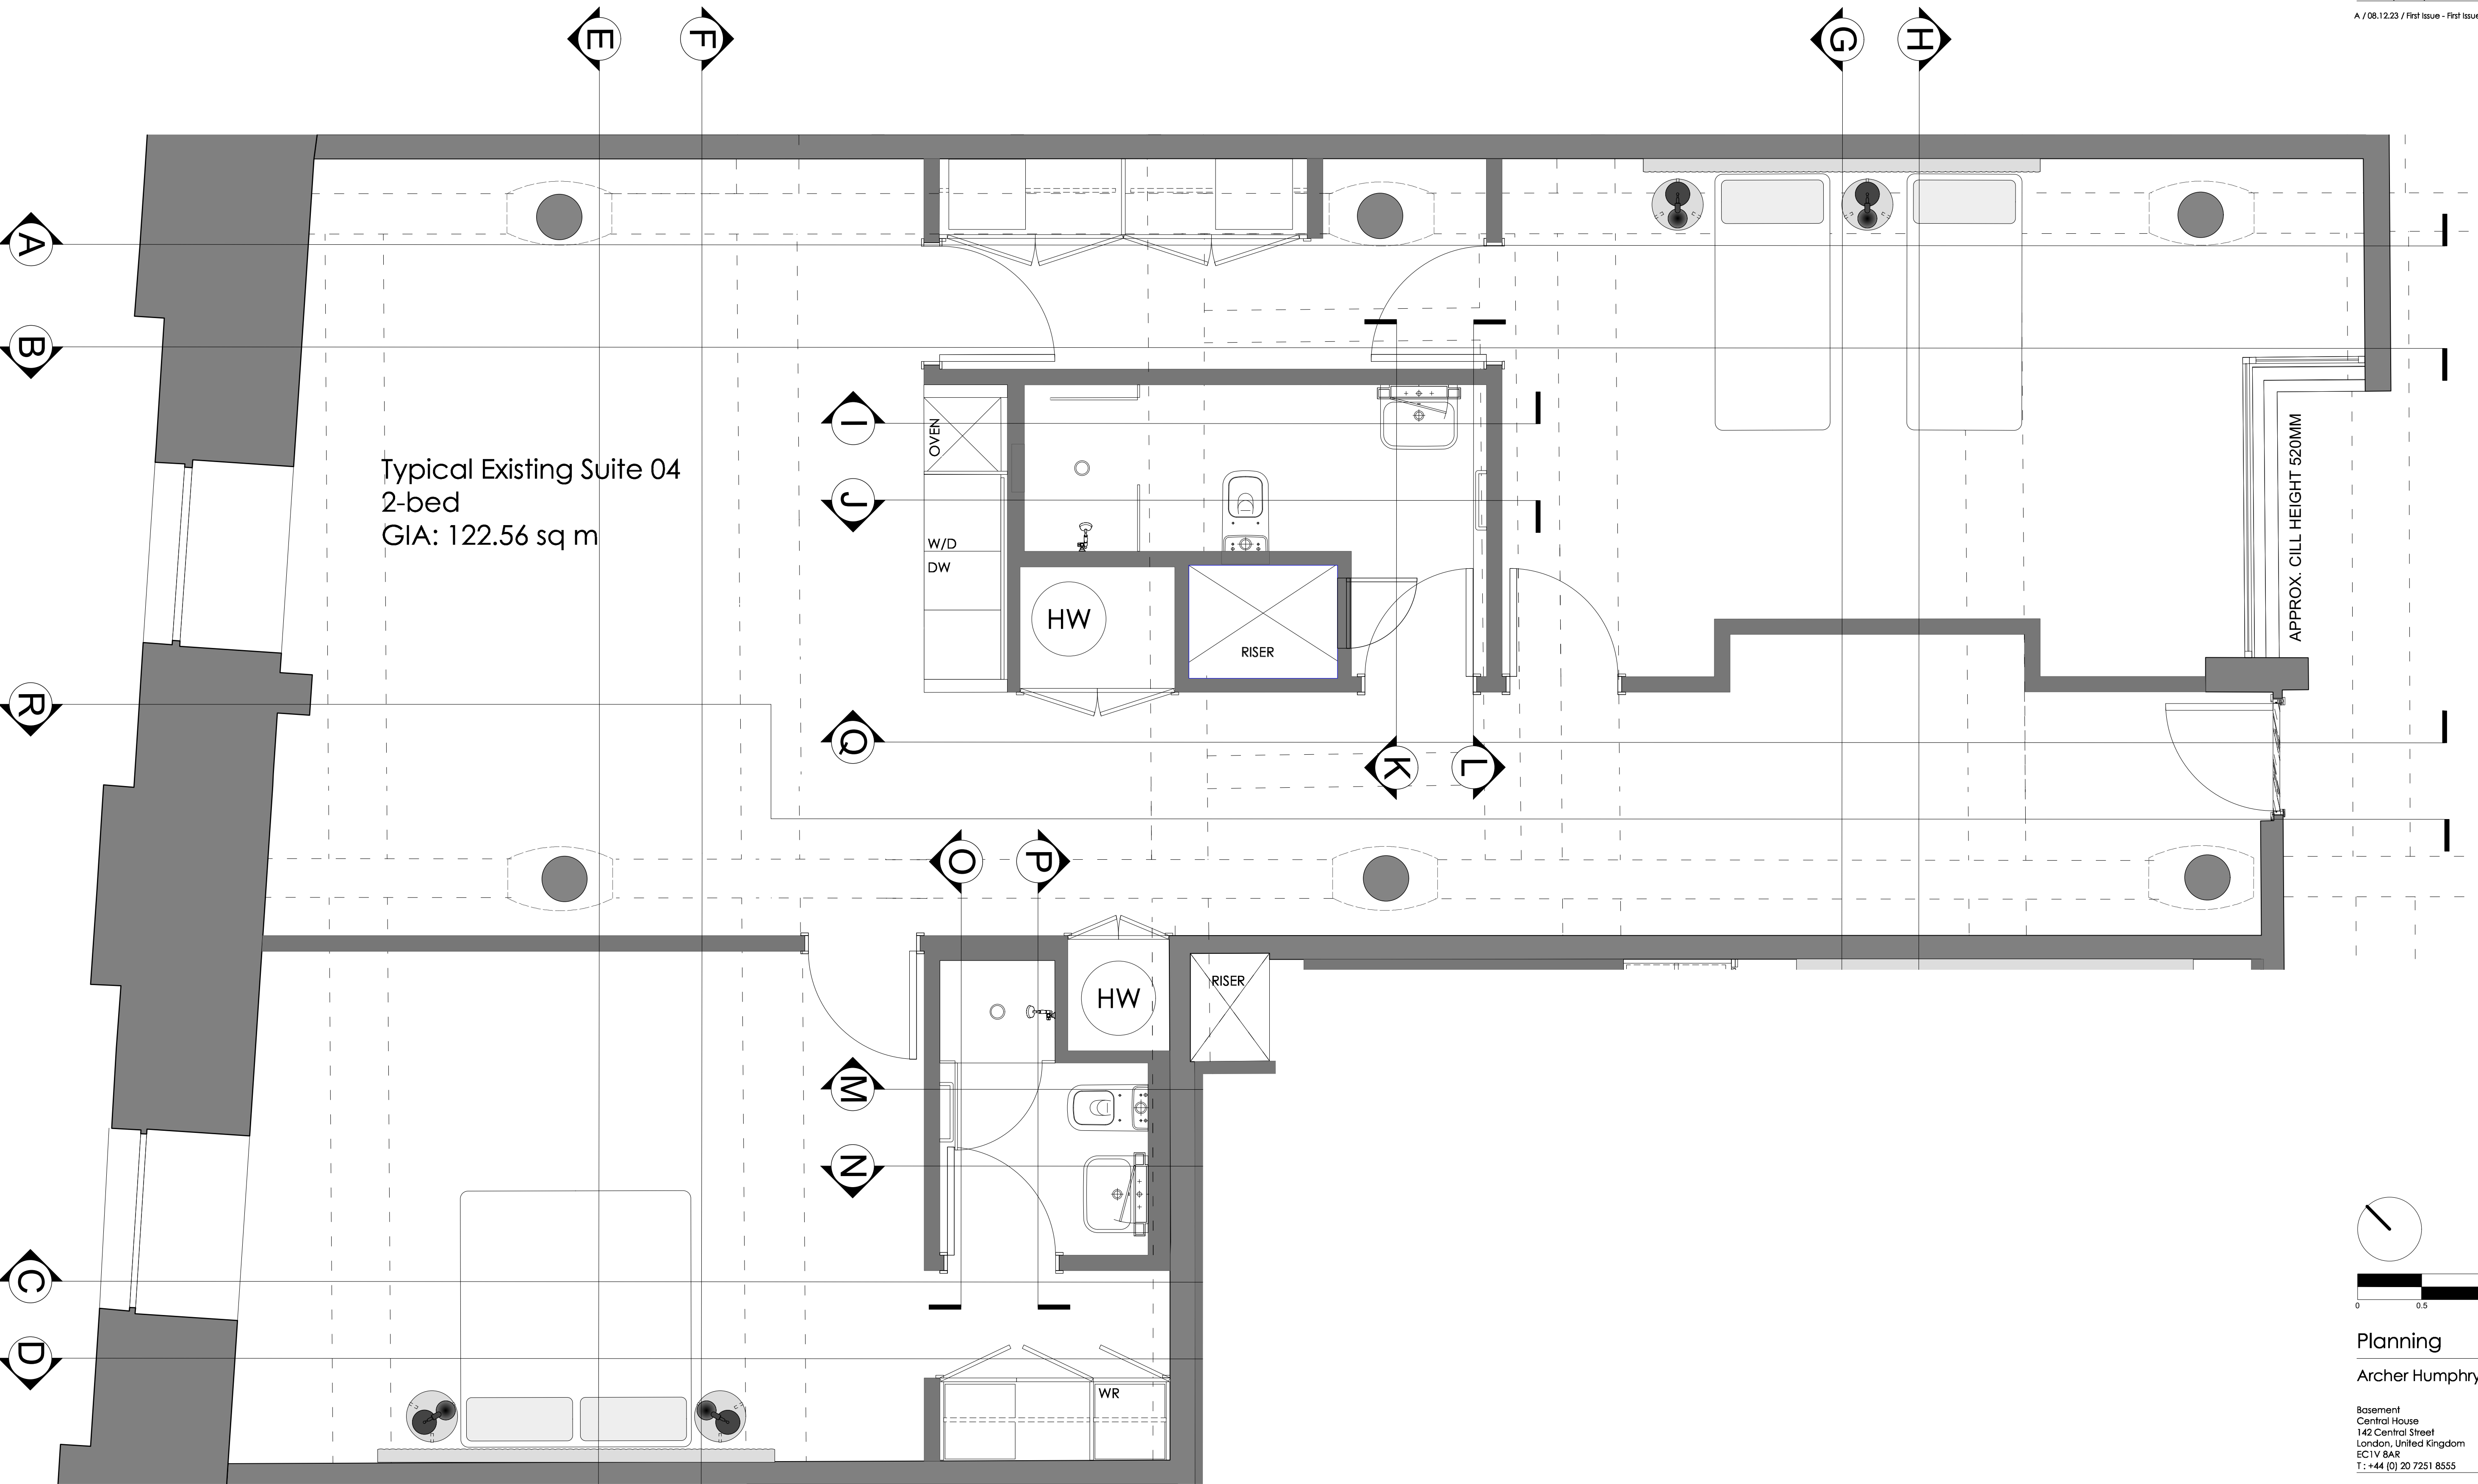

TYPICAL SUITE TYPE C - EXISTING PLAN

Planning

Archer Humphries Architects

Basement
Central House
142 Central Street
London, United Kingdom
EC1V 8AR
T: +44 (0) 20 7251 8555

project title Ducie Street Warehouse Manchester			
drawing title Suite 04 (Type C) Existing Plan	scale 1:25 @A1	date 08.12.23	checked DA
drawing number AHA/PLC/ EX /4204-1	drawn SL	revision A	

Copyright: All rights reserved. This drawing must not be reproduced without permission.

Only the original drawing should be relied upon. Contractors, subcontractors and suppliers must verify all dimensions on site before commencing any work or making any shop drawings.


All shop drawings to be submitted to the architect for comment prior to fabrication.

This drawing is to be read in conjunction with the Architect's specification, bills of quantities / schedules, structural, mechanical & electrical drawings and all discrepancies are to be reported to the architect.

Do not scale from this drawing. Dimensions are in millimetres unless otherwise stated.

revision / date / amendments

A / 08.12.23 / First Issue - First Issue

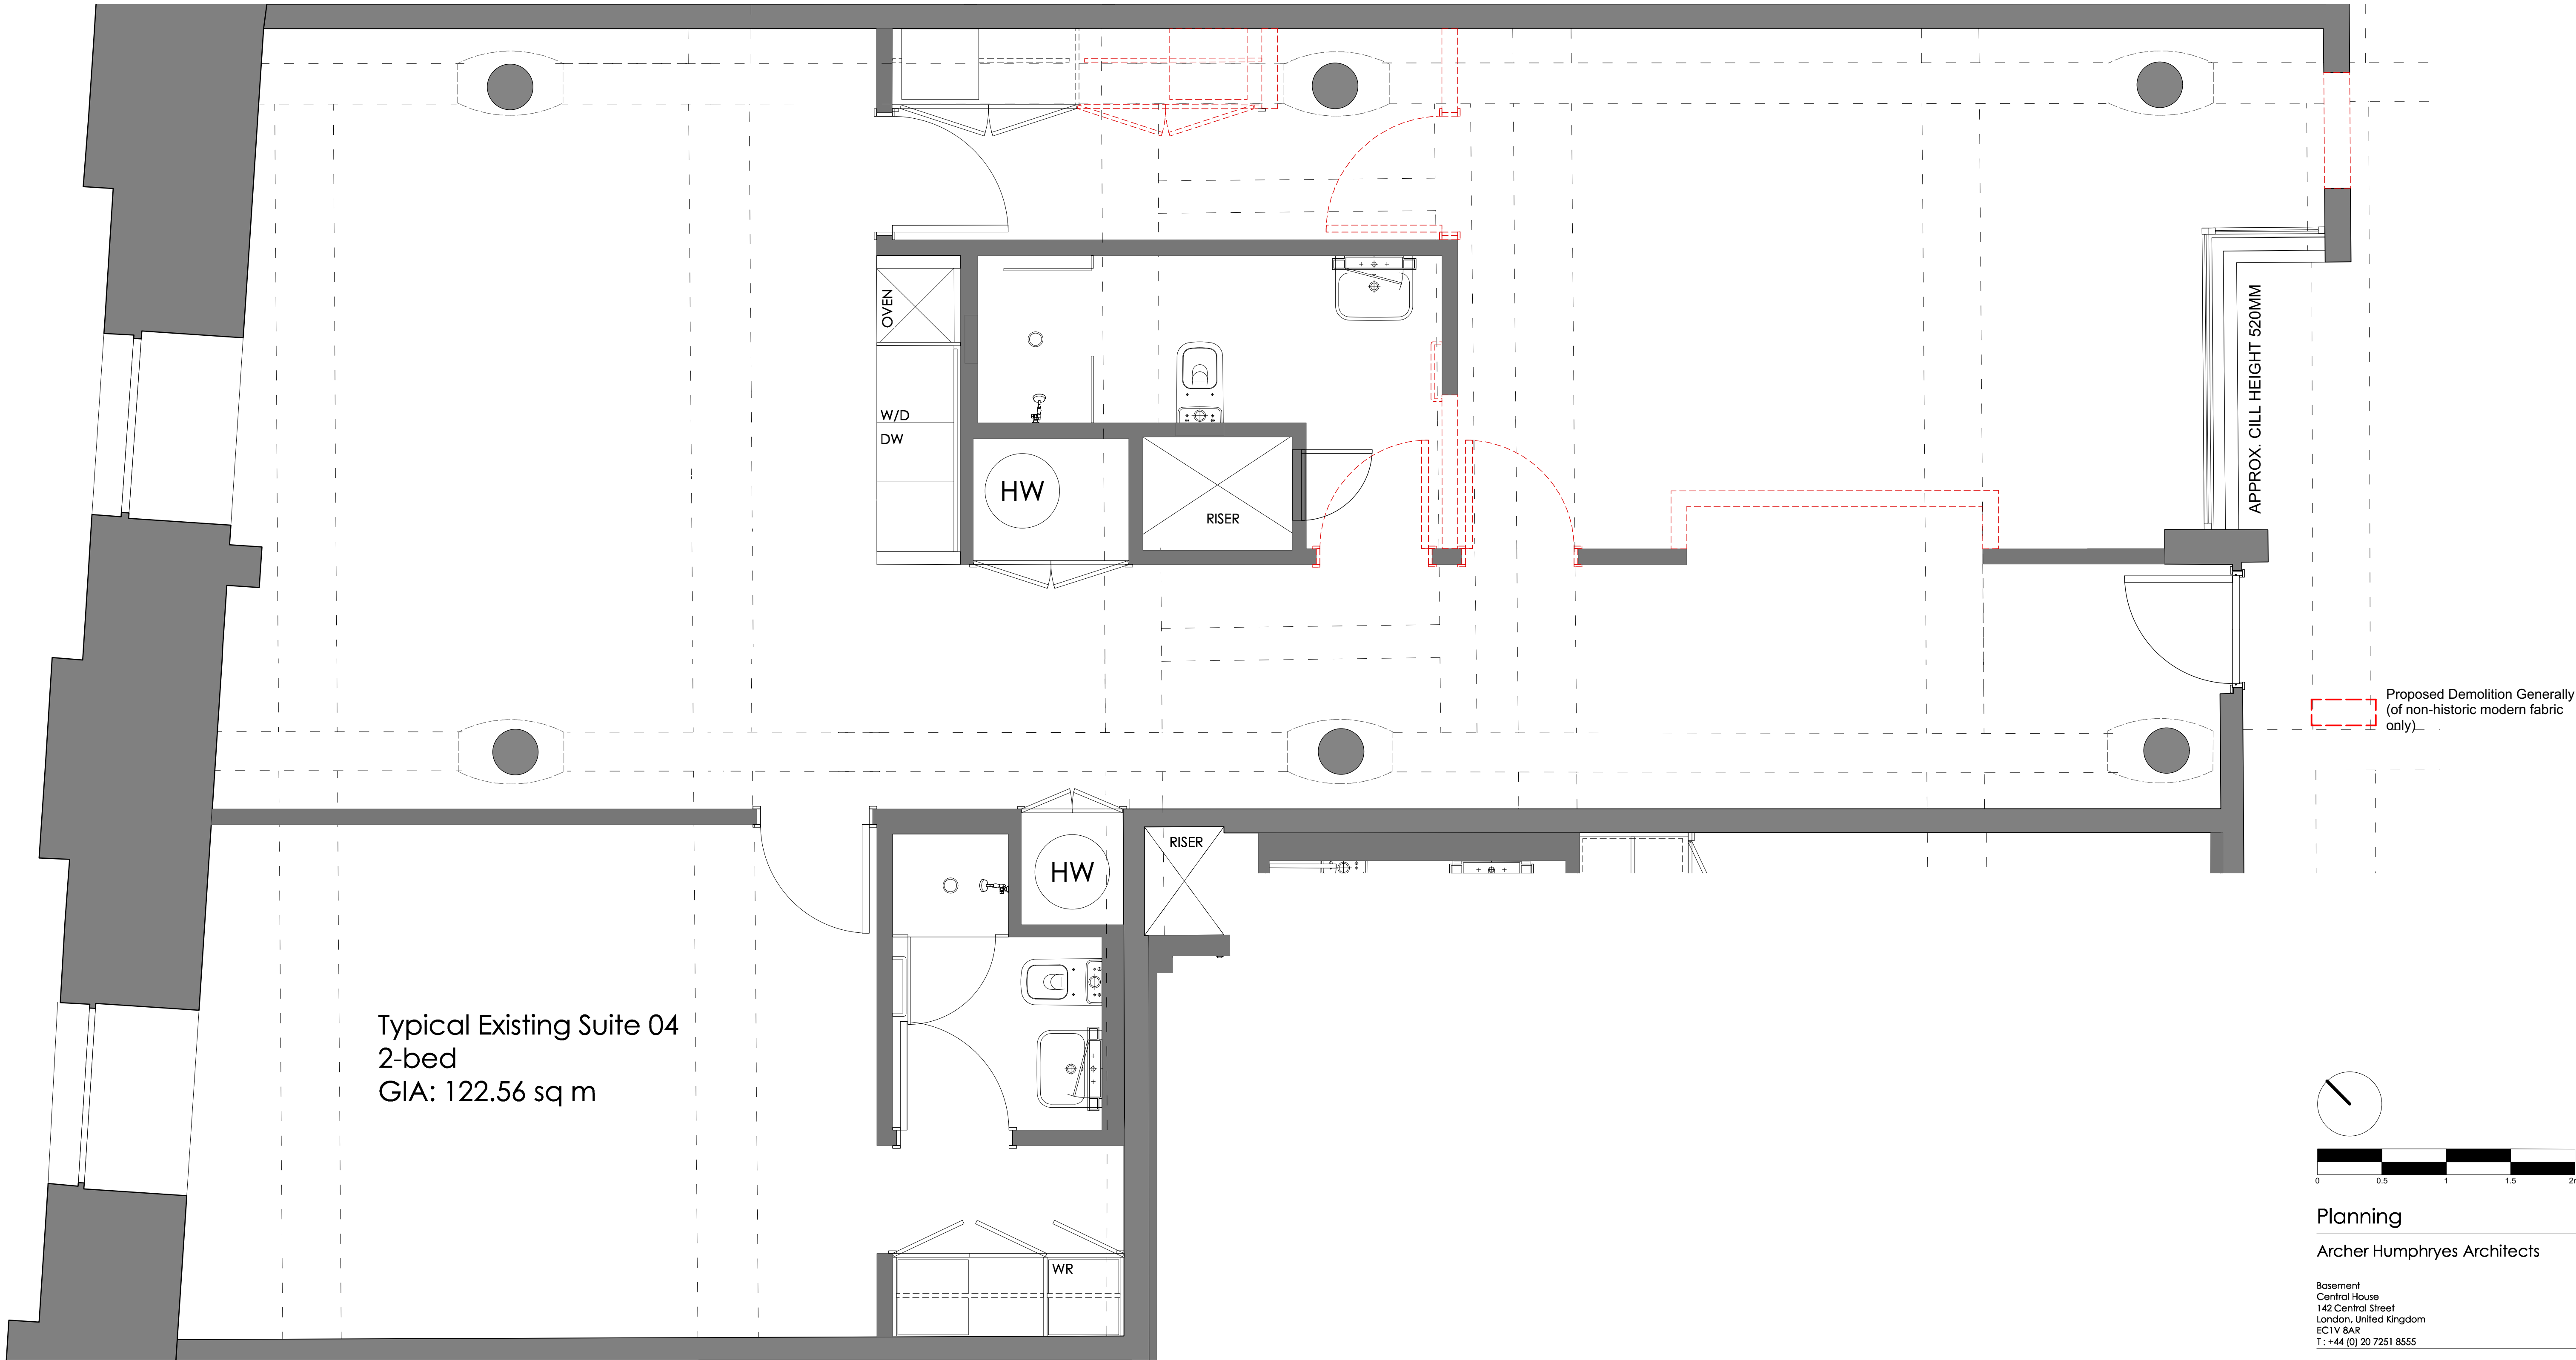


TYPICAL SUITE TYPE C - PROPOSED DEMOLITION PLAN

Planning

Archer Humphryes Architects

Basement
Central House
142 Central Street
London, United Kingdom
EC1V 8AR
T: +44 (0) 20 7251 8555

project title Ducie Street Warehouse Manchester			
drawing title Suite 04 (Type C) Proposed Demolition Plan	scale 1:25 @ A1	date 08.12.23	drawn SL
drawing number AHA/PLC/DM/4204-1.1	checked DA	revision A	

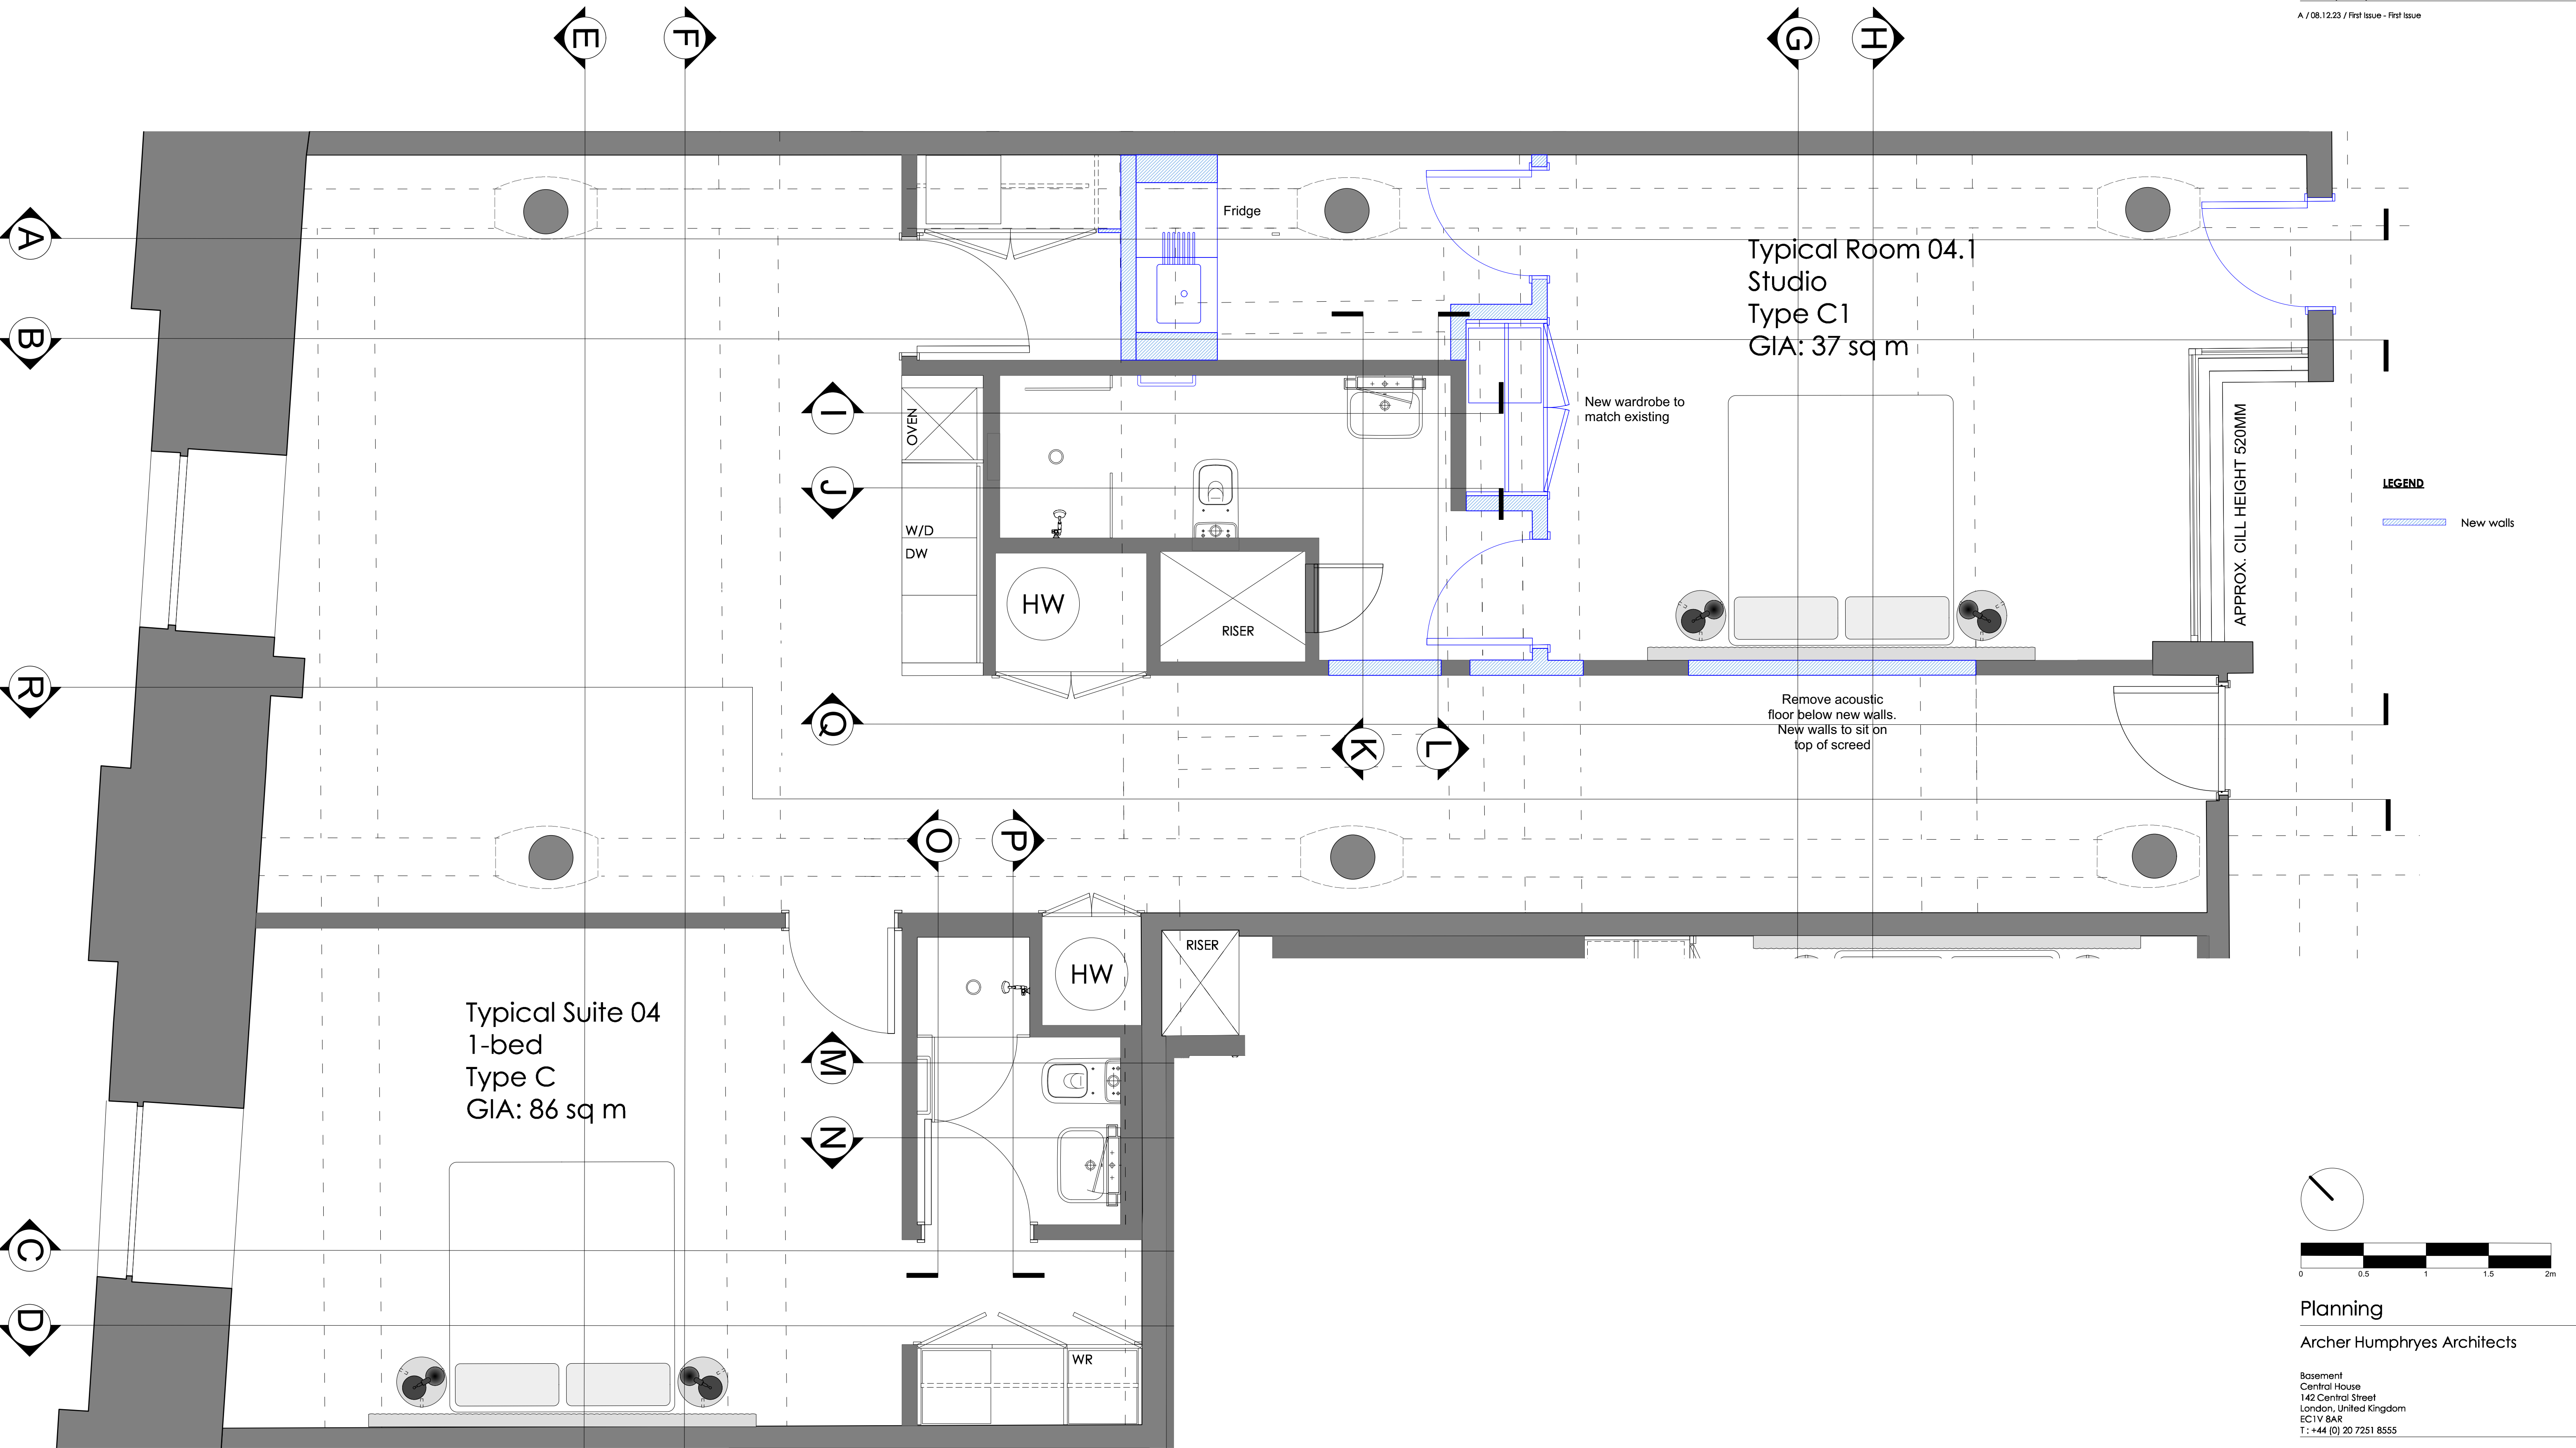

TYPICAL SUITE TYPE C - PROPOSED PLAN

Copyright: All rights reserved. This drawing must not be reproduced without permission.


Only the original drawing should be relied upon. Contractors, subcontractors and suppliers must verify all dimensions on site before commencing any work or making any shop drawings.

All shop drawings to be submitted to the architect for comment prior to fabrication.


This drawing is to be read in conjunction with the Architect's specification, bills of quantities / schedules, structural, mechanical & electrical drawings and all discrepancies are to be reported to the architect.

Do not scale from this drawing. Dimensions are in millimetres unless otherwise stated.

revision / date / amendments		
A	08.12.23	First Issue

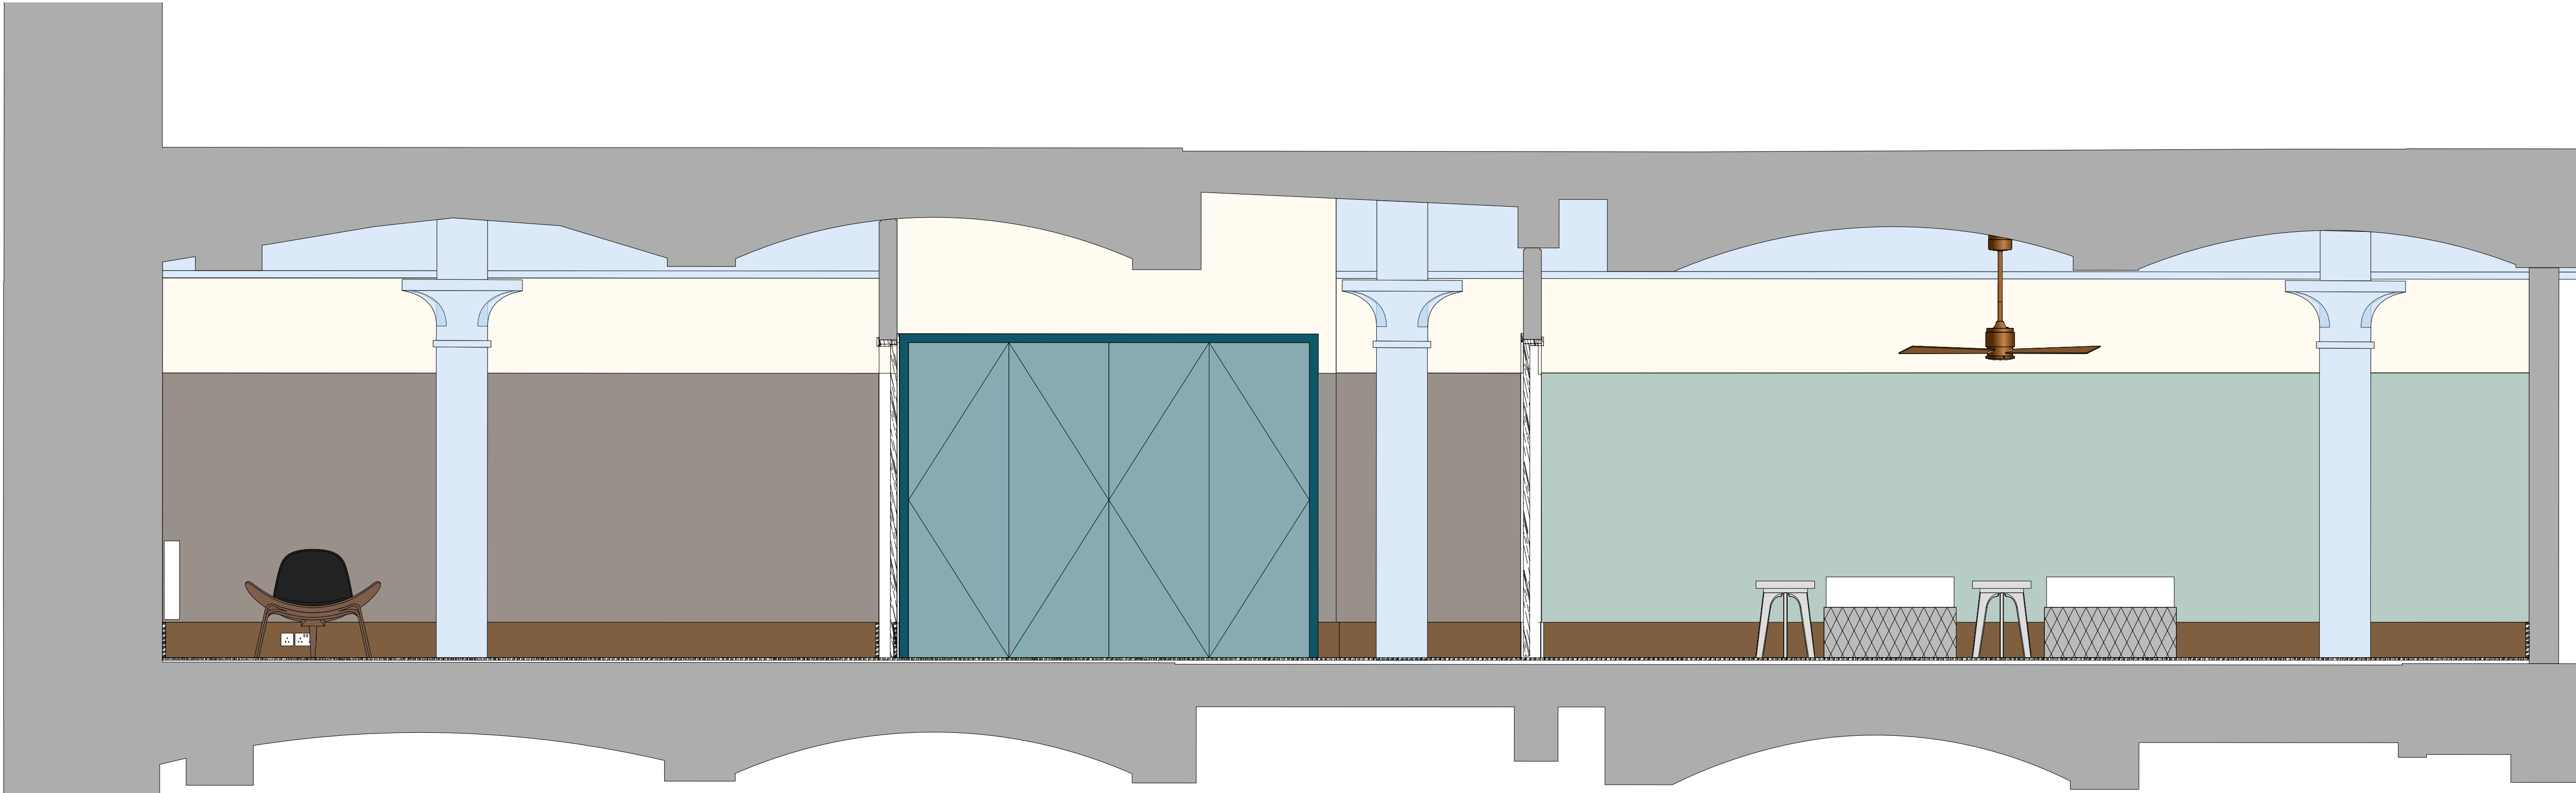

ELEVATION A

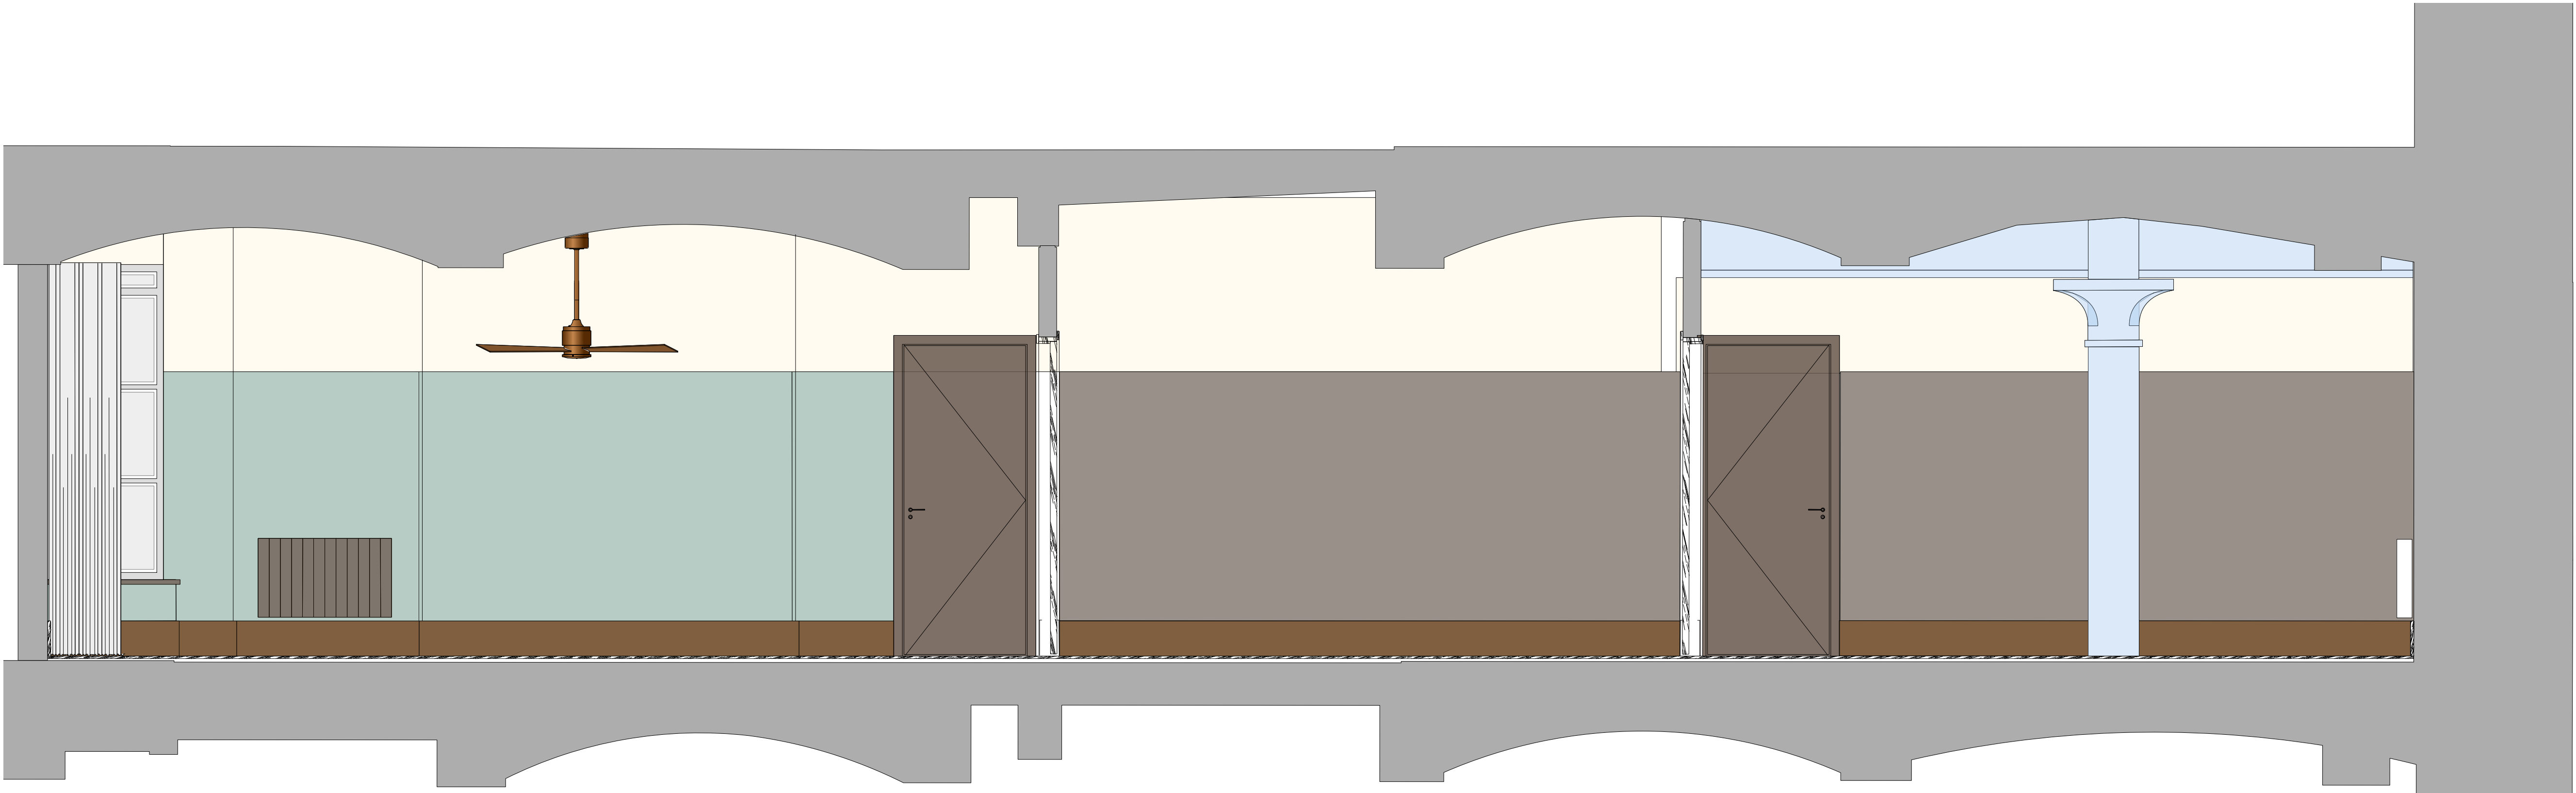

ELEVATION B

SUITE TYPE C - EXISTING ELEVATIONS




Planning

Archer Humphries Architects

Basement
Central House
142 Central Street
London, United Kingdom
EC1V 8AR
T: +44 (0) 20 7251 8555

project title Ducie Street Warehouse Manchester			
drawing title Suite 04 (Type C) Existing Elevations	drawing number AHA/PLC/GA/4204-6	scale 1:25 @A1	date 08.12.23 checked DA revision A

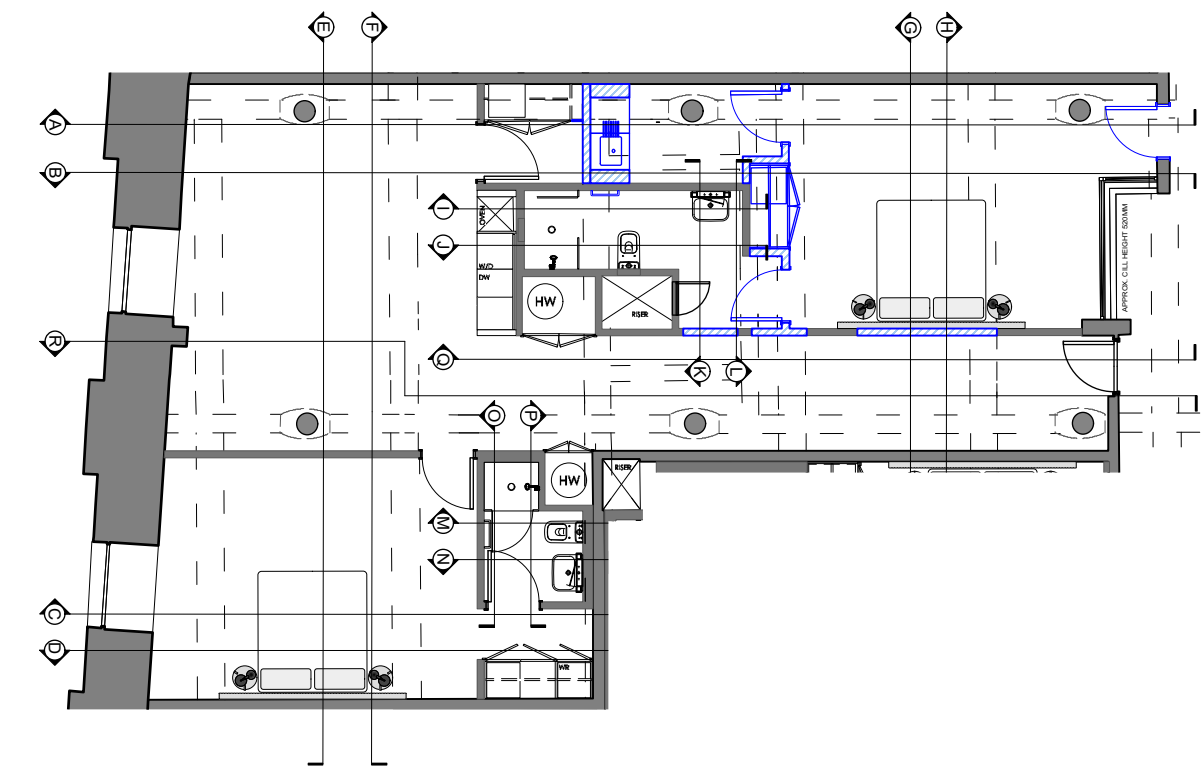

Copyright: All rights reserved. This drawing must not be reproduced without permission.


Only the original drawing should be relied upon. Contractors, subcontractors and suppliers must verify all dimensions on site before commencing any work or making any shop drawings.

All shop drawings to be submitted to the architect for comment prior to fabrication.


This drawing is to be read in conjunction with the Architect's specification, bills of quantities / schedules, structural, mechanical & electrical drawings and all discrepancies are to be reported to the architect.

Do not scale from this drawing. Dimensions are in millimetres unless otherwise stated.

revision / date / amendments
A 08.12.23 First Issue

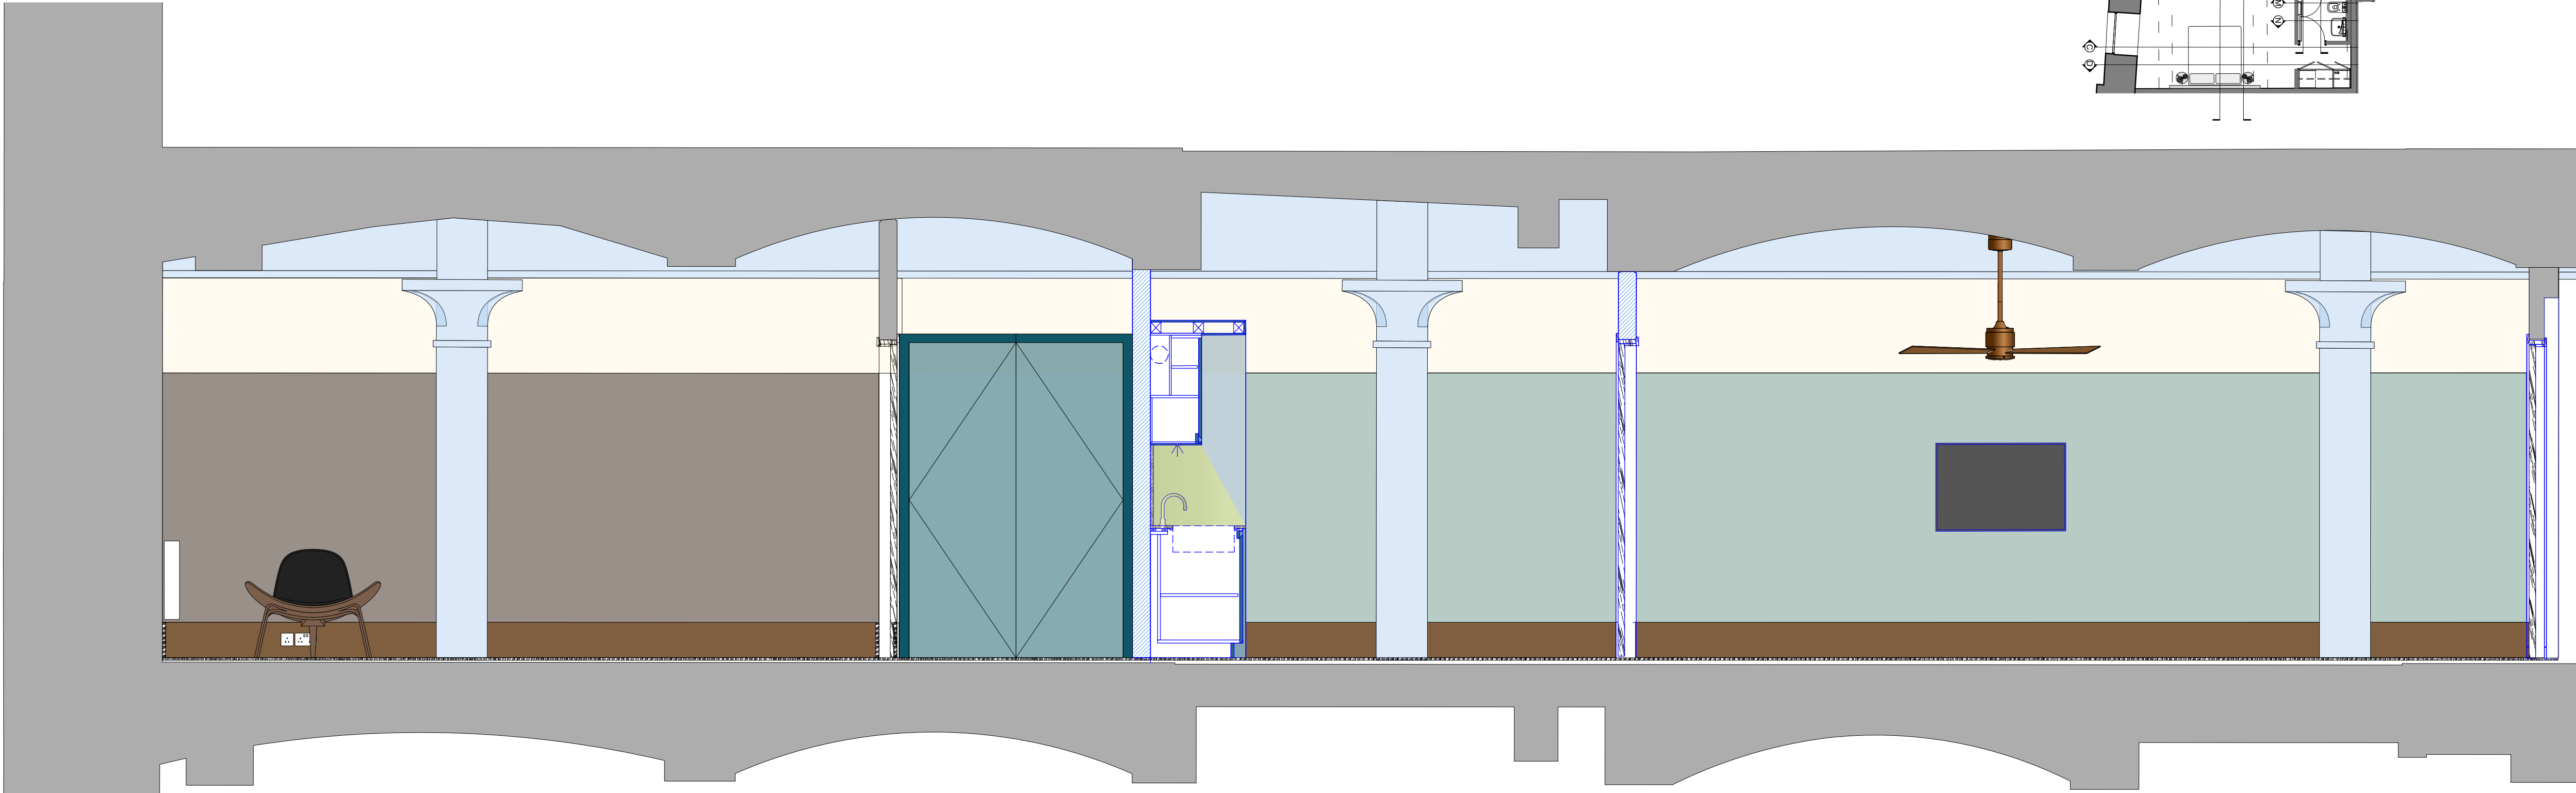

ELEVATION A

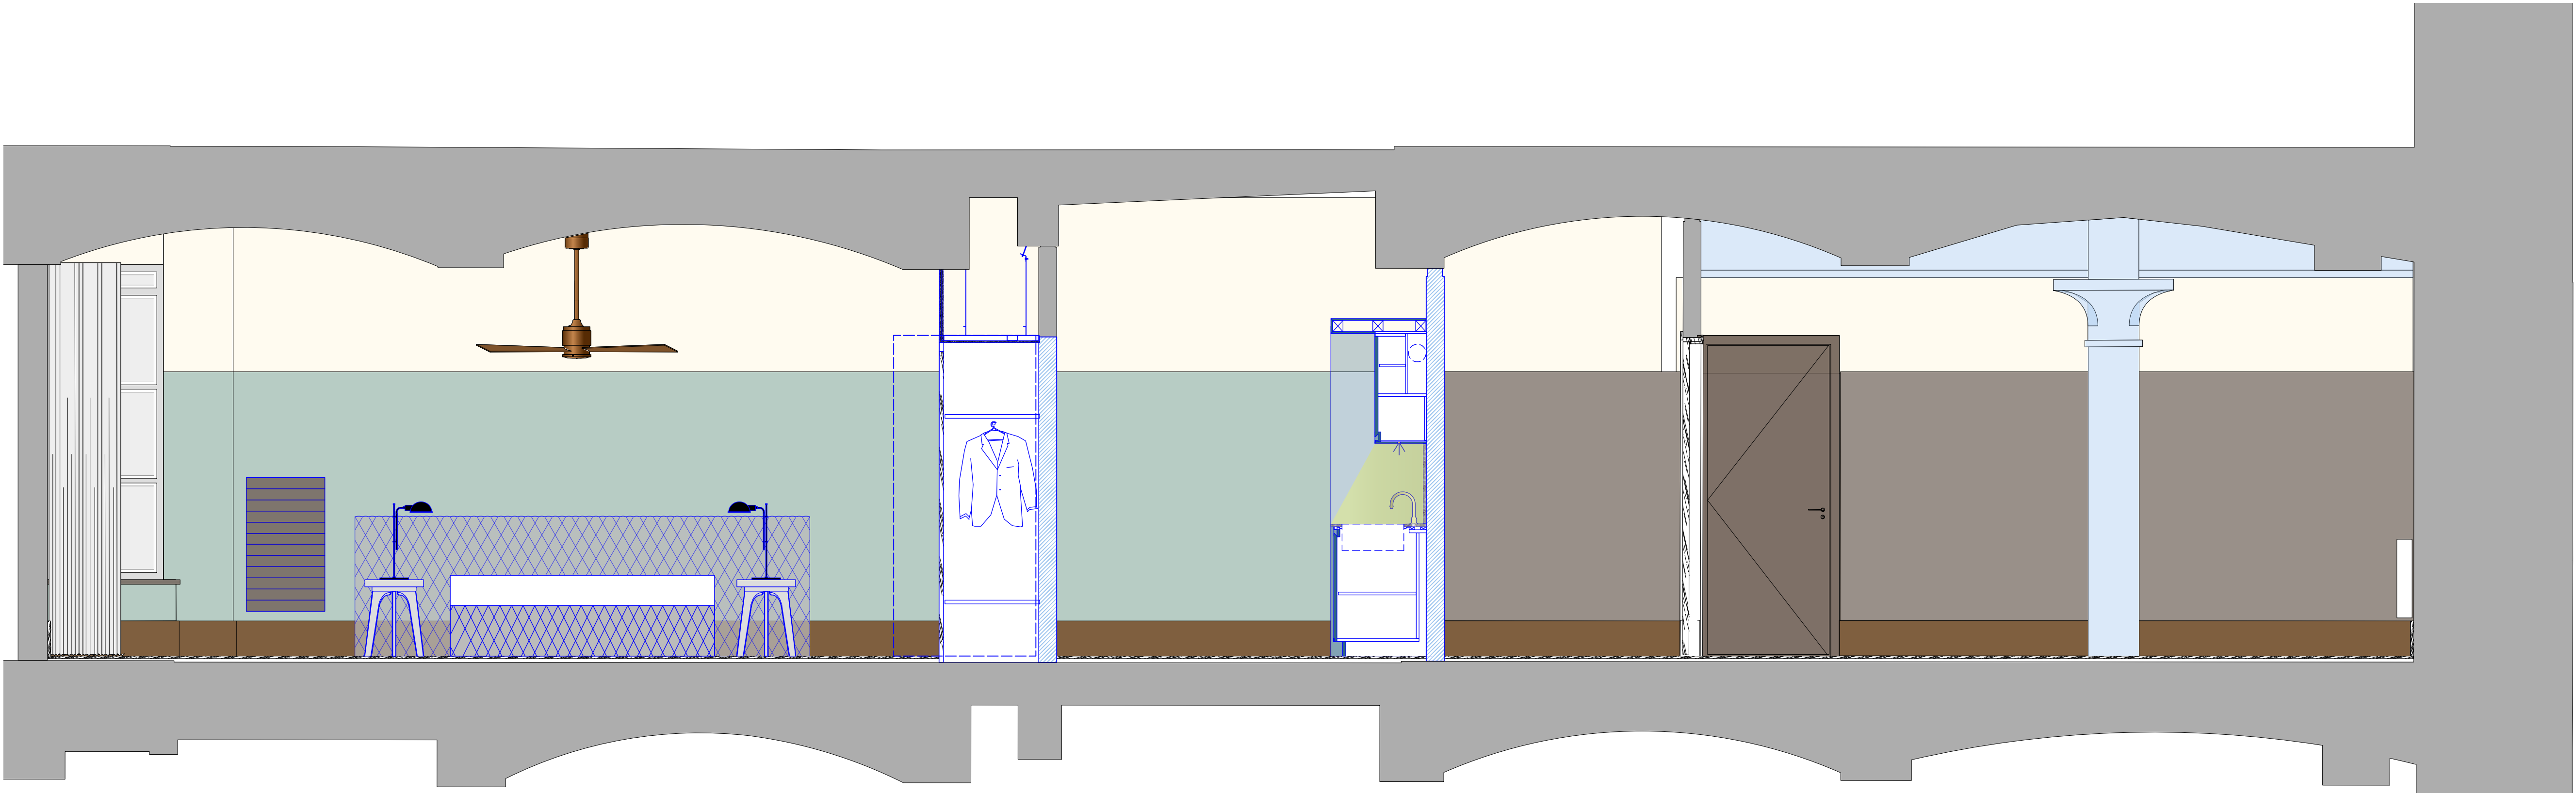

ELEVATION B

SUITE TYPE C - PROPOSED ELEVATIONS




Planning


Archer Humphries Architects

Basement
Central House
142 Central Street
London, United Kingdom
EC1V 8AR
T: +44 (0) 20 7251 8555

project title Ducie Street Warehouse Manchester			
drawing title Suite 04 (Type C) Proposed Elevations	drawing number AHA/PLC/GA/4204-6.2	scale 1:25 @A1	date 08.12.23 checked DA revision A

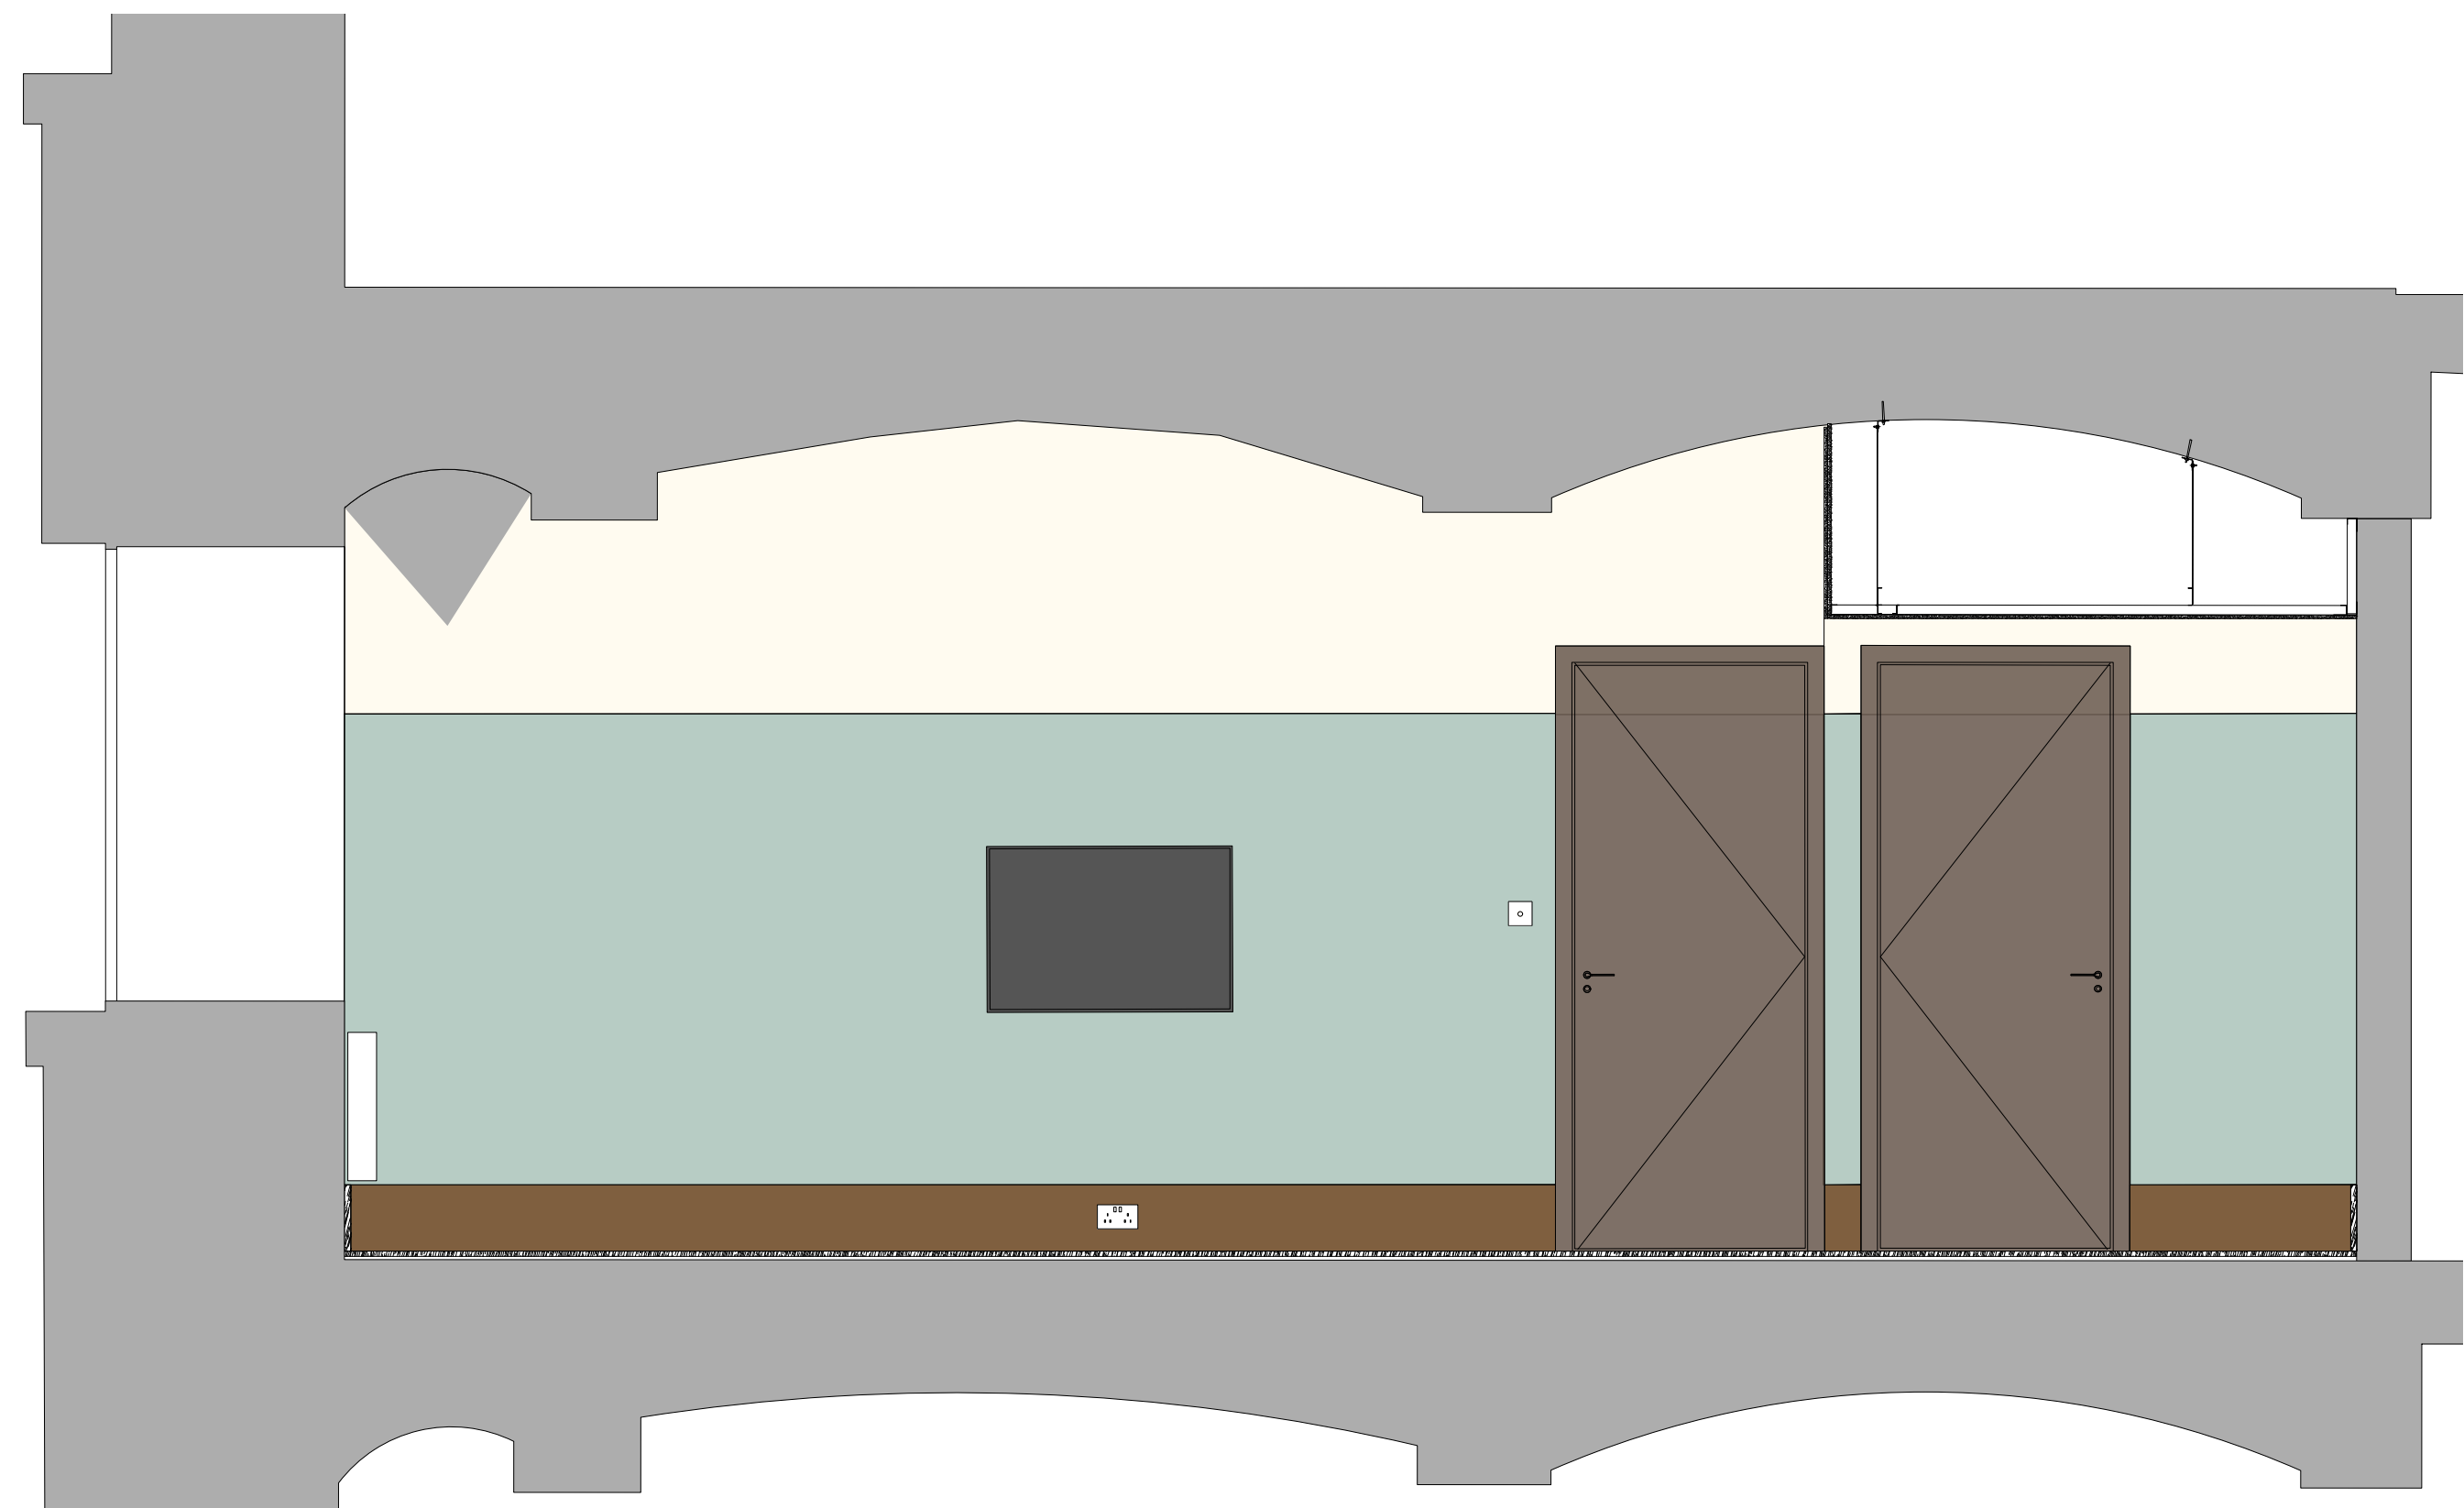


ELEVATION C

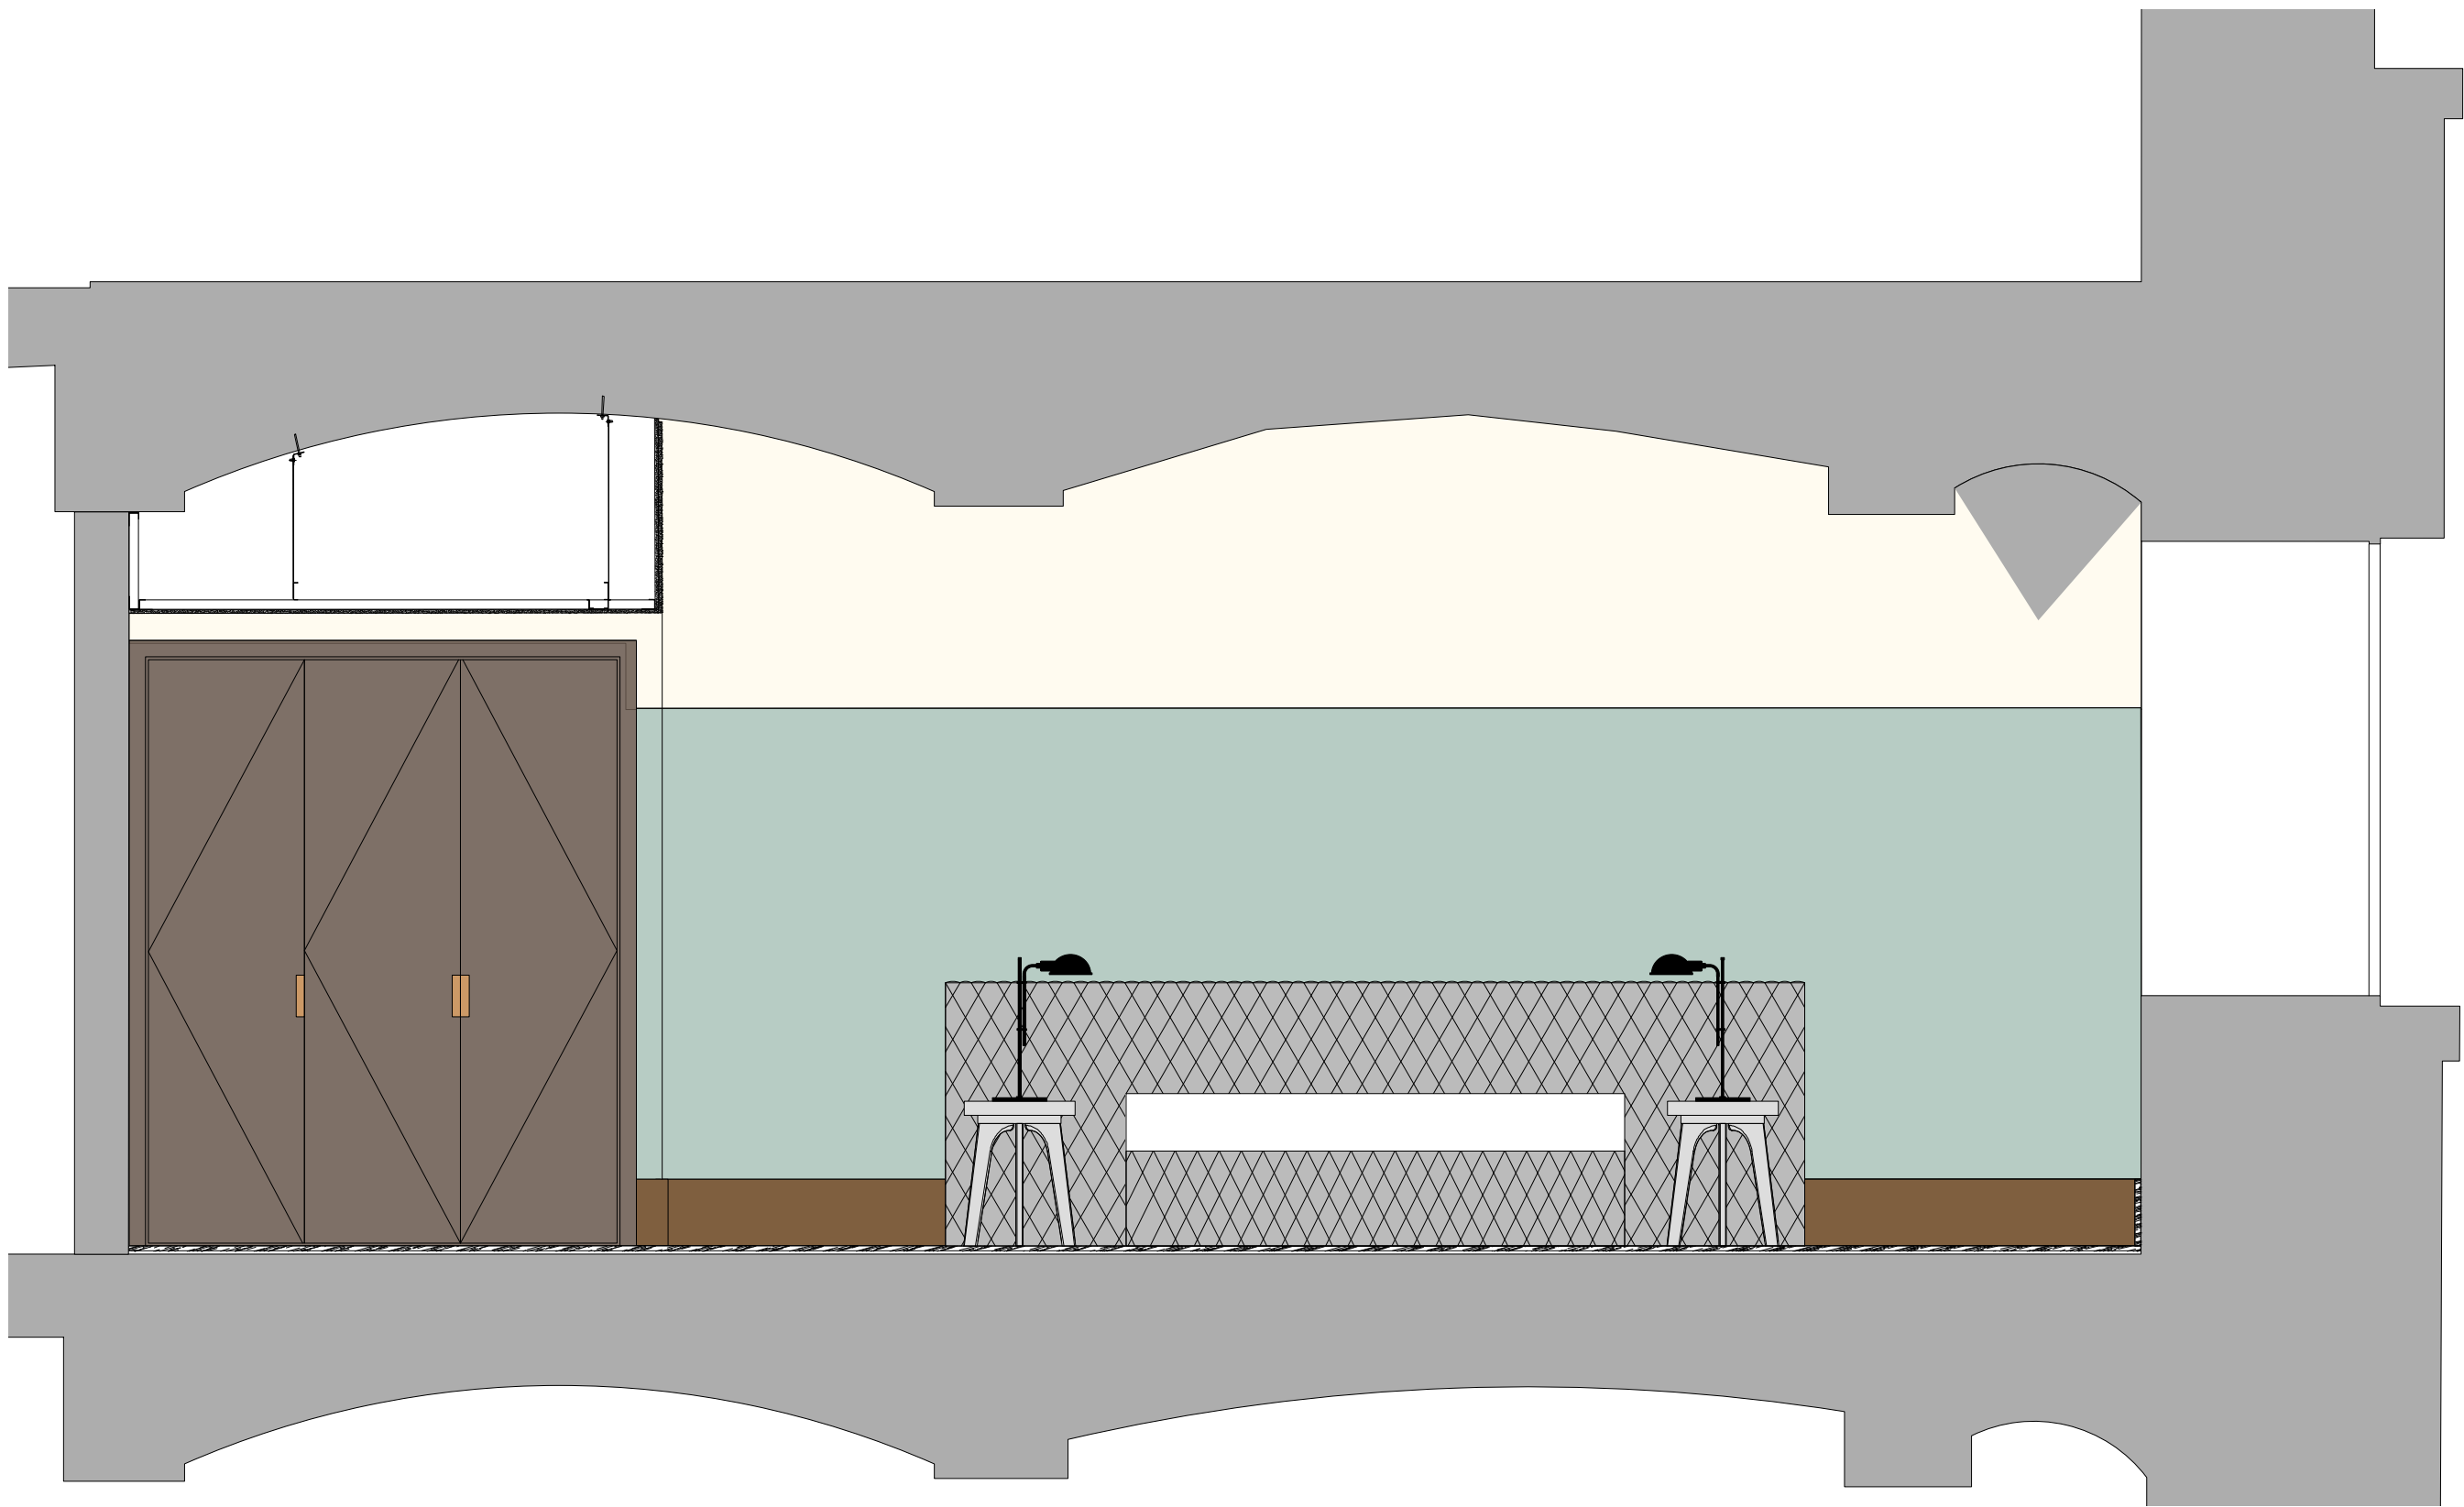

ELEVATION D

SUITE TYPE C - EXISTING ELEVATIONS

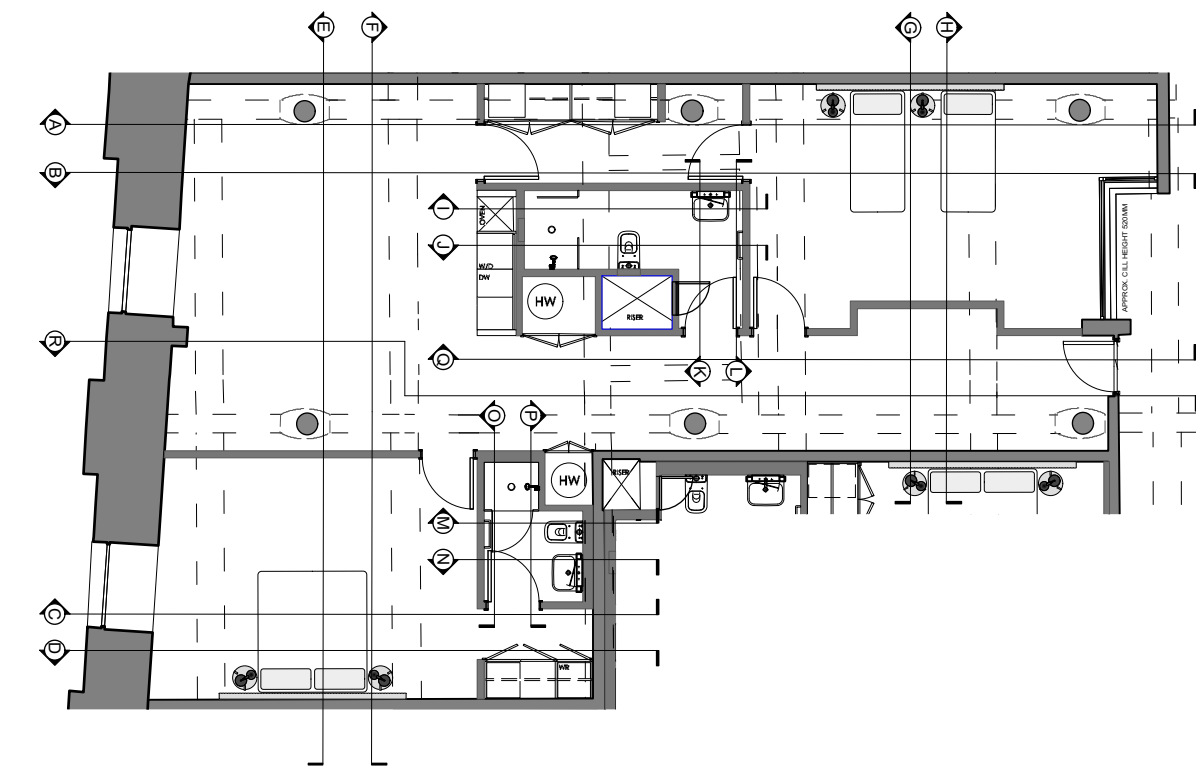

Copyright: All rights reserved. This drawing must not be reproduced without permission.

Only the original drawing should be relied upon. Contractors, subcontractors and suppliers must verify all dimensions on site before commencing any work or making any shop drawings.

All shop drawings to be submitted to the architect for comment prior to fabrication.

This drawing is to be read in conjunction with the Architect's specification, bills of quantities / schedules, structural, mechanical & electrical drawings and all discrepancies are to be reported to the architect.

Do not scale from this drawing. Dimensions are in millimetres unless otherwise stated.

revision	date	amendments
A	08.12.23	First Issue




Planning

Archer Humphryes Architects

Basement
Central House
142 Central Street
London, United Kingdom
EC1V 8AR
T: +44 (0) 20 7251 8555

project title Ducie Street Warehouse Manchester			
drawing title Suite 04 (Type C) Existing Elevations	drawing number AHA/PLC/GA/4204-7	scale 1:25 @A1 drawn RL revision A	date 08.12.23 checked DA

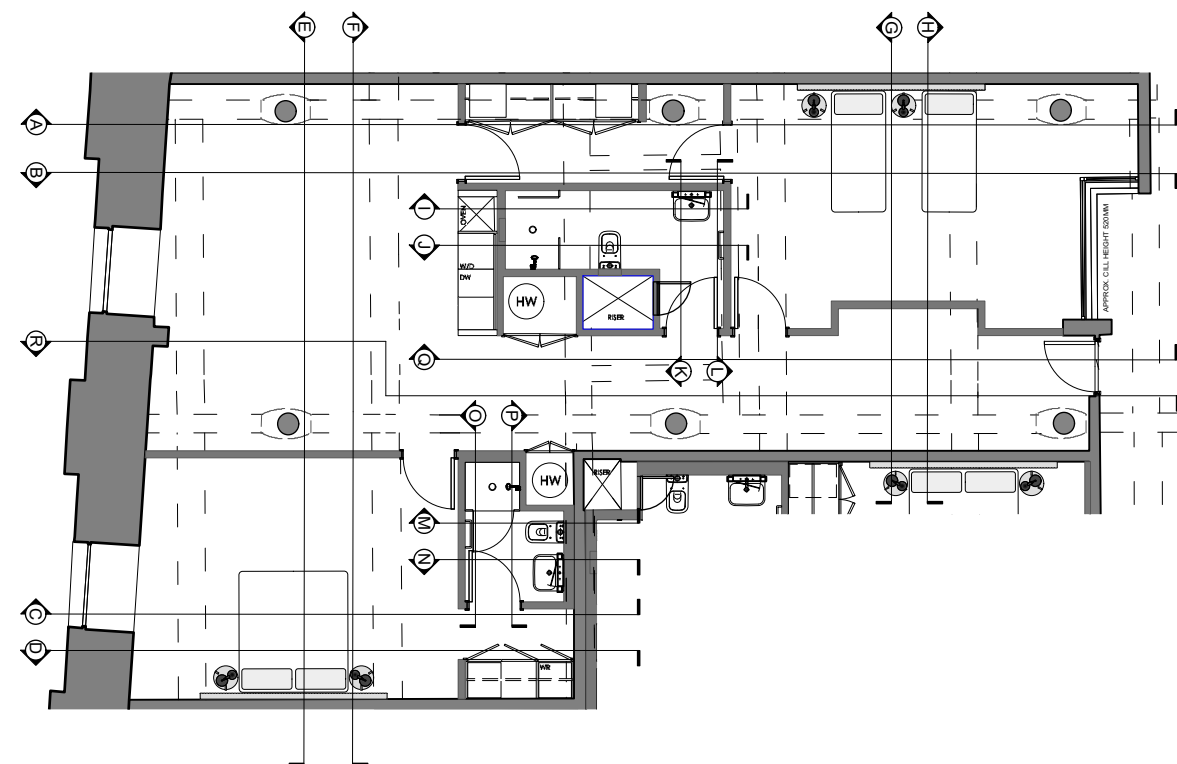

Copyright: All rights reserved. This drawing must not be reproduced without permission.


Only the original drawing should be relied upon. Contractors, subcontractors and suppliers must verify all dimensions on site before commencing any work or making any shop drawings.

All shop drawings to be submitted to the architect for comment prior to fabrication.


This drawing is to be read in conjunction with the Architect's specification, bills of quantities / schedules, structural, mechanical & electrical drawings and all discrepancies are to be reported to the architect.

Do not scale from this drawing. Dimensions are in millimetres unless otherwise stated.

revision / date / amendments	
A	08.12.23 First Issue

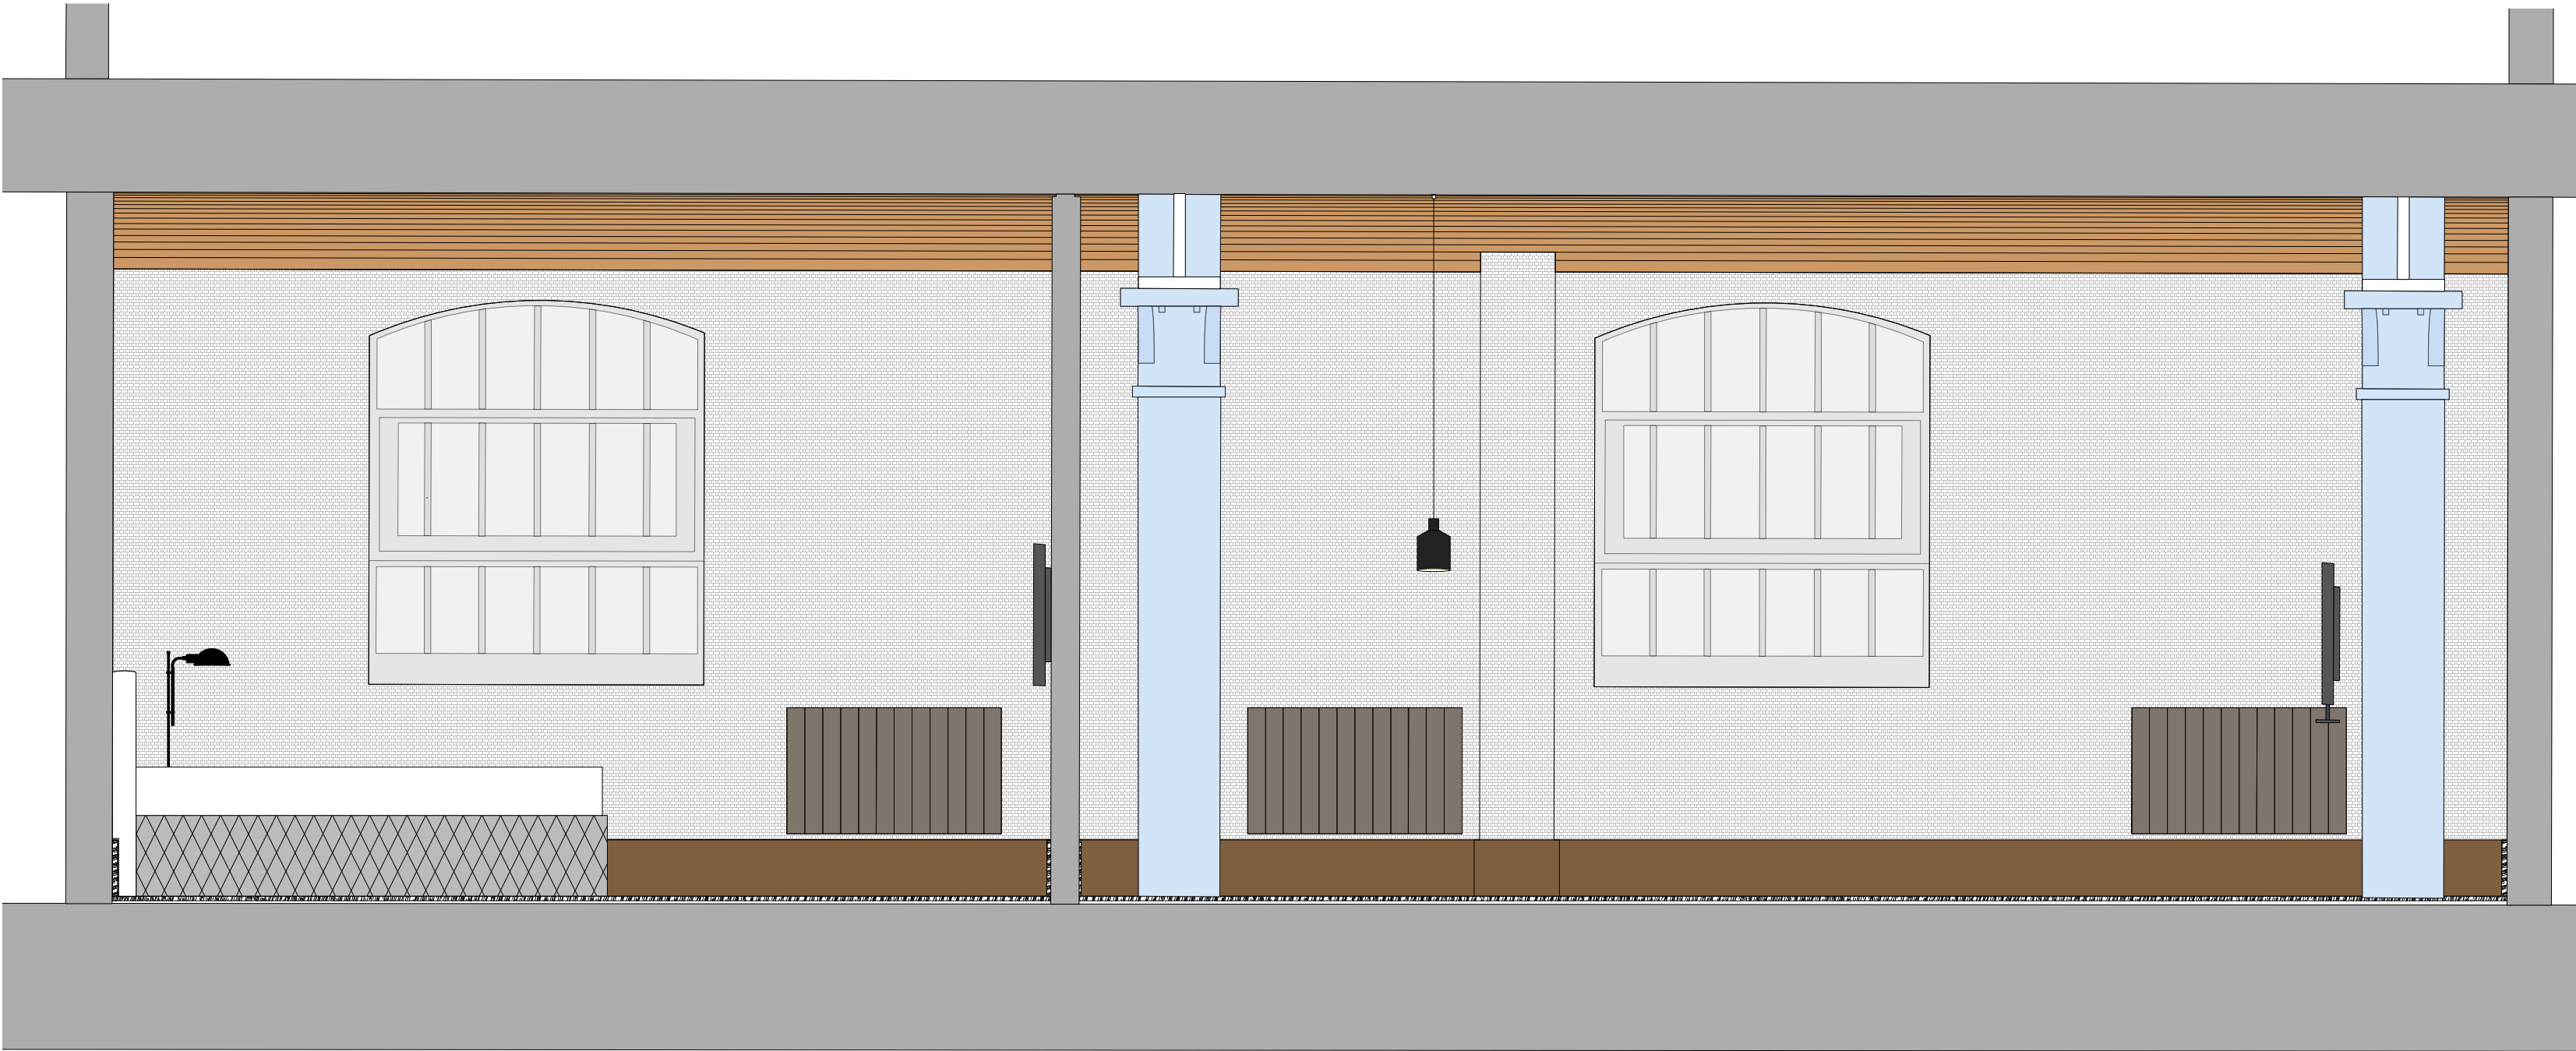

ELEVATION E

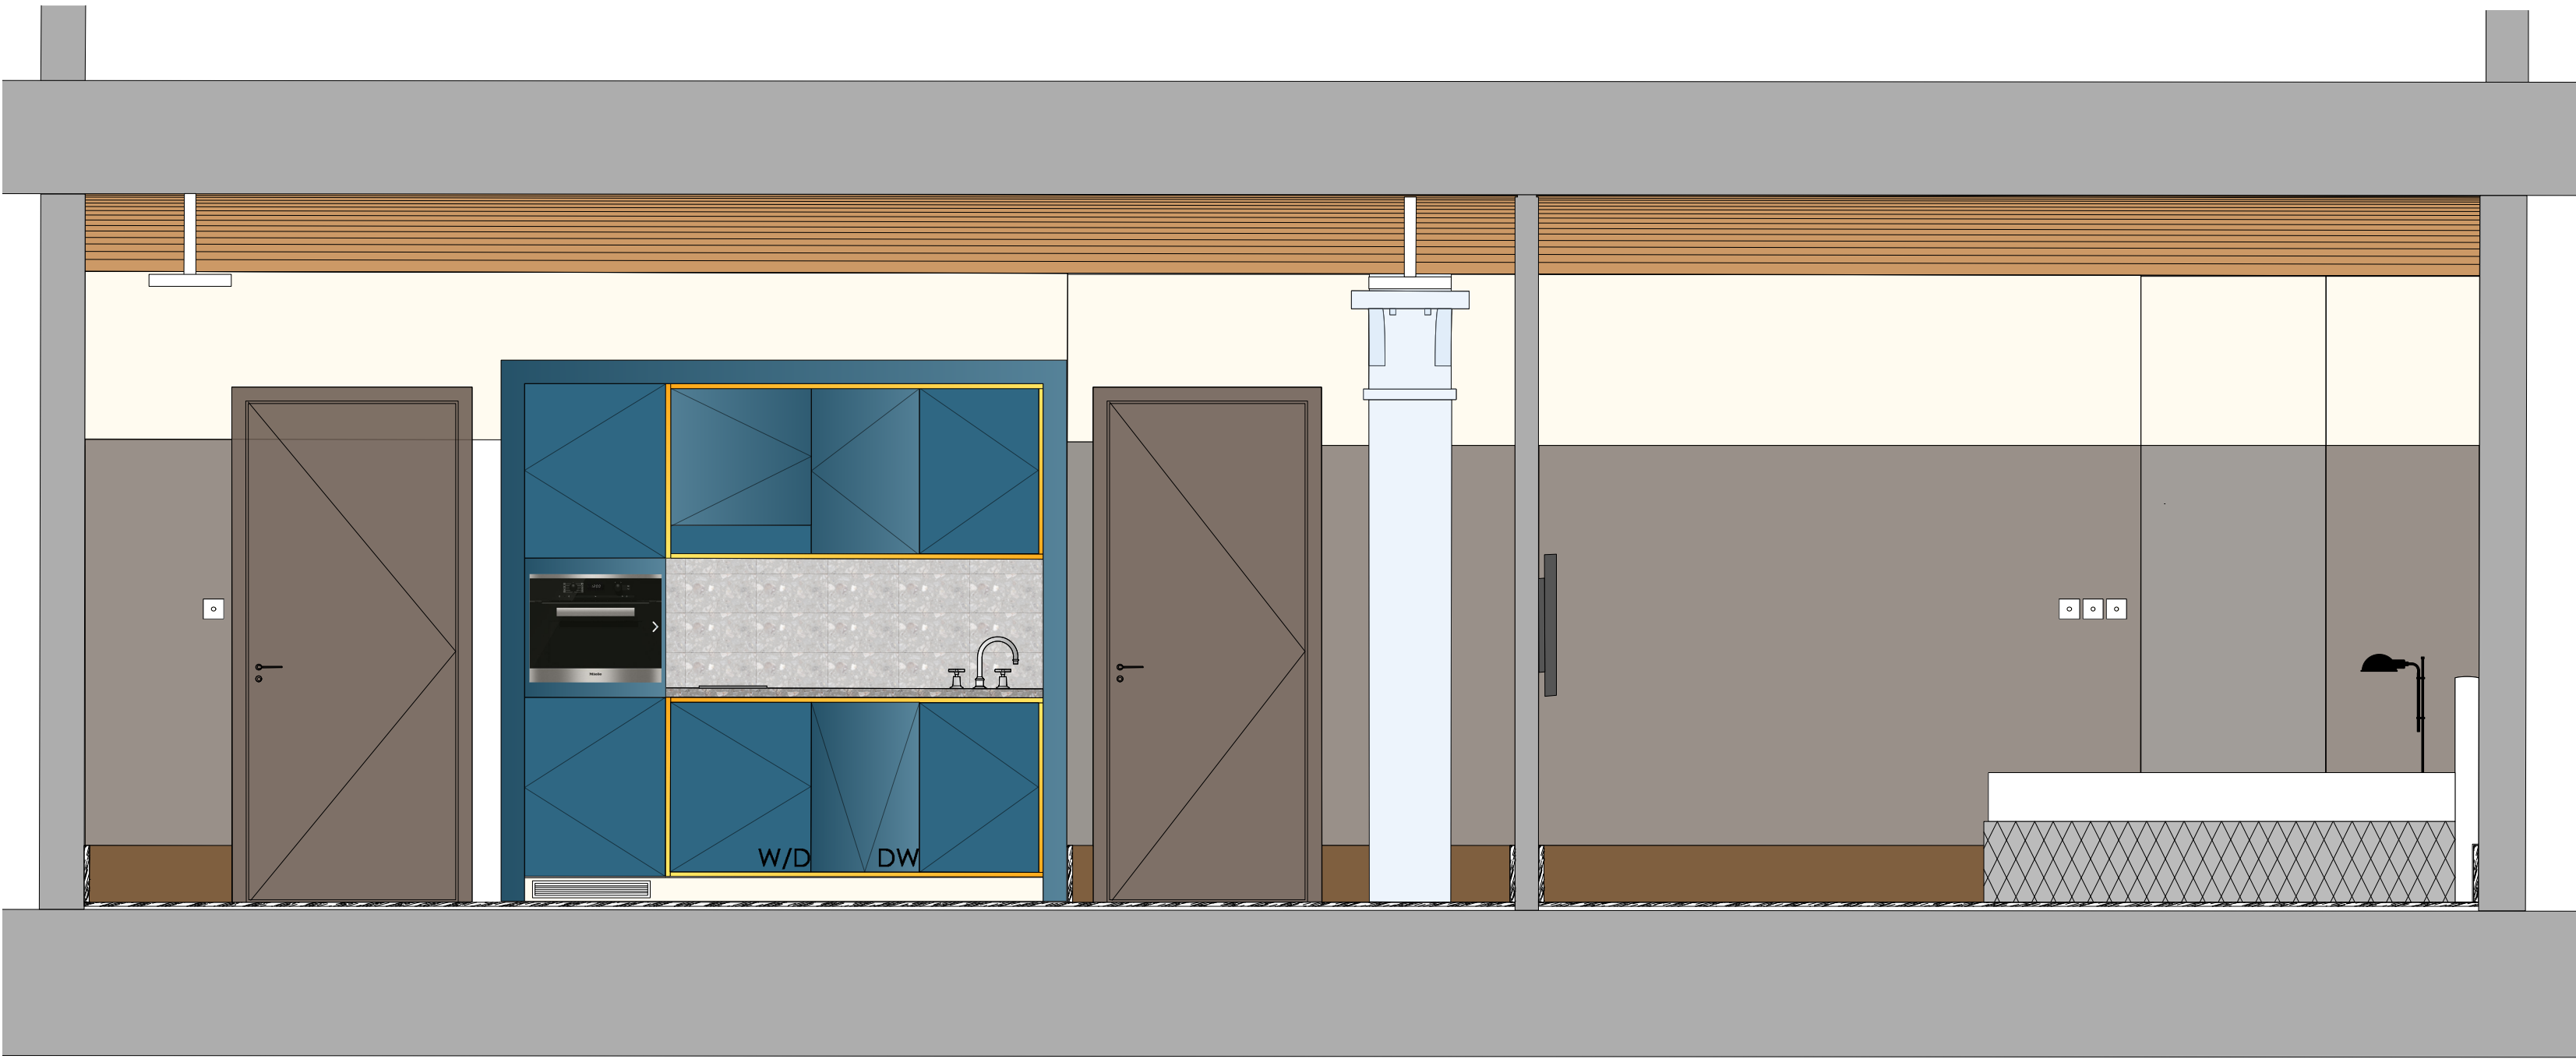

ELEVATION F

SUITE TYPE C - EXISTING ELEVATIONS




Planning


Archer Humphries Architects

Basement
Central House
142 Central Street
London, United Kingdom
EC1V 8AR
T: +44 (0) 20 7251 8555

project title Ducie Street Warehouse Manchester			
drawing title Suite 04 (Type C) Existing Elevations	drawing number AHA/PLC/GA/4204-8	scale 1:25 @A1	date 08.12.23 drawn RL checked DA revision A

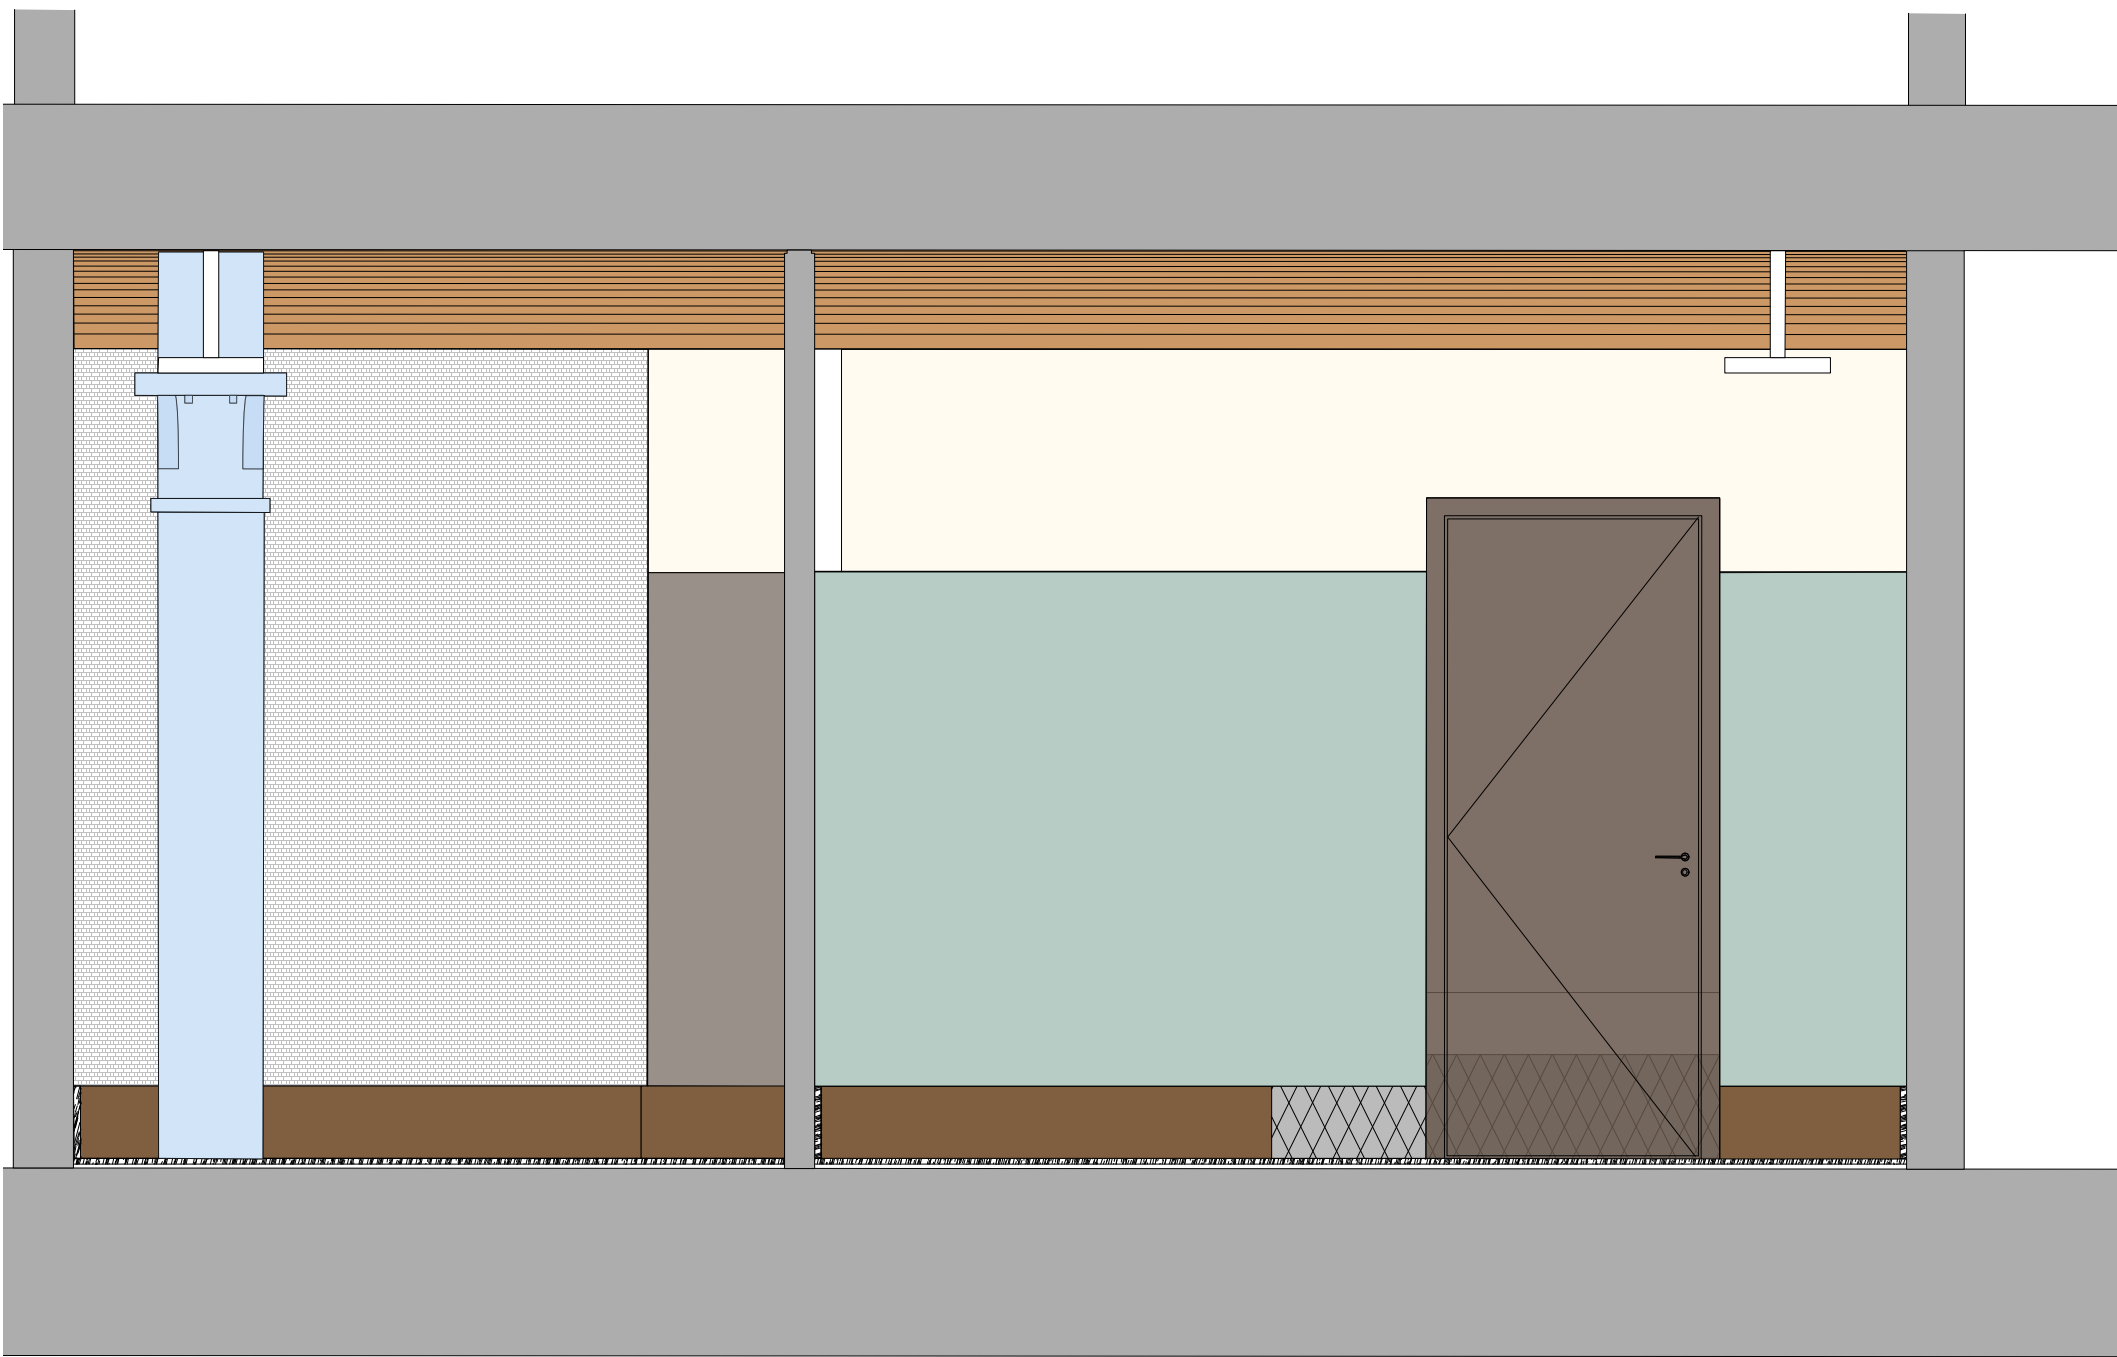


ELEVATION G

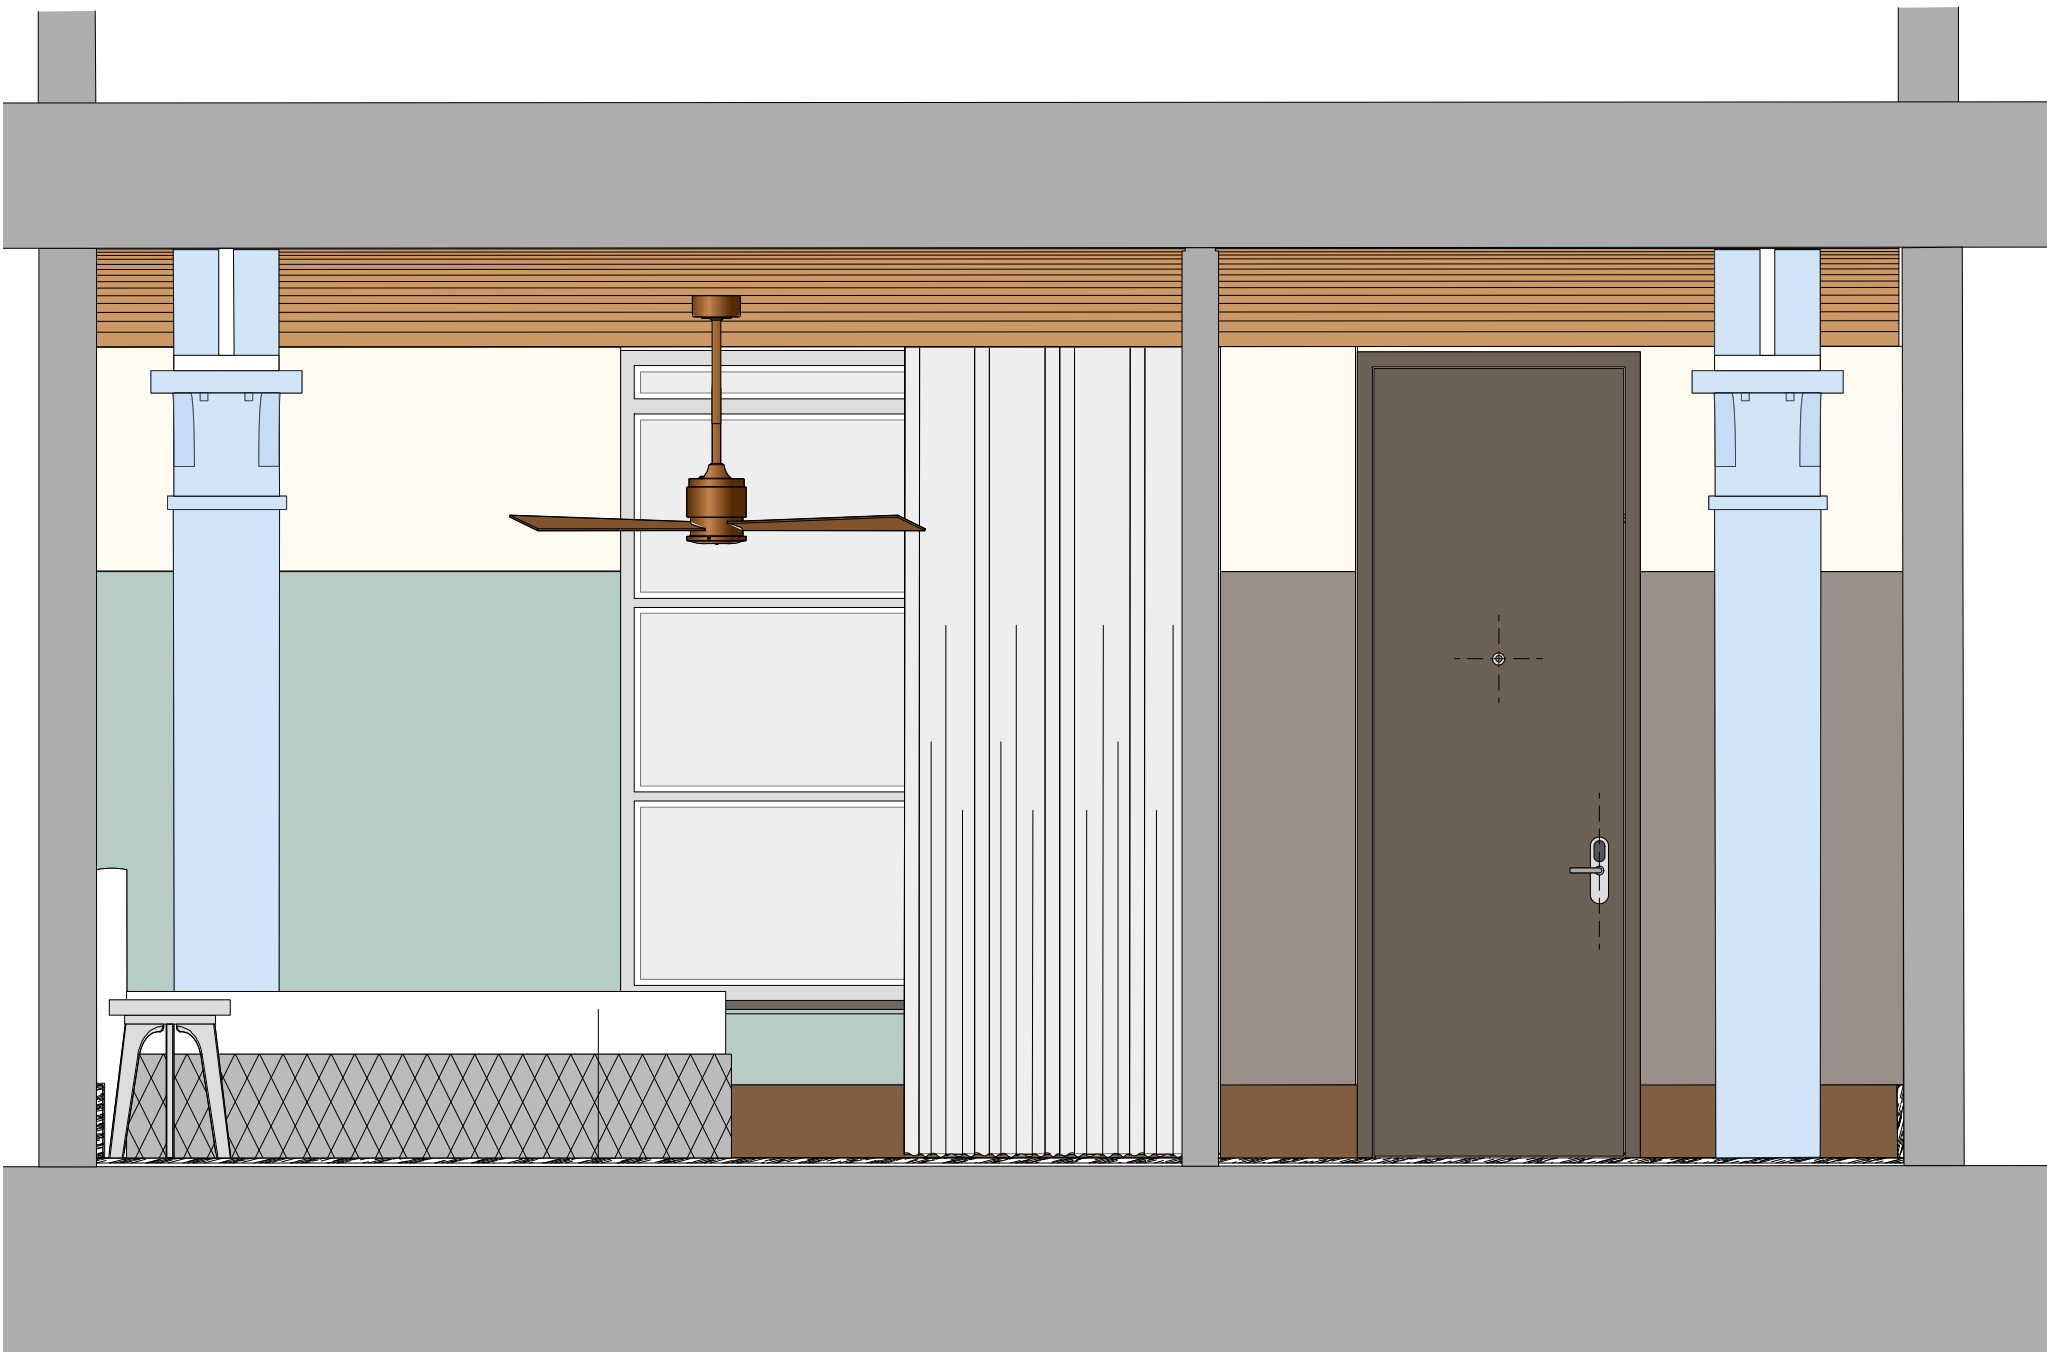

ELEVATION H

SUITE TYPE C - EXISTING ELEVATIONS

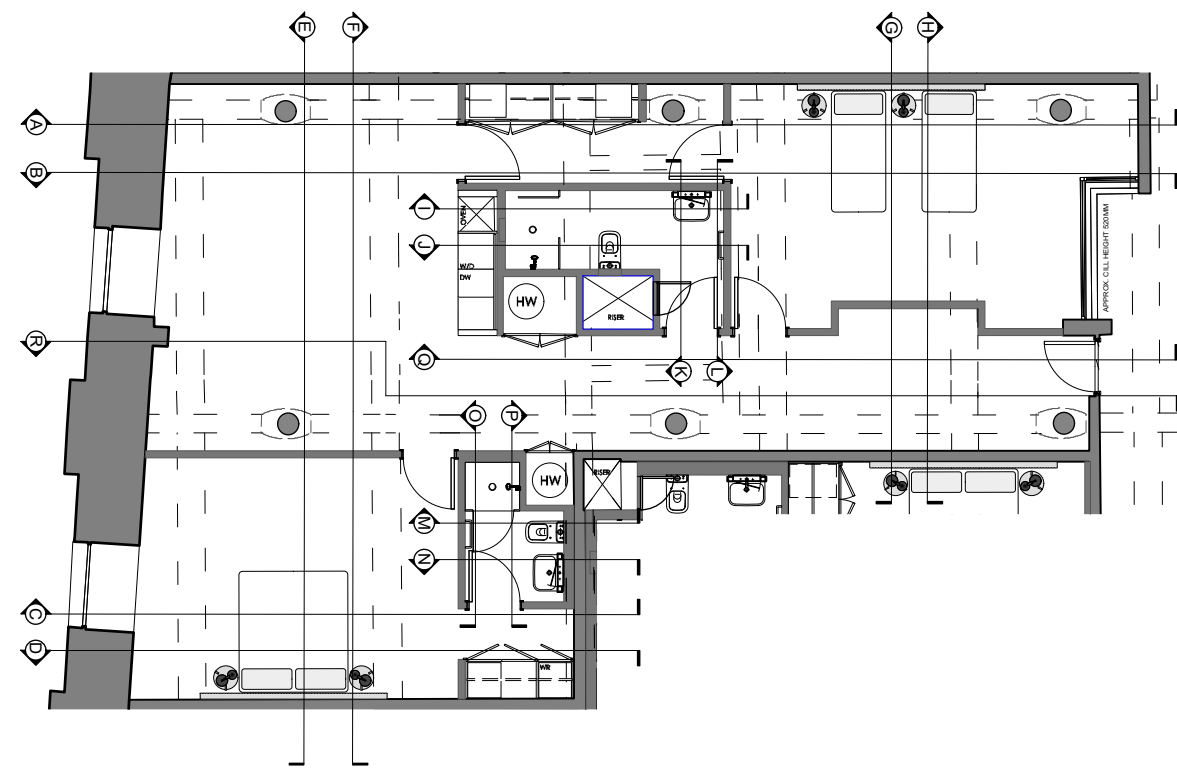

Copyright: All rights reserved. This drawing must not be reproduced without permission.

Only the original drawing should be relied upon. Contractors, subcontractors and suppliers must verify all dimensions on site before commencing any work or making any shop drawings.

All shop drawings to be submitted to the architect for comment prior to fabrication.

This drawing is to be read in conjunction with the Architect's specification, bills of quantities / schedules, structural, mechanical & electrical drawings and all discrepancies are to be reported to the architect.

Do not scale from this drawing. Dimensions are in millimetres unless otherwise stated.

revision	date	amendments
A	08.12.23	First Issue




Planning

Archer Humphryes Architects

Basement
Central House
142 Central Street
London, United Kingdom
EC1V 8AR
T: +44 (0) 20 7251 8555

project title Ducie Street Warehouse Manchester			
drawing title Suite 04 (Type C) Existing Elevations	drawing number AHA/PLC/GA/4204-9	scale 1:25 @A1	date 08.12.23 checked DA revision A

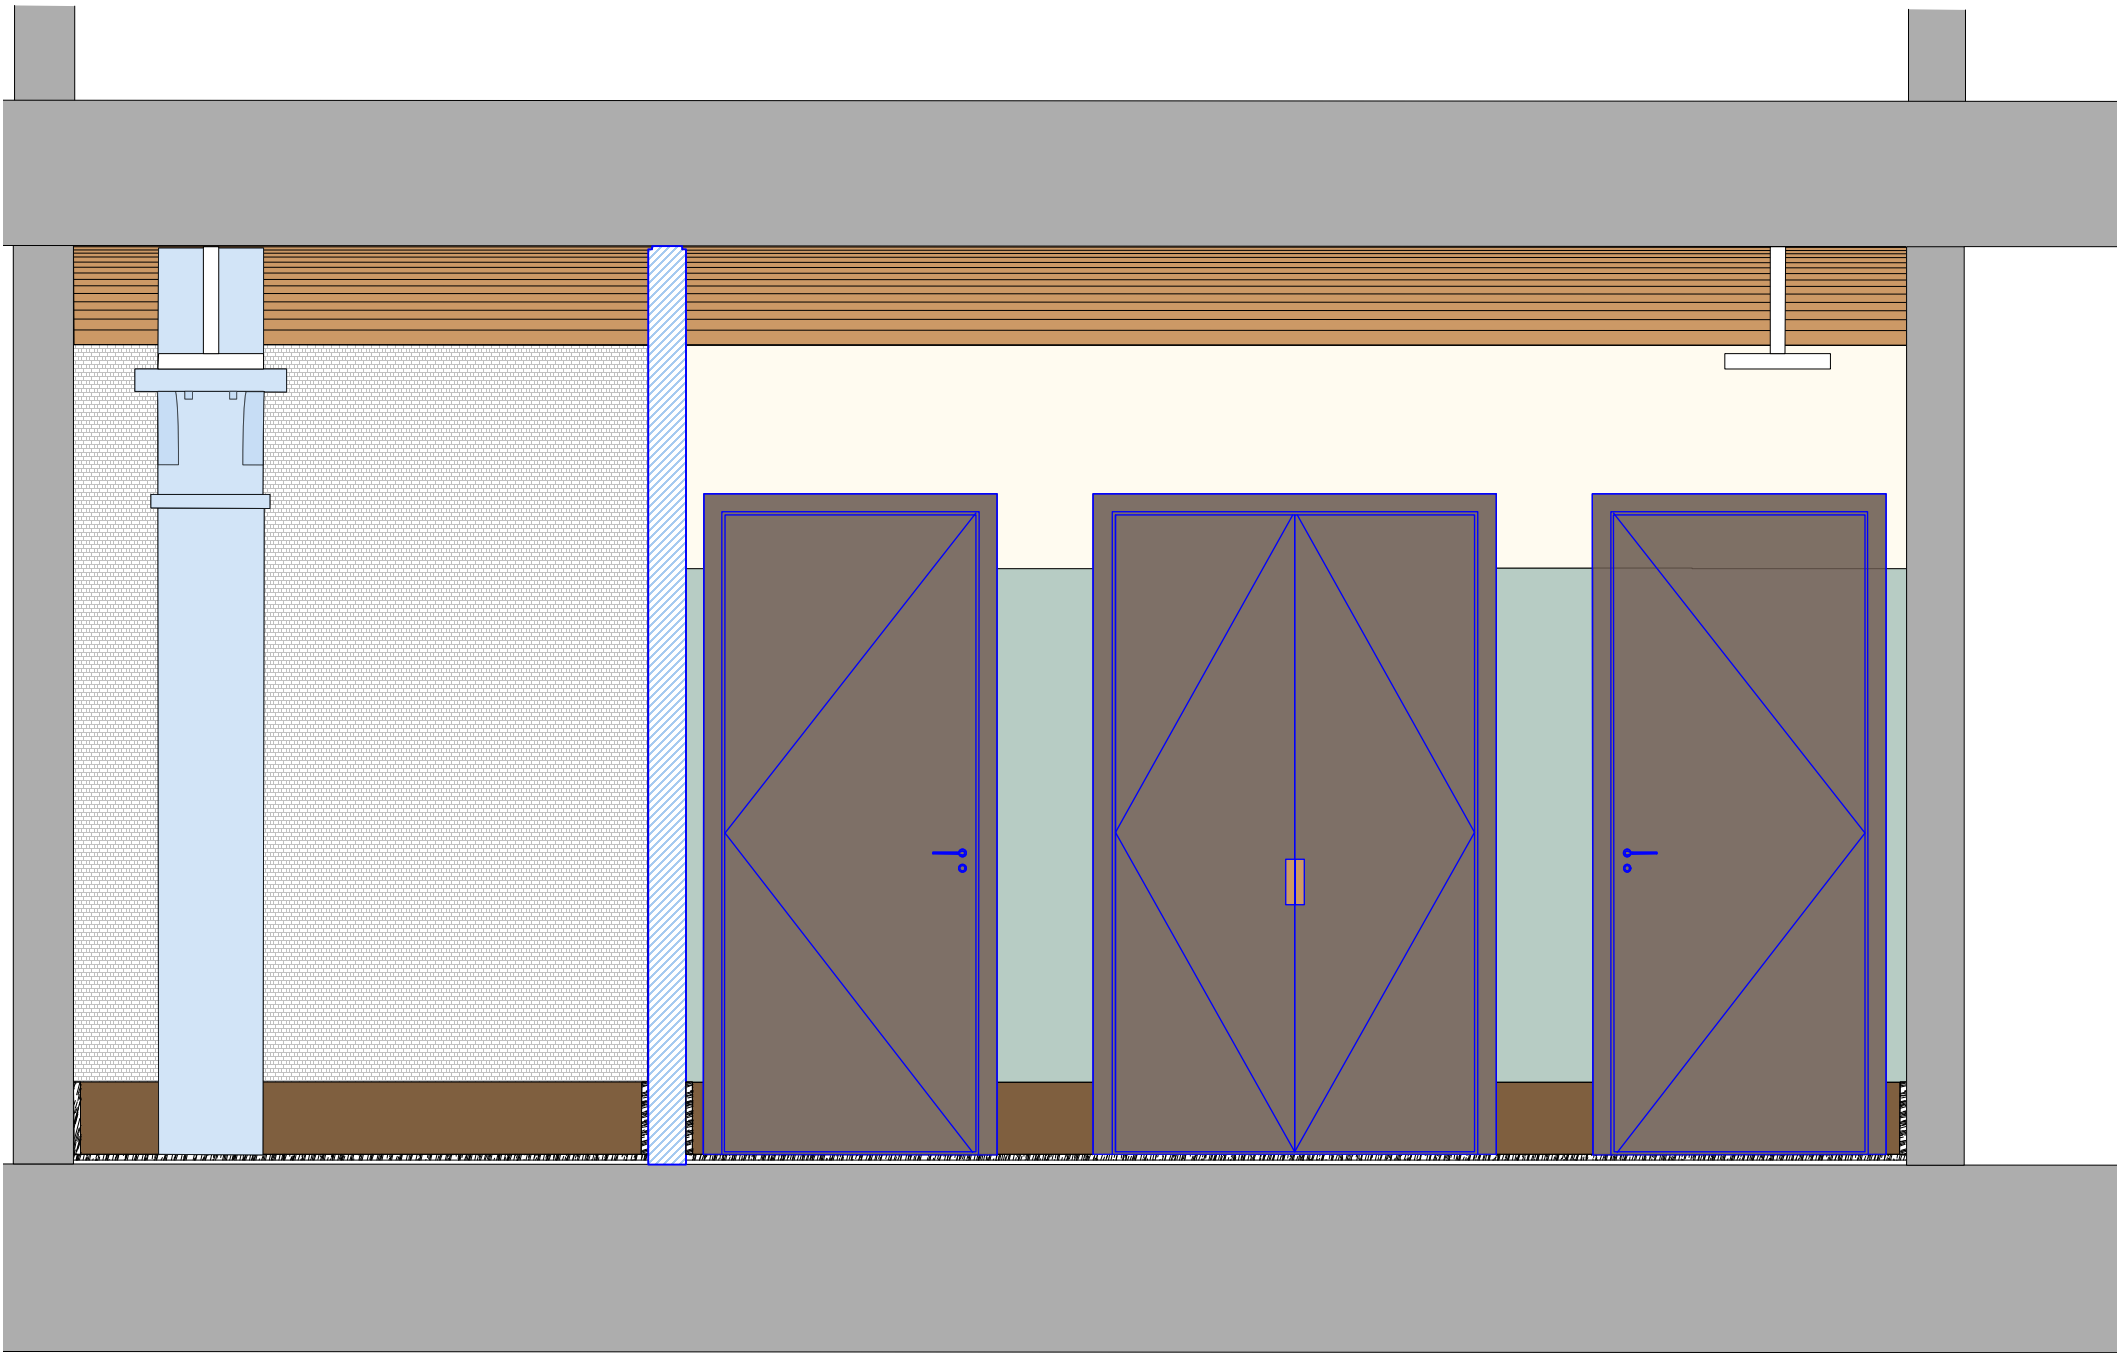


ELEVATION G



ELEVATION H

SUITE TYPE C - PROPOSED ELEVATIONS

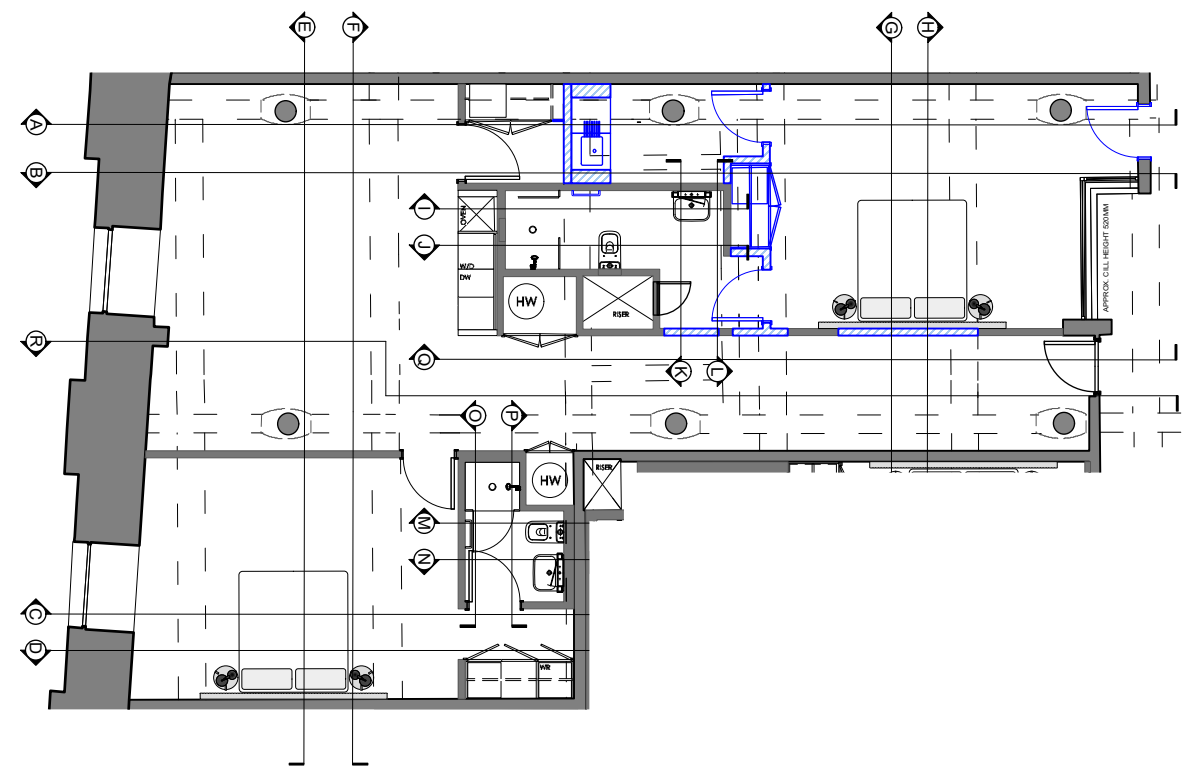

Copyright: All rights reserved. This drawing must not be reproduced without permission.

Only the original drawing should be relied upon. Contractors, subcontractors and suppliers must verify all dimensions on site before commencing any work or making any shop drawings.

All shop drawings to be submitted to the architect for comment prior to fabrication.

This drawing is to be read in conjunction with the Architect's specification, bills of quantities / schedules, structural, mechanical & electrical drawings and all discrepancies are to be reported to the architect.

Do not scale from this drawing. Dimensions are in millimetres unless otherwise stated.

revision / date / amendments
A 08.12.23 First Issue




Planning

Archer Humphryes Architects

Basement
Central House
142 Central Street
London, United Kingdom
EC1V 8AR
T: +44 (0) 20 7251 8555

project title Ducie Street Warehouse Manchester			
drawing title Suite 04 (Type C) Proposed Elevations	drawing number AHA/PLC/GA/4204-9.2	scale 1:25 @A1	date 08.12.23 drawn RL checked DA revision A

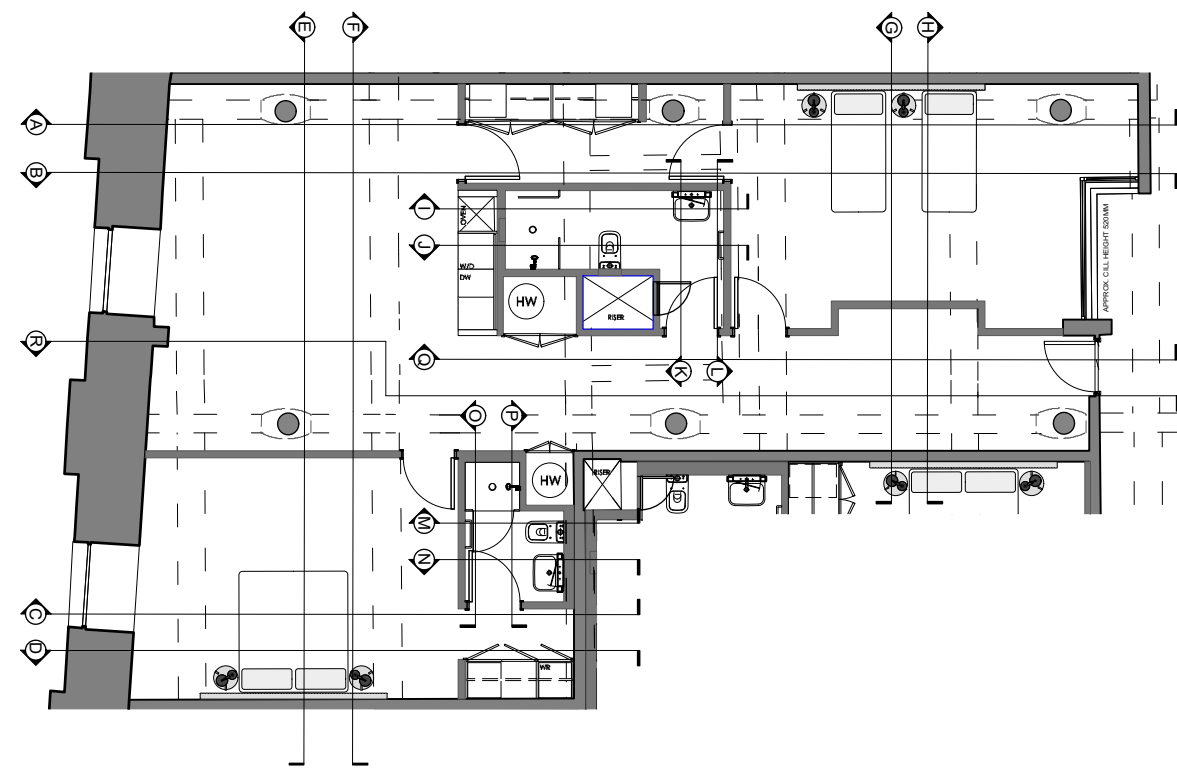

Copyright: All rights reserved. This drawing must not be reproduced without permission.


Only the original drawing should be relied upon. Contractors, subcontractors and suppliers must verify all dimensions on site before commencing any work or making any shop drawings.

All shop drawings to be submitted to the architect for comment prior to fabrication.


This drawing is to be read in conjunction with the Architect's specification, bills of quantities / schedules, structural, mechanical & electrical drawings and all discrepancies are to be reported to the architect.

Do not scale from this drawing. Dimensions are in millimetres unless otherwise stated.


revision / date / amendments
A 08.12.23 First Issue

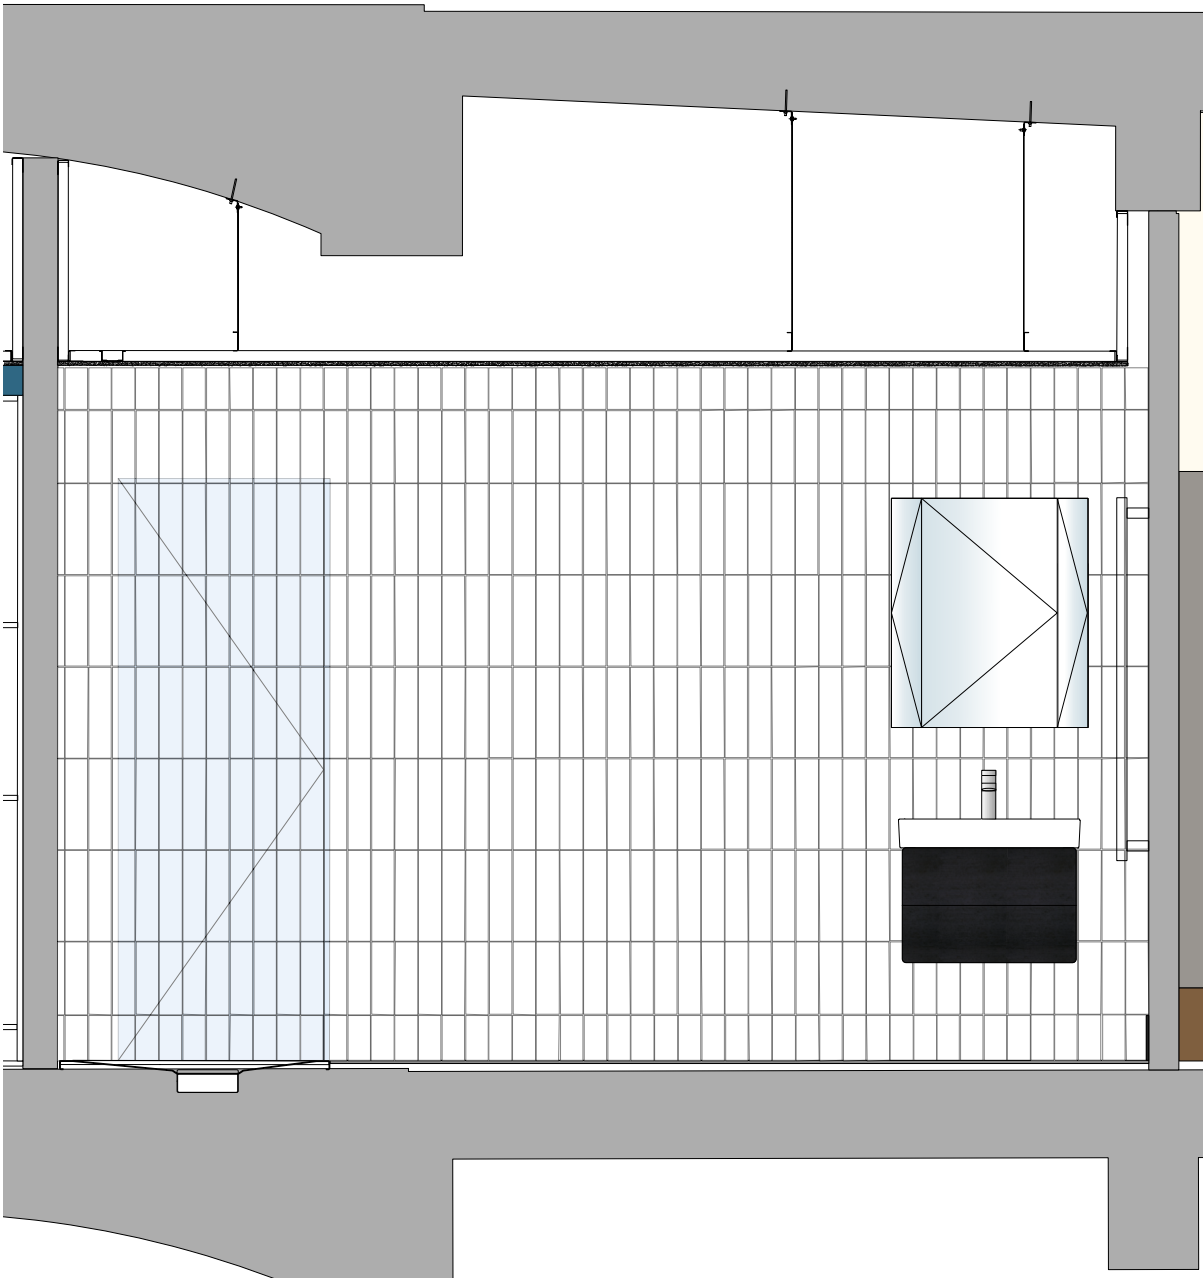


ELEVATION I

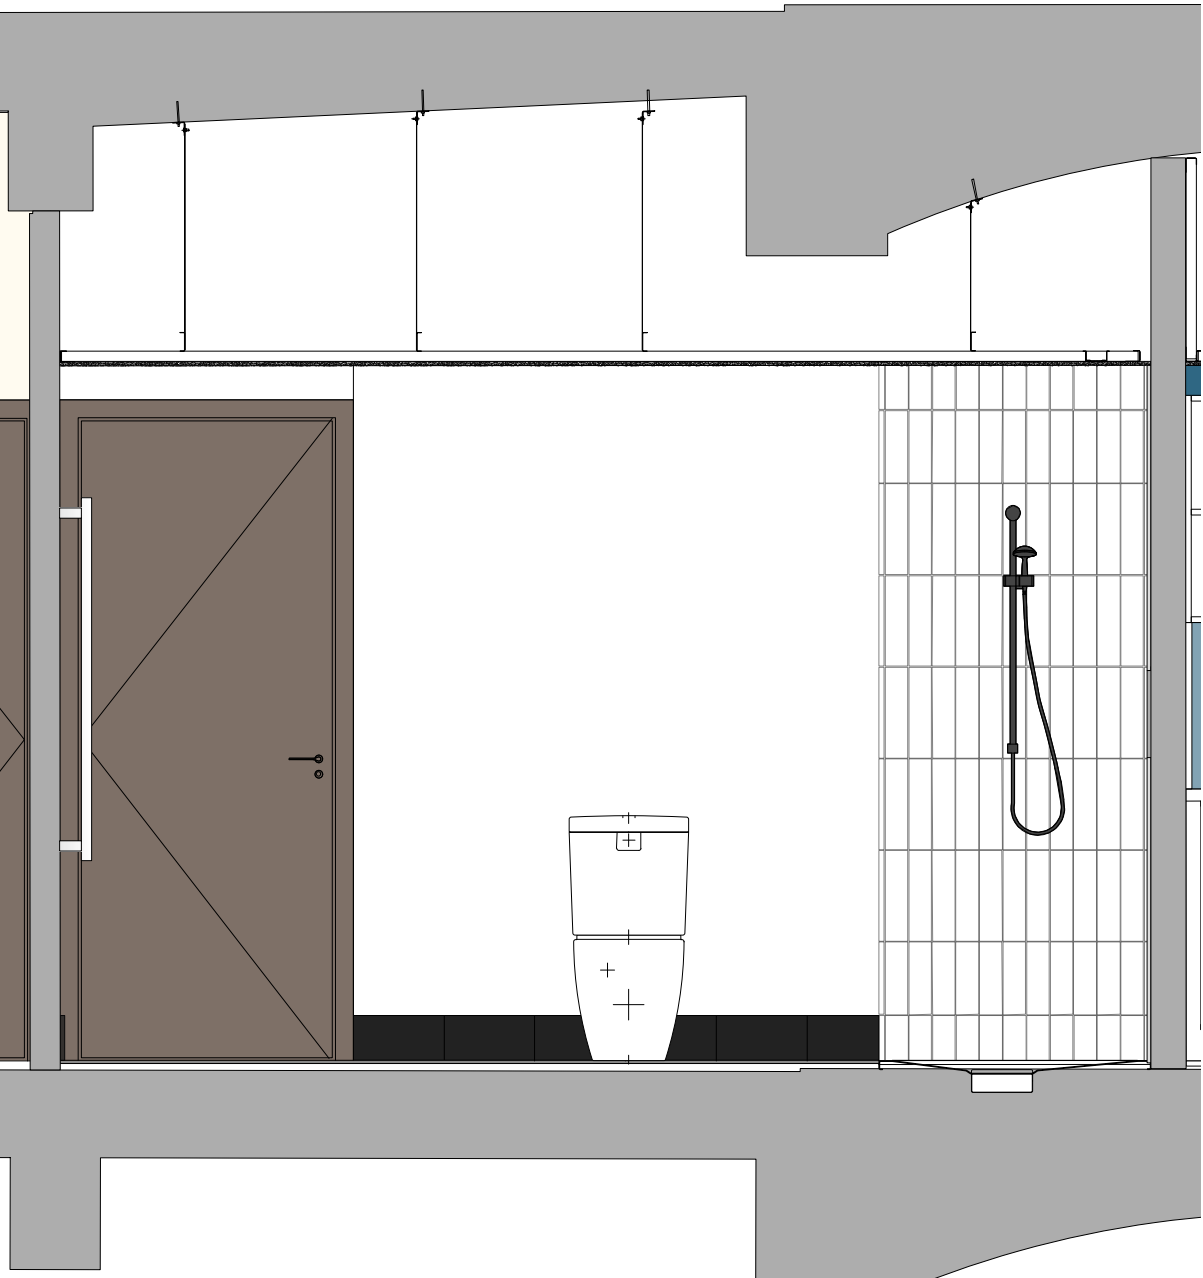

ELEVATION J

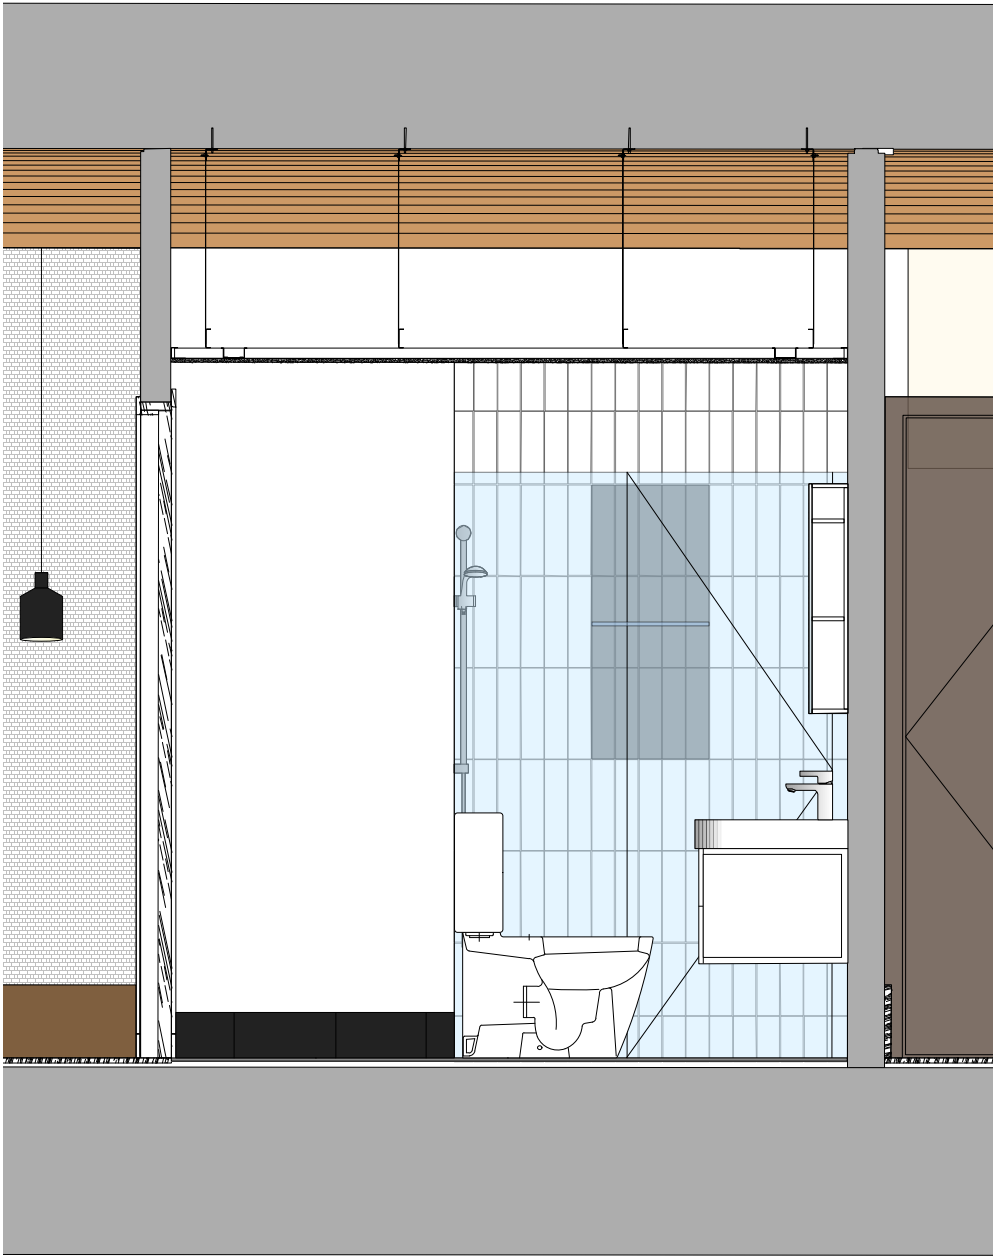

ELEVATION K

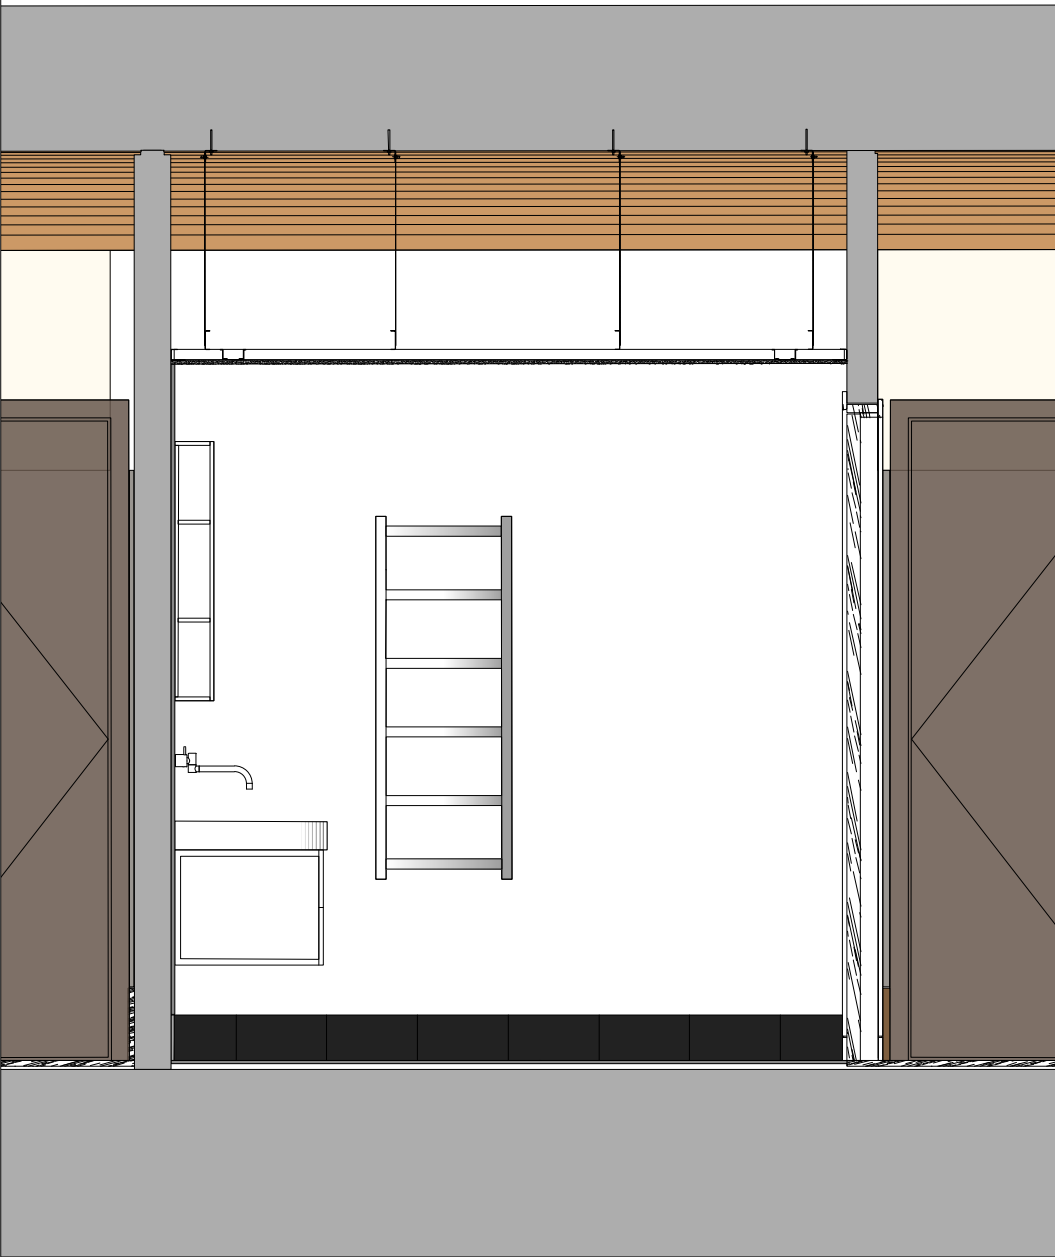

ELEVATION L




Planning

Archer Humphries Architects

Basement
Central House
142 Central Street
London, United Kingdom
EC1V 8AR
T: +44 (0) 20 7251 8555

project title Ducie Street Warehouse Manchester			
drawing title Suite 04 (Type C) Existing Elevations	drawing number AHA/PLC/GA/4204-10	scale 1:25 @A1	date 08.12.23 checked DA revision A

SUITE TYPE C - EXISTING ELEVATIONS

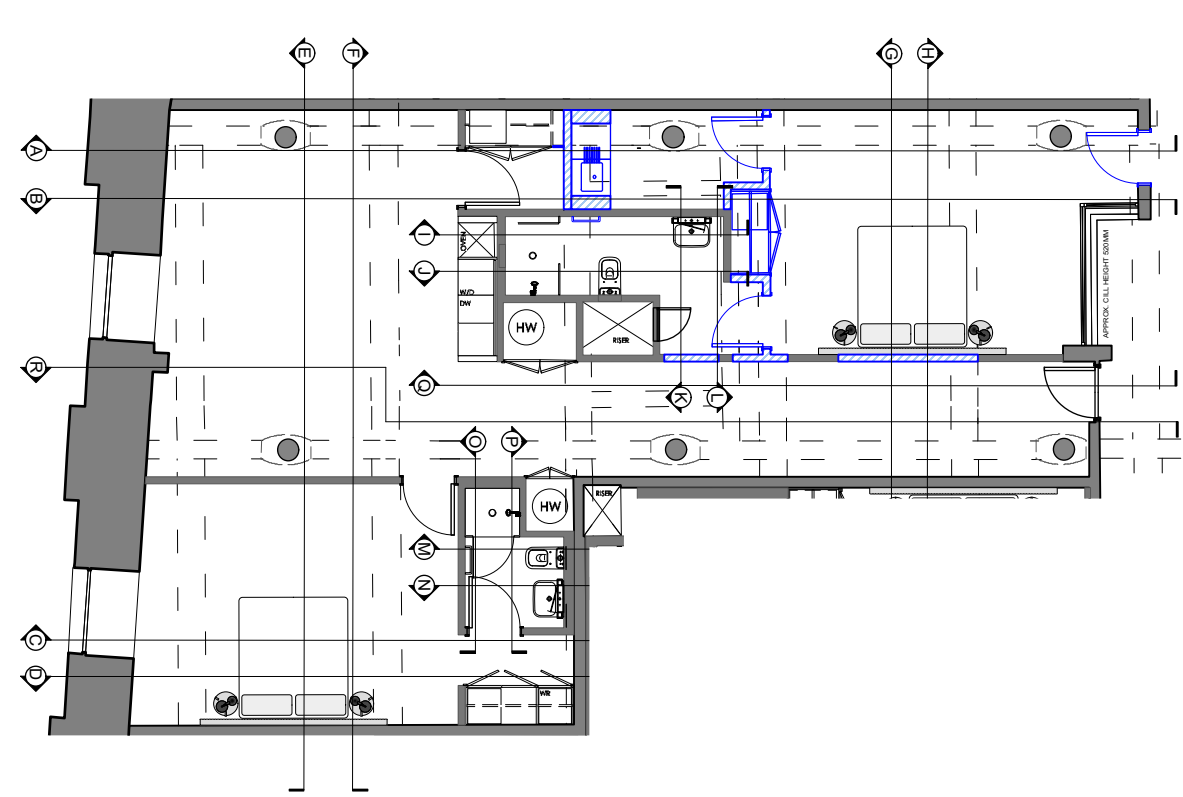

Copyright: All rights reserved. This drawing must not be reproduced without permission.


Only the original drawing should be relied upon. Contractors, subcontractors and suppliers must verify all dimensions on site before commencing any work or making any shop drawings.

All shop drawings to be submitted to the architect for comment prior to fabrication.


This drawing is to be read in conjunction with the Architect's specification, bills of quantities / schedules, structural, mechanical & electrical drawings and all discrepancies are to be reported to the architect.

Do not scale from this drawing. Dimensions are in millimetres unless otherwise stated.


revision	/ date	/ amendments
A	08.12.23	First Issue

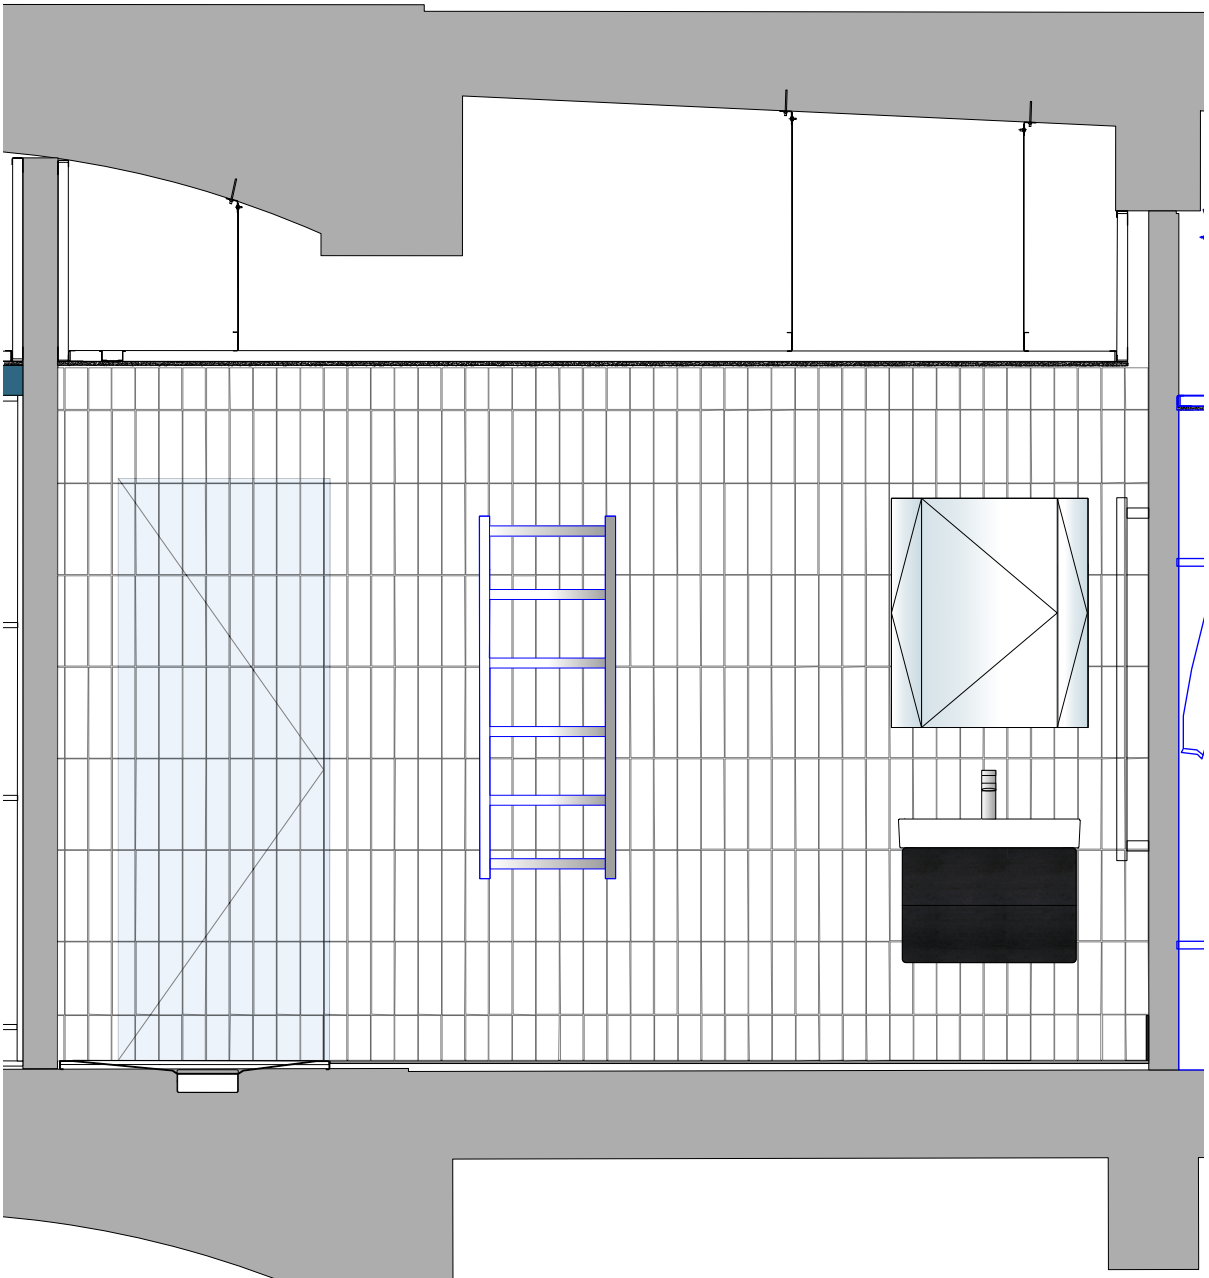


ELEVATION I

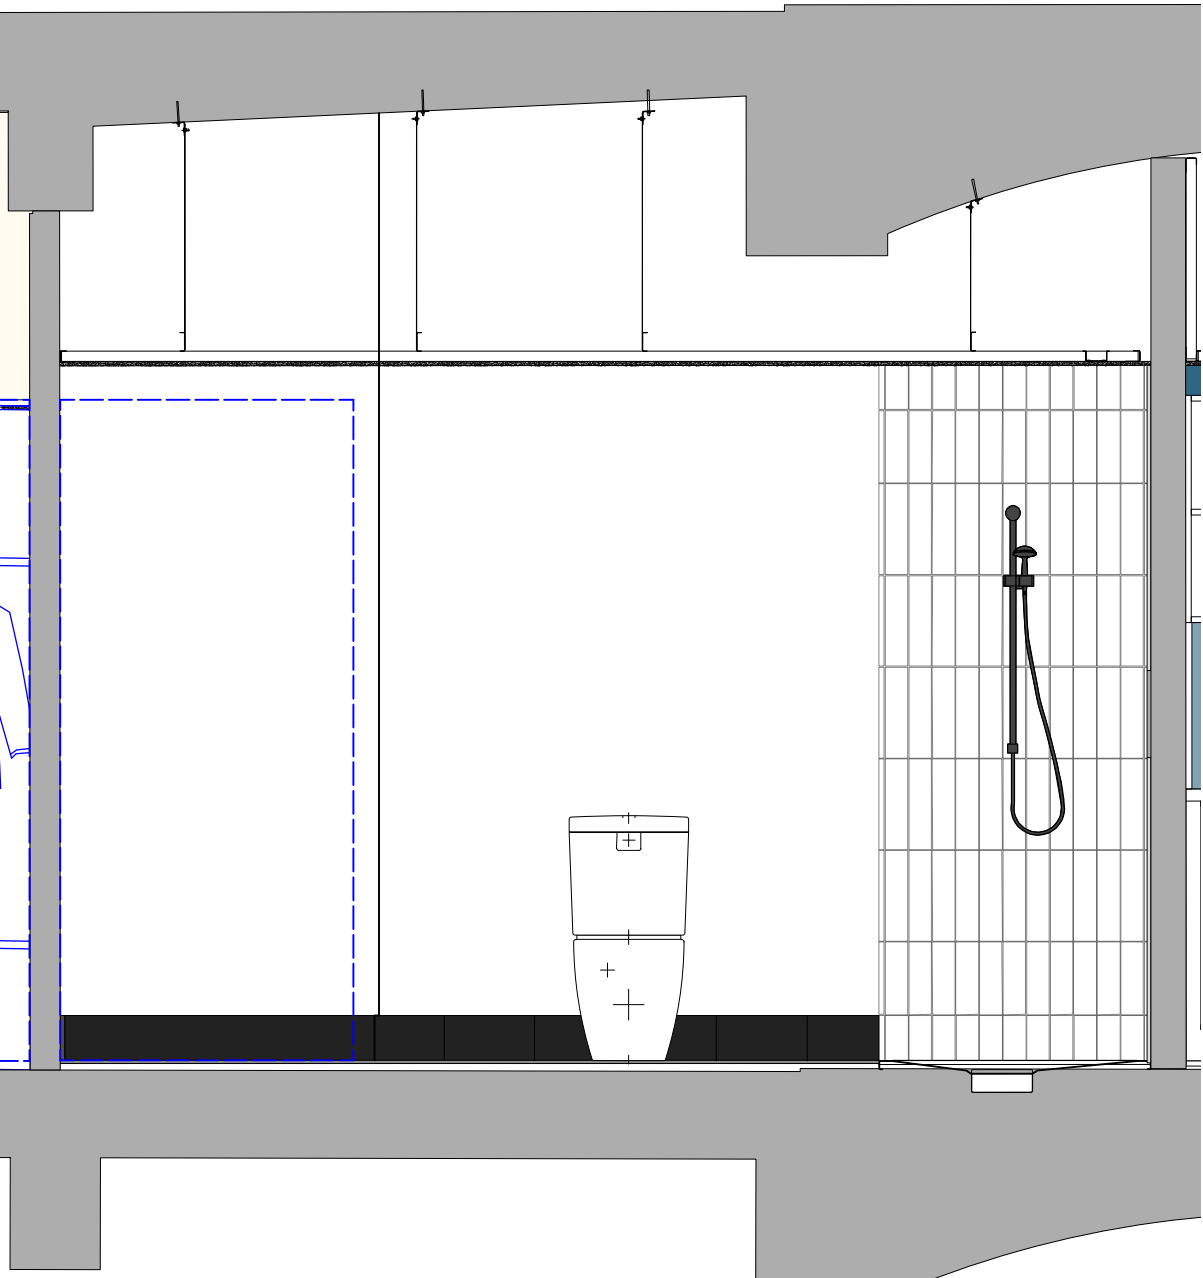

ELEVATION J

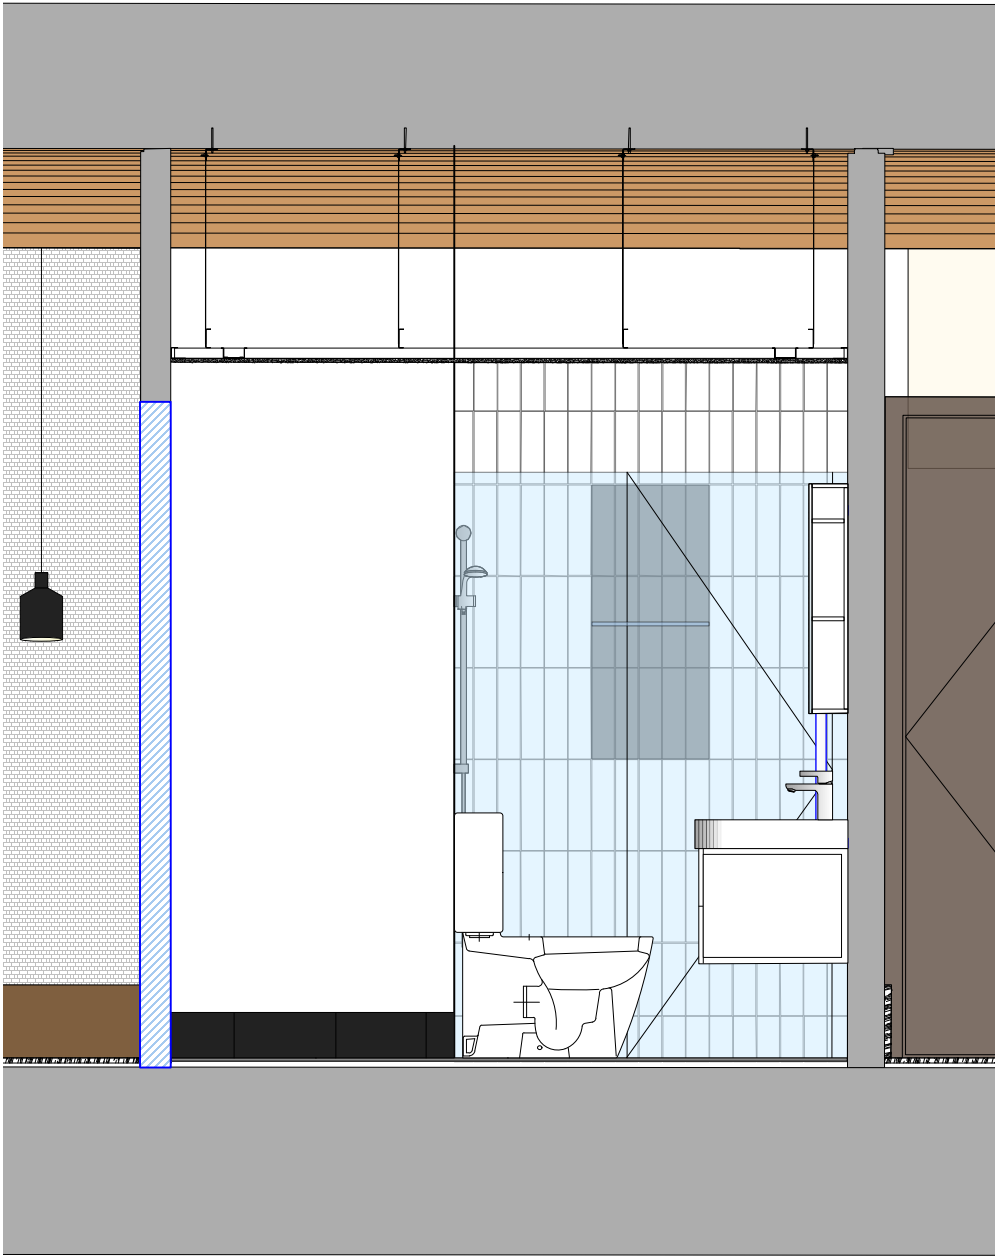

ELEVATION K

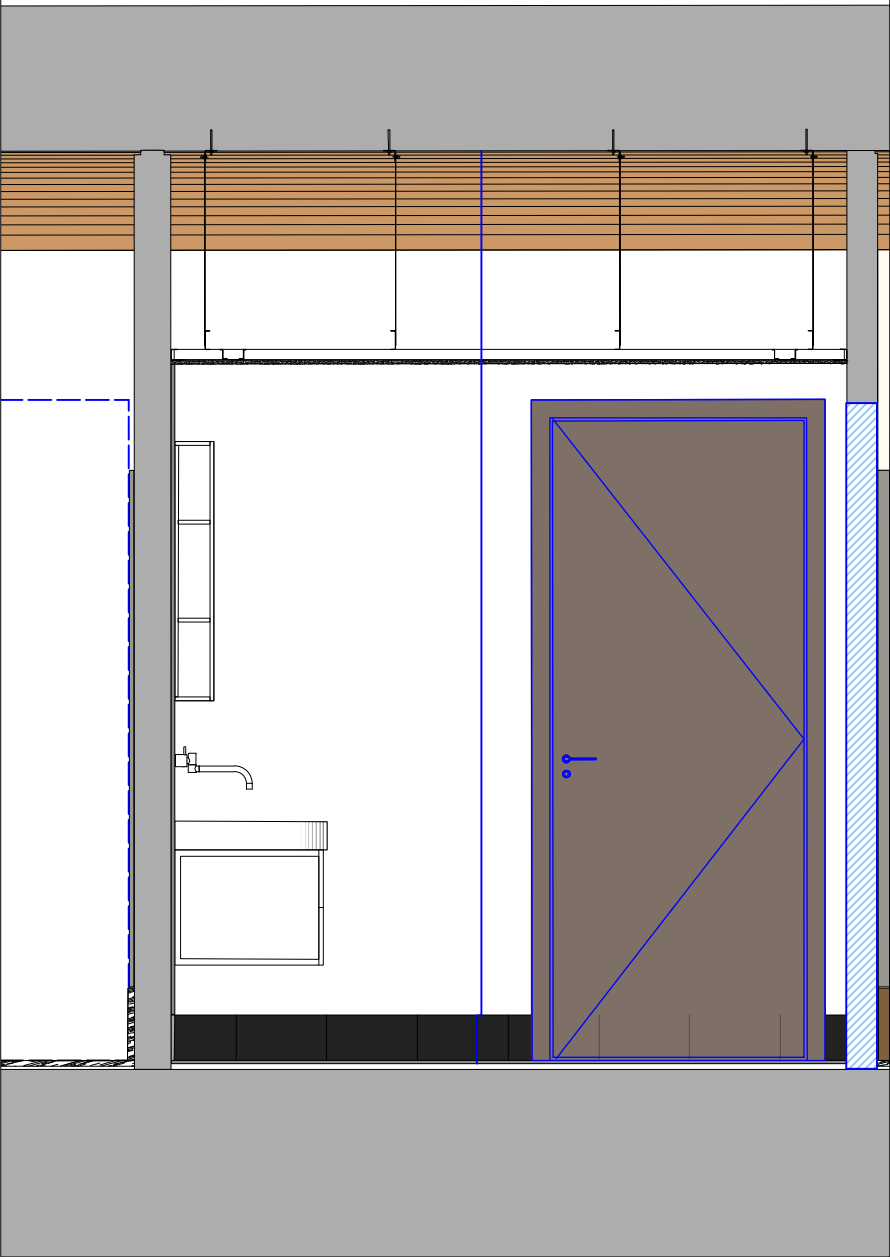

ELEVATION L




Planning

Archer Humphries Architects

Basement
Central House
142 Central Street
London, United Kingdom
EC1V 8AR
T: +44 (0) 20 7251 8555

project title Ducie Street Warehouse Manchester			
drawing title Suite 04 (Type C) Propopsed Elevations	drawing number AHA/PLC/GA/4204-10.2	scale 1:25 @A1	date 08.12.23 drawn RL checked DA revision A


SUITE TYPE C - PROPOSED ELEVATIONS

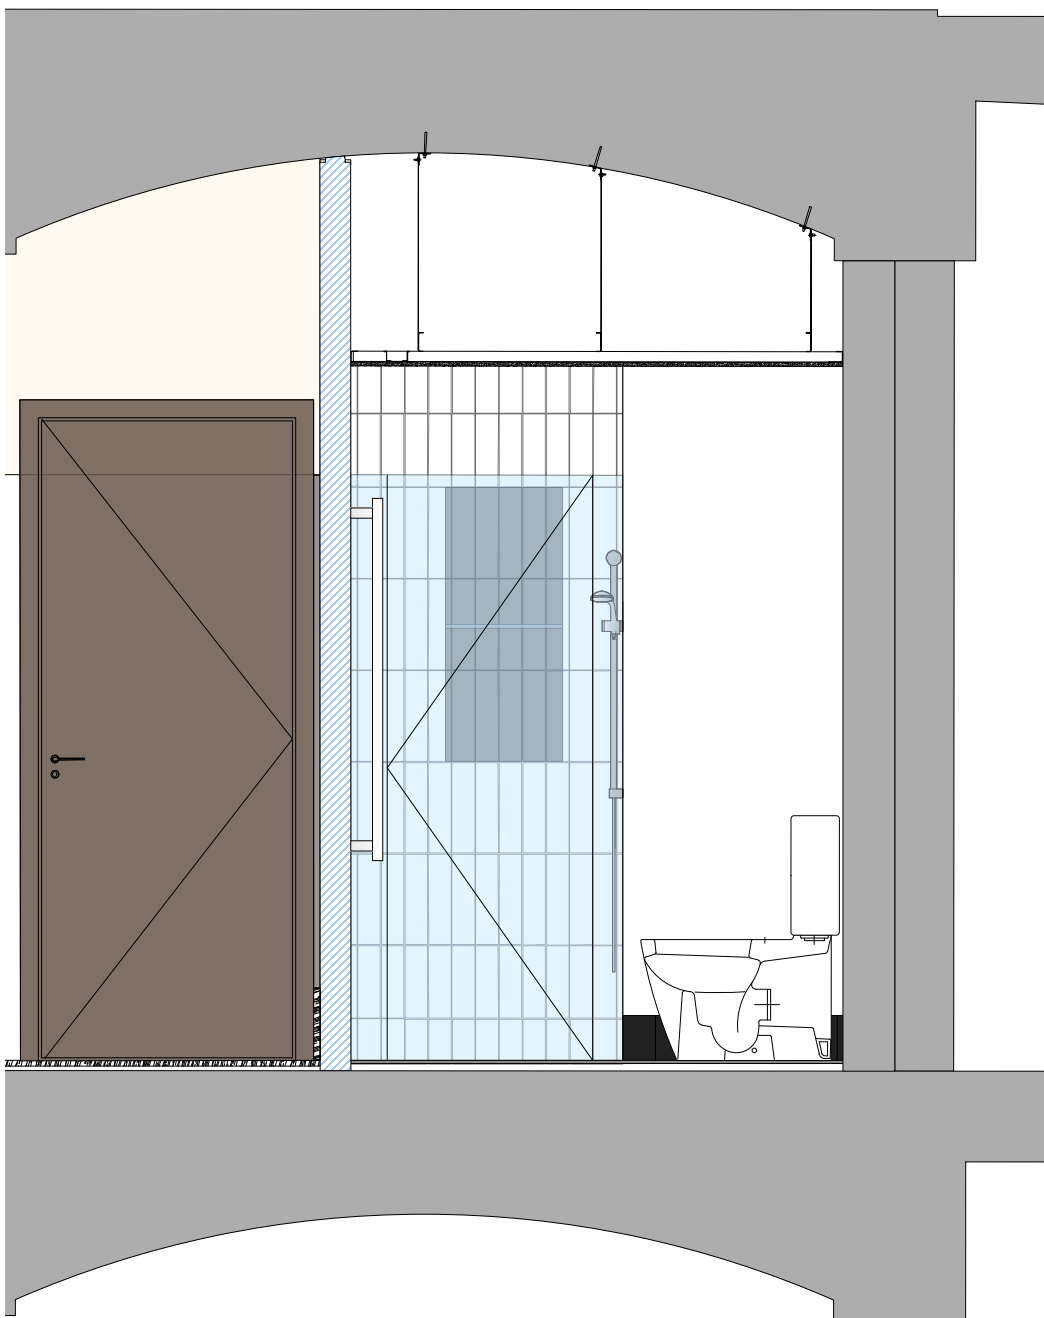

ELEVATION M



ELEVATION N

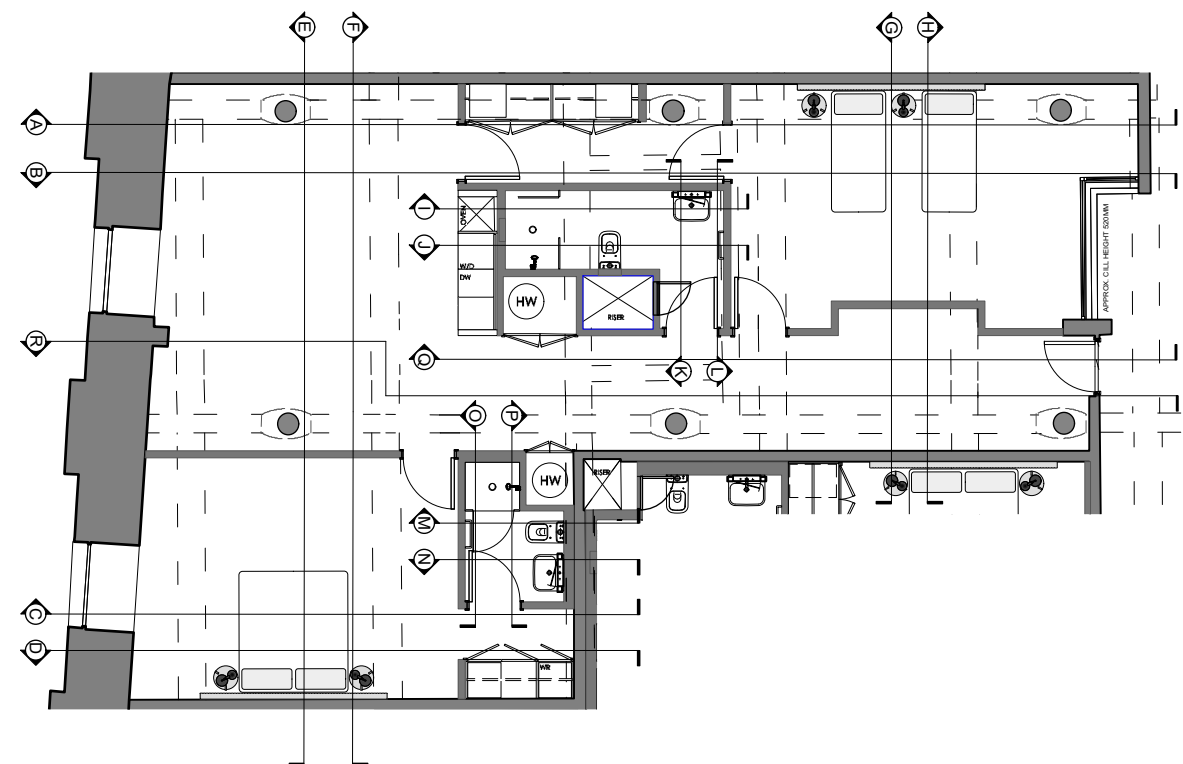

Copyright: All rights reserved. This drawing must not be reproduced without permission.


Only the original drawing should be relied upon. Contractors, subcontractors and suppliers must verify all dimensions on site before commencing any work or making any shop drawings.

All shop drawings to be submitted to the architect for comment prior to fabrication.


This drawing is to be read in conjunction with the Architect's specification, bills of quantities / schedules, structural, mechanical & electrical drawings and all discrepancies are to be reported to the architect.

Do not scale from this drawing. Dimensions are in millimetres unless otherwise stated.

revision	/ date	/ amendments
A	08.12.23	First Issue
A	03.10.17	Issued in line with S&W IRS

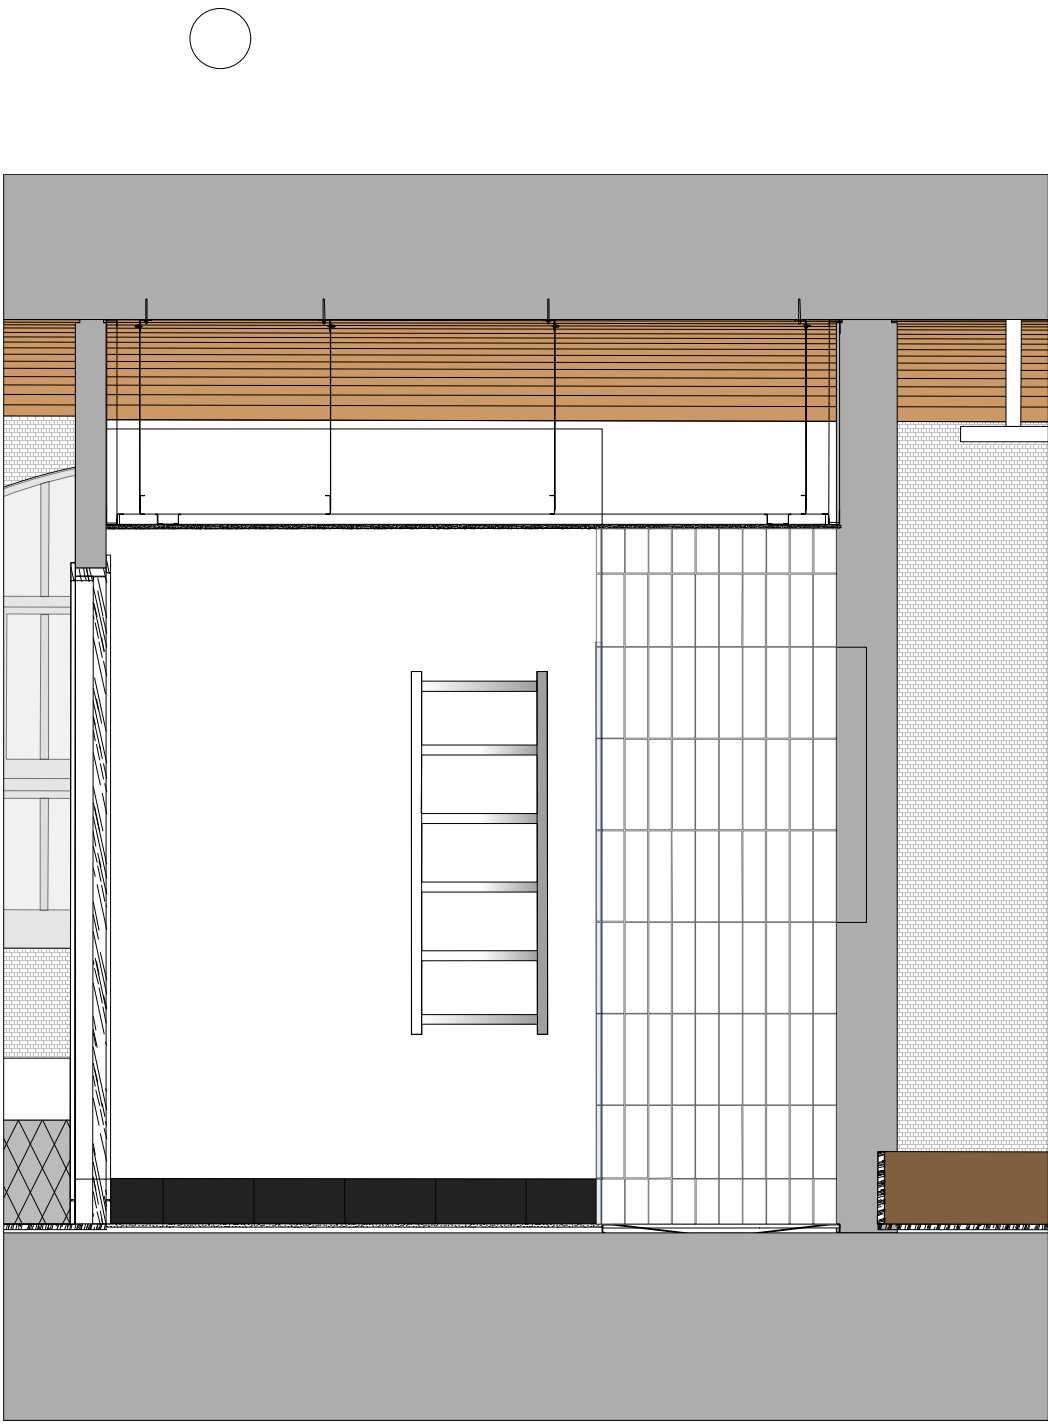

ELEVATION O

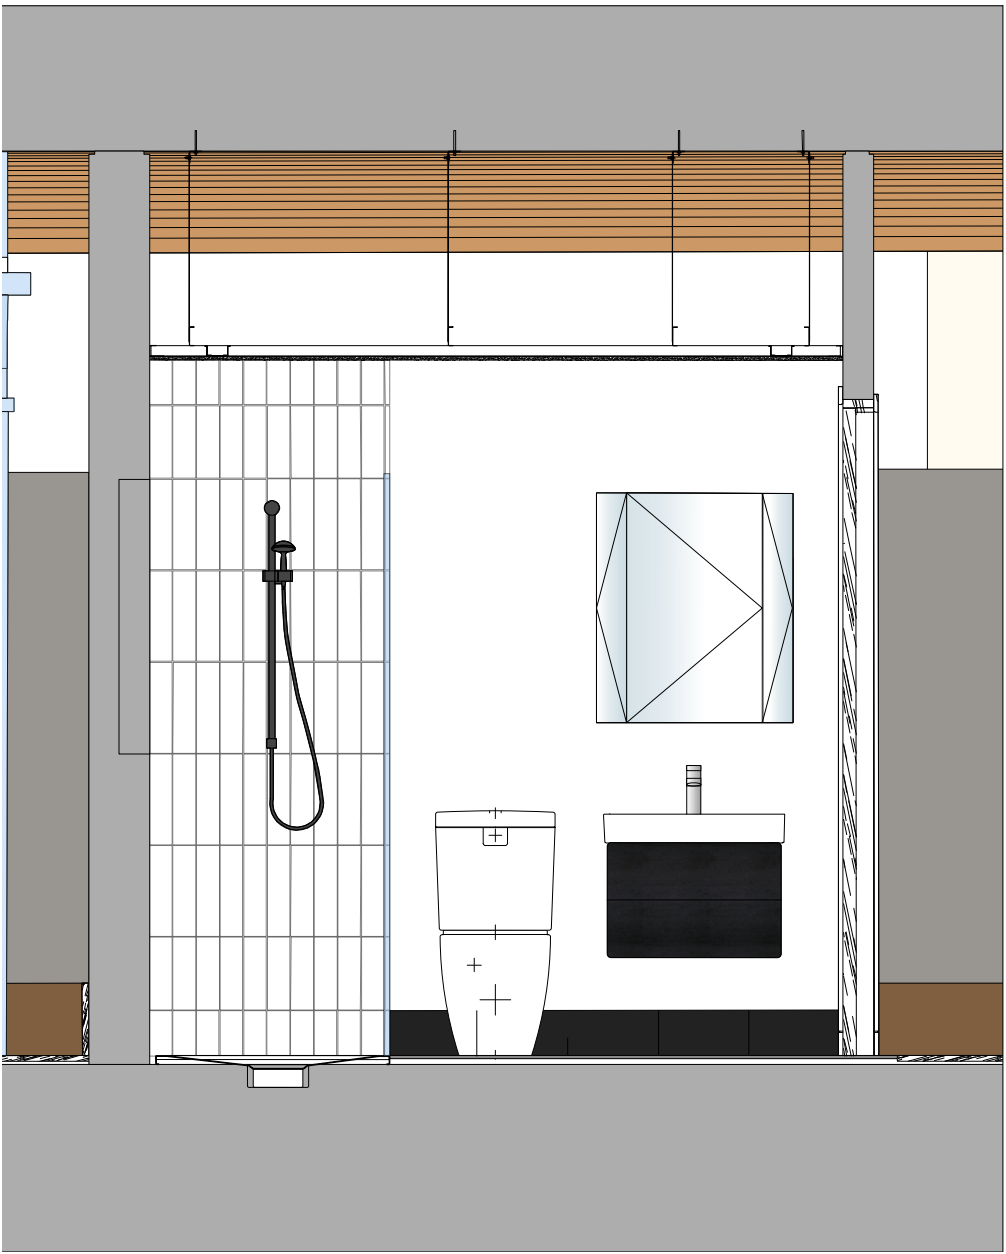

ELEVATION P




Planning

Archer Humphries Architects

project title Ducie Street Warehouse Manchester			
drawing title Suite 04 (Type C) Existing Elevations	drawing number AHA/PLC/GA/4204-11	scale 1:25 @A1	date 08.12.23 drawn RL checked DA revision A

SUITE TYPE C - EXISTING ELEVATIONS

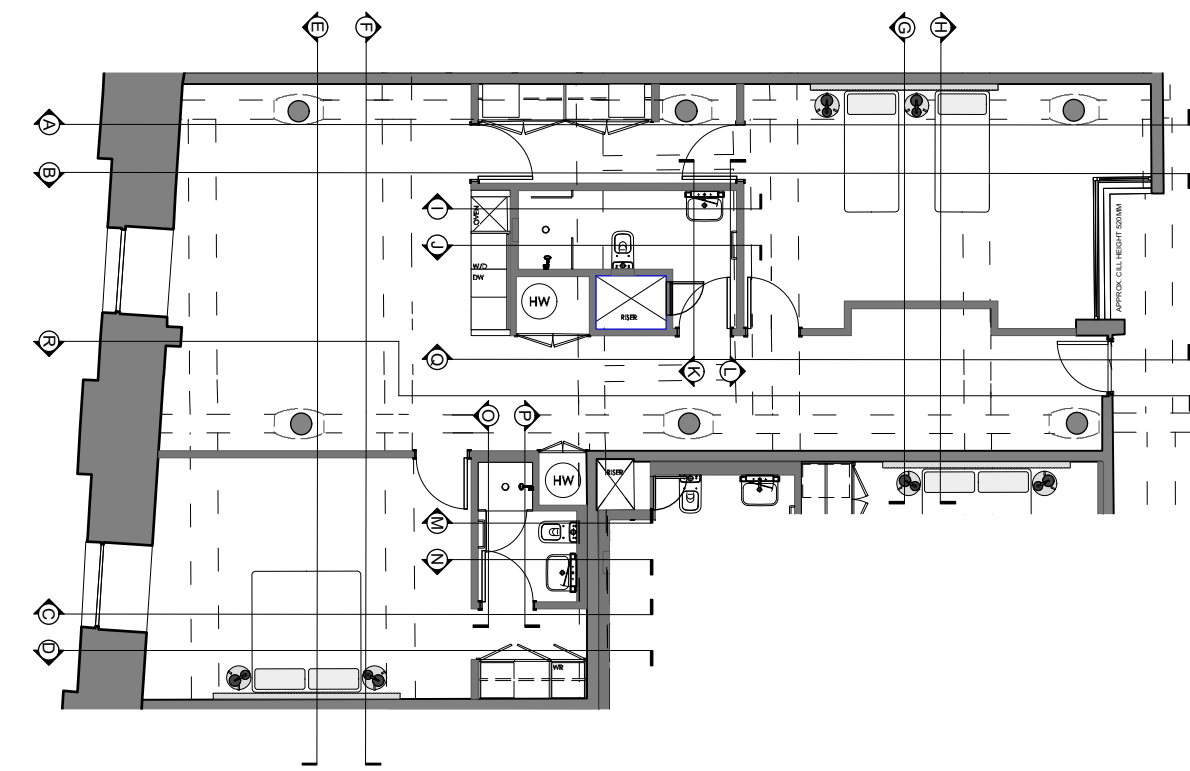

Copyright: All rights reserved. This drawing must not be reproduced without permission.


Only the original drawing should be relied upon. Contractors, subcontractors and suppliers must verify all dimensions on site before commencing any work or making any shop drawings.

All shop drawings to be submitted to the architect for comment prior to fabrication.


This drawing is to be read in conjunction with the Architect's specification, bills of quantities / schedules, structural, mechanical & electrical drawings and all discrepancies are to be reported to the architect.

Do not scale from this drawing. Dimensions are in millimetres unless otherwise stated.

revision	date	amendments
A	08.12.23	First Issue

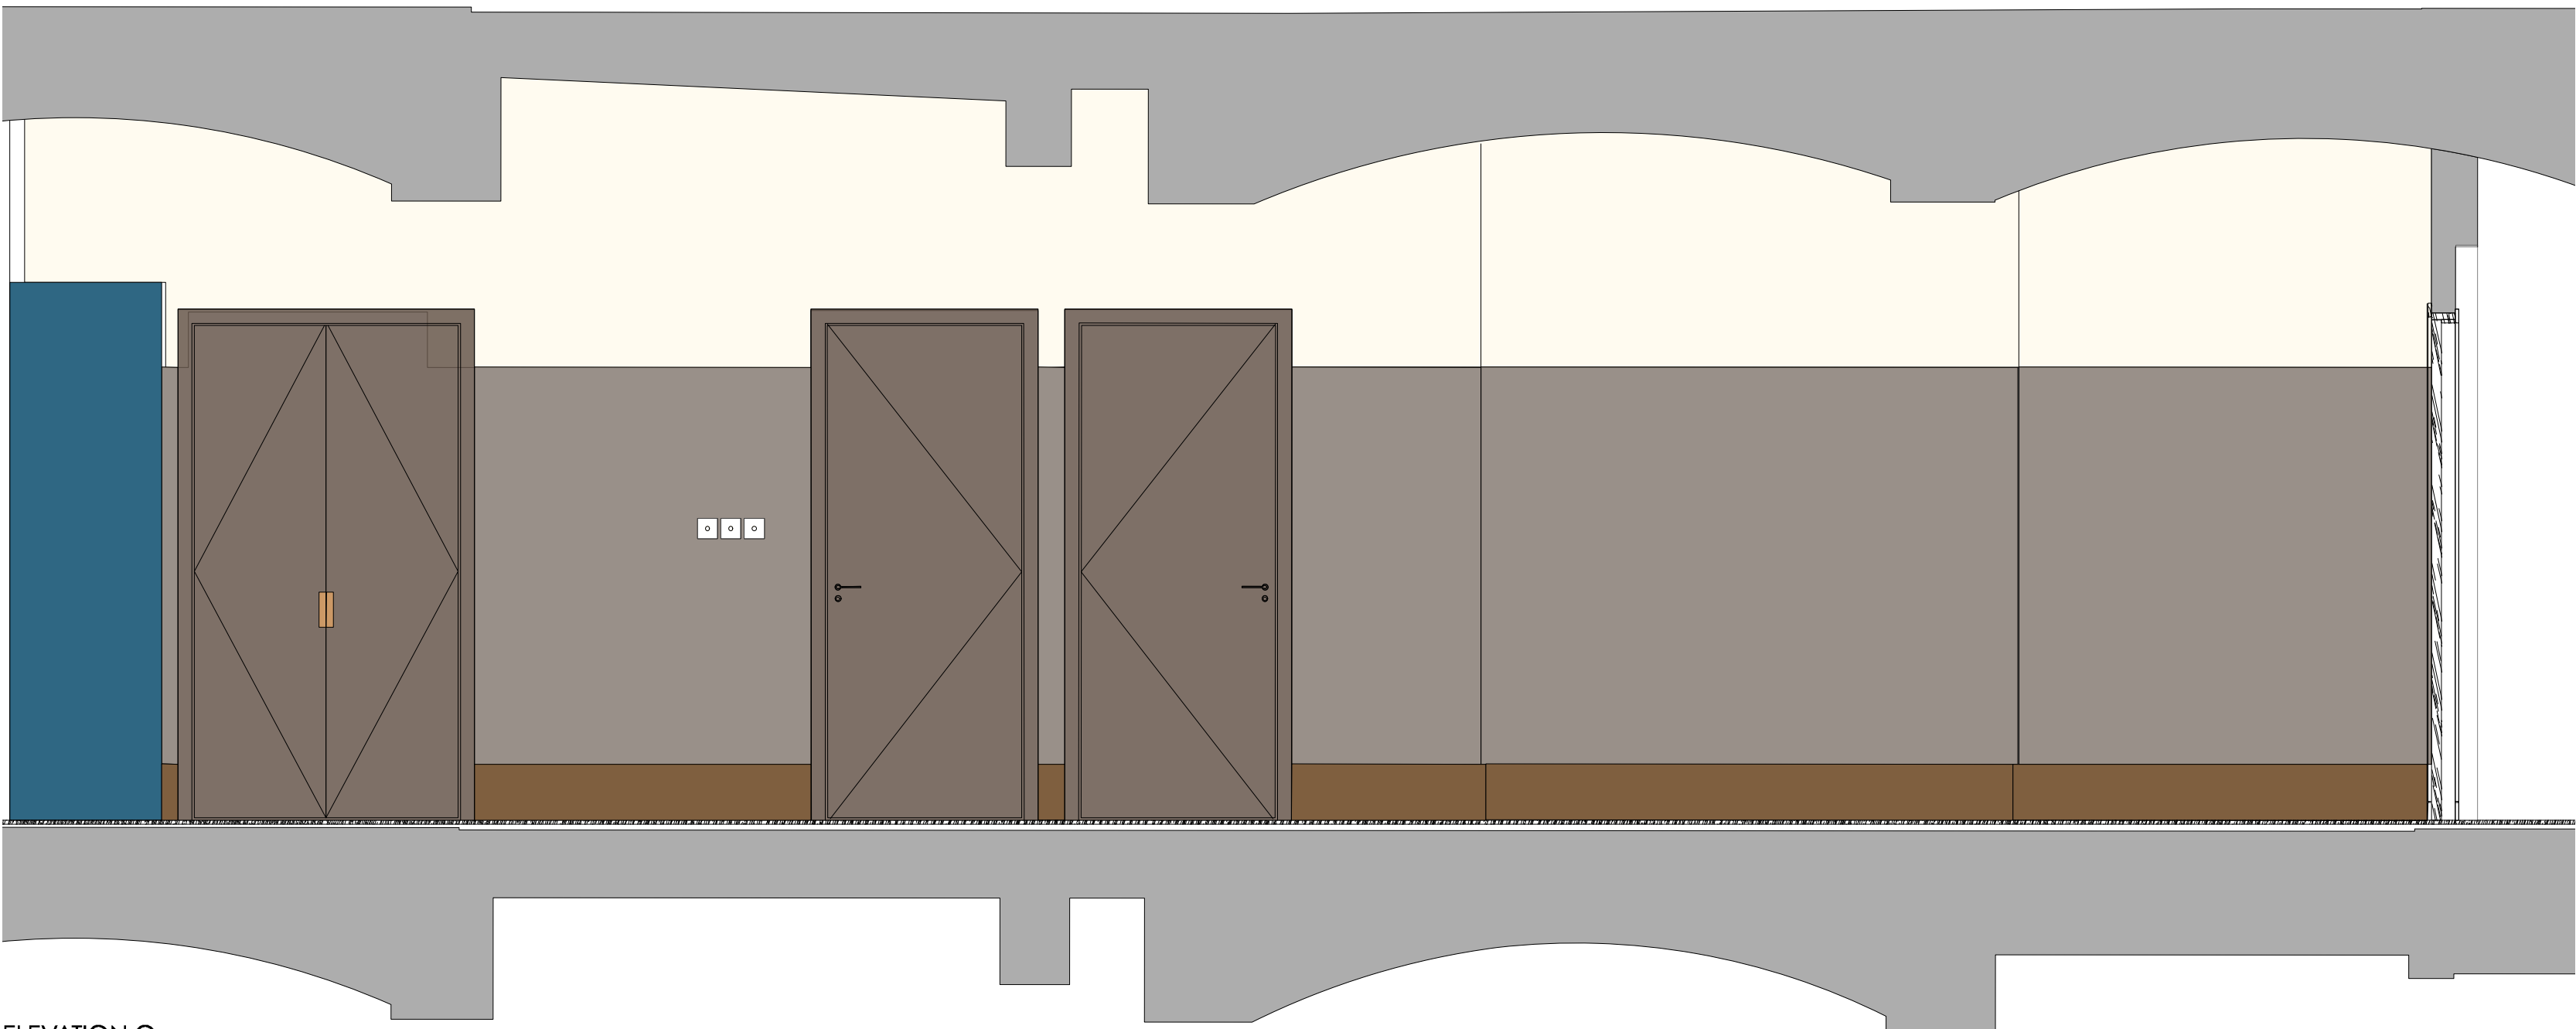

ELEVATION Q

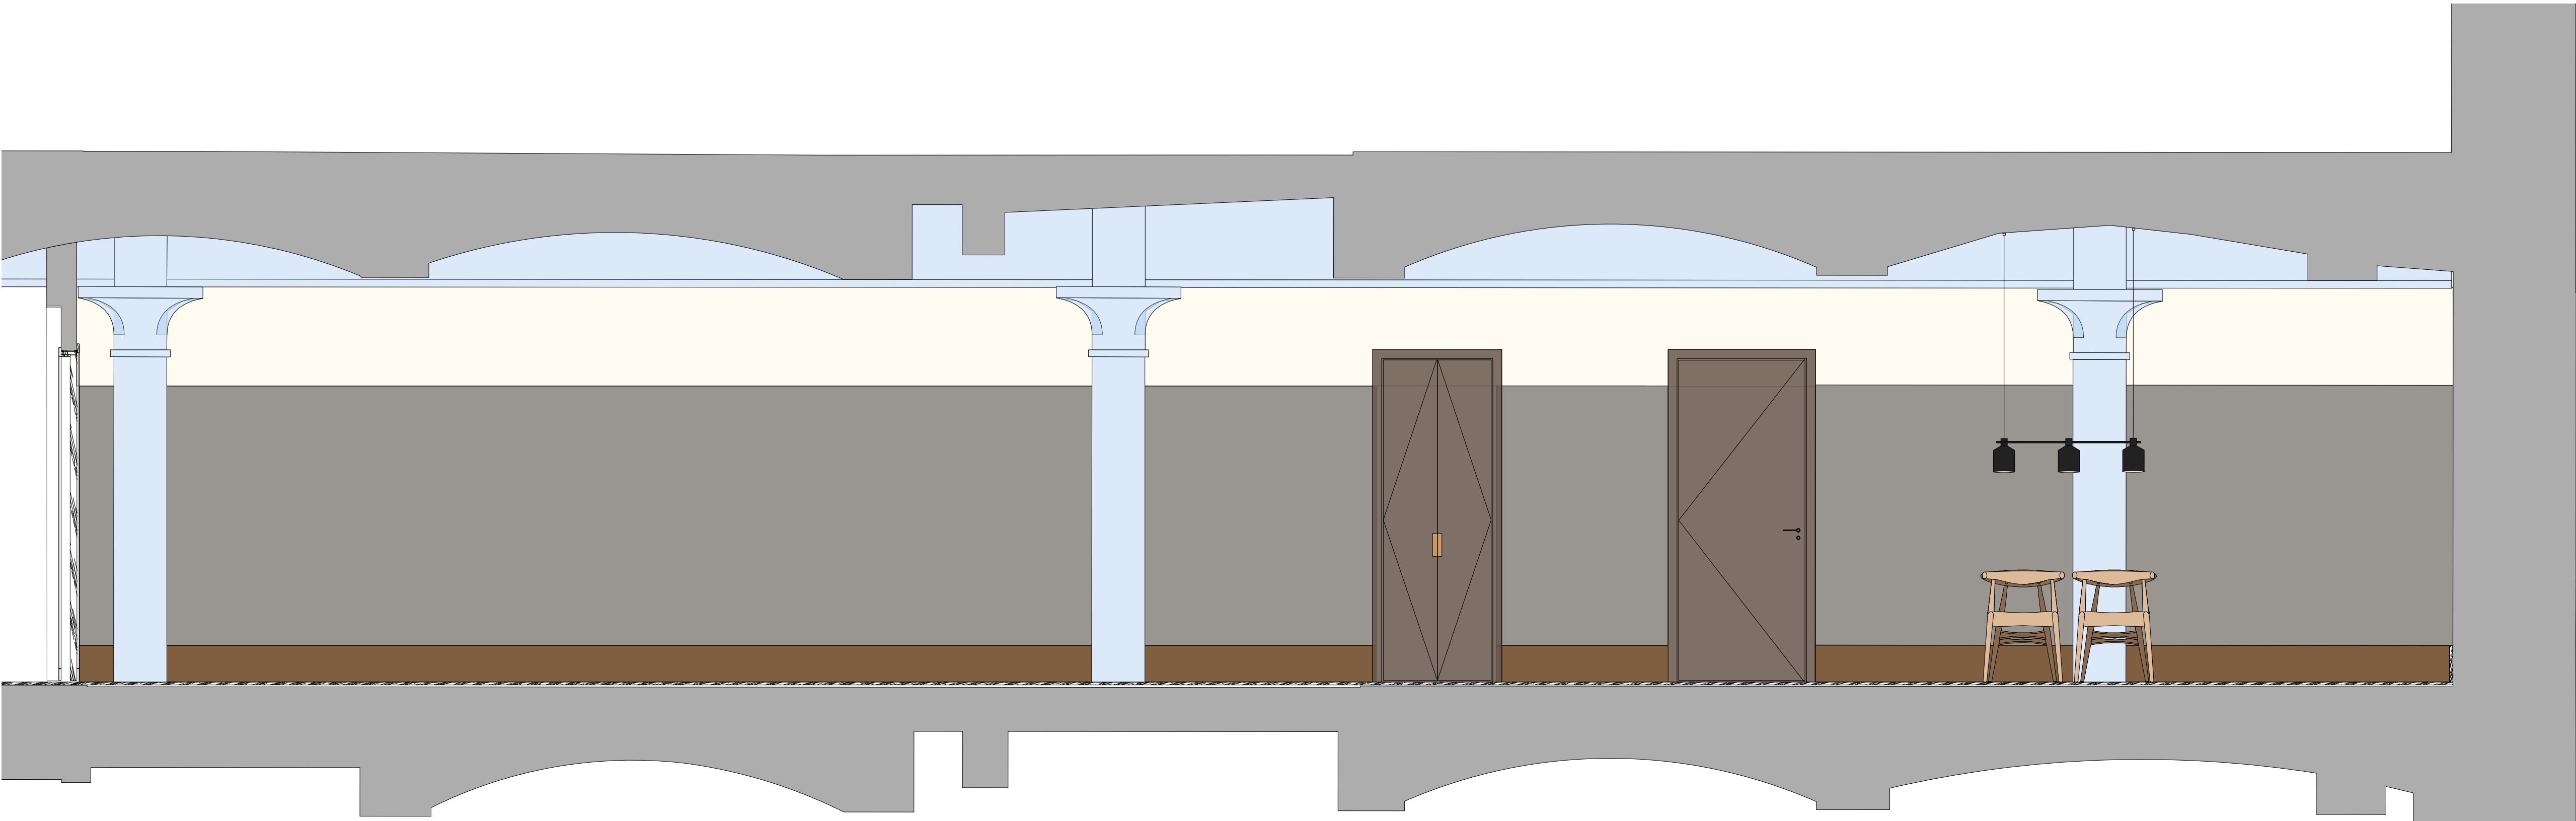

ELEVATION R




Planning

Archer Humphries Architects

Basement
Central House
142 Central Street
London, United Kingdom
EC1V 8AR
T: +44 (0) 20 7251 8555


SUITE TYPE C - EXISTING ELEVATIONS

project title Ducie Street Warehouse Manchester			
drawing title Suite 04 (Type C) Existing Elevations	drawing number AHA/PLC/GA/4204-12	scale 1:25 @A1	date 08.12.23 drawn RL checked DA revision A

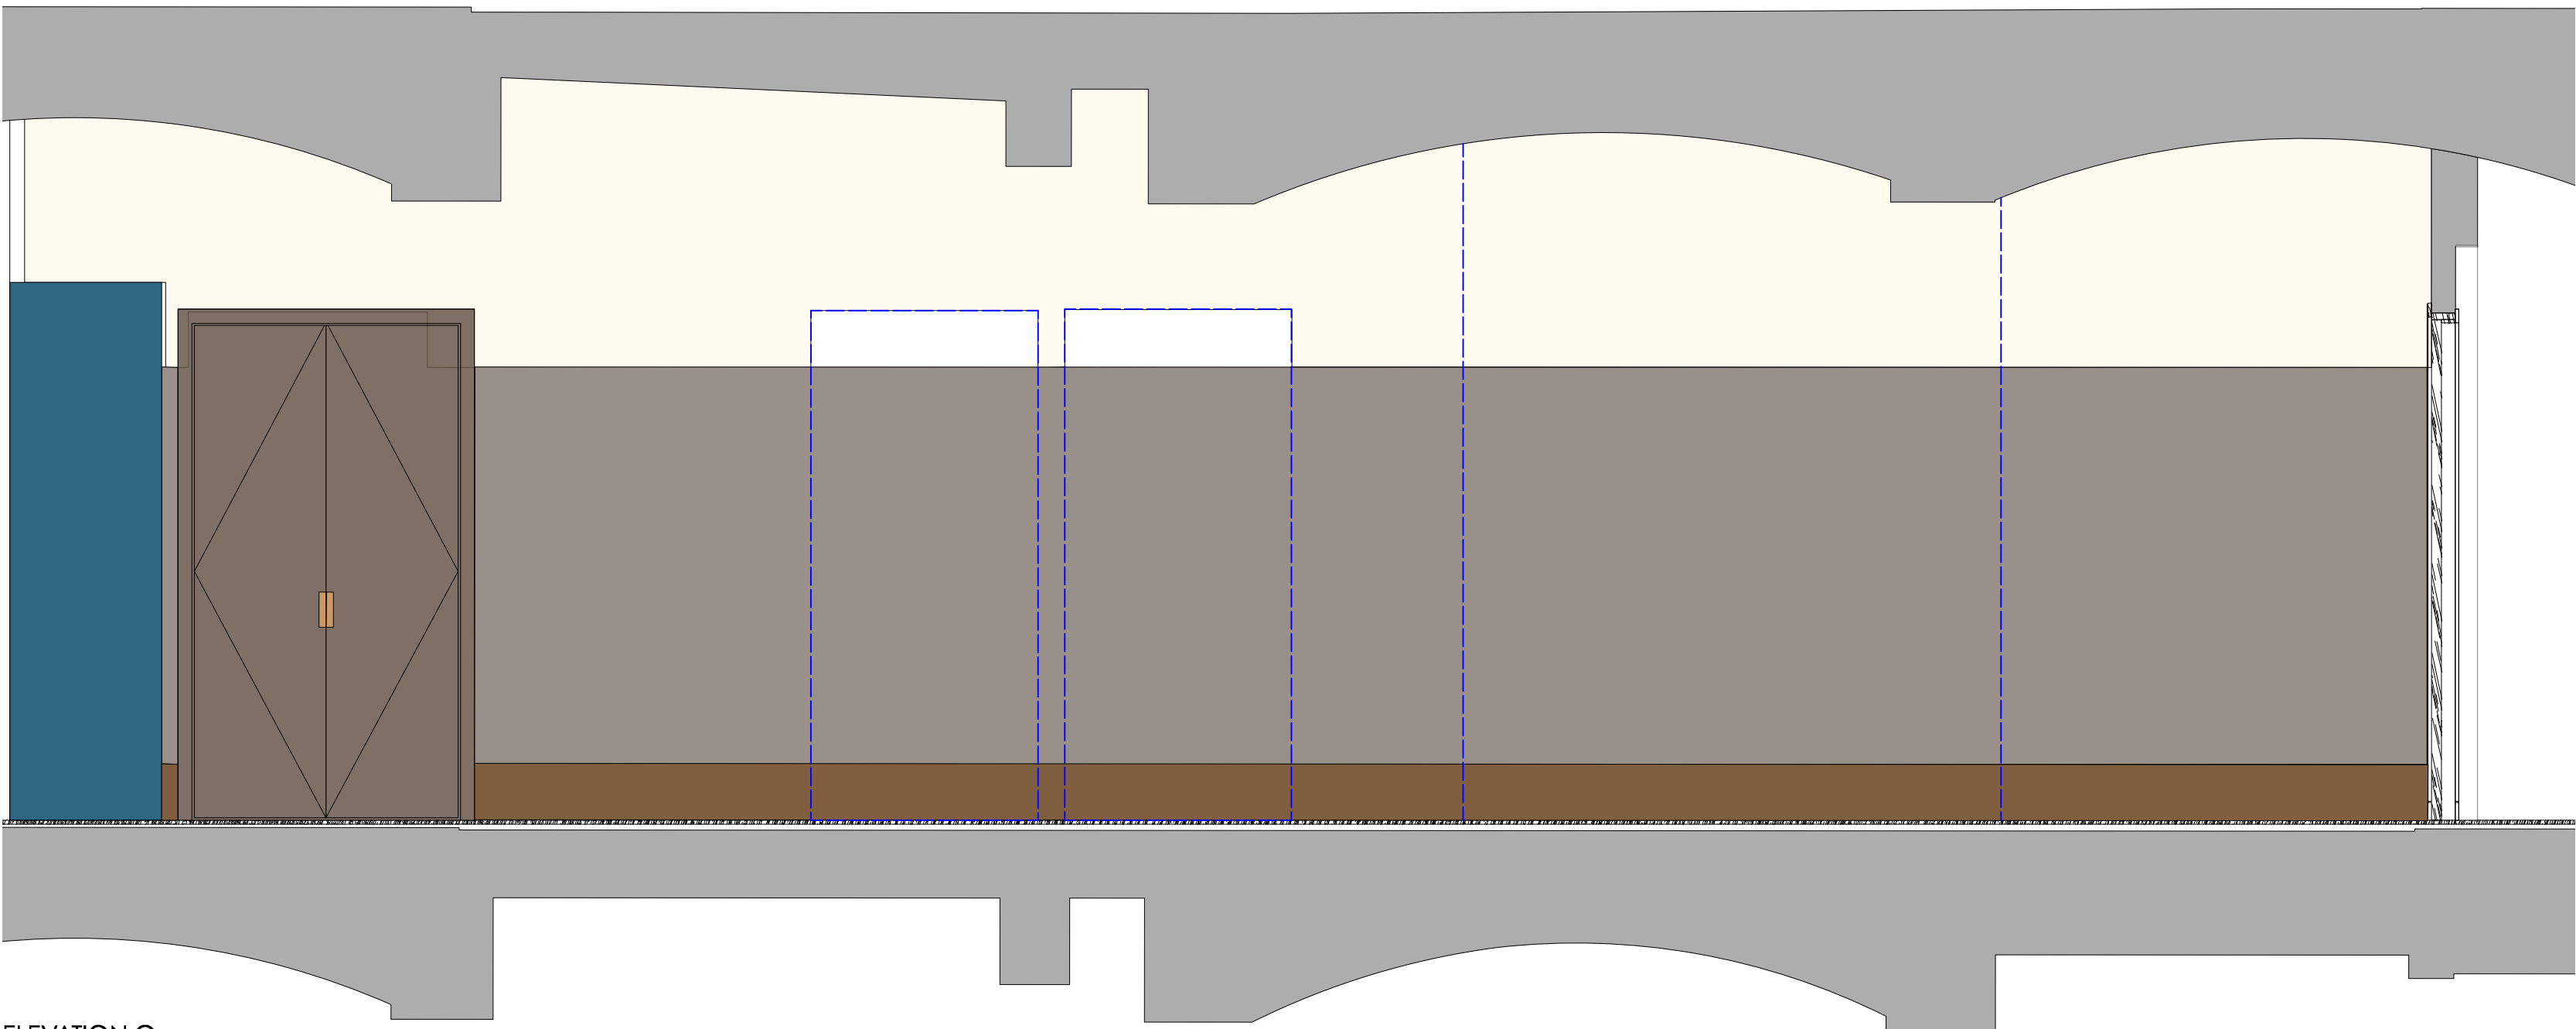

ELEVATION Q

SUITE TYPE C - PROPOSED ELEVATIONS

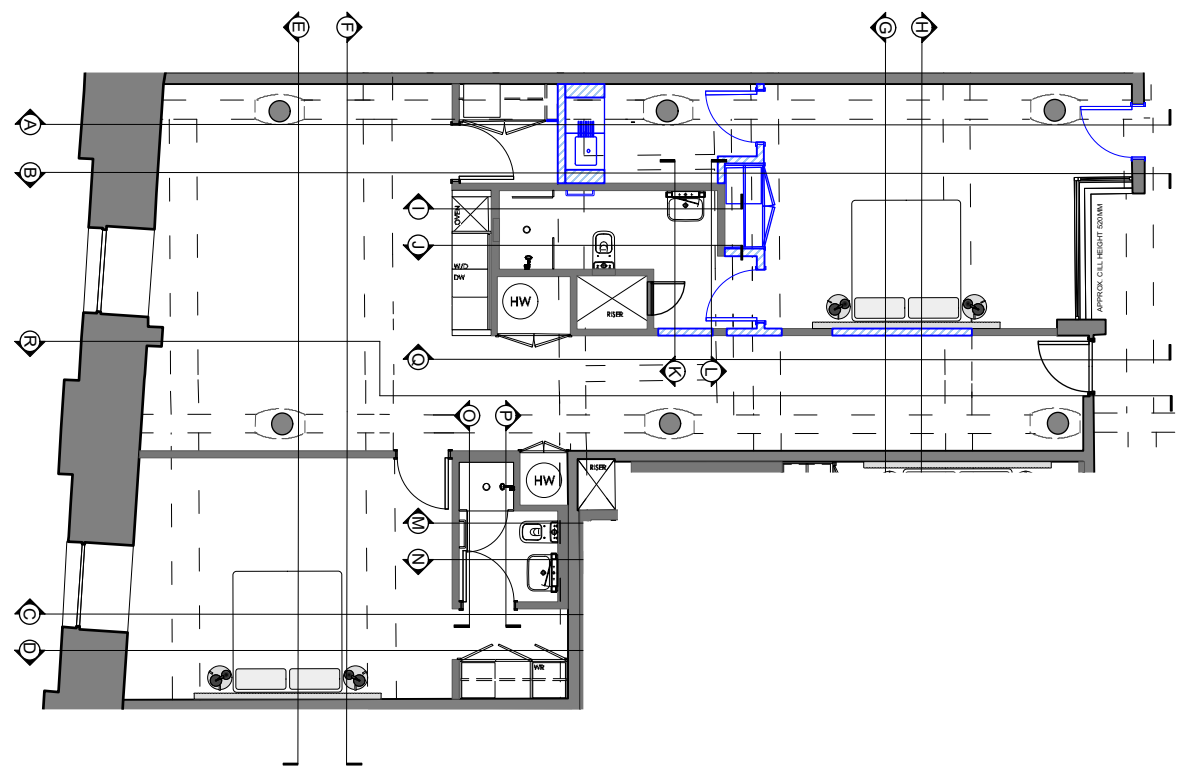

Copyright: All rights reserved. This drawing must not be reproduced without permission.

Only the original drawing should be relied upon. Contractors, subcontractors and suppliers must verify all dimensions on site before commencing any work or making any shop drawings.

All shop drawings to be submitted to the architect for comment prior to fabrication.

This drawing is to be read in conjunction with the Architect's specification, bills of quantities / schedules, structural, mechanical & electrical drawings and all discrepancies are to be reported to the architect.

Do not scale from this drawing. Dimensions are in millimetres unless otherwise stated.

revision	date	amendments
A	08.12.23	First Issue





Planning

Archer Humphryes Architects

Basement
Central House
142 Central Street
London, United Kingdom
EC1V 8AR
T: +44 (0) 20 7251 8555

project title Ducie Street Warehouse Manchester			
drawing title Suite 04 (Type C) Existing Elevations	drawing number AHA/PLC/GA/4204-12.2	scale 1:25 @A1	date 08.12.23
		drawn RL	checked DA
		revision A	

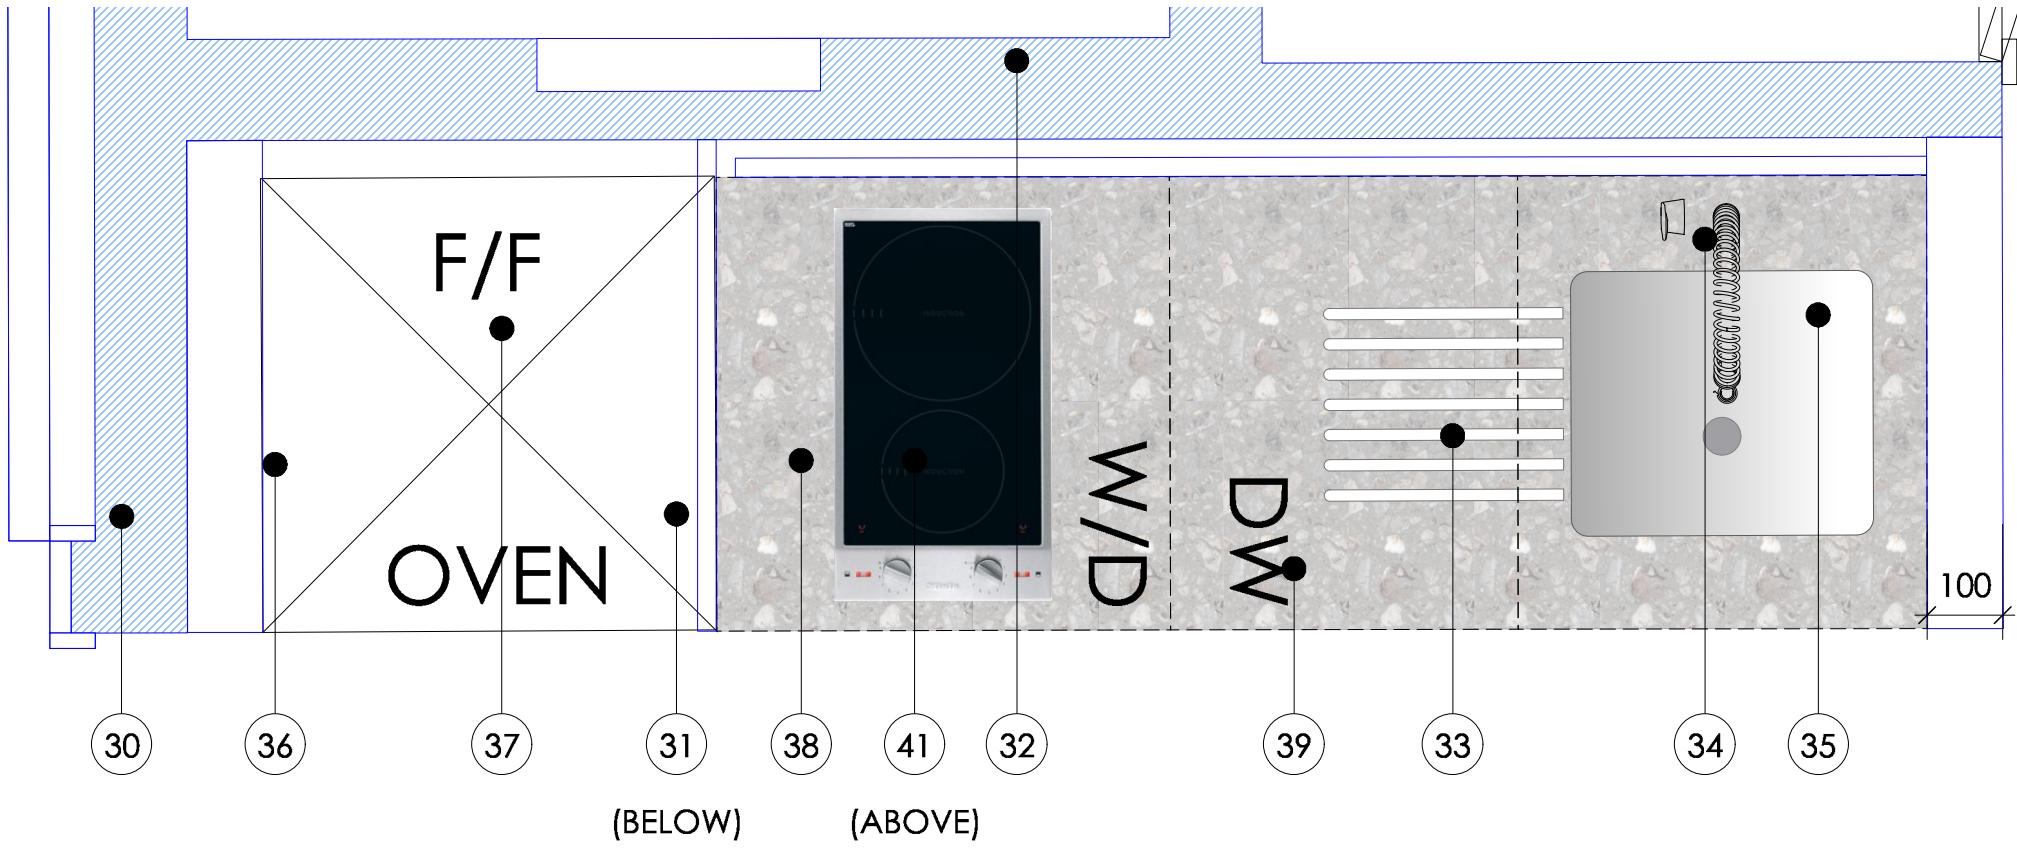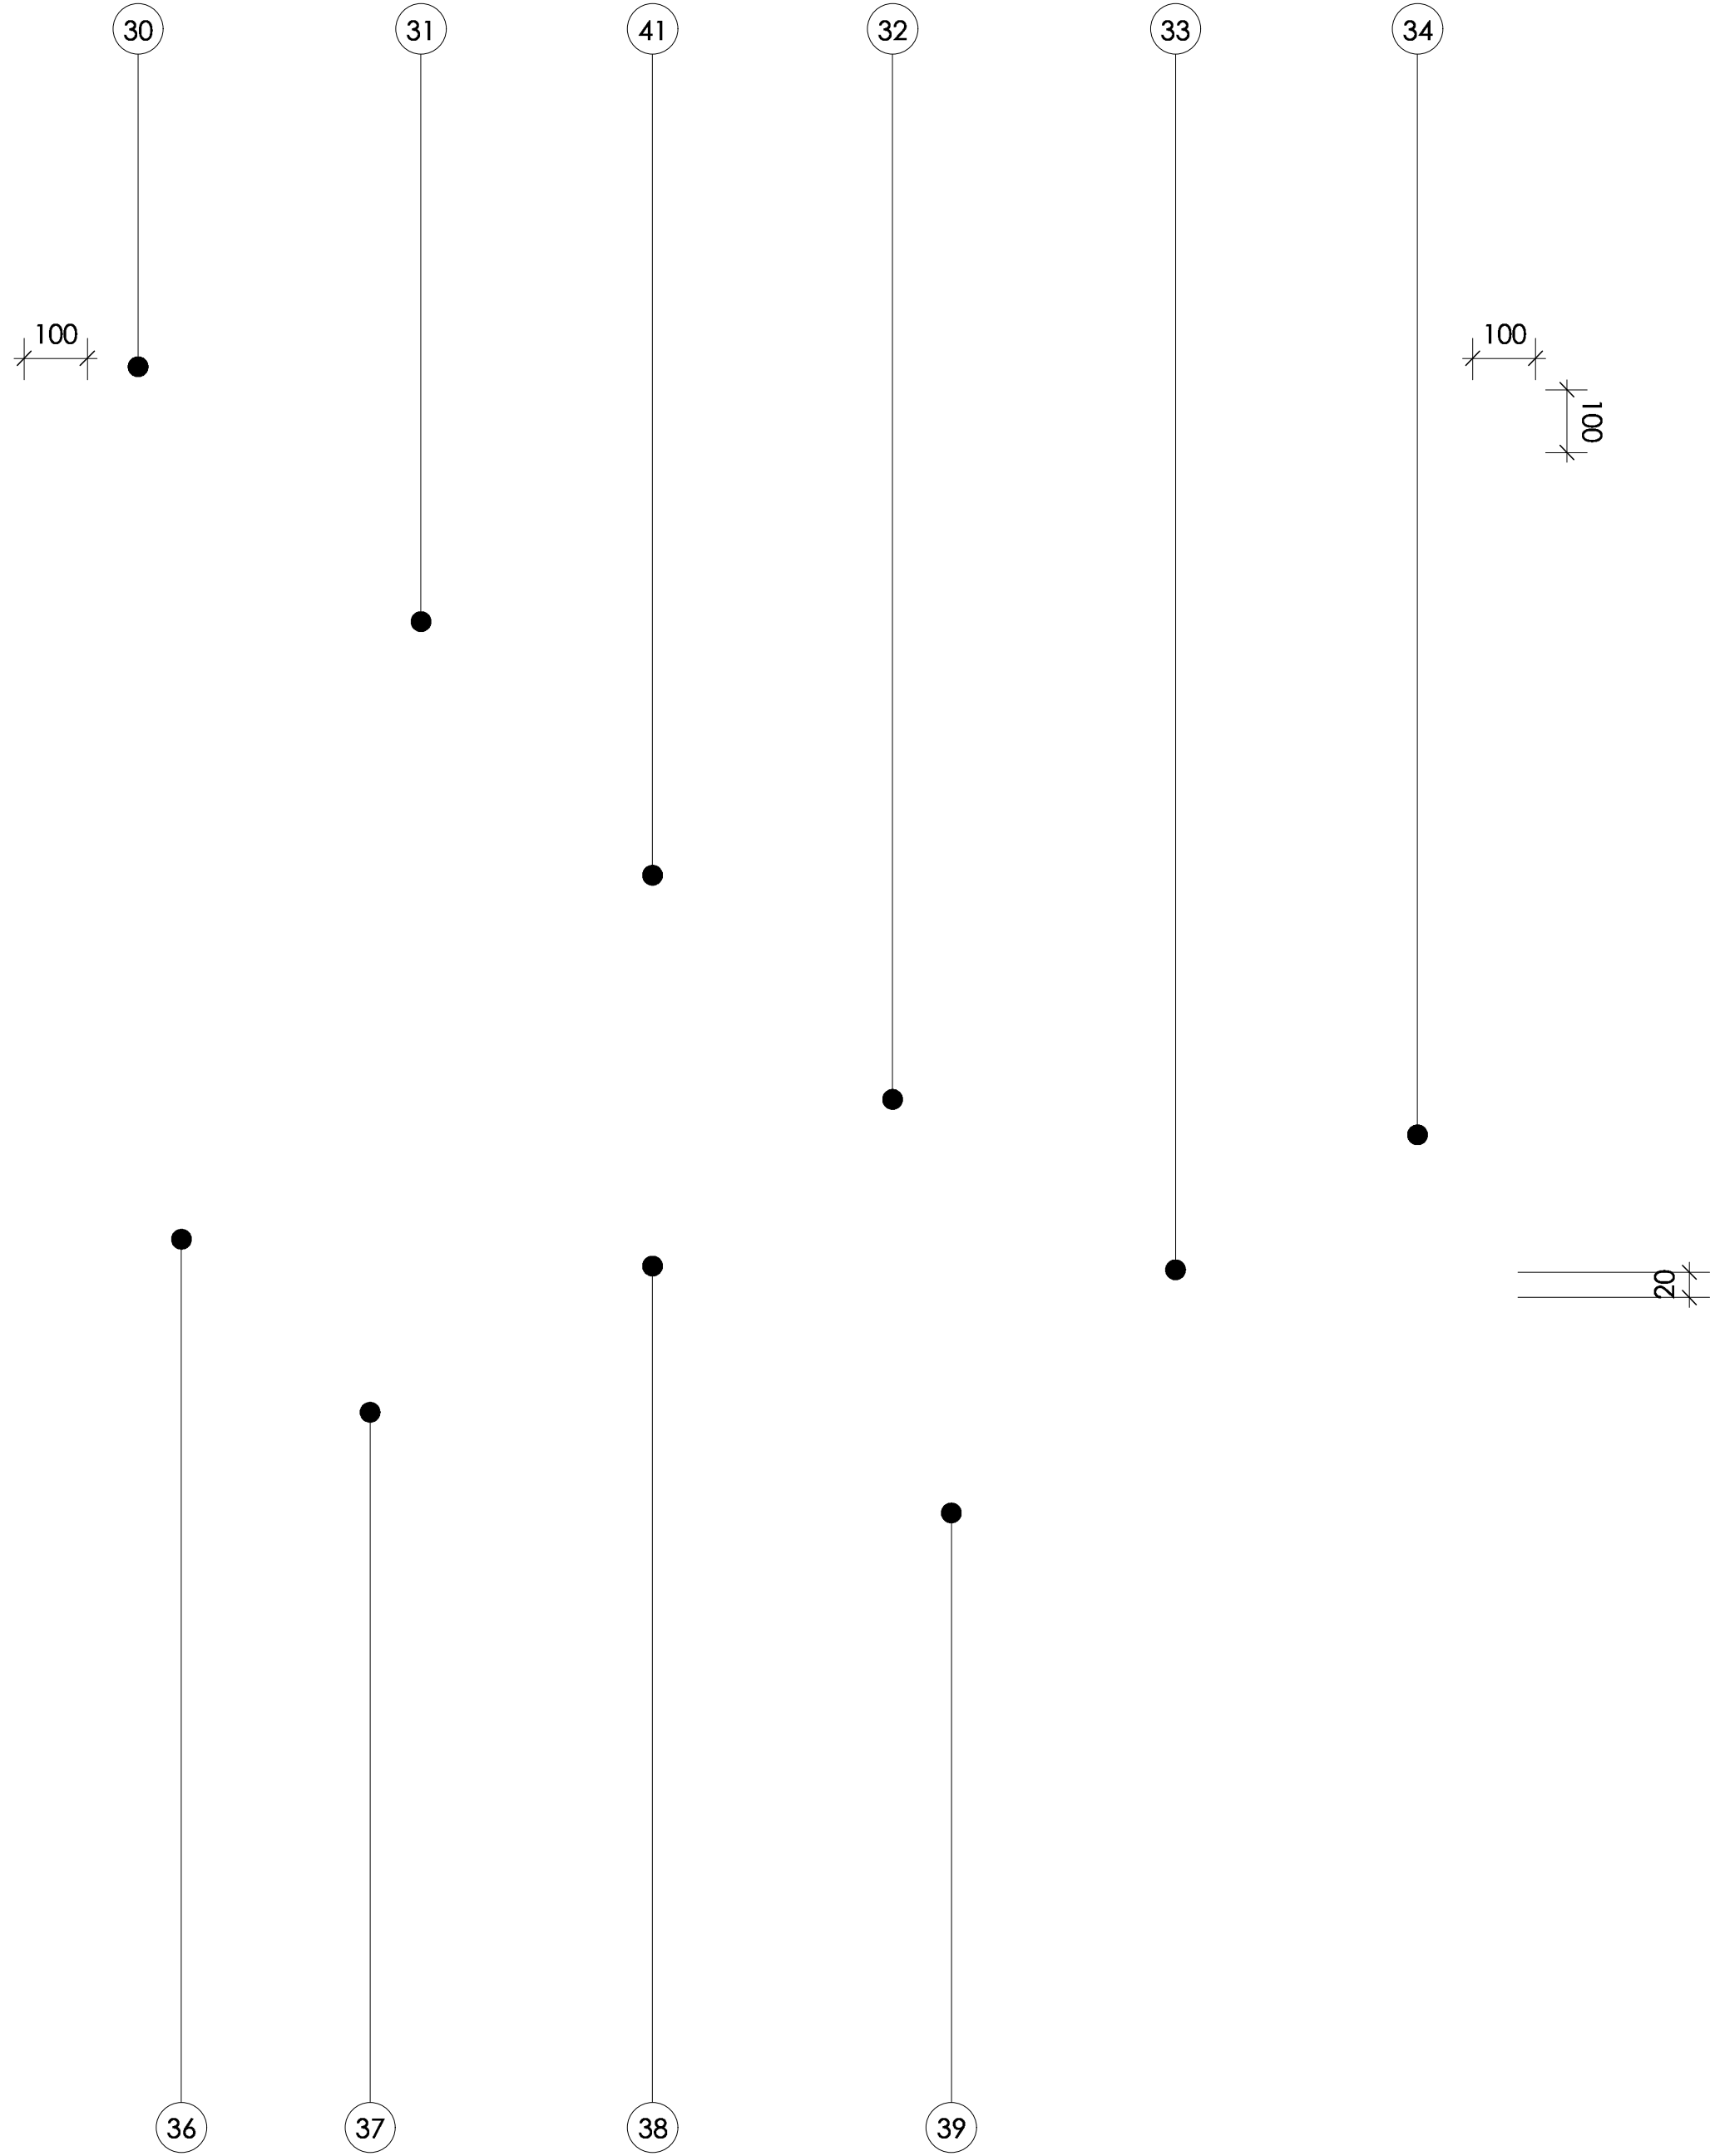

Suite TYPE D

- 30 100mm surround timber frame with laminate fascias to match kitchen units.
- 31 Laminated door fronts in ABET LAMINATI 850 Sei with laminated edges. Continuous brass 20mm trim edge piece with mitred corners where applicable.
- 32 Splashback in Silestone Eternal Serena 20mm thick. Finish: Suede
- 33 Worktop in Silestone Eternal Serena 20mm thick. Finish: Suede All joints to be mitred and edges to be 2mm chamfered
- 34 Grohe Concetto kitchen mixer tap
- 35 Underslung Franke stainless steel sink Satin polish finish
- FOR GLEEDS PRICING ONLY
- SELECTION OF WHITE GOODS TO BE AGREED SUBJECT TO BUDGET
- WHITE GOODS
- 36 Oven / Microwave combination AEG BP3003001M. 594mm wide
- 37 Integrated / Under Counter Fridge with Ice Box CDA FW253. 595mm wide
- 38 Two Burner Induction Hob AEG HC452401EB. 360mm wide
- 39 Dish Washer AEG F55412VI0. 450mm wide
- 40 Washer Dryer - front loaded AEG L61271WDBI. 596mm wide
- 41 Canopy Extractor Hood CCA5WH. 525mm wide

TO BE READ WITH DRAWING NO: AHA-PLC-DET-203-11

NOTES

1. ALL INTEGRATED APPLIANCES TO BE CHECKED / MEASURED PRIOR TO Planning OF KITCHEN UNITS.

2. REFER TO MANUFACTURER'S INSTALLATION GUIDELINES / INFORMATION FOR APPLIANCES AND PRODUCTS.

3. ALL UNIT DOORS AND DRAWERS TO HAVE A RECESSED ROUTE OUT FINGER PULL AND TO BE ON CONCEALED HINGES AND ON SOFT CLOSERS.

Copyright: All rights reserved. This drawing must not be reproduced without permission.


Only the original drawing should be relied upon. Contractors, subcontractors and suppliers must verify all dimensions on site before commencing any work or making any shop drawings.

All shop drawings to be submitted to the architect for comment prior to fabrication.

This drawing is to be read in conjunction with the Architect's specification, bills of quantities / schedules, structural, mechanical & electrical drawings and all discrepancies are to be reported to the architect.

Do not scale from this drawing. Dimensions are in millimetres unless otherwise stated.

revision	/ date	/ amendments
-	18.11.16	First Issue
A	27.10.17	Issued for Planning

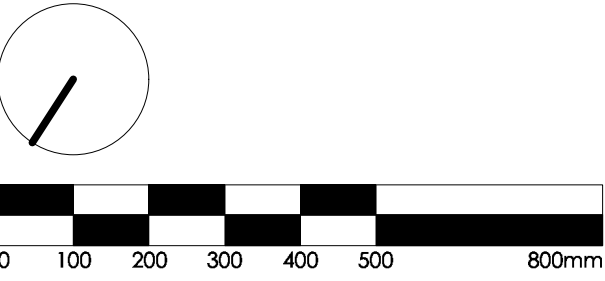

Planning

Archer Humphryes Architects

Basement
Central House
142 Central Street
London, United Kingdom
EC1V 8AR
T : +44 (0) 20 7251 8555

project title The Place Manchester			
drawing title Apartment 204 (Type D)	scale 1:25 @A1	date 18.11.16	drawn RL
Proposed by KHA/PLC/GA/4204-13	checked DA	revision A	