


Notes

This drawing is the property of Mike Macpherson Architects and copyright is reserved by them. This drawing is not to be copied or disclosed by or to any unauthorised persons without the prior written consent of Mike Macpherson Architects.

Do not scale for construction purposes.
All dimensions are to be checked on site prior to construction, manufacture of any components and ordering of materials and equipment.

Any discrepancies are to be reported to the architect for clarification.

All materials and workmanship to be in accordance with the current British Standards and codes of practice.

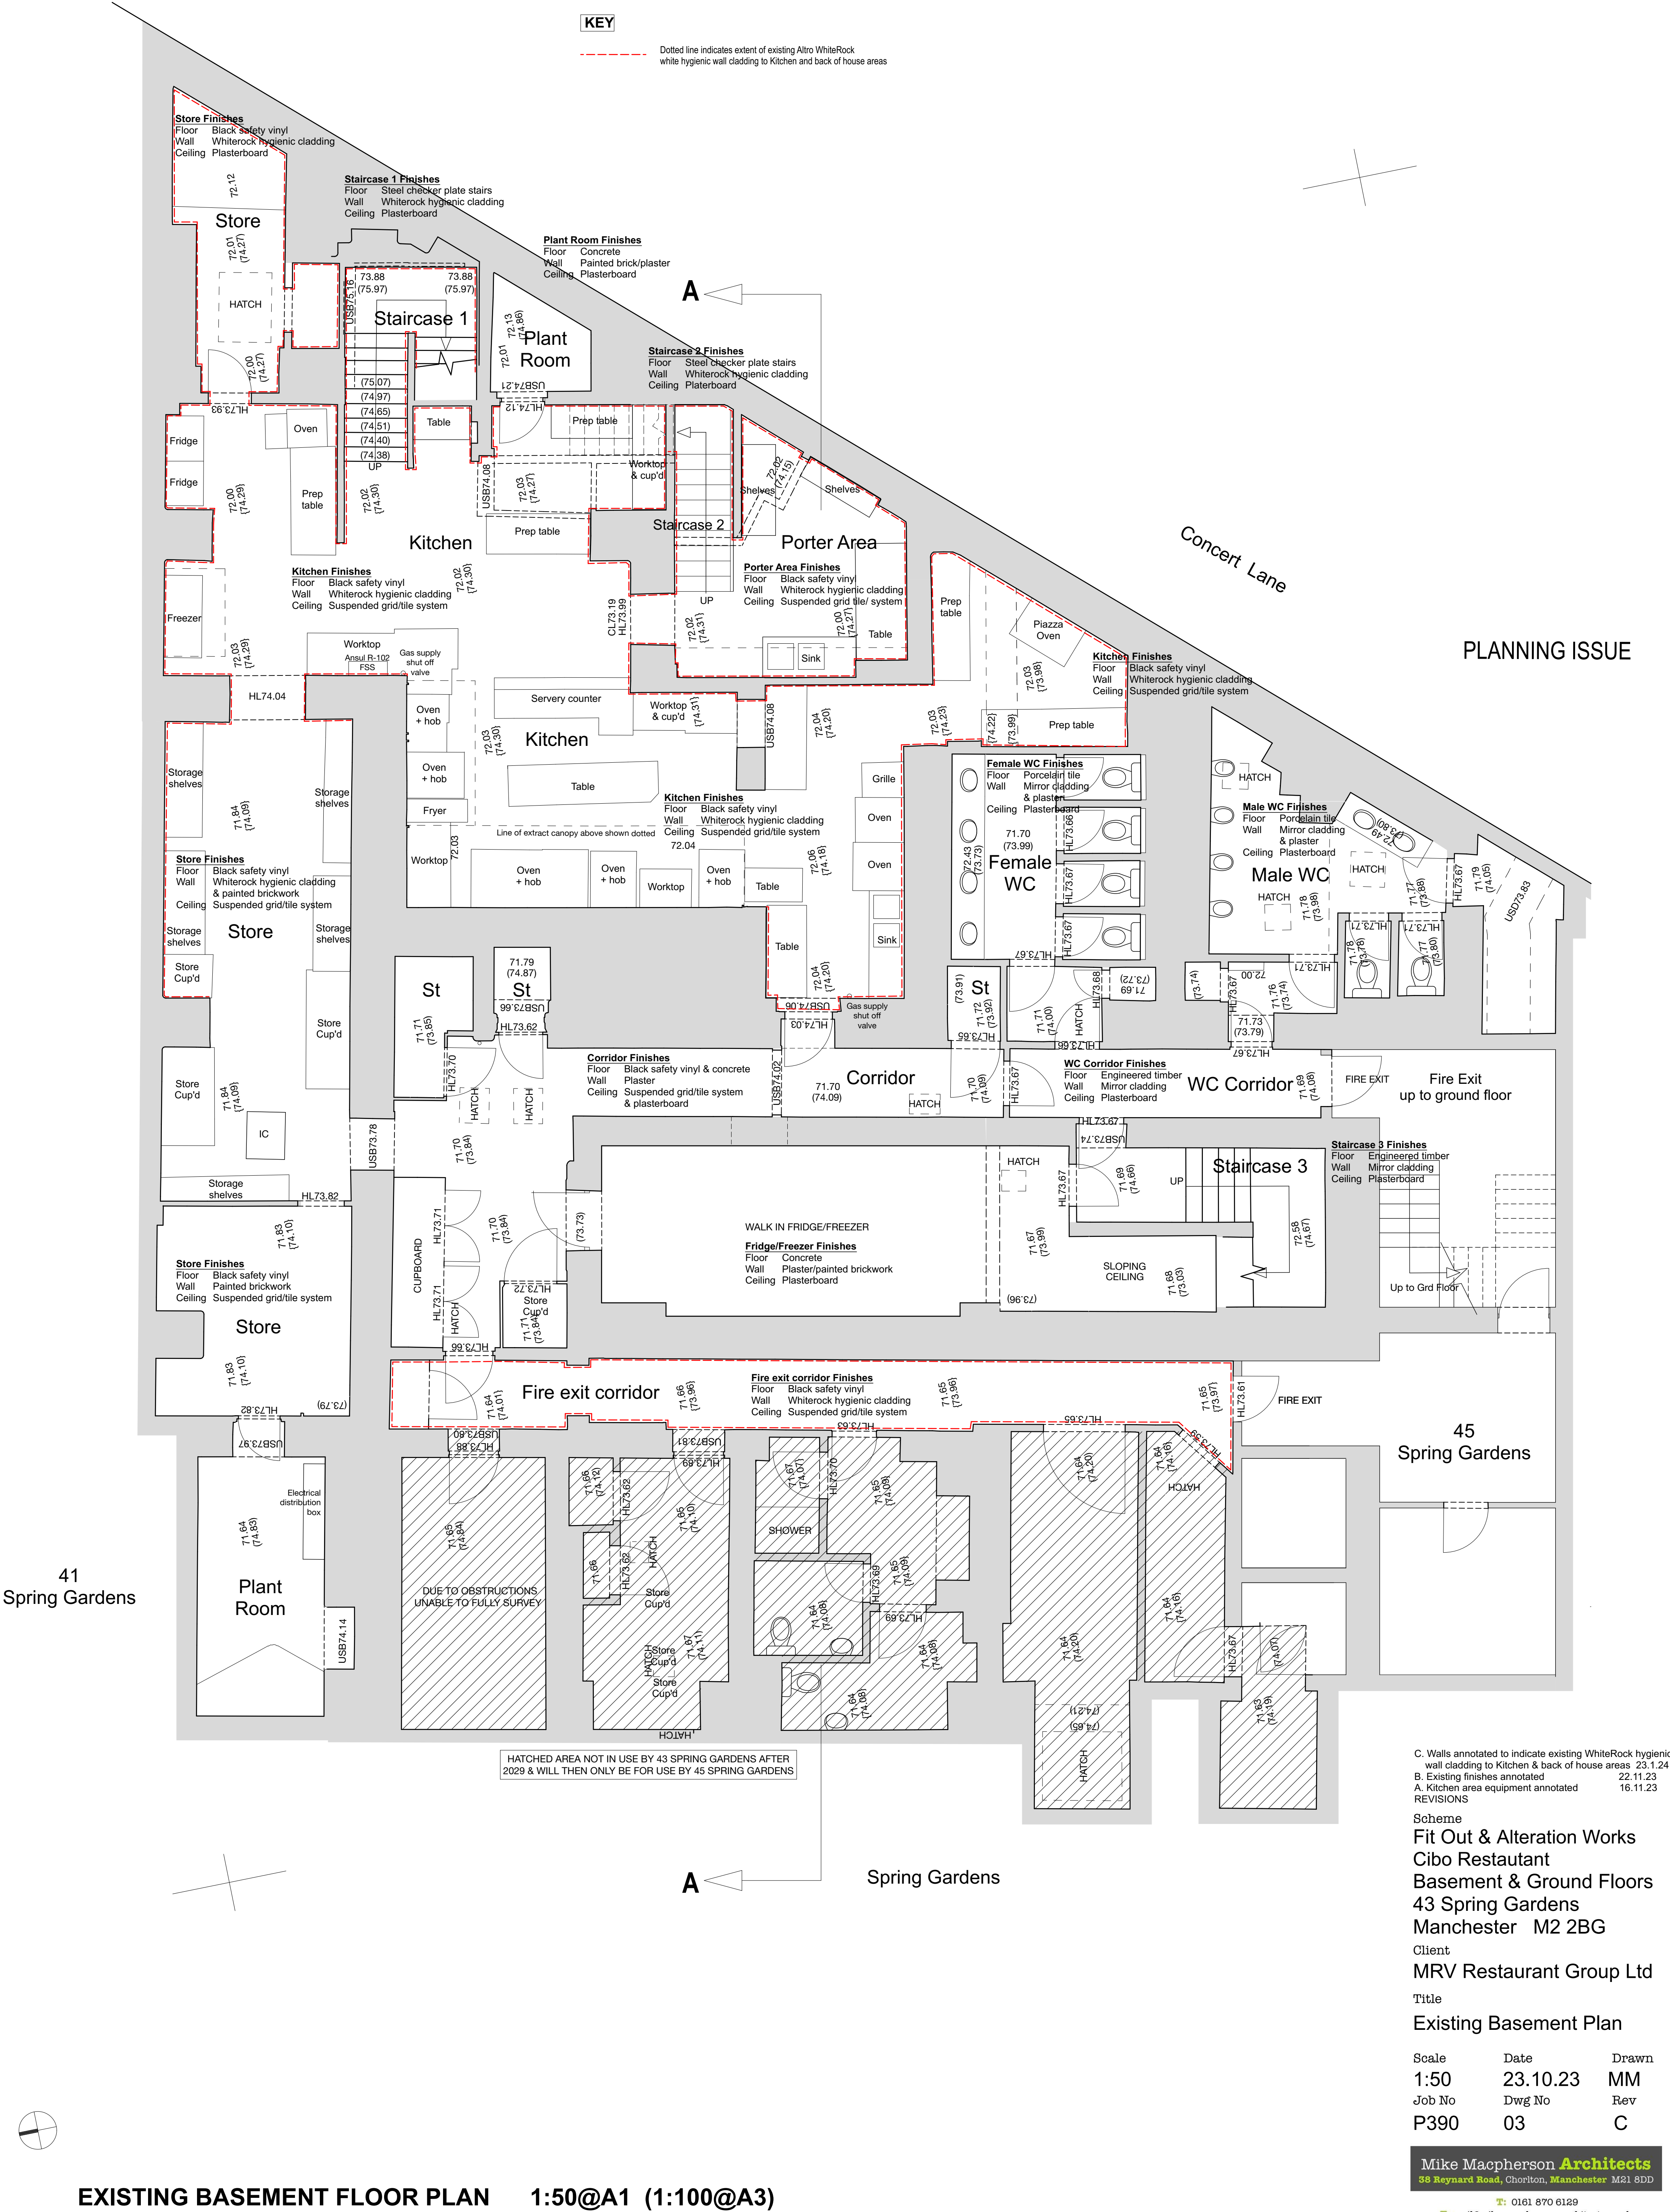

C. Walls annotated to indicate existing WhiteRock hygienic wall cladding to Kitchen & back of house areas 23.1.24
B. Existing finishes annotated 22.11.23
A. Kitchen area equipment annotated 16.11.23
REVISIONS

Scheme
Fit Out & Alteration Works
Cibo Restautant
Basement & Ground Floors
43 Spring Gardens
Manchester M2 2BG

Client
MRV Restaurant Group Ltd

Title
Existing Basement Plan

Scale	Date	Drawn
1:50	23.10.23	MM
Job No	Dwg No	Rev
P390	03	C

Mike Macpherson Architects
88 Reynard Road, Chorlton, Manchester M21 8DD

T: 0161 870 8129
E: mail@mikemacpherson-architects.co.uk
www.mikemacpherson-architects.co.uk