


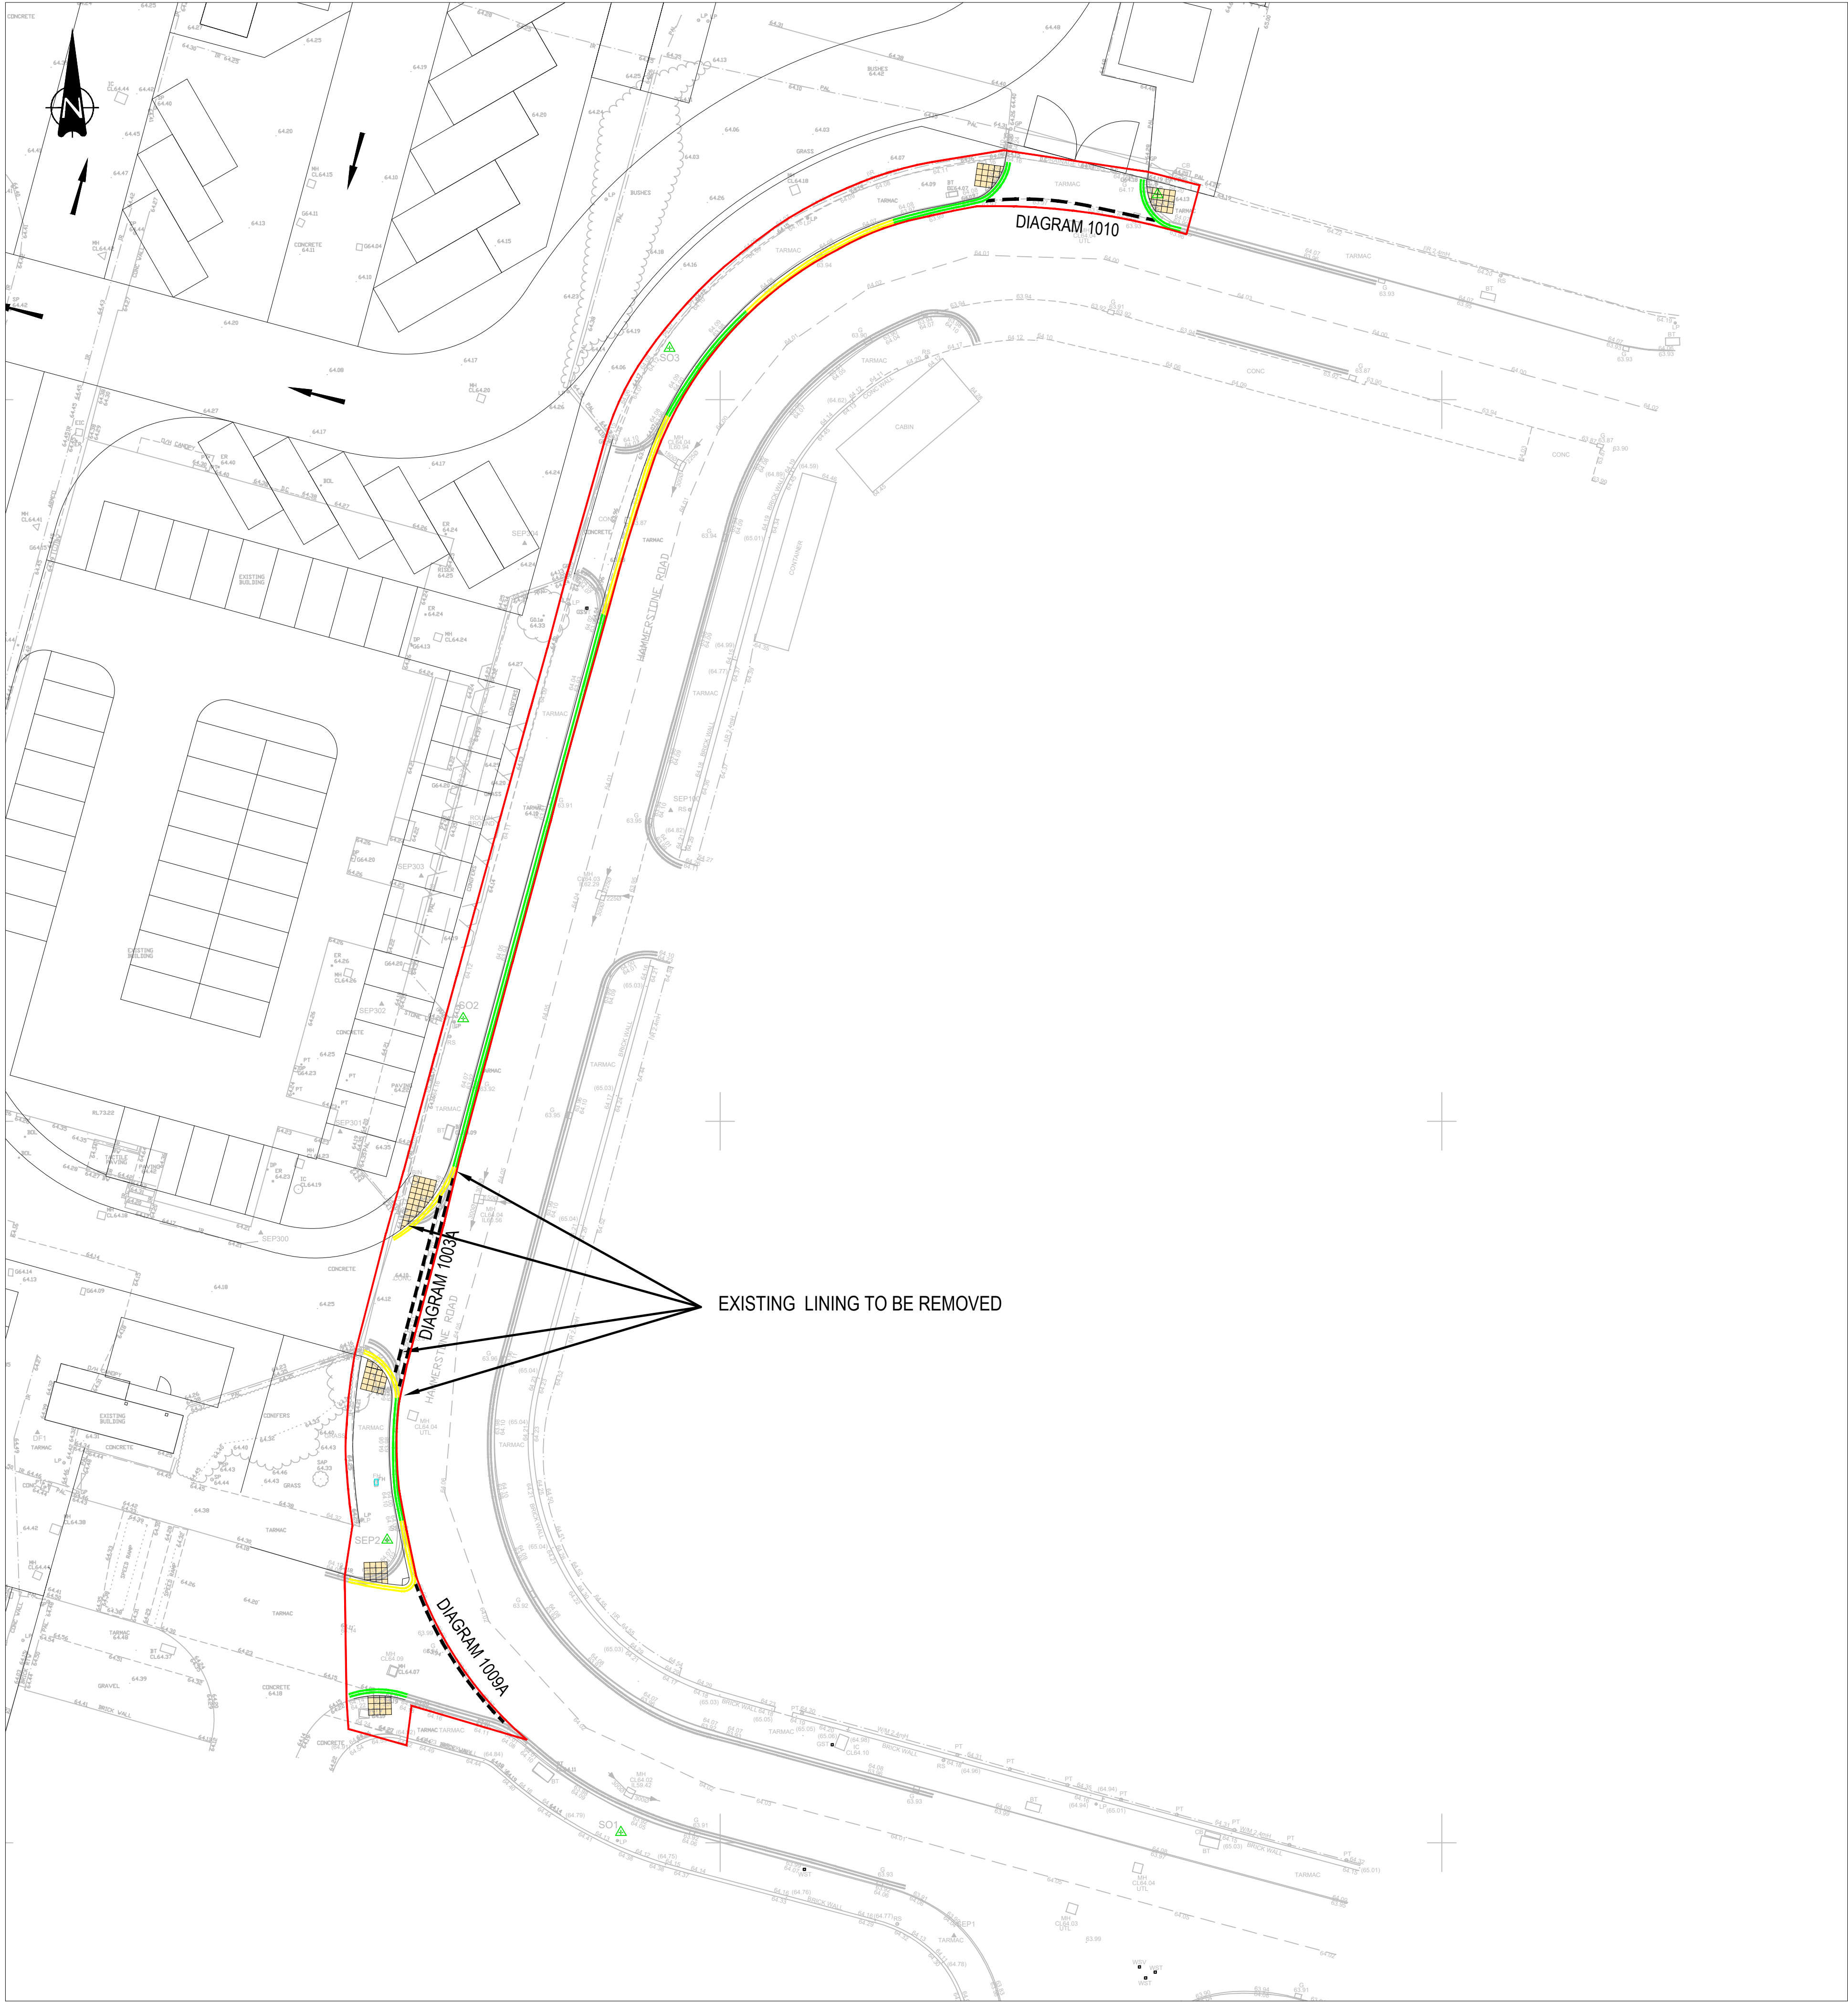

KEY

- EXTENT OF SECTION 278
- EXISTING DOUBLE YELLOW LINES TO BE RENEWED
- PROPOSED DOUBLE YELLOW LINES TO TSRGD 2016, DIAGRAM 1018.1

GENERAL NOTES:

- THIS DRAWING IS TO BE READ IN CONJUNCTION WITH ALL RELEVANT ARCHITECTS AND ENGINEERS DRAWINGS AND SPECIFICATIONS.
- DO NOT SCALE THIS DRAWING. ANY AMBIGUITIES, OMISSIONS AND ERRORS ON DRAWINGS SHALL BE BROUGHT TO THE ENGINEERS ATTENTION IMMEDIATELY. ALL DIMENSIONS MUST BE CHECKED / VERIFIED ON SITE.
- ALL DIMENSIONS ARE IN MILLIMETRES UNLESS NOTED OTHERWISE.
- FOR GENERAL NOTES REFER TO DRAWING.

P02	UPDATED TO MCC COMMENTS AND STAGE 2 RSA	20/12/23	HS	HS
P01	FIRST ISSUE	22/06/23	HS	HS
Rev:	Description:	Date:	By:	Chkd:

Curtins

Merchant Exchange, 17-19 Whitworth Street West, Manchester, M1 5WG
0161 236 2394
manchester@curtins.com
www.curtins.com

Civils & Structures • Transport Planning • Environmental • Infrastructure • Geotechnical • Conservation & Heritage • Principal Designer
Birmingham • Bristol • Cambridge • Cardiff • Douglas • Dublin • Edinburgh • Glasgow • Kendal • Leeds • Liverpool • London • Manchester • Nottingham

Status: **SUITABLE FOR INTERNAL REVIEW / COMMENT**

Project: **HAMMERSTONE ROAD**

Orig Title: **SECTION 278 ROAD MARKINGS**

Drawn By: **HS**

Designed By: **HS**

Checked By: **AR**

068065

Date: **22/06/23**

Scales @ A1: **1:250**

Project No - Originator - Function - Spatial - Form - Discipline - Number

Revision

HRD - CUR - XX - 00 - DR - C - 95-005

P02

*RESIDUAL HAZARD REGISTER (RELATES TO CIVIL/STRUCTURAL MATTERS ONLY)
MUST BE READ IN CONJUNCTION WITH CURTINS RESIDUAL HAZARD REGISTER 080139-CUR-XX-XX-HA-Z-00001.
HAZARDS THAT SHOULD BE OBVIOUS TO A COMPETENT CONTRACTOR HAVE NOT BEEN INDICATED ON THIS DRAWING. SHOULD ANY ADDITIONAL HAZARDS BE IDENTIFIED, THE CONTRACTOR SHOULD NOTIFY ALL RELEVANT PROJECT TEAM MEMBERS.*

HAZARD REGISTER			
Hazard Ref.	Item (Feature, Element or Activity)	Potential Hazard Identified	Action (Information to Assist Control)
8.01	Works in Public Highway	Risk to operatives & Public off site from construction traffic.	Traffic Management plan to be developed

1:1

0

10

20

30

40

50

60

70

80

90

100