


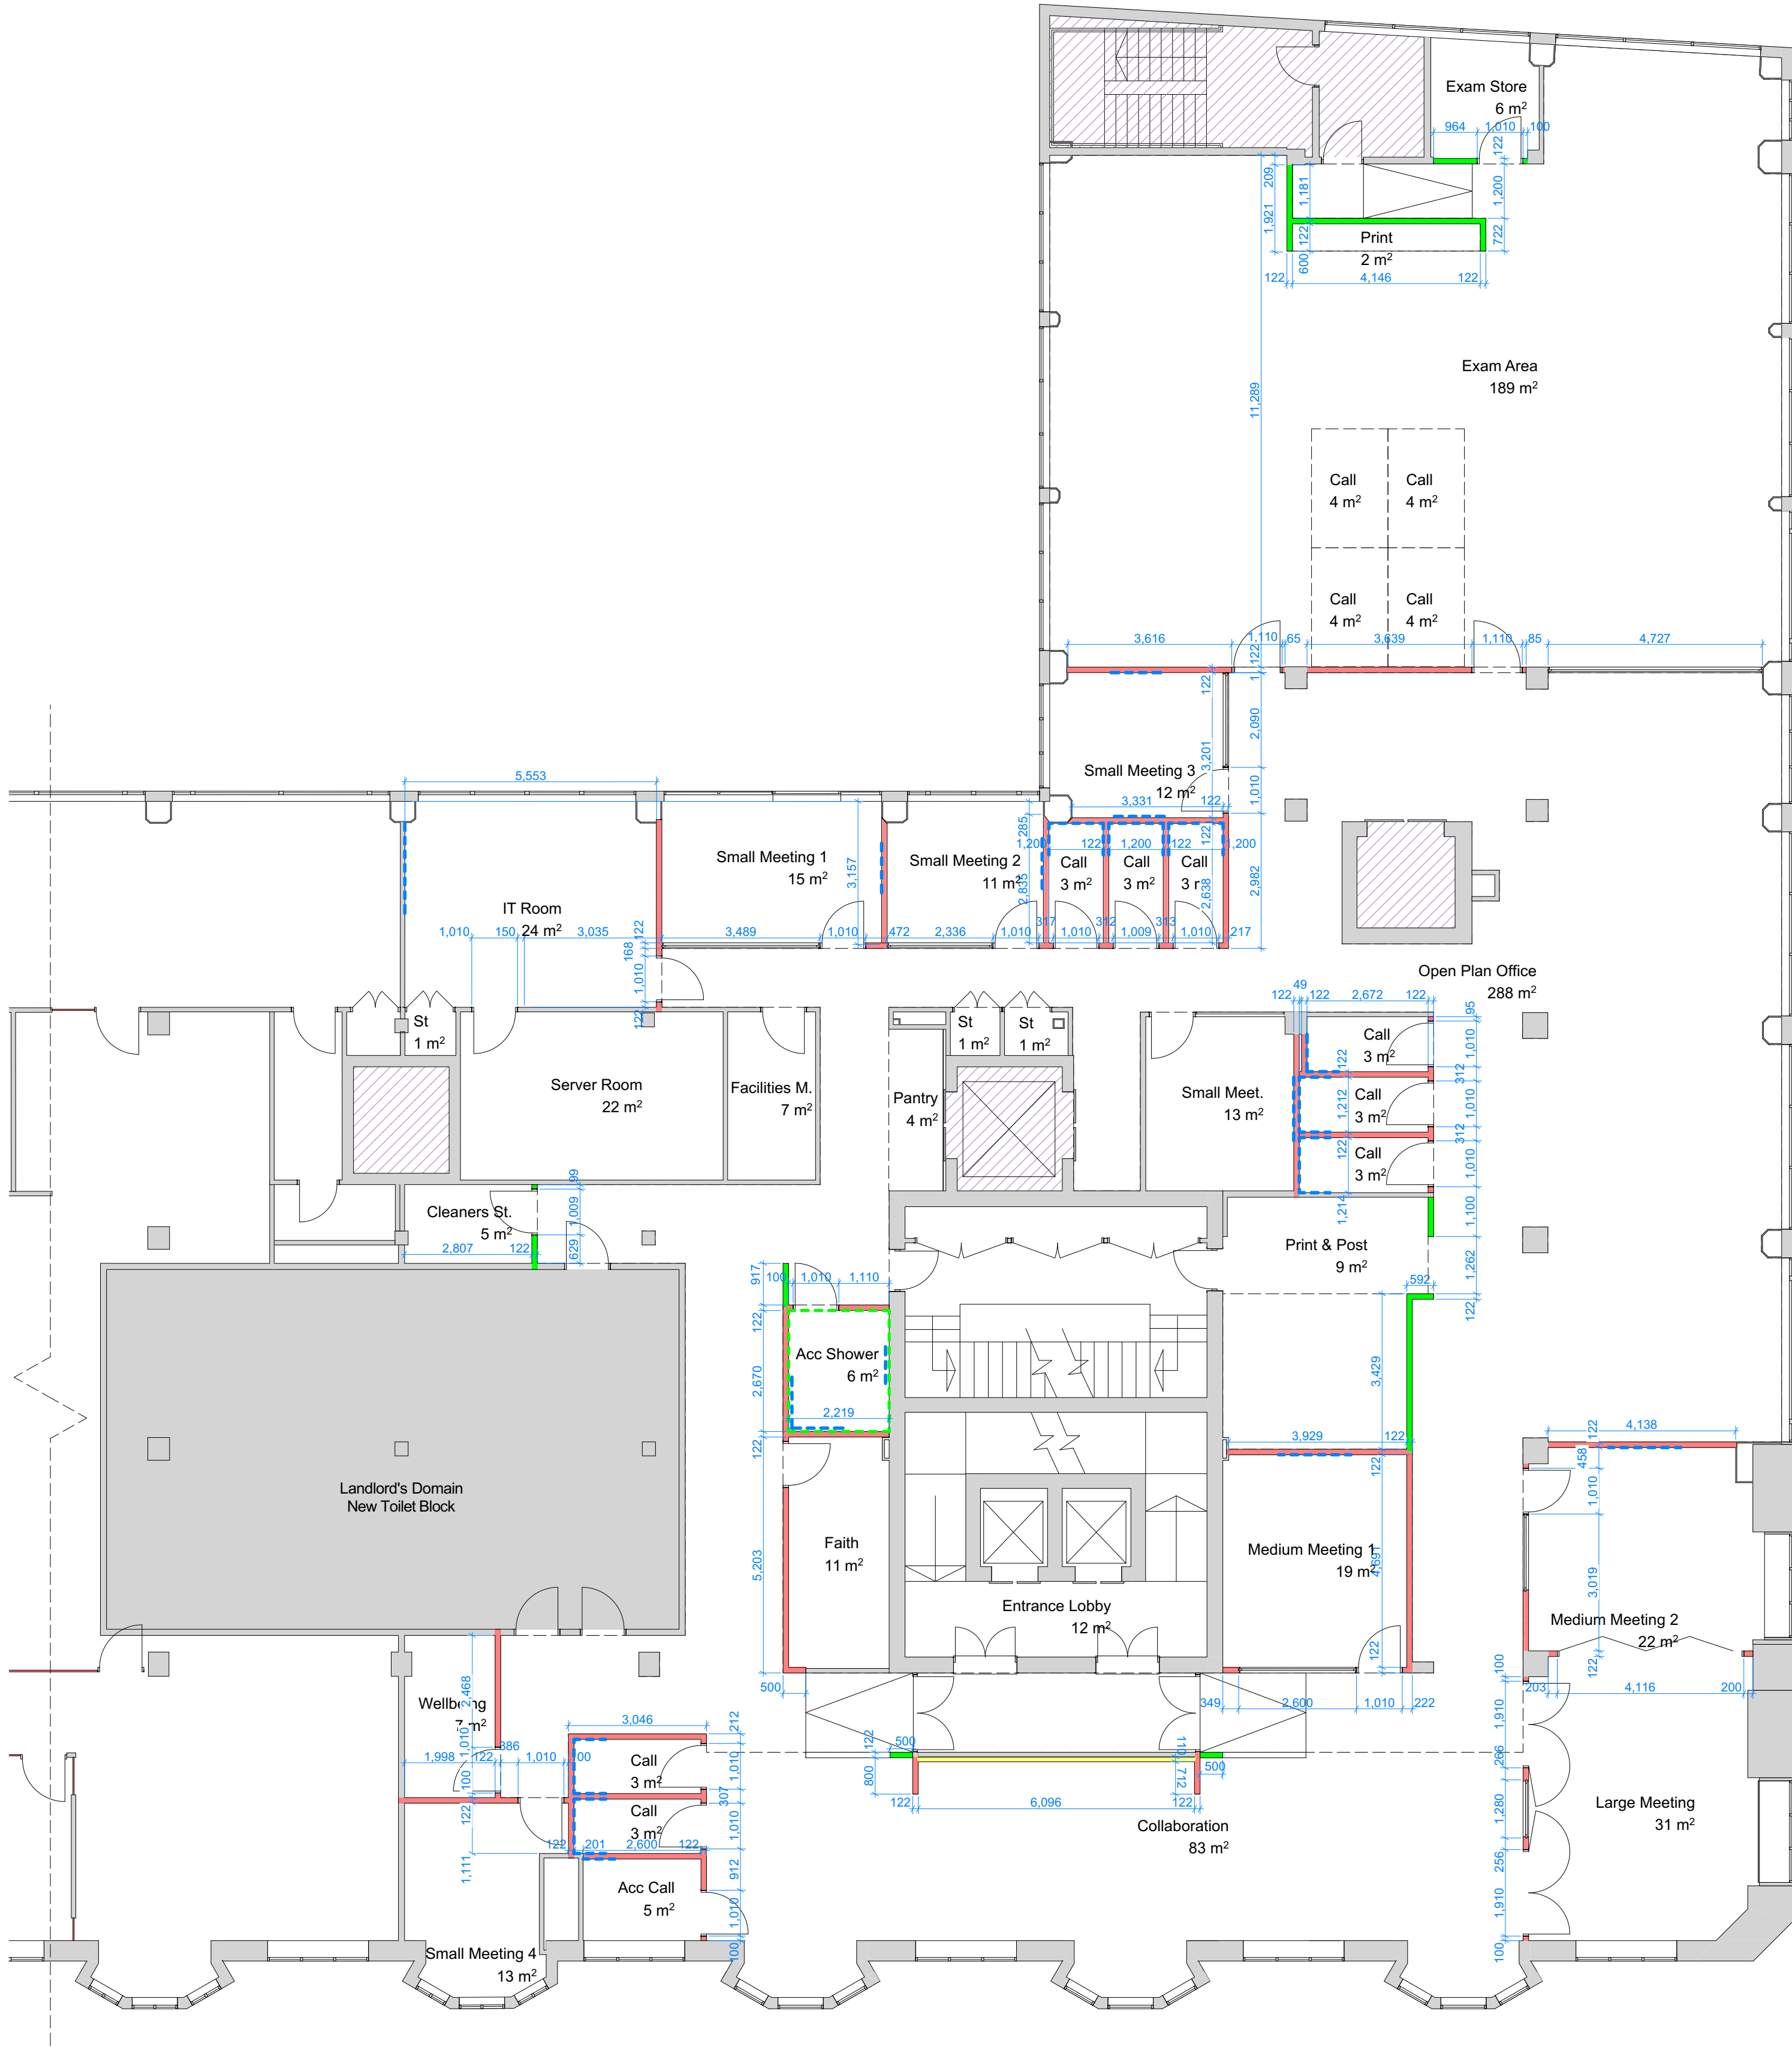

PARTITION TYPE A

FIRE RATING - 60MINS
ACOUSTICS RATING - 32 dB
MAXIMUM HEIGHT - 4000MM

PARTITION TYPE B

FIRE RATING - 60MINS
MAXIMUM HEIGHT - 4000MM

PARTITION TYPE C

FIRE RATING - N/A
MAXIMUM HEIGHT - 4300MM

GENERALLY FIXED FROM STRUCTURAL SLAB TO STRUCTURAL SOFFIT

DASHED BLUE LINE INDICATES PATTERESSING LOCATIONS. CONTRACTOR TO ALLOW FOR FULL HEIGHT 18MM PLYWOOD PANELS TO ALL LOCATIONS - WIDTHS TO SUIT.

NOTE: DETAIL SHOWS WEDIBOARD LINING ON PARTITION TYPE A

DASHED GREEN LINE INDICATES 12MM WEDI BOARD LOCATIONS.

NOTE:
ADDITIONAL WALL TYPES MAY BE REQUIRED FOLLOWING RECEIPT OF FIRE STRATEGY FROM A FIRE CONSULTANT.
REFER TO (75) SERIES FOR TYPICAL FIRE STOPPING DETAILS.

Notes

Check all dimensions on site. Do not scale from this drawing
Report any discrepancies and omissions to HLM Architects
This Drawing is Copyright ©

Rev	Description	Date	By	Chk
P04	UPDATED DESIGN PACK FOR PLANNING	27/10/23	CC	AI
T01	ISSUE FOR TENDER	03/02/23	CC	AI
P03	FINAL ISSUE FOR COMMENT	20/01/23	CC	AI
P02	UPDATED IN LINE WITH NEW INTERNAL SCREEN AND DOOR SIZES	13/12/22	CC	AI
P01	PRELIMINARY ISSUE FOR COMMENT	01/12/22	CC	AI

Revisions	Suitability
Project	S2 INFORMATION

British Council Manchester

Client

British Council

Title

INTERNAL WALL TYPES PLAN

Drawing No.	Revision
BCM-HLM-01-06-DR-I-2500	P04

Scale @ A1	Drawn
1:100	HP
Date	Checked
23/11/2022	HLM

