


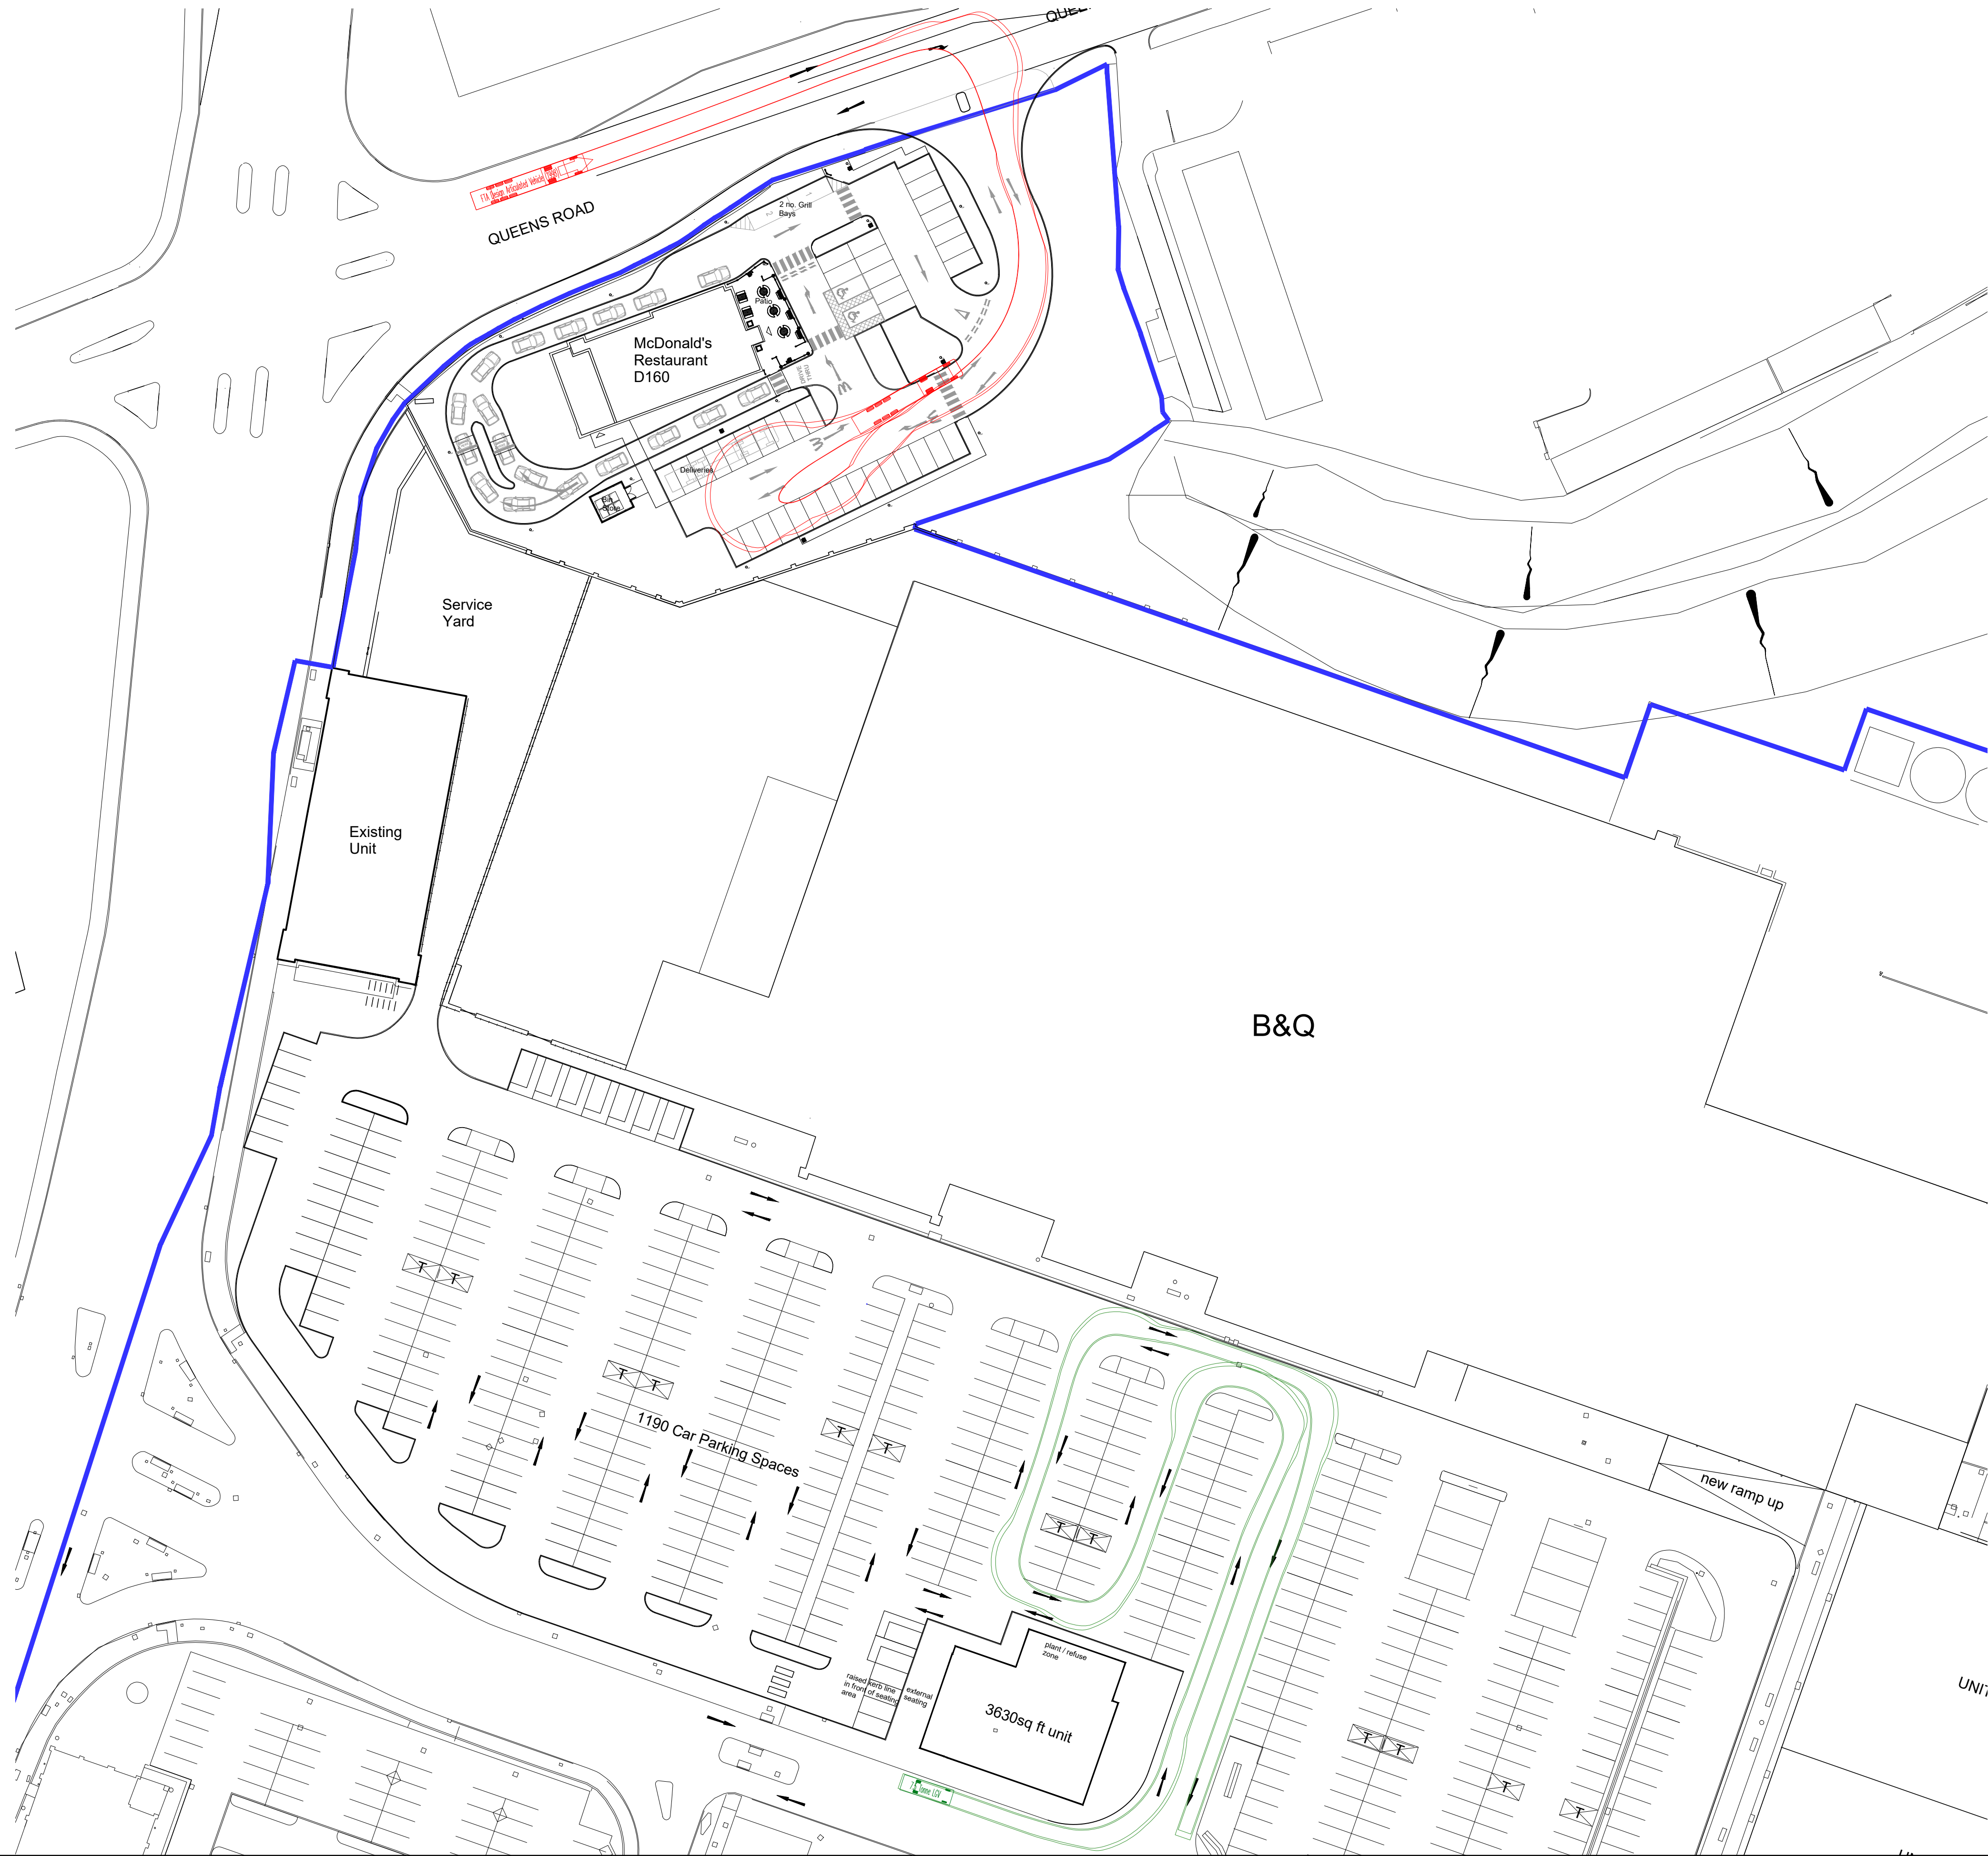

VEHICLE KEY

- FTA Heavy Goods Vehicle (HGV)
- 7.5 Tonne Light Goods Vehicle (LGV)



P-00	Issued for Planning	09.02.2024	ASG	WC
E	Ends of cycle way spalled into kerb line	06.03.2014	DC	WC
D	Tracking revised to accommodate cycle way	25.02.2014	DC	WC
C	Link road width reduced	10.02.2014	DC	WC
B	Tracking revised to A3 unit	07.02.2014	DC	WC
A	Tracking revised to Halfords service yard	13.12.2023	DC	WC
Rev.	Description	Date	Dwn.	Chk.

Client
NUVEEN

Project
NEW A3 RETAIL UNITS
Manchester Fort, Cheetham Hill Road

Drawing Title
Vehicle Tracking Plan

Drawing Status
PLANNING

Corstorphine & Wright

Warwick Studio Brook Hall, Brook Street, Warwick, CV34 4BL 01926 658 444	corstorphine-wright.com	Revision 00
Drawing No. 24122-6005	Drawn DC	Checked WC
Paper Size A1	Scale 1:500	Date Dec 2013