


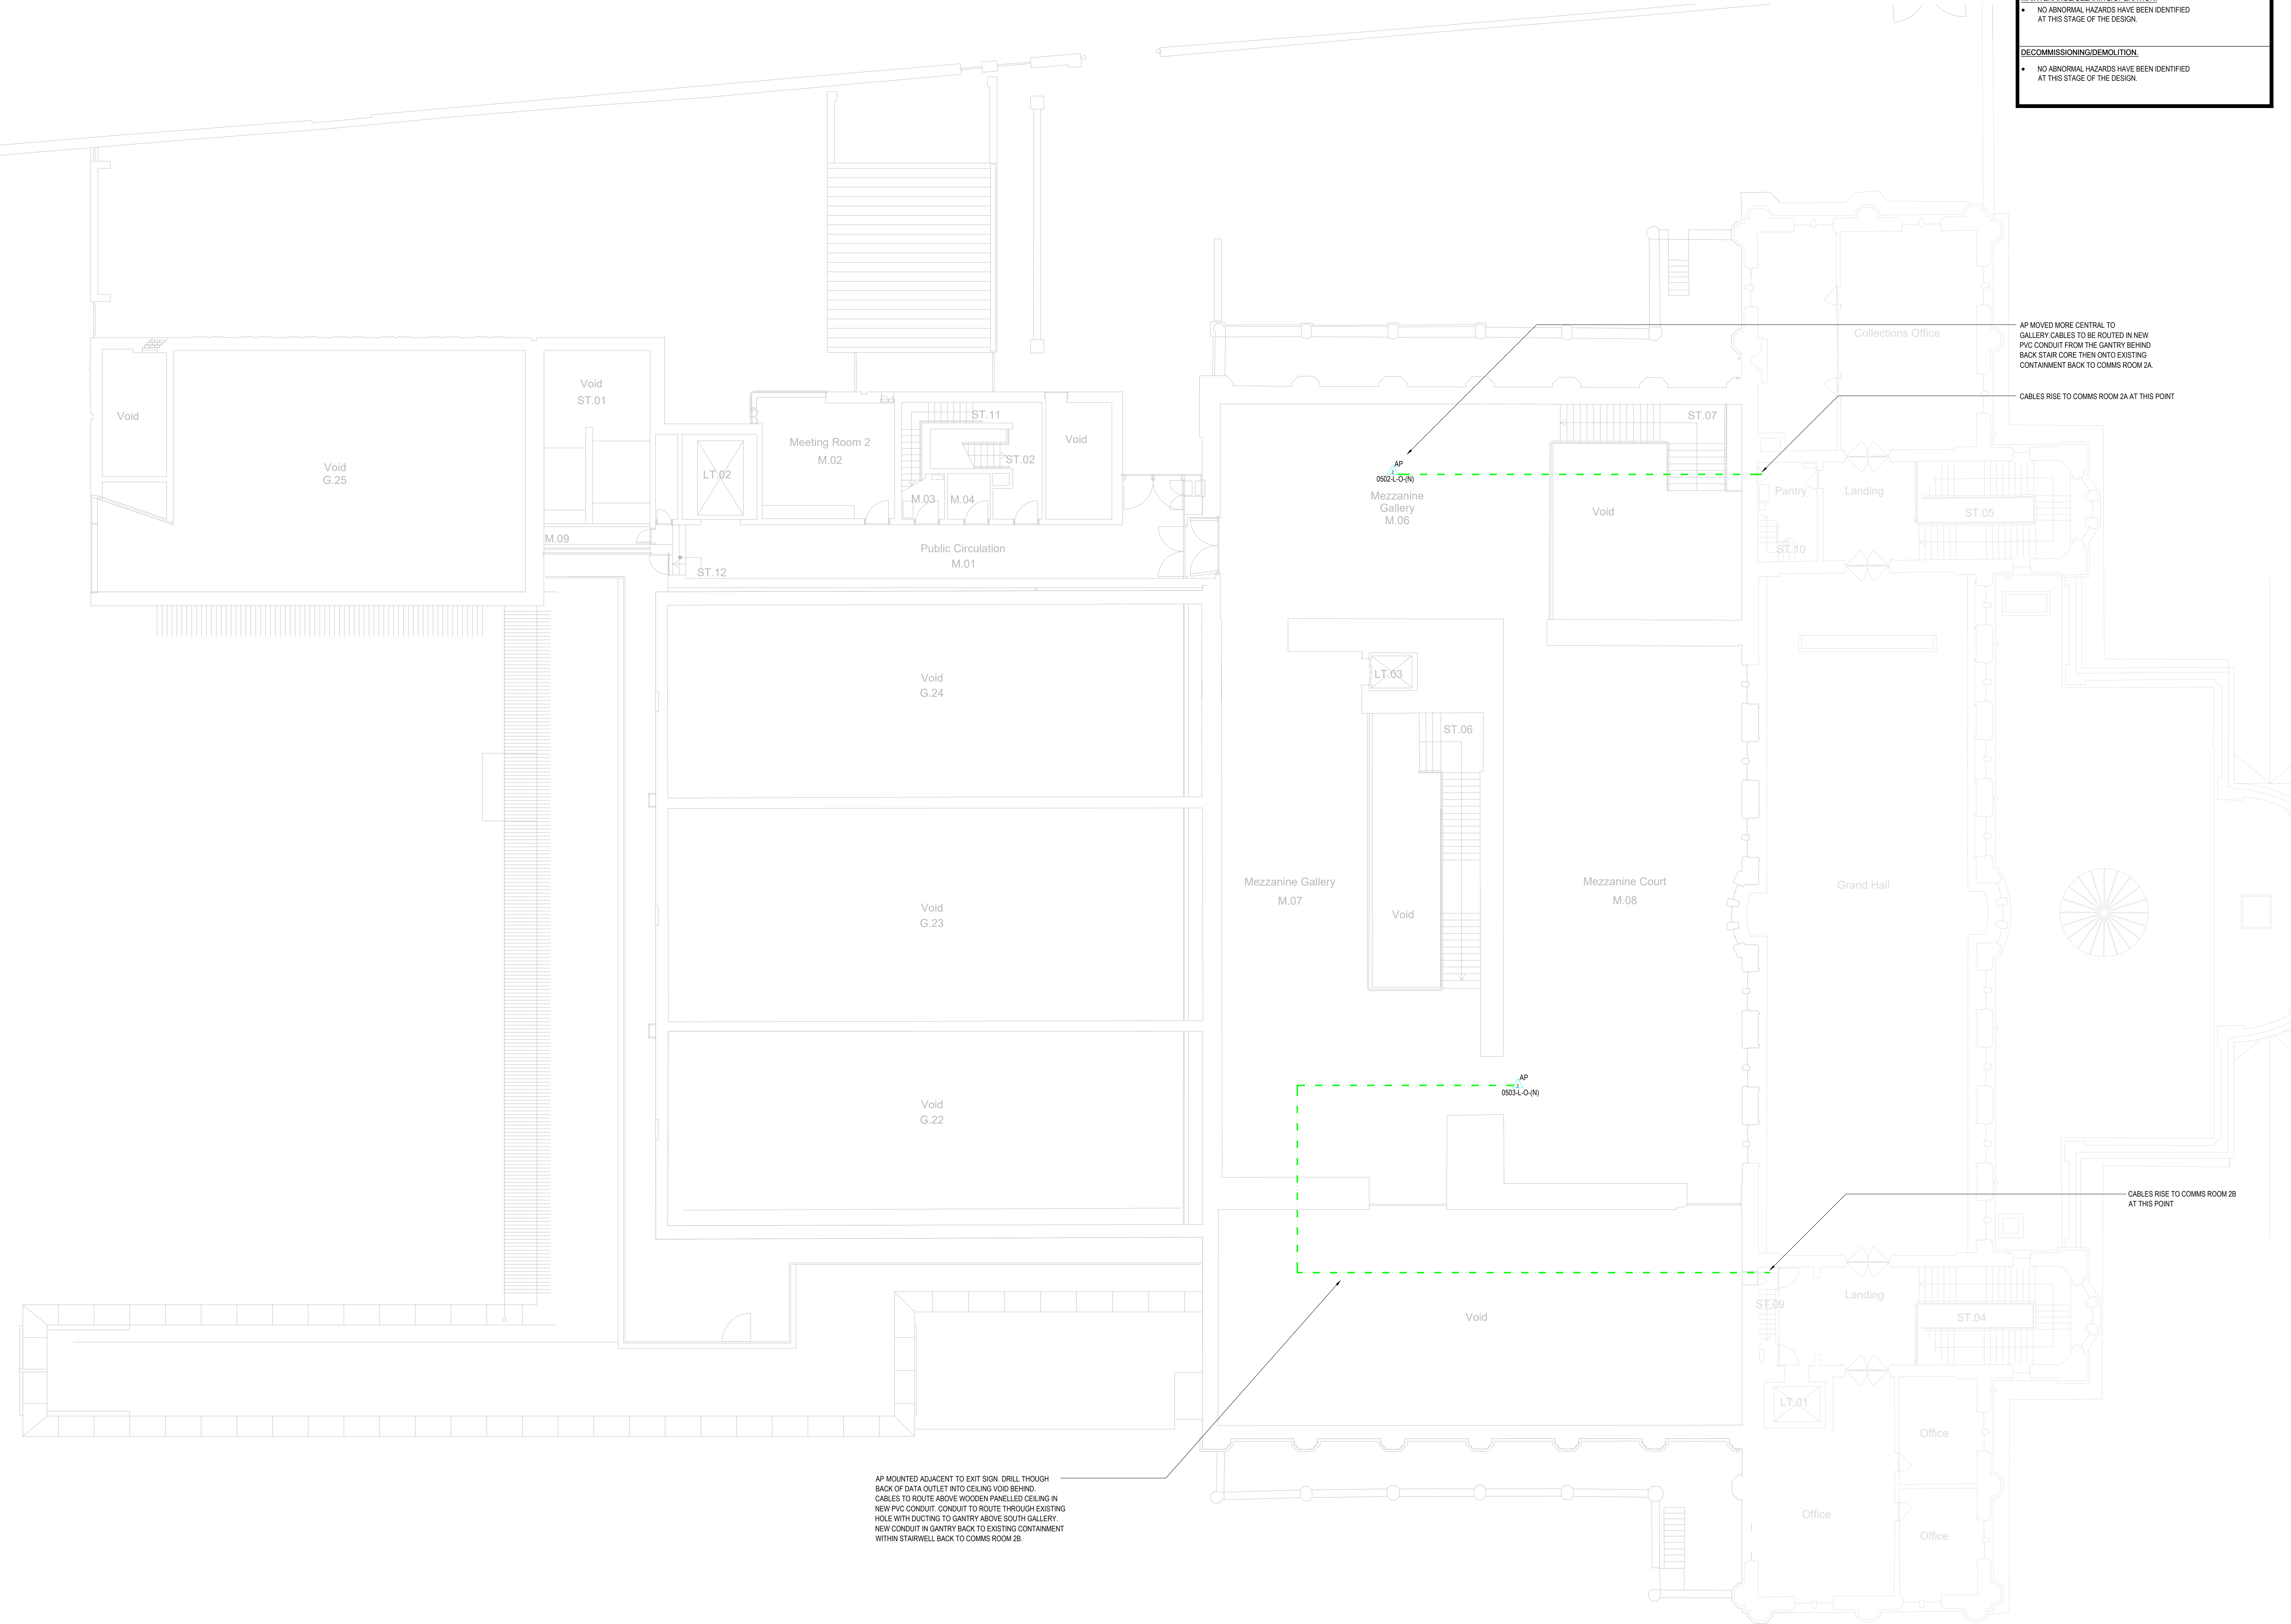

HEALTH AND SAFETY INFORMATION

IN ADDITION TO THE HAZARDS/RISKS NORMALLY ASSOCIATED WITH THE TYPES OF WORK DETAILED ON THIS DRAWING, NOTE THE FOLLOWING

CONSTRUCTION

- NO ABNORMAL HAZARDS HAVE BEEN IDENTIFIED AT THIS STAGE OF THE DESIGN.

MAINTENANCE/CLEANING/OPERATION

- NO ABNORMAL HAZARDS HAVE BEEN IDENTIFIED AT THIS STAGE OF THE DESIGN.

DECOMMISSIONING/DEMOLITION

- NO ABNORMAL HAZARDS HAVE BEEN IDENTIFIED AT THIS STAGE OF THE DESIGN.

CONTAINMENT LEGEND	
	WI-FI ACCESS POINT (AP) NUMBER DENOTES NO OF POINTS
	EXISTING DATA CONTAINMENT (TYPE DENOTED)
	NEW DATA CONTAINMENT (TYPE DENOTED)
	NEW CONDUIT (TYPE DENOTED)
	NEW TRUNKING (TYPE DENOTED)
	CONTAINMENT RISES TO CEILING / DROPS TO FLOOR
	CONTAINMENT TYPE AND SIZE: ELV = DATA BASKET

- PLEASE DO NOT SCALE FROM THIS DRAWING.
- THIS DRAWING FORMS PART OF THE MEP DETAILED DESIGN PACKAGE AND SHOULD BE READ IN CONJUNCTION WITH THE COMPLETE PACKAGE INCLUDING UoM STANDARDS / PROCEDURES AND DESIGNERS INFORMATION.
- THE ACCESS POINT REFERENCES INDICATED ON THIS DRAWING REFLECT THE RUC TECHNOLOGIES REFERENCES AND FOLLOW THE CONVENTION, I.E:

FXX-T-M(A), WHERE
F = FLOOR NUMBER
XX = AP NUMBER
T = AP TYPE
H = AP-345
L = AP315
B = AP303
M = MOUNTING TYPE
C = CEILING
W = WALL
O = OBERON BRACKET
(A) = ACTION
R = REFRESH
M = MOVE
N = NEW
D = DECOMMISSION
K = KEEP
- ALL NEW AP POINTS TO BE PROVIDED WITH 2NO DATA CABLES FROM COMMS ROOM.
- CONSIDERATION HAS BEEN MADE TO ENSURE NO NEWLY INSTALLED CABLES EXCEED UoM ADVISED MAX LENGTH OF 90m. CONTRACTOR TO NOTIFY UNIVERSITY FM BEFORE INSTALLATION.
- ALL ROUTES AND WORKS TO BE COORDINATED WITH UNIVERSITY AND HERITAGE STAFF.
- ROUTING FOR TENDER PURPOSES, ALL ROUTES TO BE VERIFIED ON SITE.

T02		MINOR UPDATES AND REPOSITIONING OF OUTLETS	MM	KM	06.02.2024
T01		TENDER ISSUE	MM	KM	15.09.2023
Rev	Doc	Description	Own	Chkd	Date

TENDER

TROUP BYWATERS + ANDERS

Bringing Buildings to Life

3rd Floor, Oxford Place
61 Oxford Street
Manchester M1 6EQ
t: +44 (0)161 974 1710
e: manchester@tbanda.com
w: www.tbanda.com

ProjectUNIVERSITY OF MANCHESTER
NETWORK TRANSFORMATION

TitleWHITWORTH ART GALLERY
GROUND FLOOR MEZZANINE
WI-FI SYSTEM ENHANCEMENT

ClientUNIVERSITY OF MANCHESTER

Architect

Project No.	Drawn By	Date	Checked	Scale
EA0029	MM	04/09/2023	KM	1:100

Acad Model

Drawing No. EA0029-WAG-E-65-0M-001

RevisionT02