


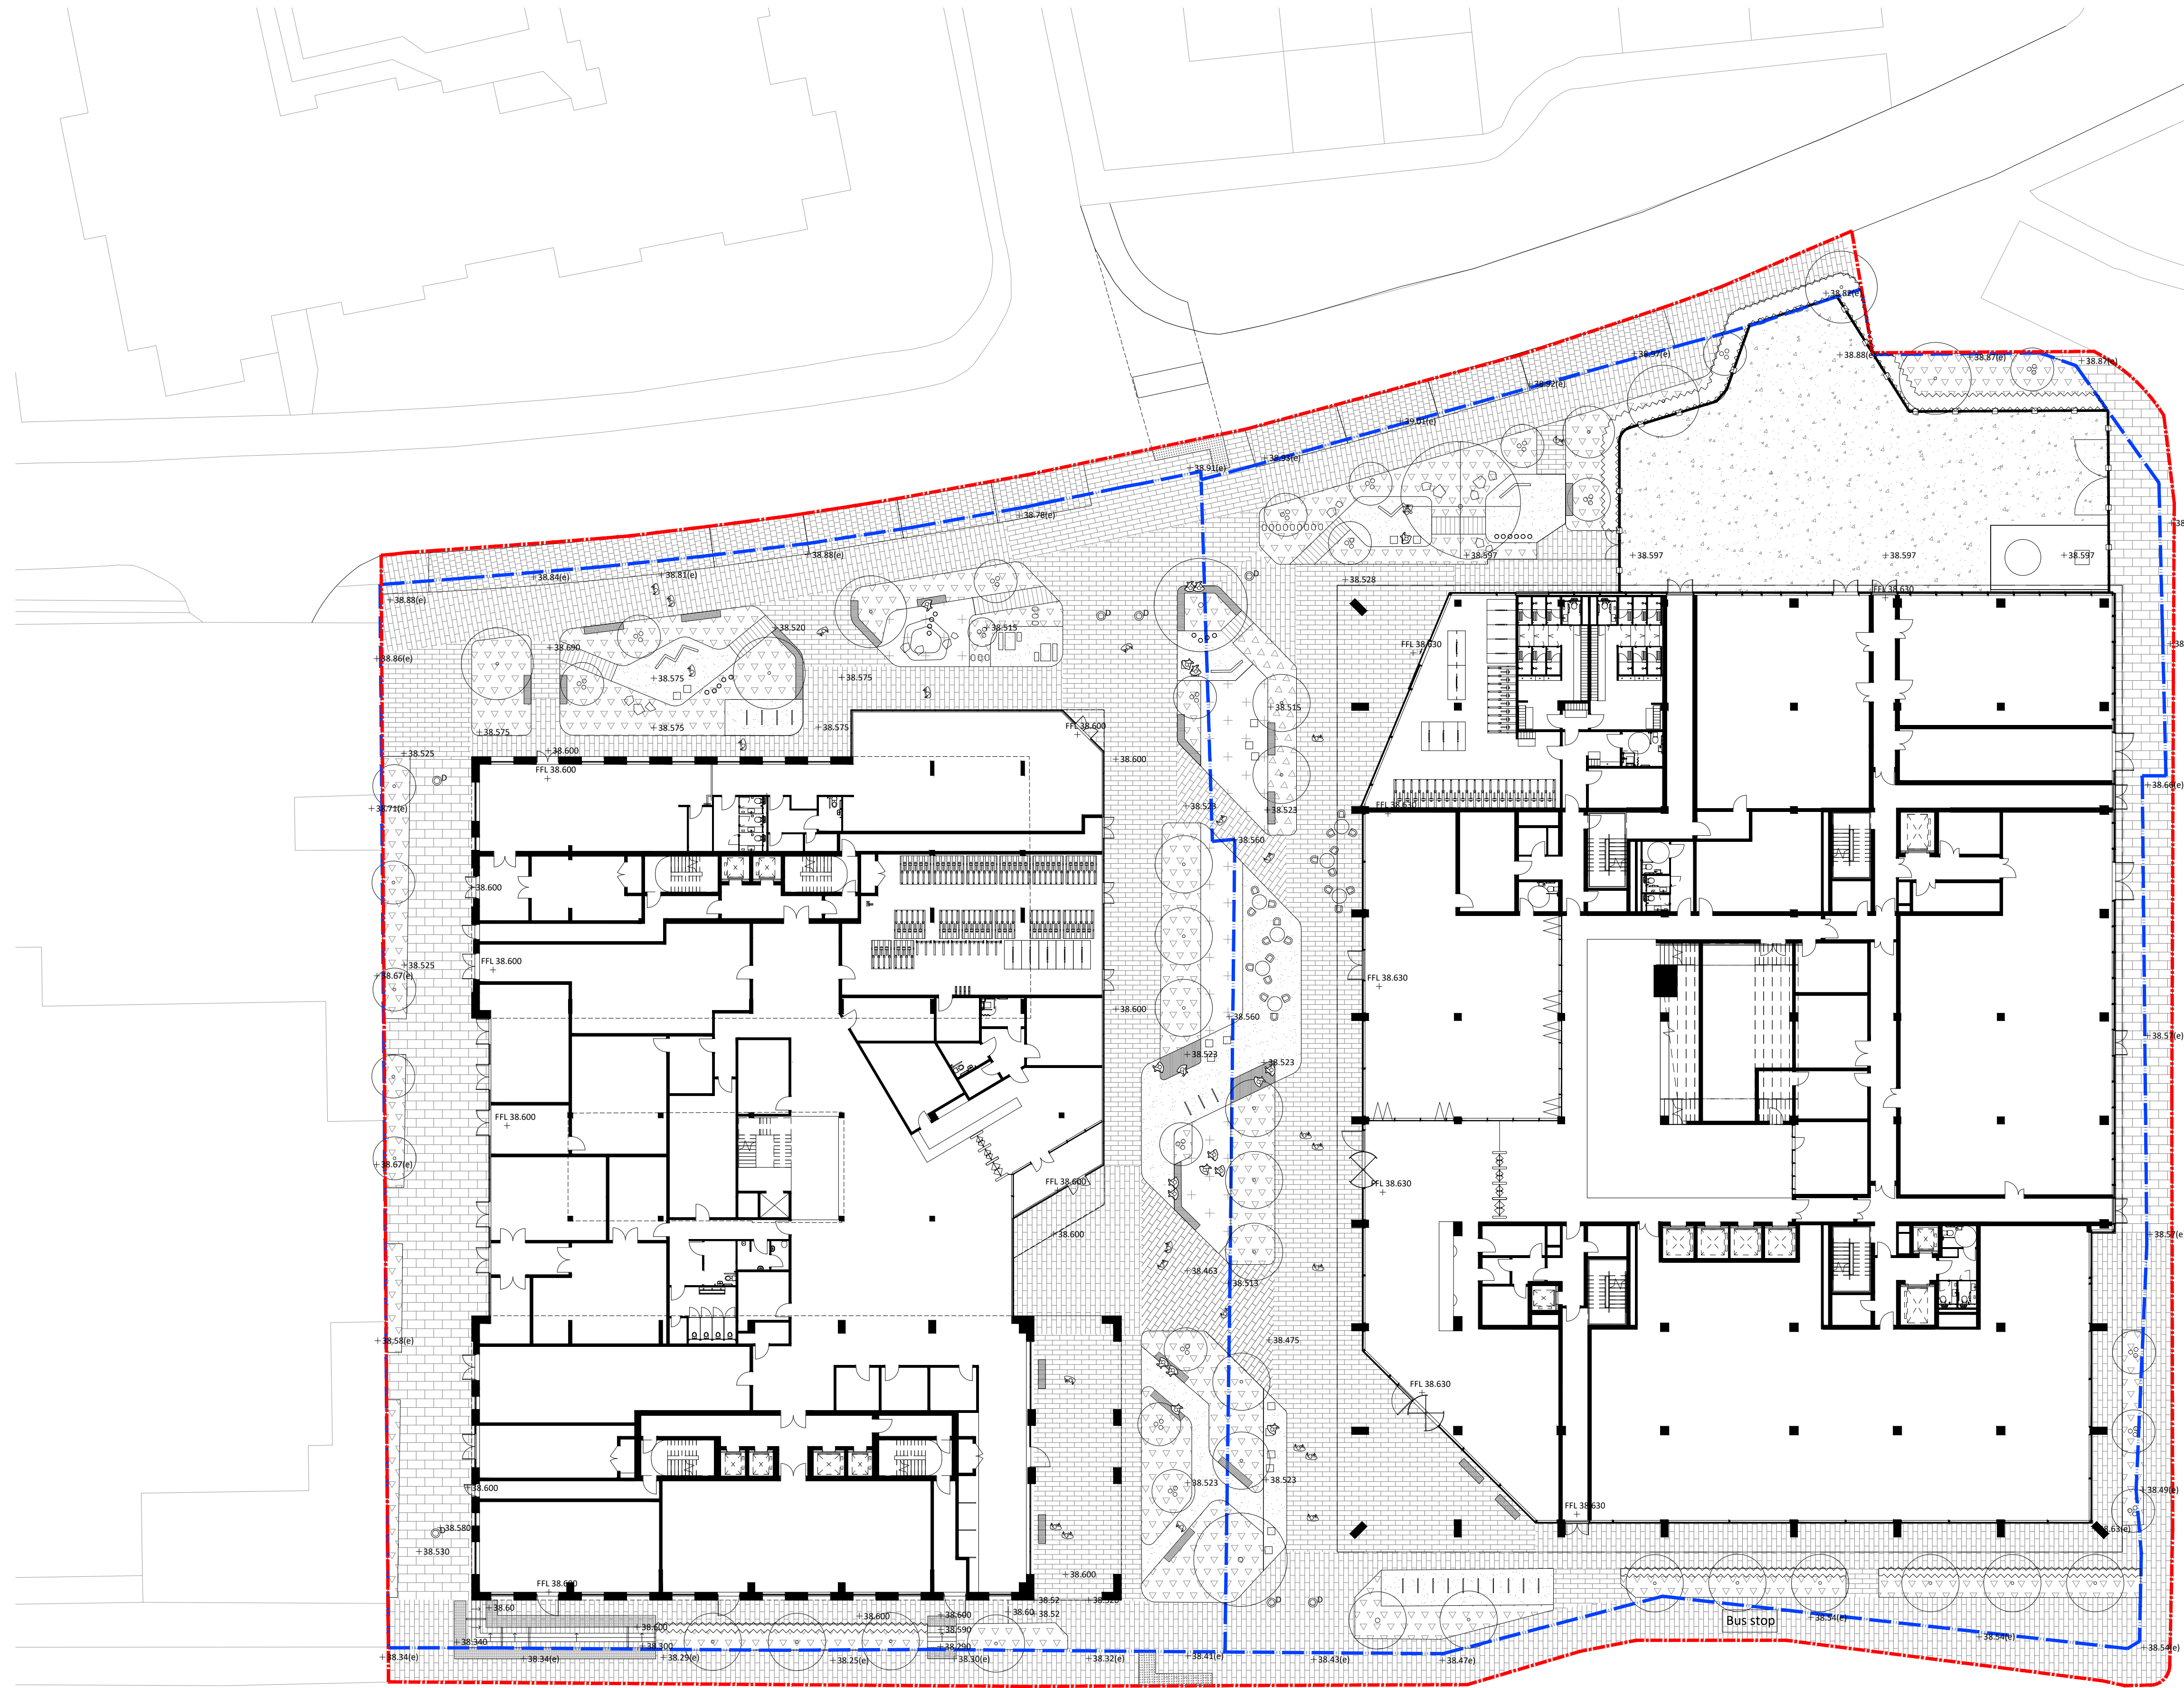

- Notes
1. All dimensions in mm, unless otherwise stated.
 2. Scaling from drawing if printed incorrectly may lead to errors.
 3. All information outside red line boundary shown for contextual purpose only.
 4. All hatch patterns are indicative only unless stated otherwise.
- This drawing is to be read in conjunction with the remaining re-form landscape architecture documentation AND all relevant documentation from the design team
6. Levels information on this drawing illustrates the design intent. The contractor is to check and verify all levels and dimensions against site survey information.
 7. Any discrepancies in the design information are to be brought to the attention of re-form landscape architecture, in writing, prior to commencement of construction works.
 8. All proprietary products shall be installed in strict accordance with manufacturers written instructions. Refer to other consultants' drawings and specifications for the following design information:
 - Foundation details
 - Base course and/or sub bases design & specification
 - Waterproofing of any element
 - Levels & Drainage design and infrastructure
 - Lighting and ducting
 - Existing & proposed utilities

Key

- Ownership boundary
- Planning boundary
- Block Paving Type 1
- Block Paving Type 2
- Block Paving Type 3
- Resin Bound Gravel
- Asphalt to Service Yard
- Timber Boardwalks
- Tactile corduroy paving
- Tactile blister paving
- Proposed herbaceous and shrub planting
- Proposed species rich lawn
- Concrete step units
- Secure fence
- Steel mesh with timber panel and ivy screening
- Cycle stands
- Galvanised steel
- Indicative loose furniture
- Natural play equipment
- Fixed bench
- Demountable bollard
- Proposed hedge
- Existing tree retained
- Proposed tree in soft
- Proposed multistem tree in soft
- Proposed level
- Existing level

Scale

0m 5m 10m 20m

01.06.23 Issue for planning.
Revised fire exit from service yard.
Service yard gate widened.
Footpath along Whitekirk Close adjusted.
Hedge planting added along Upper Brook Street and Kincardine Road.
Date Description of revision Drawn Checked Approved Revision

re-form
landscape architecture

Beehive Mill, Jersey Street,
Manchester M4 6JG
T: +44 (0)161 397 4953
E: info@re-formlandscape.com
W: re-formlandscape.com

Project
UPPER BROOK STREET, MANCHESTER
RF22-967

Client
MCLAREN, KADANS

Document title
LANDSCAPE GENERAL ARRANGEMENT

Paper size
A1

Status
FOR STAGE APPROVAL

Drawing number
0967-RFM-XX-00-DR-L-0001

Scale
1:250

S4

Revision
P02

© re-form landscape architecture