


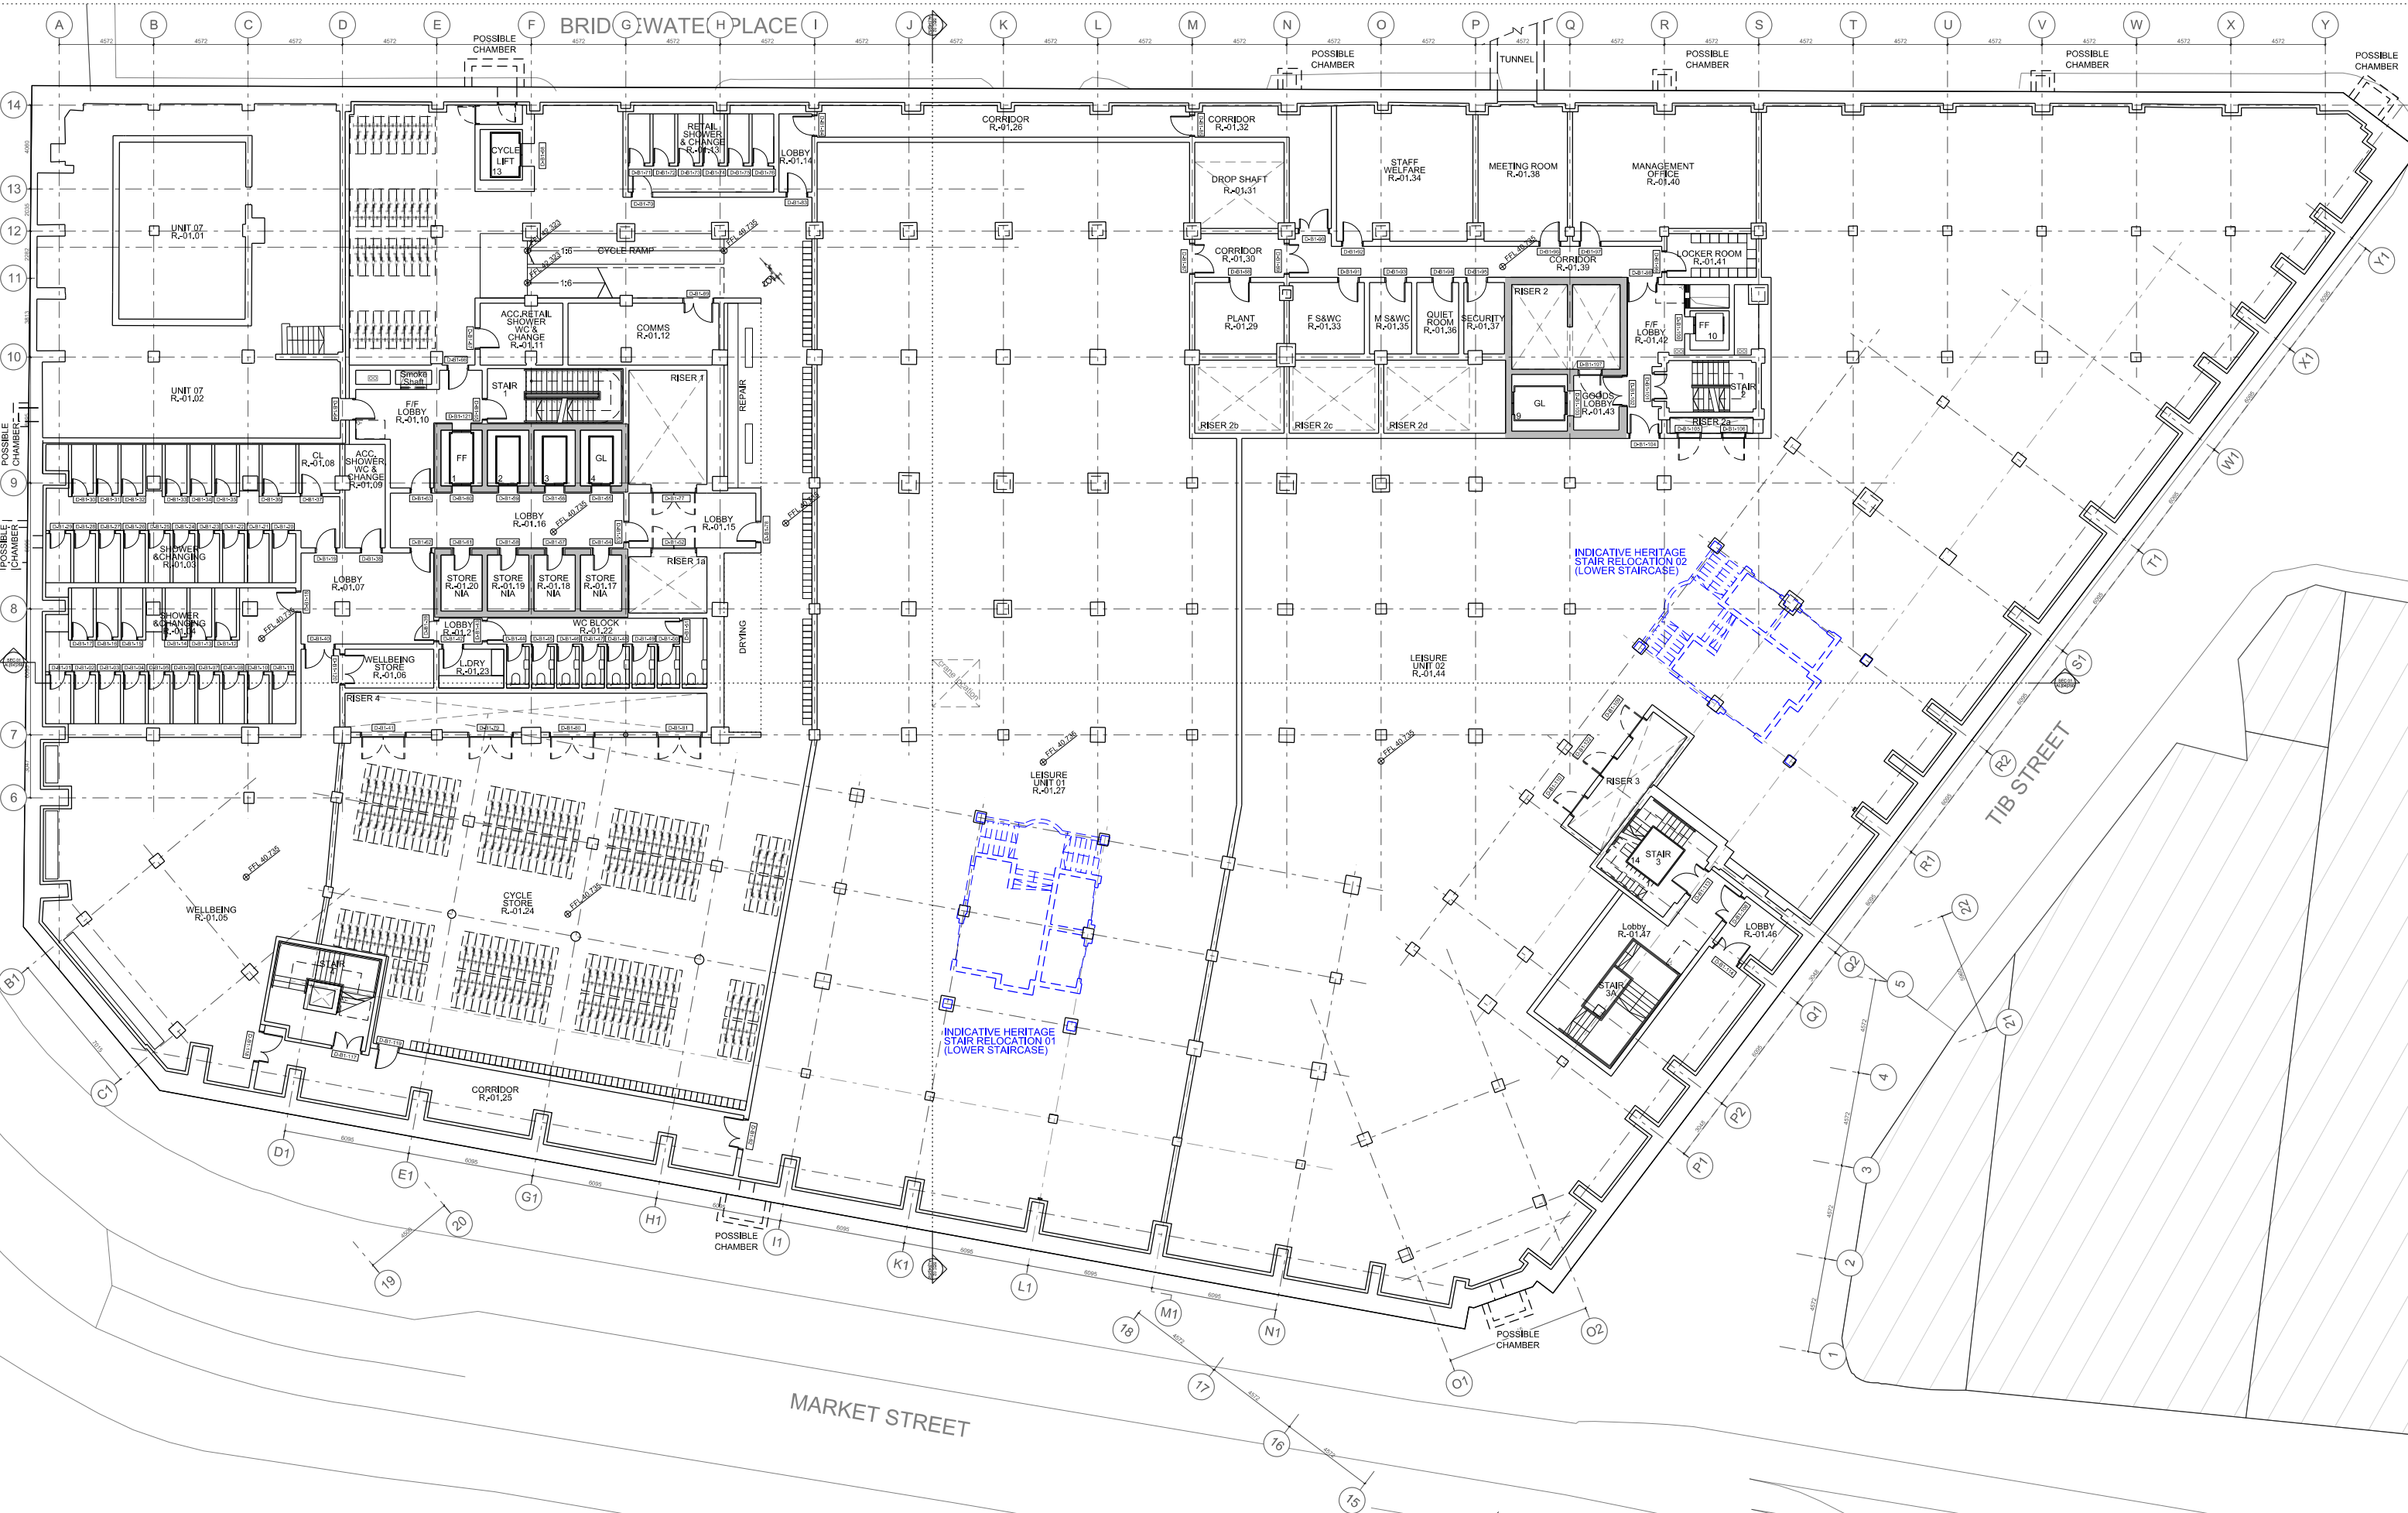

NOTES

HERITAGE STAIR RELOCATION / REINSTATEMENT ARRANGEMENTS ARE INDICATIVE.

HERITAGE STAIR FINAL RELOCATION IS SUBJECT TO INTERNAL ARRANGEMENT, SUBDIVISION AND SPACE PLANNING, AND WILL BE EXAMINED IN CONJUNCTION WITH BUILDING OCCUPIERS IN ORDER TO MEET THE SPECIFIC NEEDS OF FINAL USERS.

DATE: 06/06/2023

0	1	2	3	4	5	7.5	10
PROJECT: RYLANDS BUILDING, MANCHESTER							SCALE: 1:100@A0
CLIENT: CD9 PROPERTIES (MANCHESTER) LTD							DATE: JUN 2023
JOB No: 1526							REV: SK1244
TITLE: PROPOSED PLAN BASEMENT FLOOR, HERITAGE STAIR RELOCATION STUDY							REUSE FOR: INFORMATION ONLY



JEFFREY BELL ARCHITECTS
Jeffrey Bell Architects
3 Colindale Avenue
London NW9 1ST
M1 5GJ

1:44 (0101) 228 0001
e: studio@jeffreybellarchitects.co.uk