

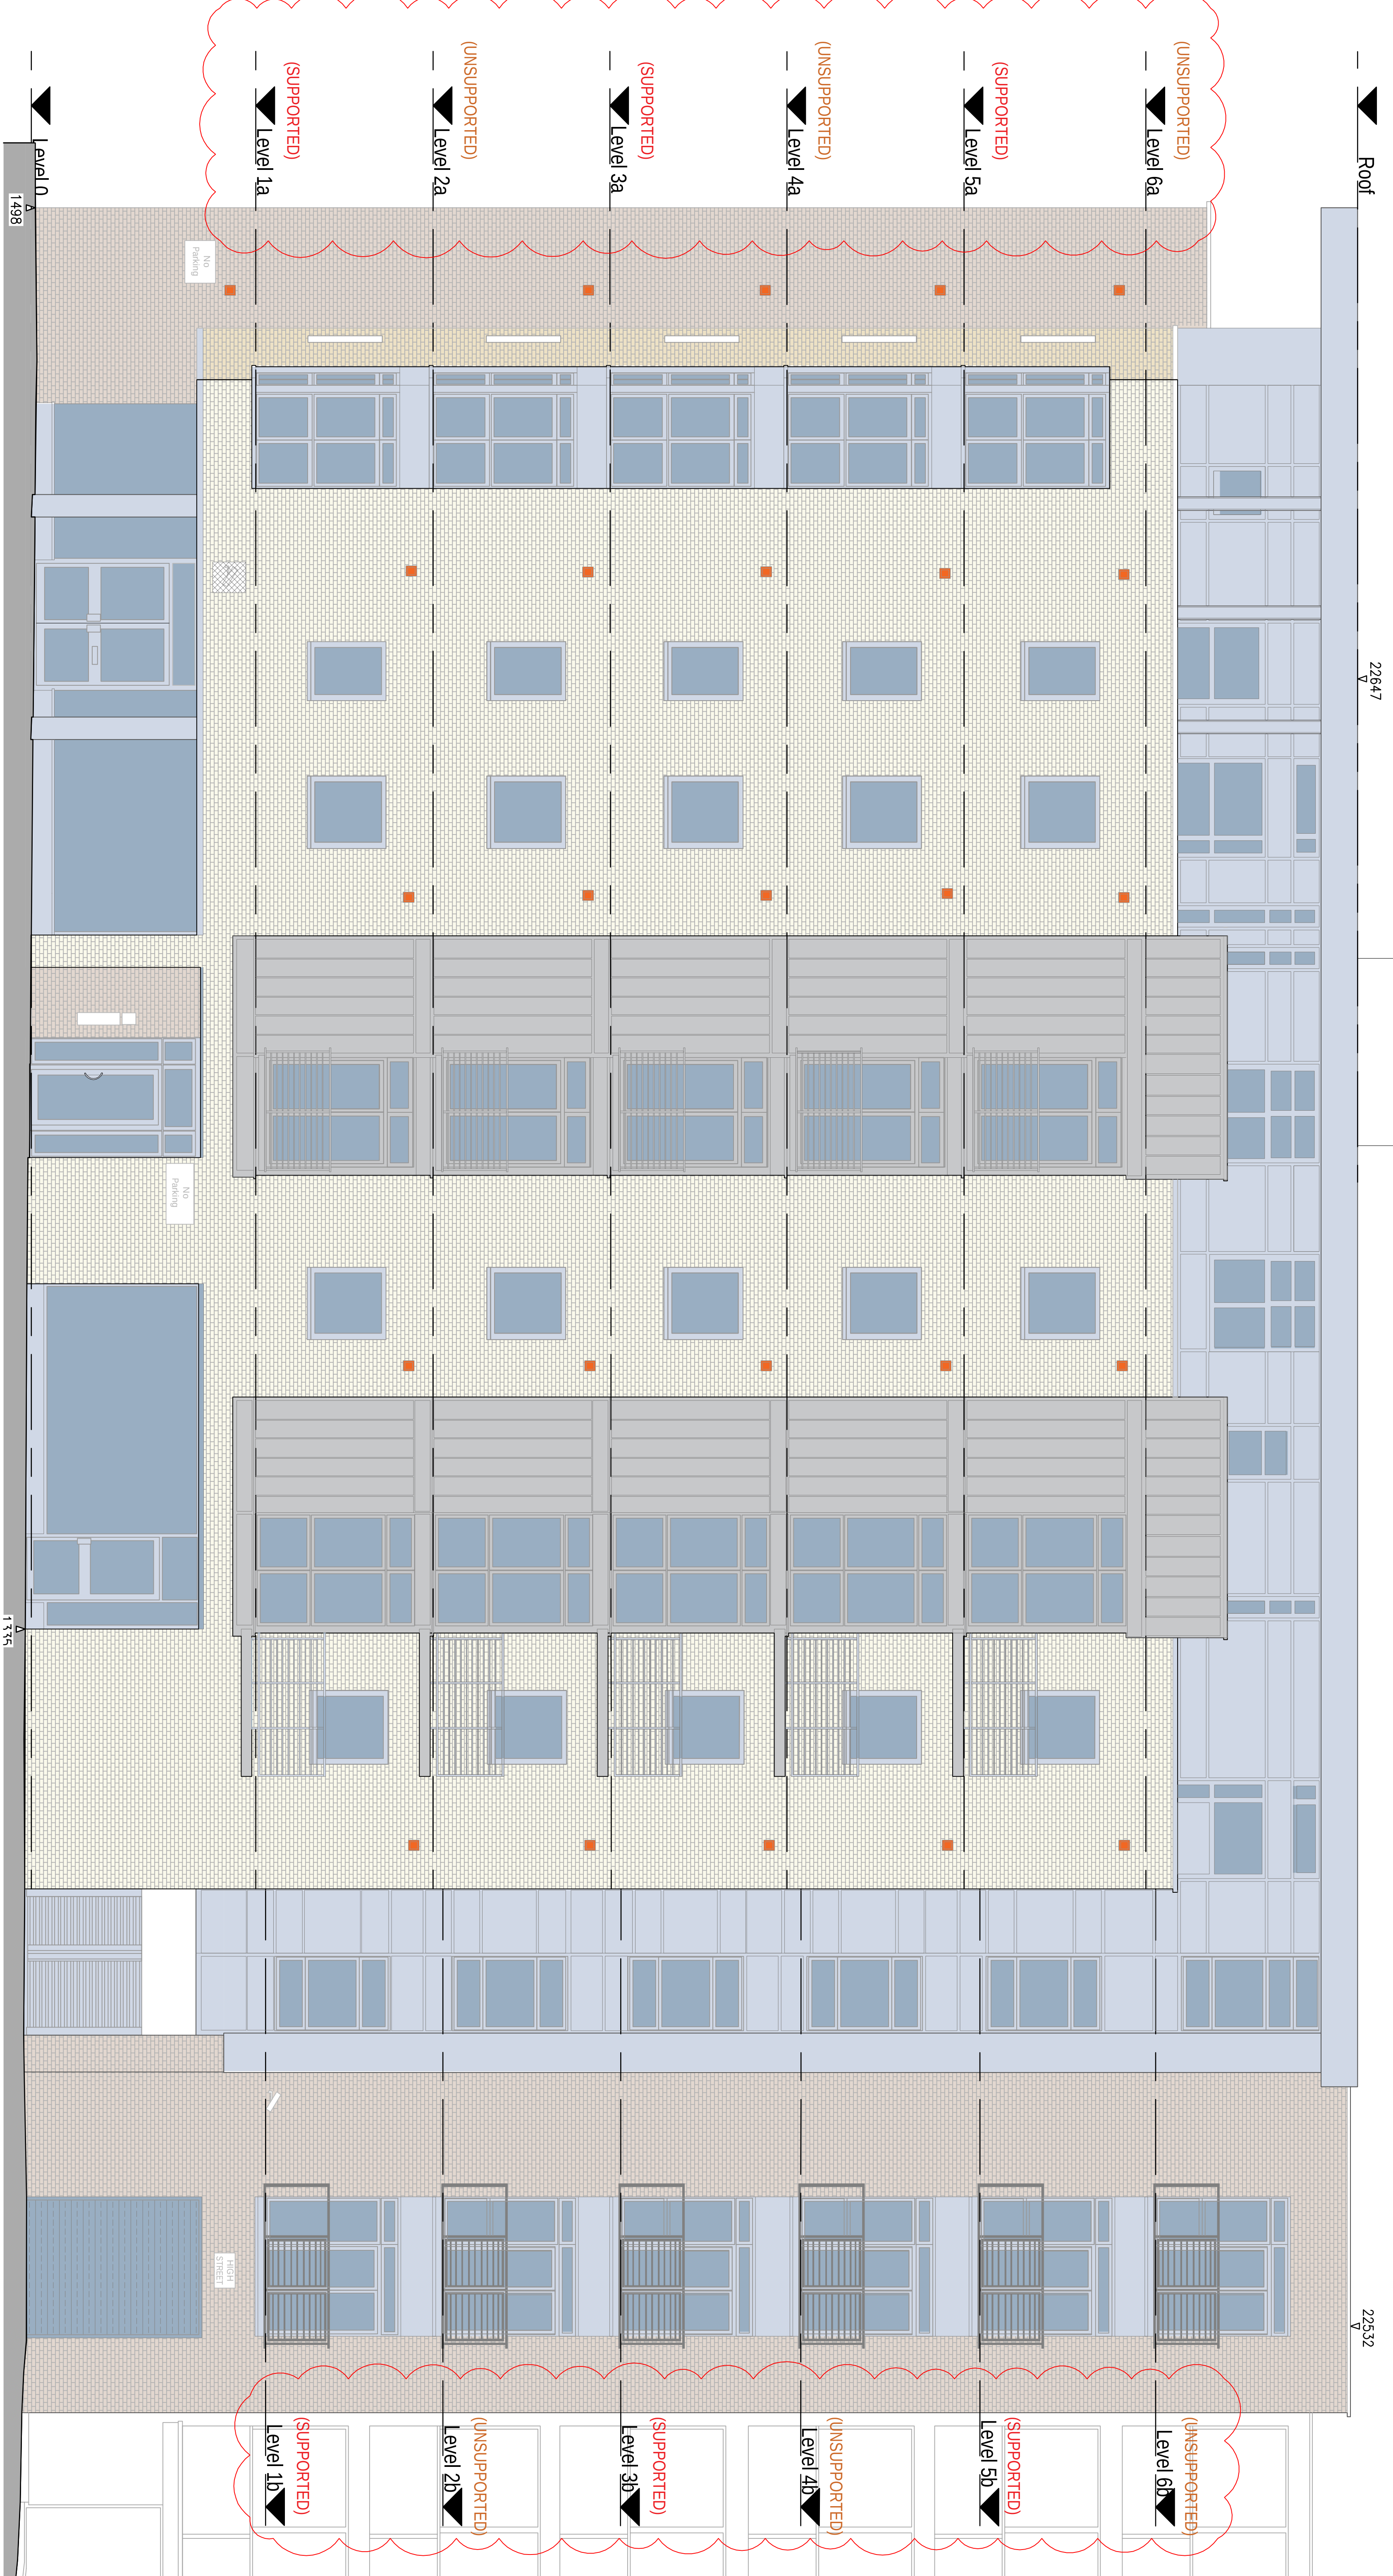


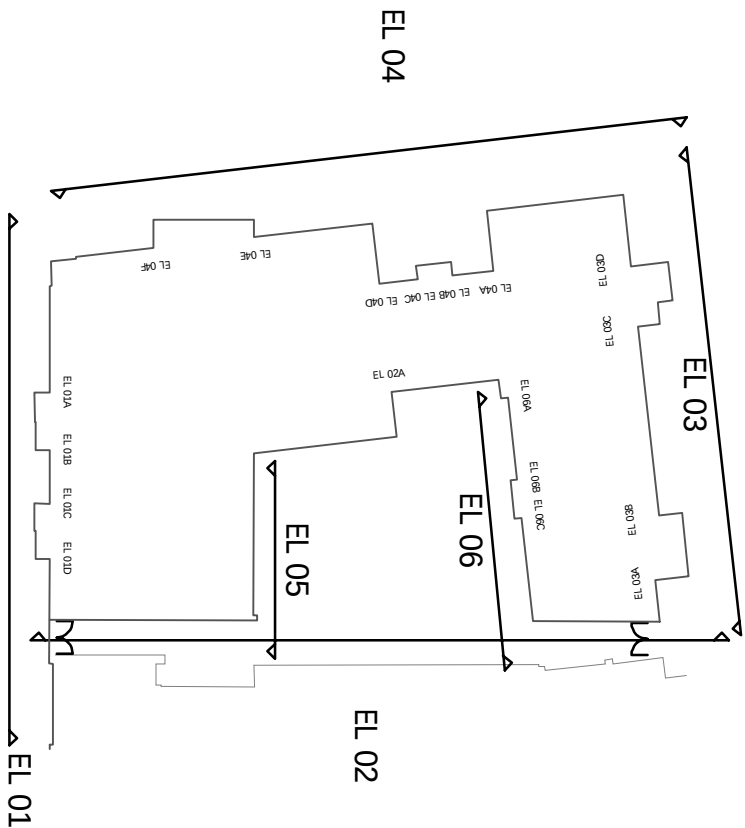

© Copyright. All rights reserved. This drawing must not be reproduced without permission. Do not scale from this drawing. All dimensions are in millimetres unless otherwise stated. Any discrepancies should be reported to the Architect.

Revision	Description	Date	Drawn	Checked
----------	-------------	------	-------	---------

Halliday Meeham Architects Limited
111 Piccadilly Manchester M1 2HY
+44 (0)161 661 5566
+44 (0)203 440 5175
hma@hallidymeeham.com
www.hallidymeeham.com

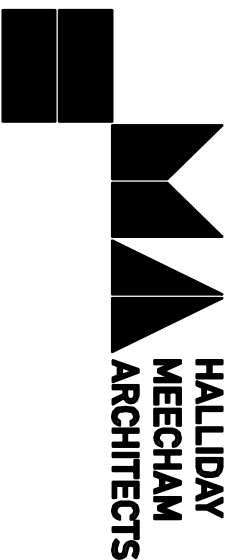

Client:	Wardens
Project:	Garden House
Address:	Garden House, 114 High St, Manchester, M4 1HQ
Drawing:	Garden House Existing Elevation 01

P2	Updated and re-issued for planning.	02.08.23	CB	TF
P1	Issued for Planning.	01.08.23	CB	TF
-	Issued for Comment/Approval.	-	-	-

Scale @ A1
1:50

Scale @ A3
1:100

Date
19.07.23

Drawn
CB

Checked
TF

Loop No.
5540

Drawing No.
10201

Revision
P2

5540-HMA-GH-ZZ-DR-A-10201