

Notes :
1. This drawing should not be scaled, figured dimensions only to be taken
2. should any discrepancies be found with this drawing, please inform this office.
3. Copyright of this drawing is owned by JM Architects.

Structural information indicative only. To be confirmed by Structural Engineer.


The Bat Block bat brick is designed and made by Green&Blue in the UK.
Materials Made from cast concrete using up to 75% waste materials from the Cornish China Clay industry.
Dimensions 215mm x 440mm x 120mm (+15mm fascia depth)
To be fixed to underside and corner of brise soleil panels framing.



The Bird Block nest box for small garden birds is designed and made by Green&Blue in the UK.

Materials Made from cast concrete using up to 75% waste materials from the Cornish China Clay industry.
Dimensions 215mm x 215mm x 165mm

To be fixed to underside and corner of brise soleil panels framing.

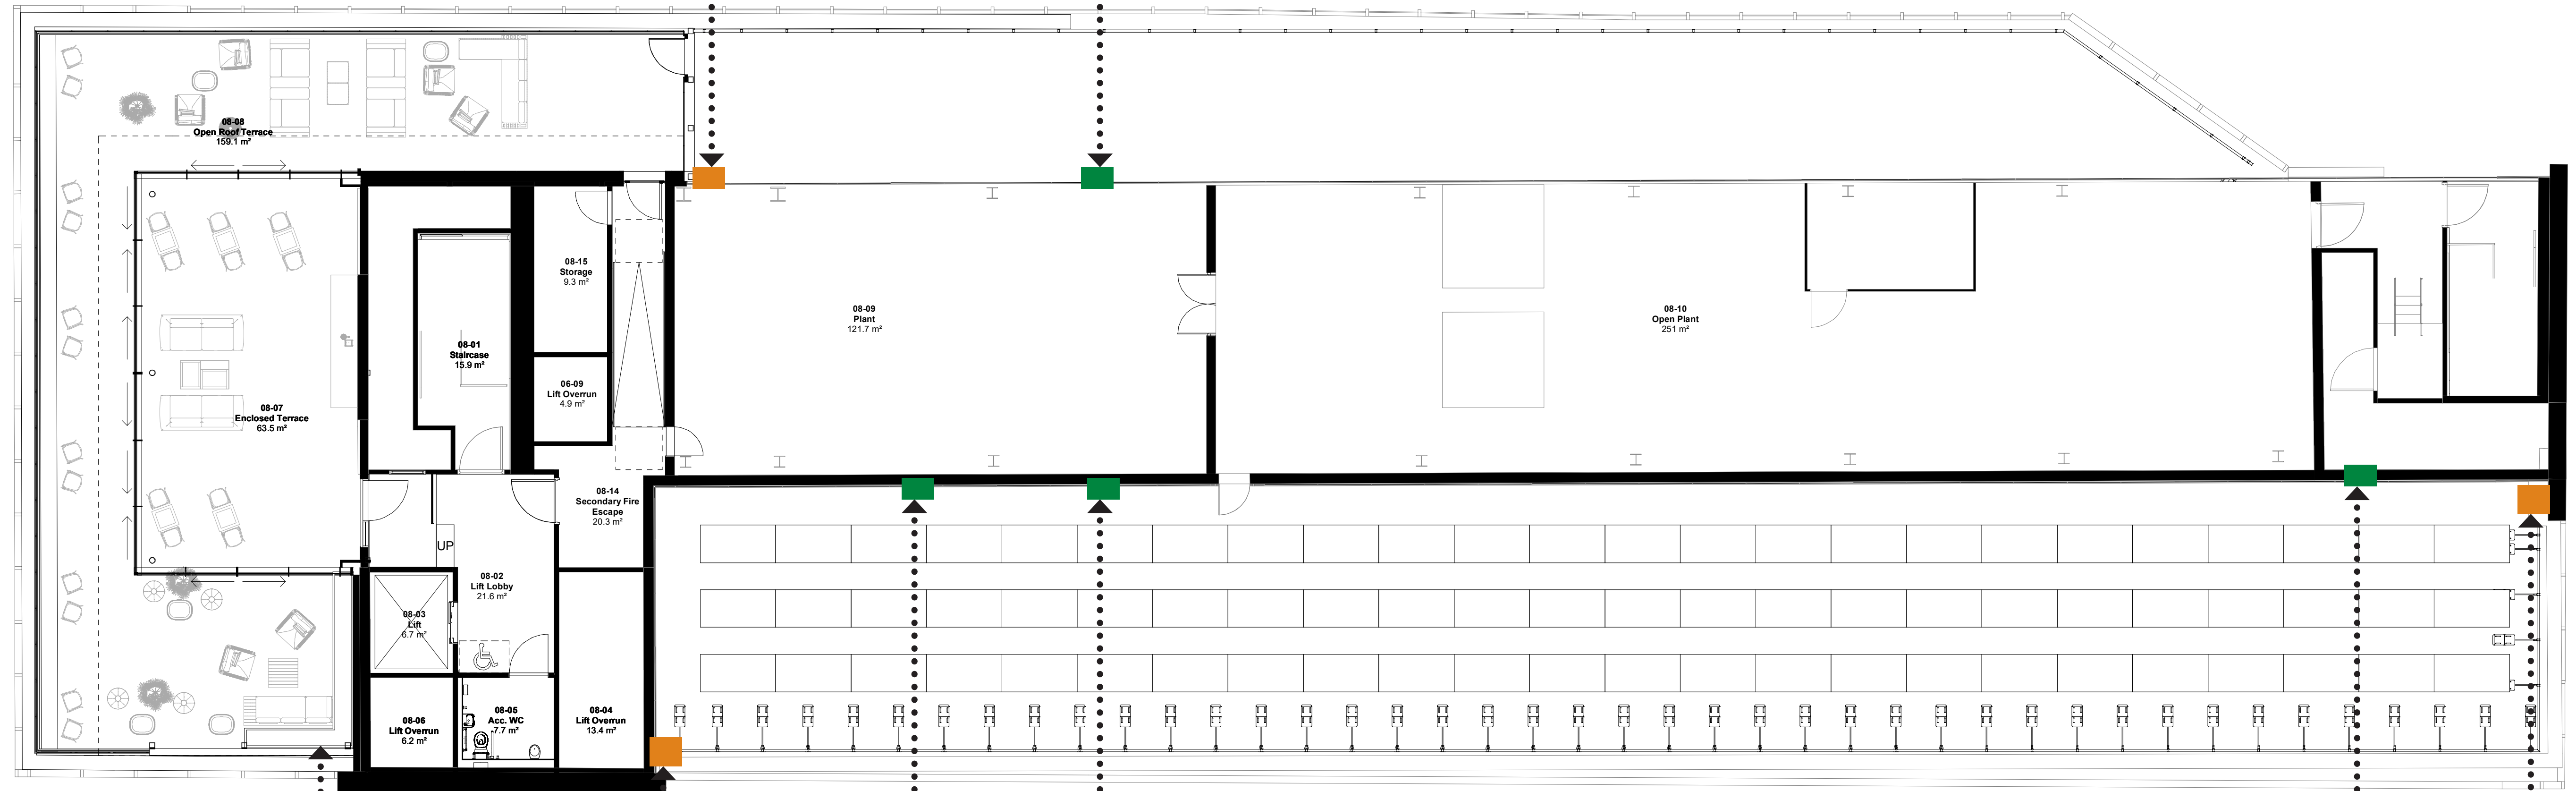

1 00-GA-08-Proposed-FP
1 : 100



5 x Cluster of three lava textured containers ranging from 450 to 250 in size, planted with a selection of exterior plants, species to include Pittosporum, Skimmia and Nandina Domestica, with a bark top dressing

With Scattered potted planting on terrace.



P01	Rev	First Issue for Information	24.11.2023	CT	SK
		Description	Date	On By	Chk By

Project		58 Mosley Street		64 Queen Street	
Title		Level 8 - Biodiversity Plan		Edinburgh	
Client		M&G Real Estate		EH2 4NA	
Purpose		Information		T : 0131 464 6100	
Drawing Number		7002-JMA-ZZ-08-DR-A-00 0003		edi@jmarchitects.net	
Project - Originator - Volume - Level - Type - Role - Class&Number		7002-JMA-ZZ-08-DR-A-00 0003		www.jmarchitects.net	
Status		S4 P01		JM Project Number	
Revision				7002	