


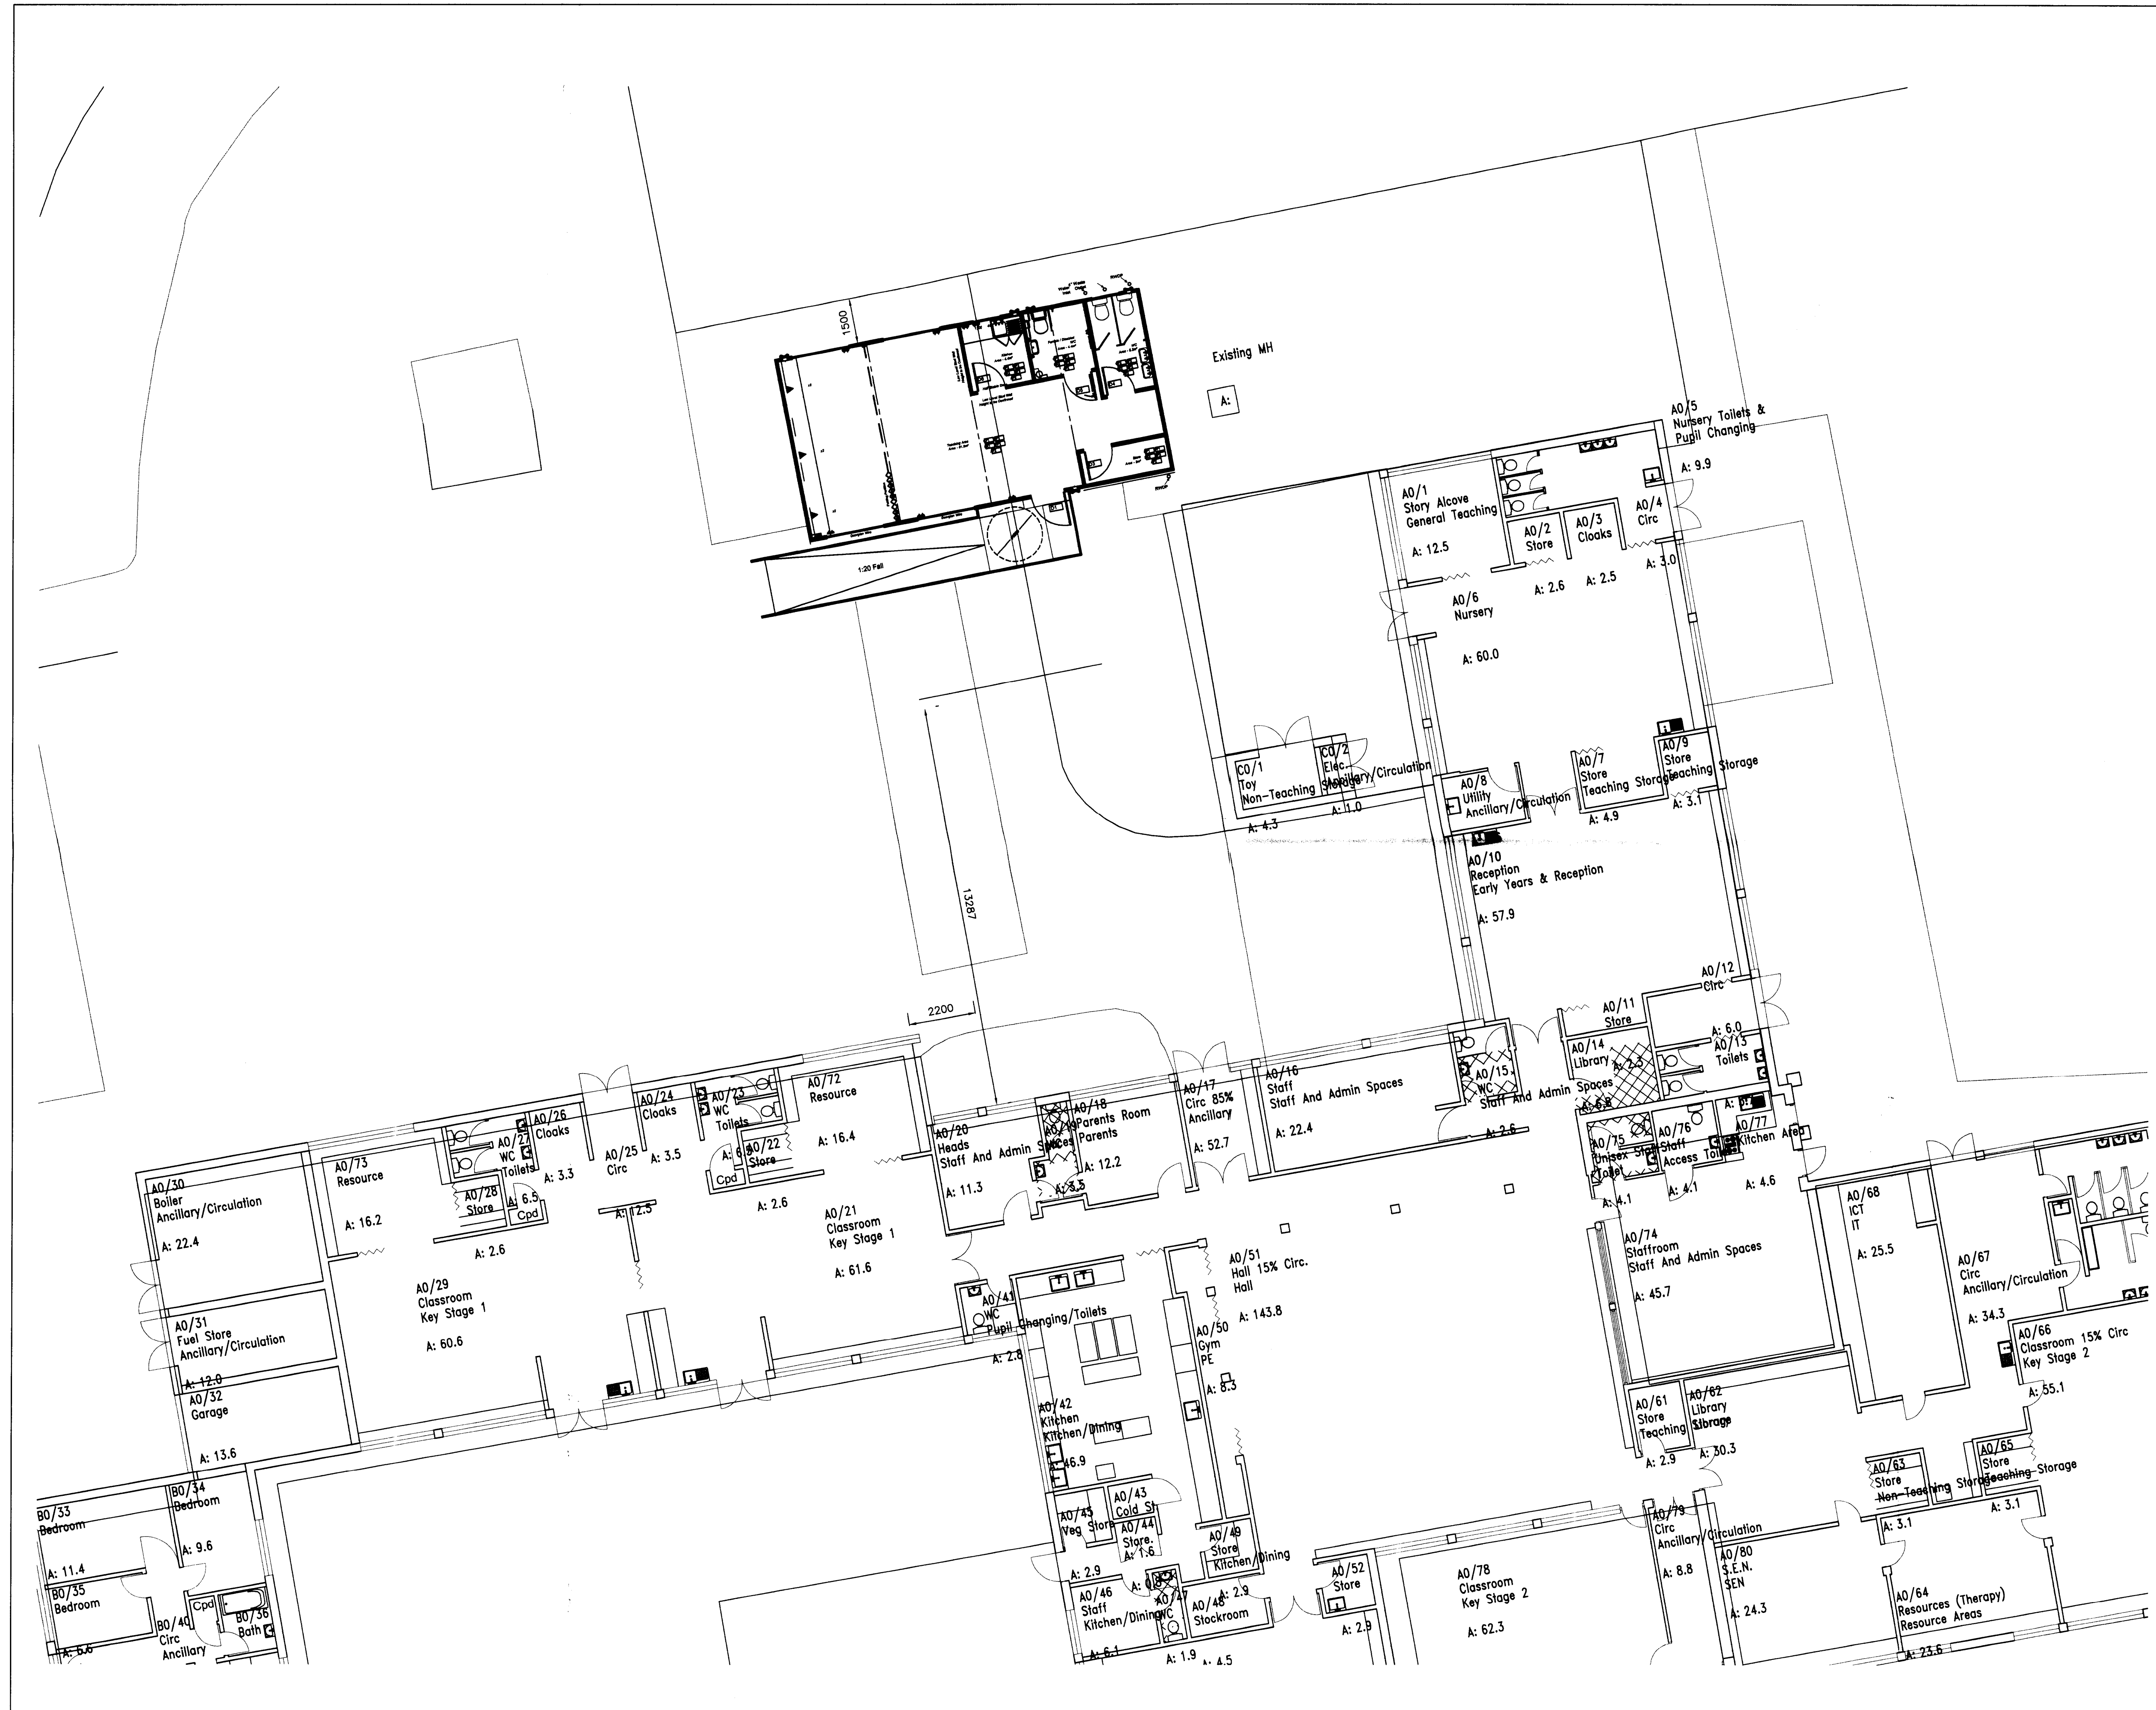

- 1200 Fluorescent Light Fitting
- 1200 Non-corroive Fluorescent Light Fitting
- 1200 Fluorescent Light Fitting with Prismatic Diffuser
- 1200 Cat. 2 Fluorescent Light Fitting
- 1800 Fluorescent Light Fitting
- 1800 Non-corroive Fluorescent Light Fitting
- 1800 Fluorescent Light Fitting with Prismatic Diffuser
- 1800 VDT Fluorescent Light Fitting
- 1800 Fluorescent Light Fitting
- 1800 Non-corroive Fluorescent Light Fitting
- 1800 Fluorescent Light Fitting with Prismatic Diffuser
- 1800 VDT Fluorescent Light Fitting
- 2-0 Fluorescent Light Fitting
- Pandrop Fluorescent Light Fitting
- External Emergency Light Fitting
- Internal Emergency Light Fitting
- 2kW LST Convector Heater
- 1kW LST Convector Heater
- 3kW Air Curtain
- 1kW / 2kW High Level Fan Heater
- 2kW Panel Heater
- 3kW Flow Through Water Heater
- 7.2kW 28 / 48 Litre Water Heater
- Room Stat
- Frost Stat
- 6" Mechanical Extractor Fan
- 4" Mechanical Extractor Fan
- 4" Mechanical Extractor Fan (Timed)
- Single Gang Light Switch
- Twin Gang Light Switch
- Pull Cord Light Switch
- Emergency Pull Cord
- Key Switch
- Cooker Control Switch
- 2 Way Single Gang Light Switch
- Twin 13A Switched Socket Set At 480 Above Floor Level (Different Heights From This Will Be Noted On Plans)
- 13A Fused Connection Unit Set At 480 Above Floor Level (Different Heights From This Will Be Noted On Plans)
- Twin 13A Switched Socket Set Into Trunking
- Isolator Switch
- Distribution Board
- Consumer Unit
- Data / Tel Socket (RJ45)
- Compartment Dado Trunking
- 1 Hr Fire Rated Wall To Both Sides
- 1 Hr Fire Rated Wall Inside To Out
- Internal Walls: Half Hour Fire Resistance

PLANNING			
ACK'D			
REPLY'D			
RECT'D	11 DEC 2008		
M			
M			
M			
FOR ACTION			

A	PK	09/12/08	Fire Door Removed		
Rev	By	Date	Description	CHK	App

SALES

SIBCAS
flexible modular accommodation

Head Office Tel 01508 633122
Easton Road, Bathgate, West Lothian, EH48 2SF
Fax 01508 634320
www.sibcas.co.uk

Client Manchester City Council

Project Armitage Primary School
40' x 20'

Drawing Title Site Location

Drawn PK Checked AL Approved

Scale 1:100 @ A1 Date 24/11/08

Drawing No. 221 08 03 Revision A