

Doc Name: Plaster Removal Plan L04 Central

Doc Reference: OTH-PUR-TH-04-SKE-A-0562

Status: S4 Suitable for Construction

Document Type: Sketch



Purpose:	<i>To show areas of types of plaster works</i>
Location:	<i>4th Floor</i>
Documents affected:	<i>None</i>
WPs affected:	<i>Specialist plaster</i>
Co-ordinated with:	
Purcell	<i>Yes / No</i>
Ramboll	<i>Yes / No /</i>
Arup	<i>Yes / No</i>
Planit	<i>Yes / No</i>

Revision History:

REV.	DATE	DESCRIPTION OF CHANGE
-	18/12/2020	First Issue
01	05/09/2023	Updated for new plaster works as revision clouds

Scale Bars to be used as guidance only - refer to sheet size below									
1:100	mm	1000	2000	3000	4000	5000	6000	7000	8000
1:200	mm	1000	2000	3000	4000	5000	6000	7000	8000
1:500	M	10	20	30	40	50	60	70	80
1:1250	M	10	20	30	40	50	60	70	80


Notes:
Drawings are based on survey data and may not accurately represent what is physically present.
Do not scale from this drawing. All dimensions are to be verified on site before proceeding with the work.
All dimensions are in millimeters unless noted otherwise.
Purcell shall be notified in writing of any discrepancies.

Key Plan

01	05/09/2023	MJBS	MJBS	Areas amended as rev clouds
-	26/01/2021			First Issue
ISSUE	DATE	APPROVED	DRAWN	DESCRIPTION




OUR
TOWN
HALL
PROJECT

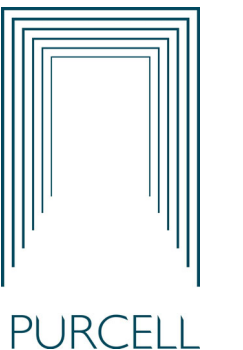

PURCELL

Project Office, Room 308, Town Hall, MANCHESTER M60 2L1
+44 (0) 7970 097 432
www.purcelluk.com

PROJECT STATUS	RIBA STAGE 5		
CLIENT	Manchester City Council		
PROJECT	OUR TOWN HALL		
DRAWING TITLE	PLASTER REMOVAL L04 CENTRAL		
SIZE & SCALE	A1: 1 : 100		
DRAWING STATUS			
JOB NUMBER	236959		
DRAWING NO.	OTH-PUR-TH-04-SKE-A-0562		REV
			01
© PURCELL 2019. PURCELL IS THE TRADING NAME OF PURCELL ARCHITECTURE LTD.			

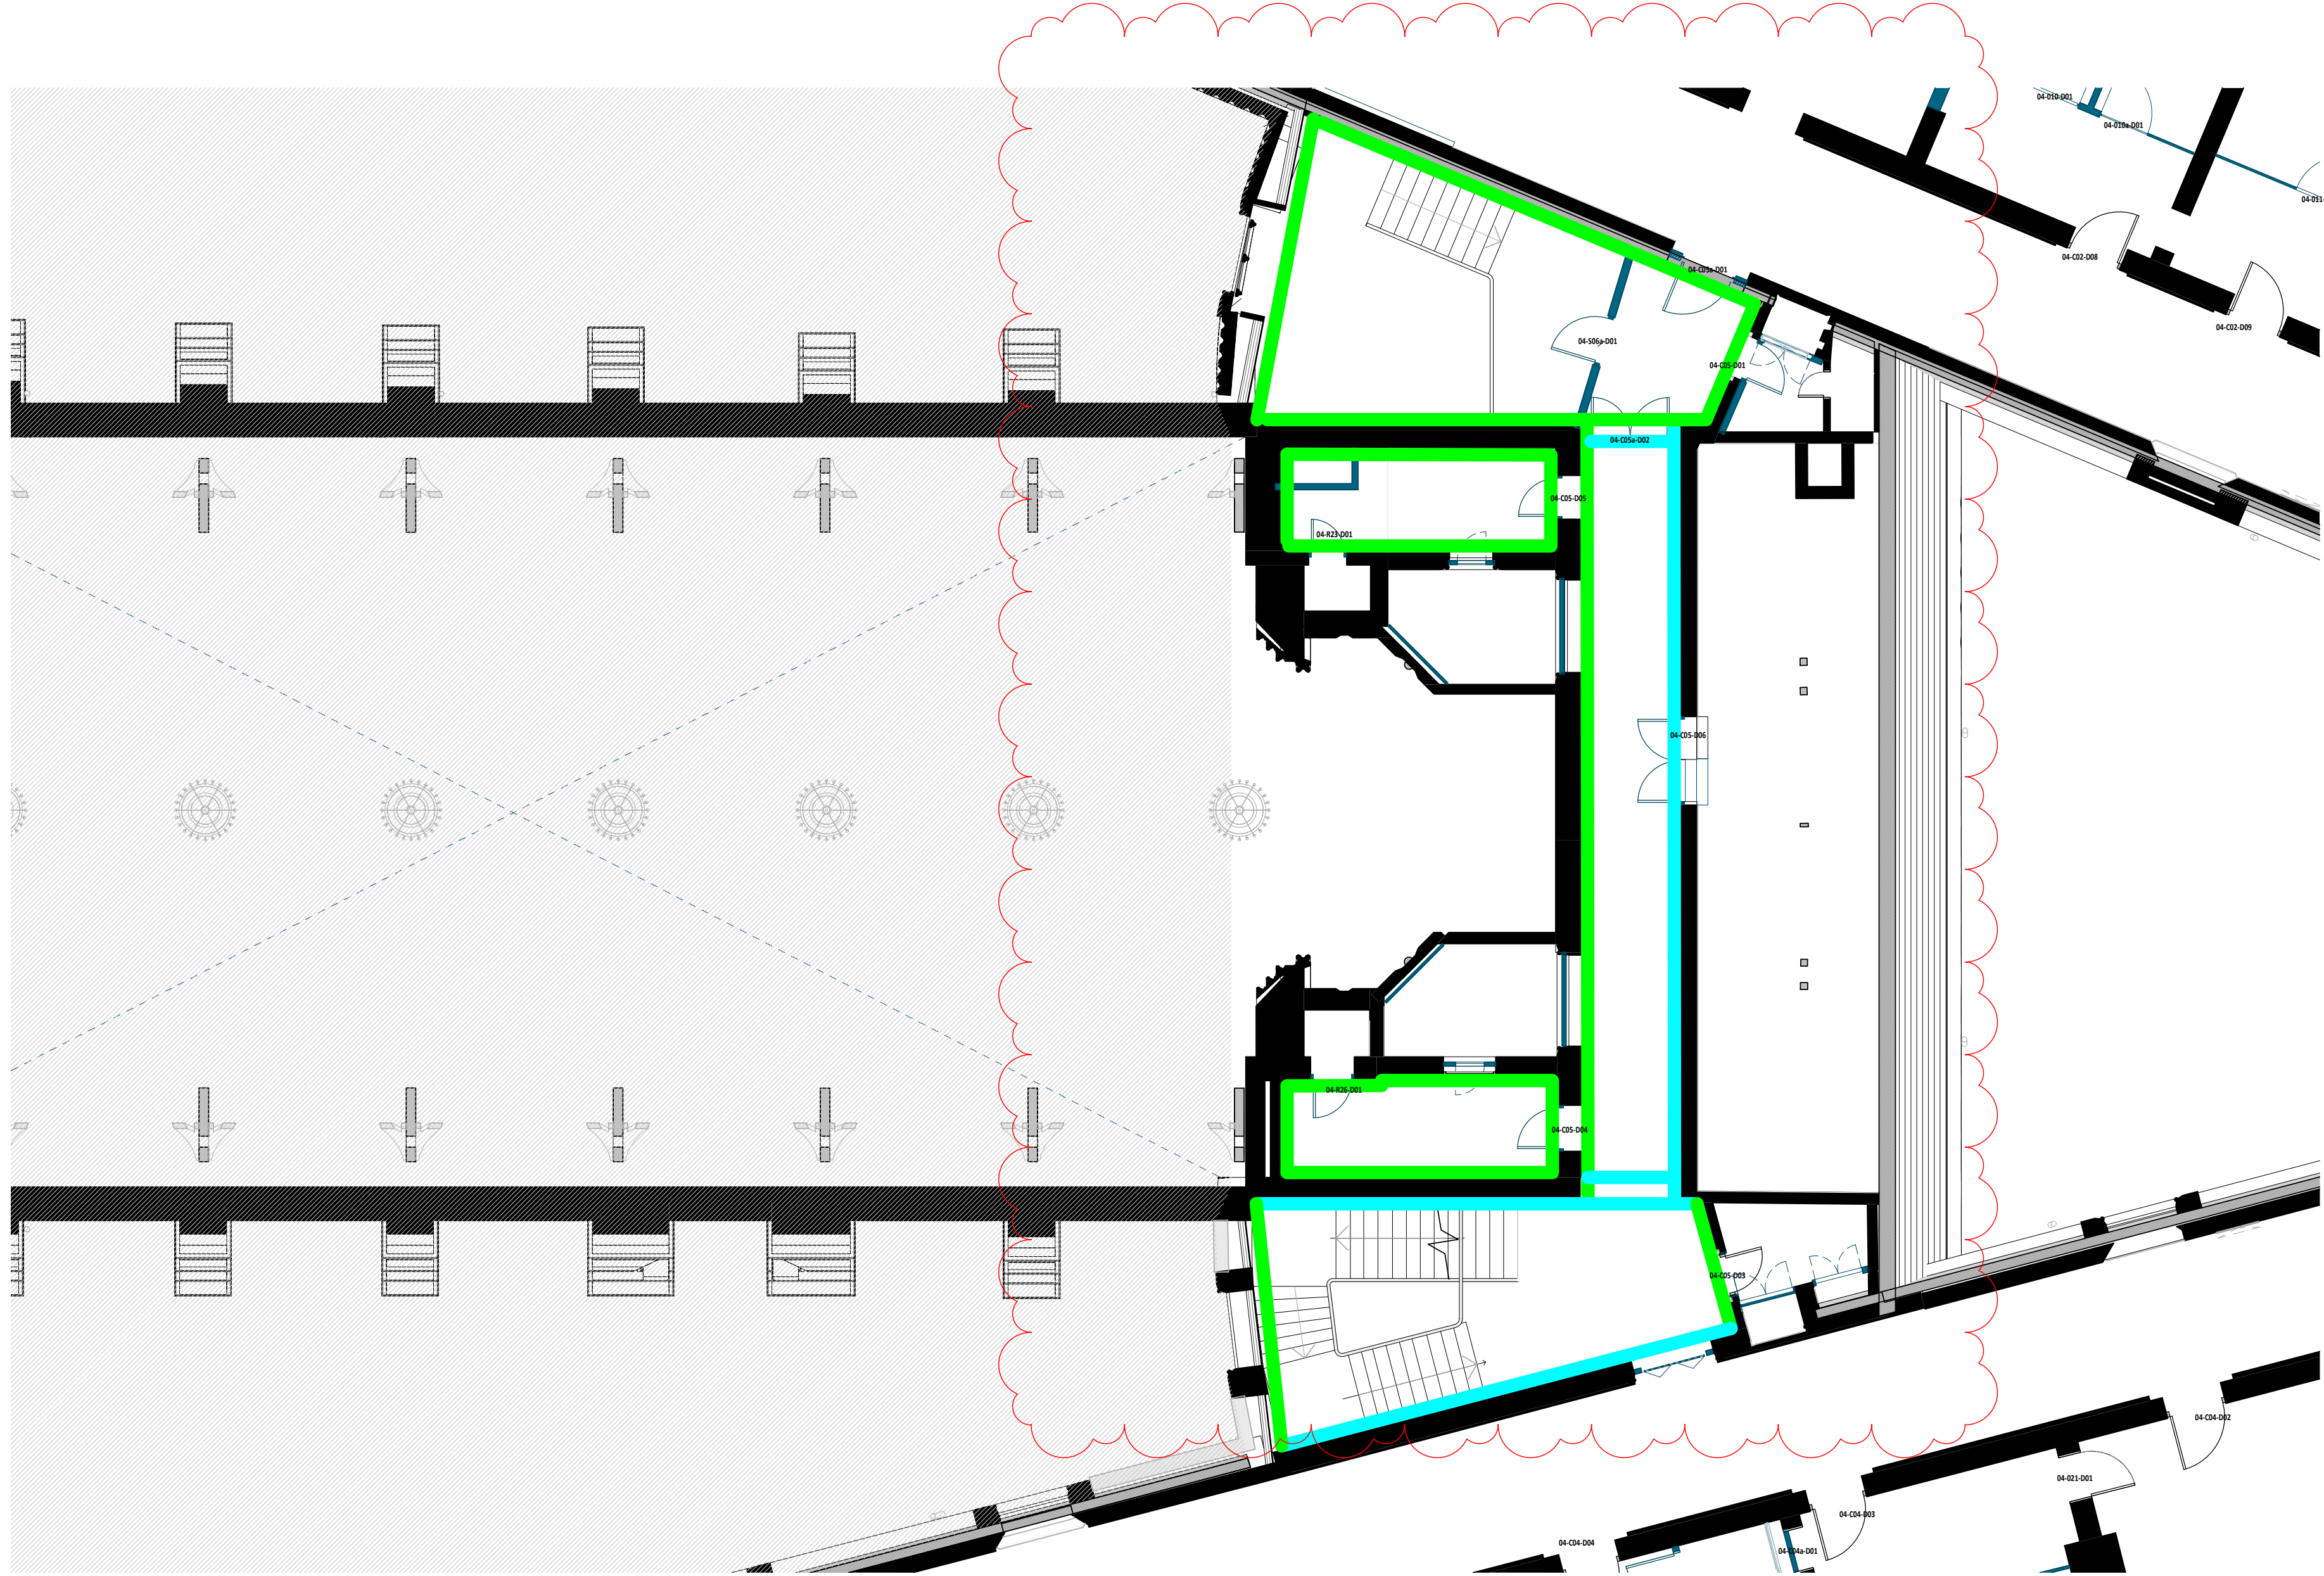

GA PLAN PROPOSED LEVEL 04 - Plaster Removal Plan - 0562
1 : 100

- To be scabbled/scarified and to receive Terrix topcoat
- To receive full Terrix plaster
- Leave as existing; No Terrix treatment

NB Where perimeter service boxing is located, do not scarify and skim below 800mm above floor level