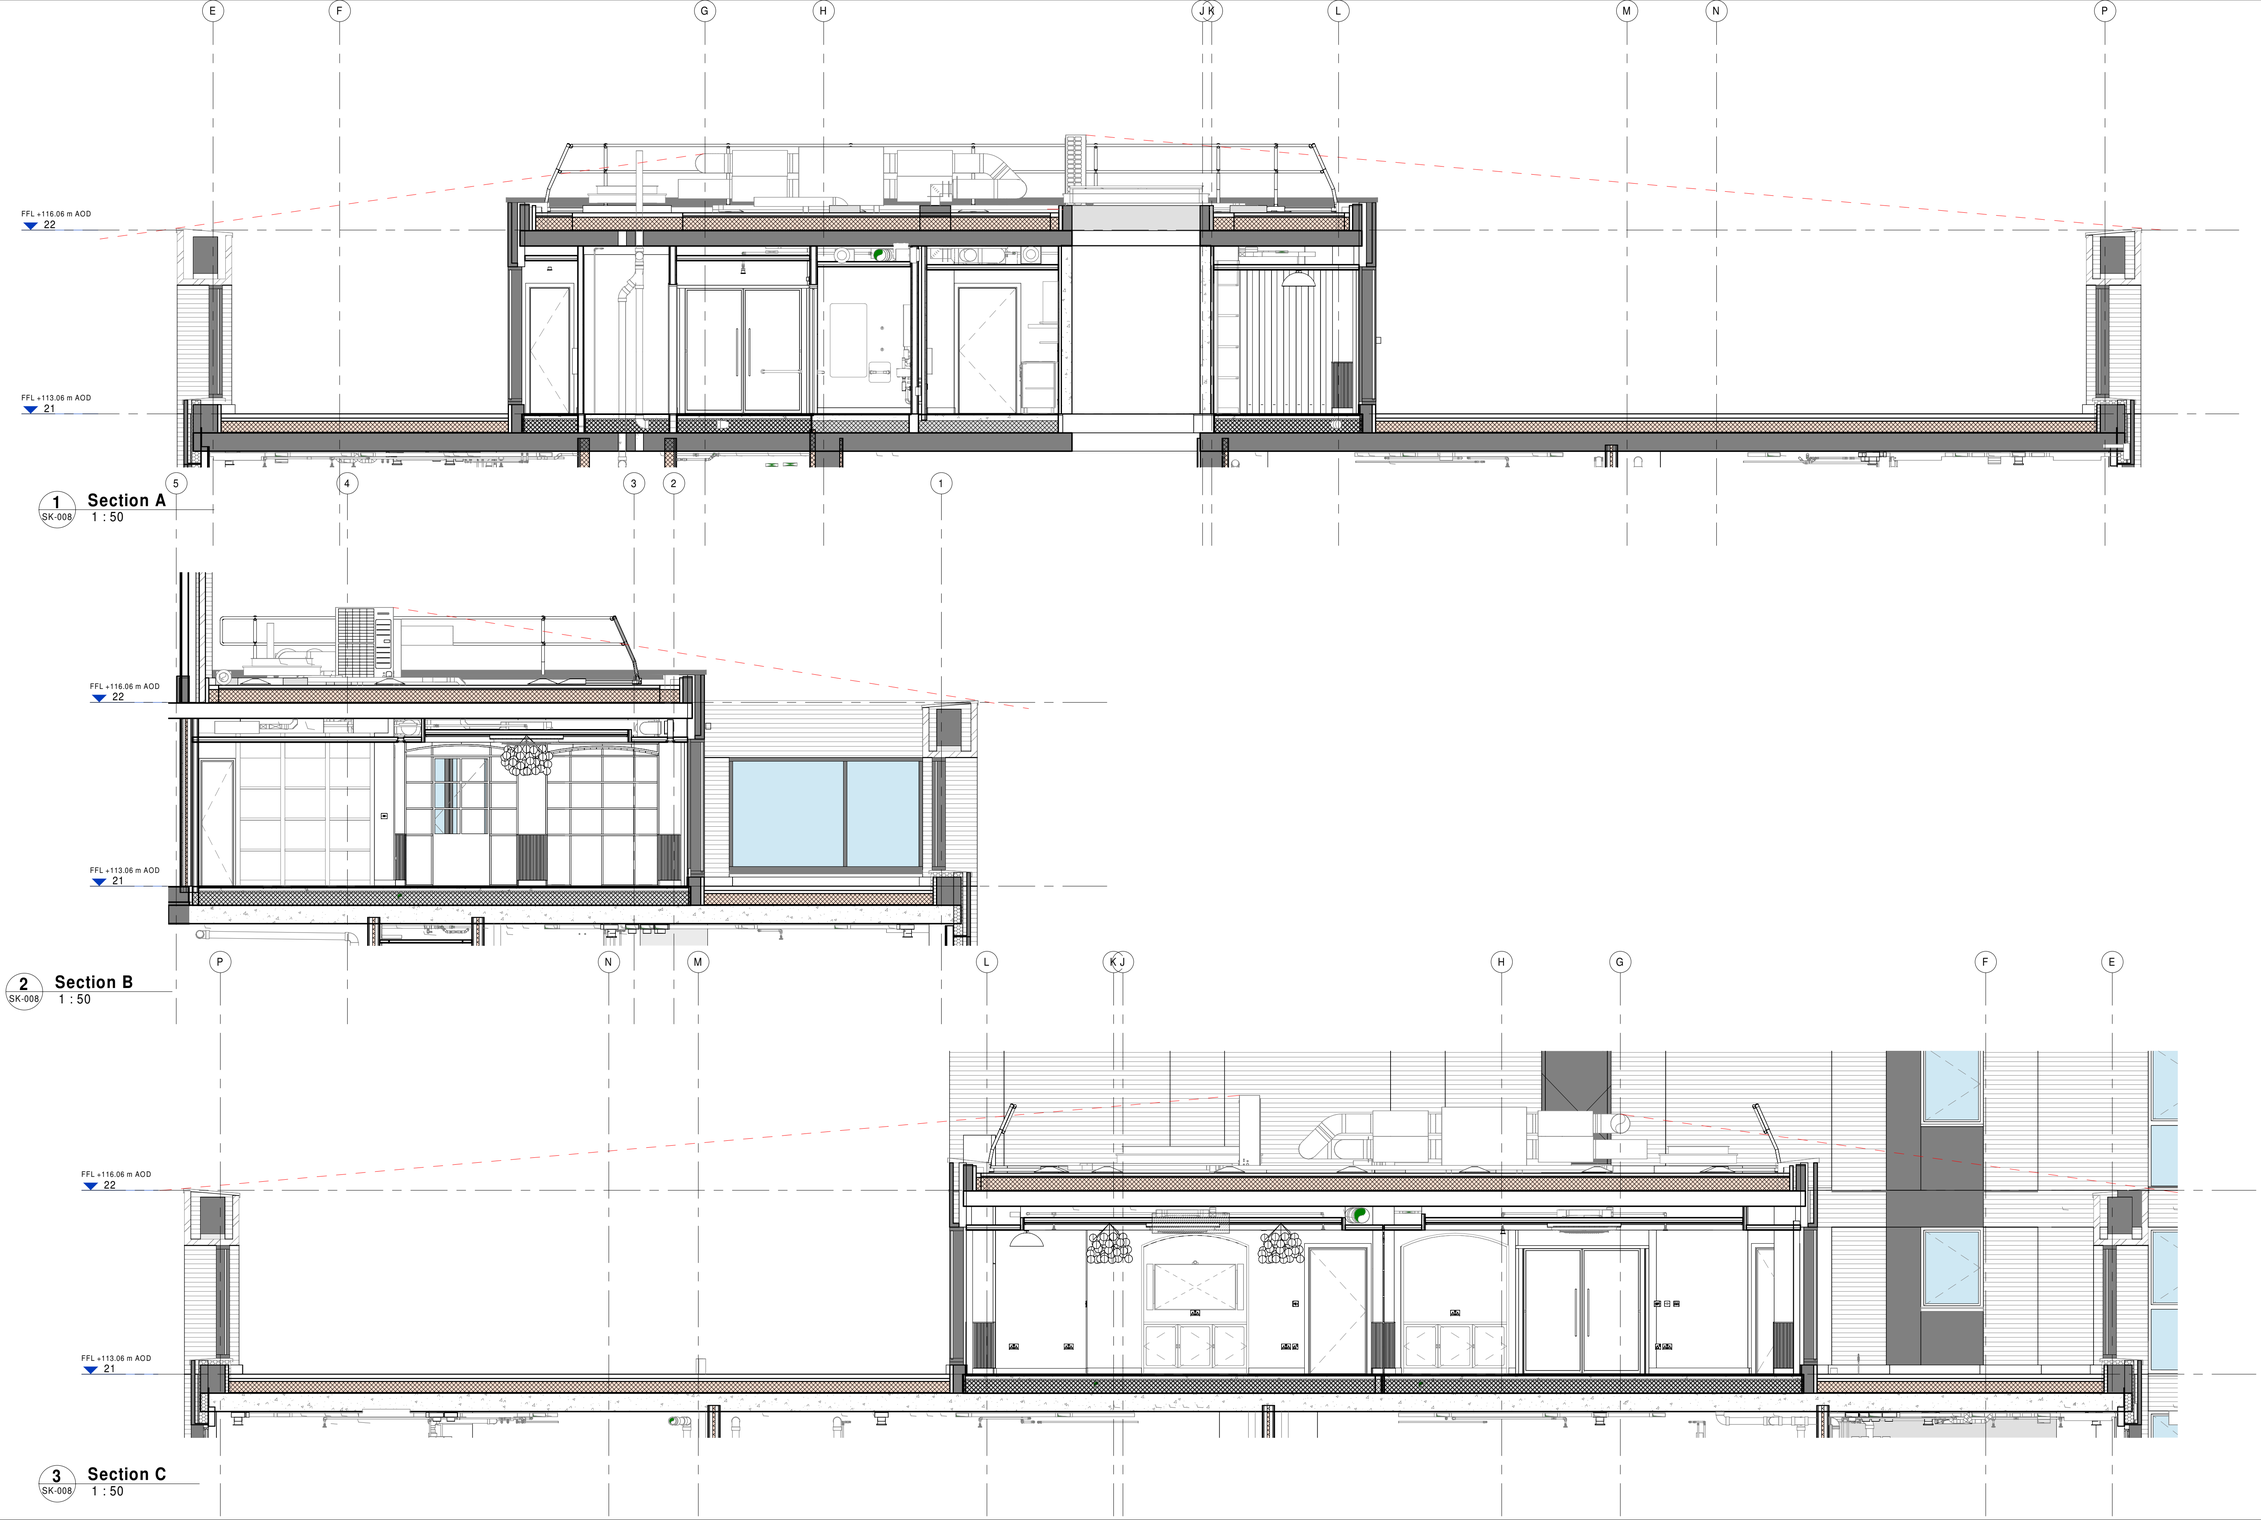

1 SK-008 **Section A**
1 : 50

2 SK-008 **Section B**
1 : 50

3 SK-008 **Section C**
1 : 50

© COPYRIGHT
The copyright in this drawing is vested in AXIS and no license or assignment of any kind has been, or is, granted to any third party whether by provision of copies or originals or otherwise unless agreed in writing.

DO NOT SCALE FROM THIS DRAWING
The contractor shall check and verify all dimensions on site and report any discrepancies in writing to AXIS before proceeding work

FOR ELECTRONIC DATA ISSUE
Electronic Data / drawings are issued as "read only" and should not be interrogated for measurement. All dimensions and levels should read, only from those values stated in text on the drawing.

A1

REV.	DATE	AMENDMENT

KEYPLAN

CLIENT
Midgard Ltd

PROJECT
The Castings

PROJECT STAGE
Stage 4

STATUS **A4** | PURPOSE FOR ISSUE **For Construction** | SR NO. **9196**

DRAWING NO. **CAS · AXIS · AME · L21 · DR · A · SK-008** | REV.

AXIS ARCHITECTS
77 Parkway Camden Town London NW1 7PU
T: +44 (0)20 7504 1700 E: enquiries@axisarchitects.co.uk

SCALE@A1	DATE	ORIGINATOR	CHECKED	AUTHORISED
1 : 50		FM	RD	NAB

Twentyfirst Floor Sections