
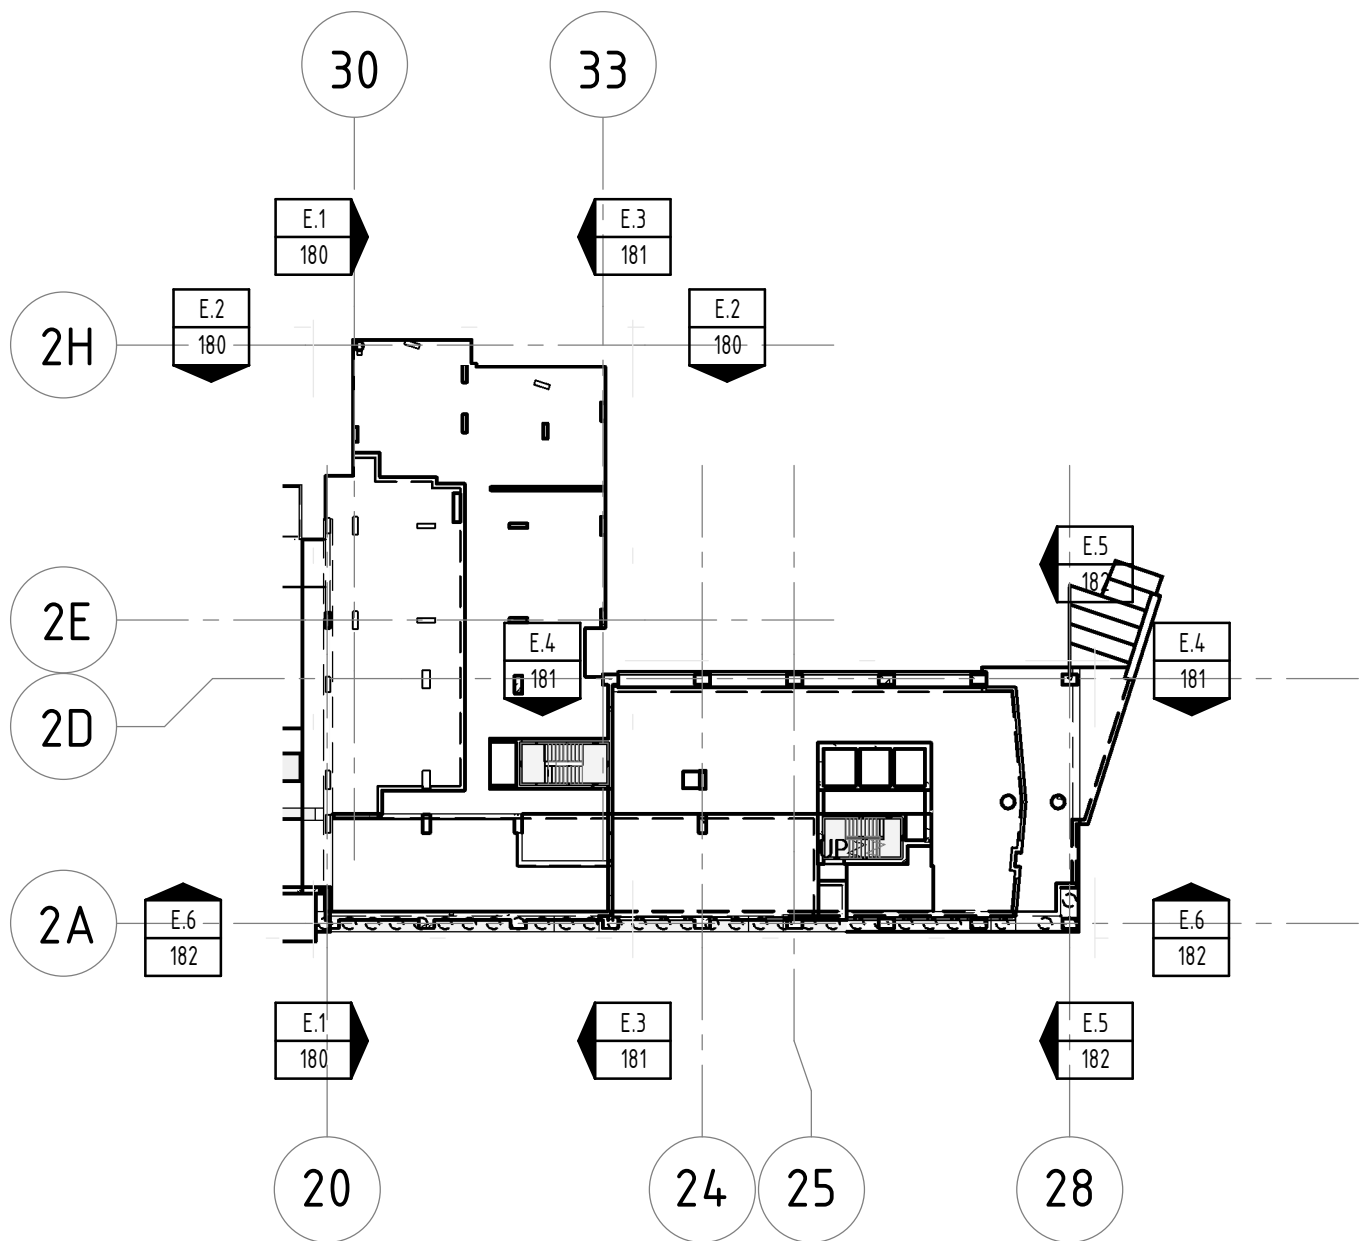
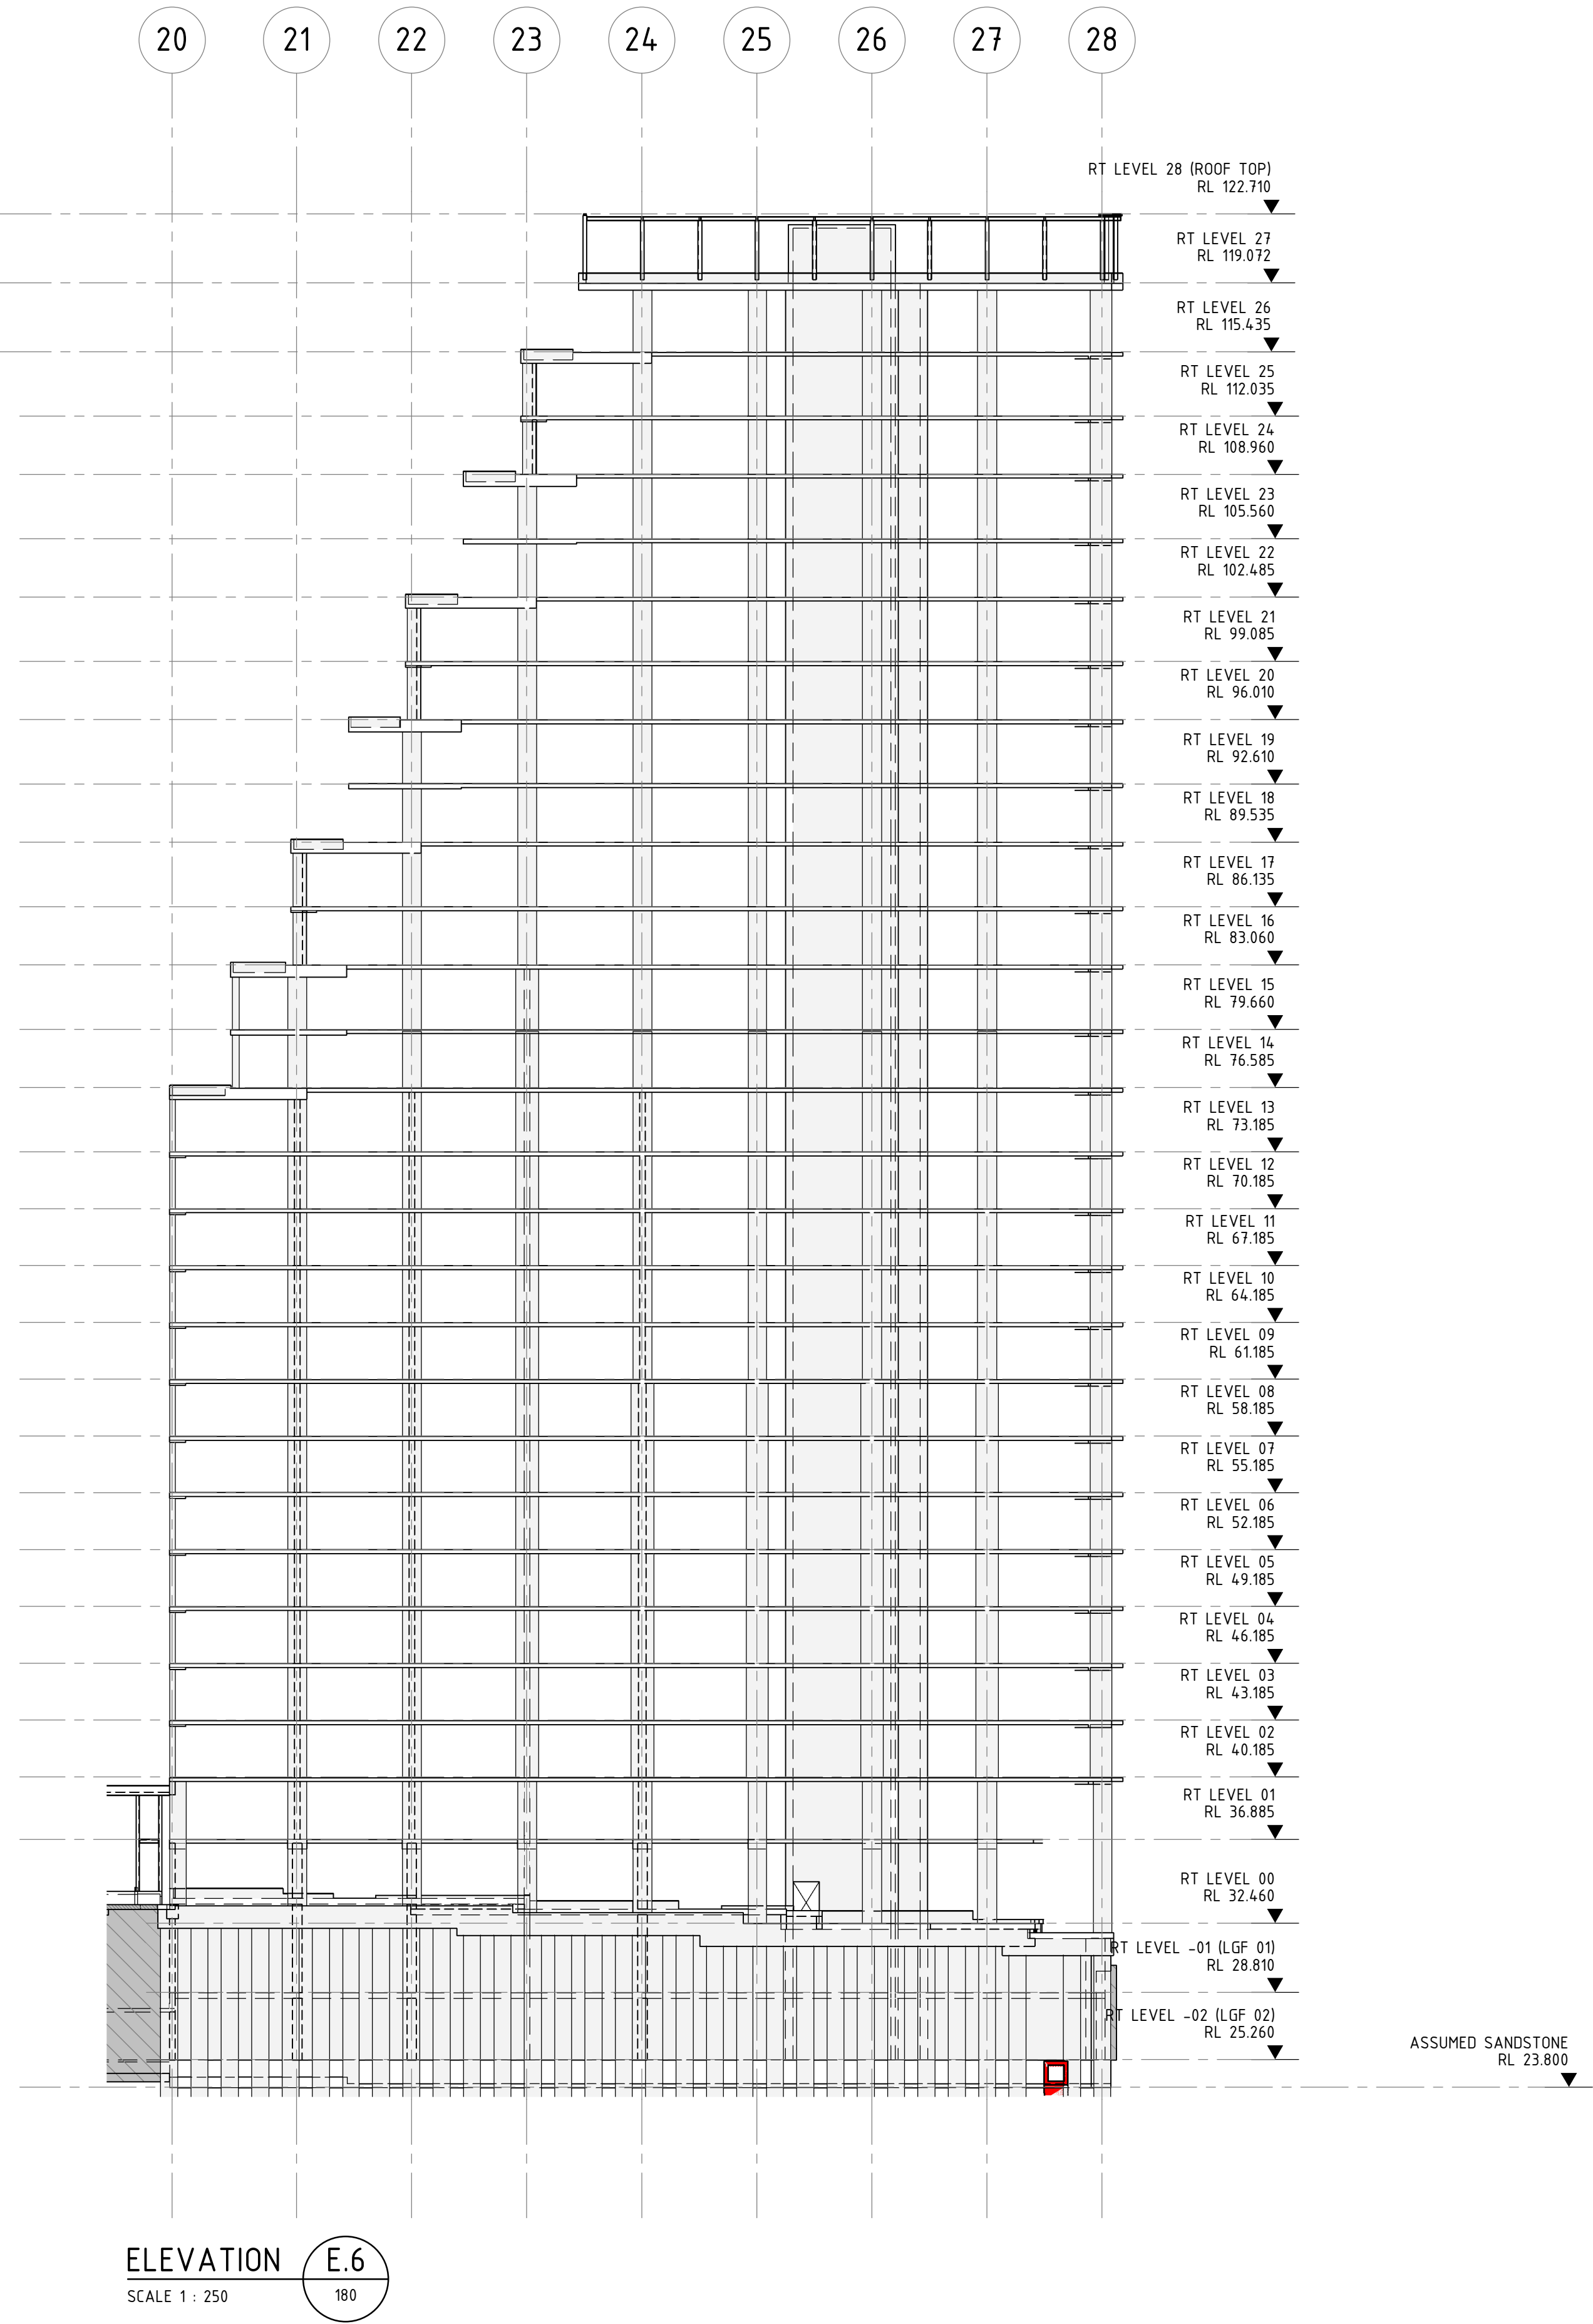
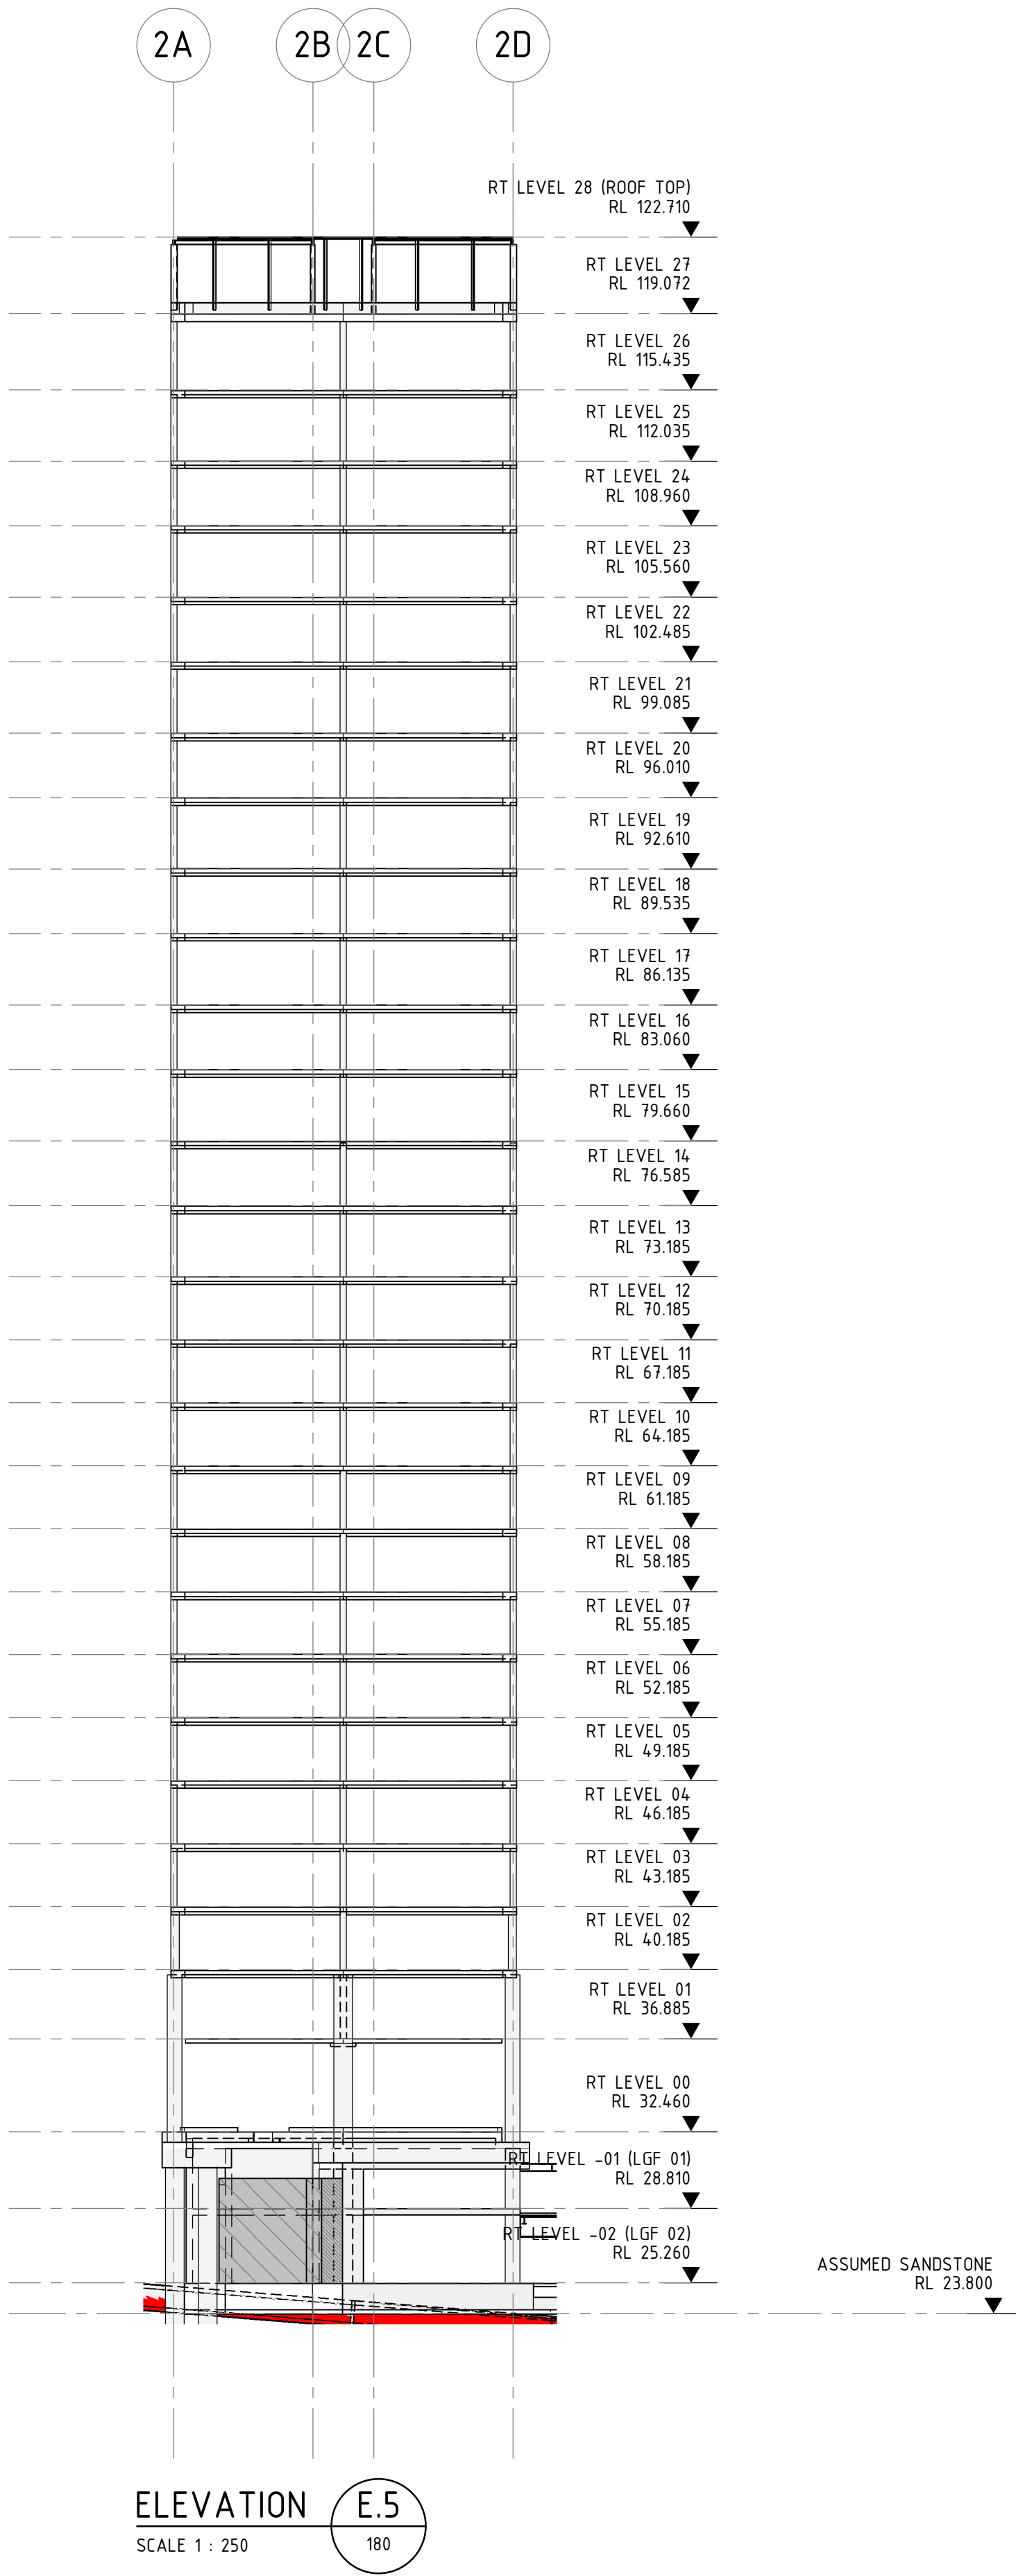


- NOTES:
1. FOR STRUCTURAL DRAWING INDEX REFER TO DRAWING REN-BGE-S-GEN-002 TO REN-BGE-S-GEN-004.
 2. FOR STANDARD STRUCTURAL NOTES REFER TO DRAWINGS REN-BGE-S-GEN-010 TO REN-BGE-S-GEN-012.
 3. FOR STANDARD STRUCTURAL DETAILS REFER TO DRAWINGS REN-BGE-S-GEN-016 TO REN-BGE-S-GEN-025.

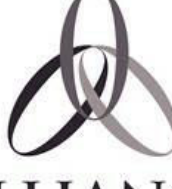

P03	17.12.2021	ISSUED FOR STAGE 2 TENDER	JW		
P02	05.11.2021	ISSUED FOR STAGE 2 TENDER	JW		
P01	28.07.2021	RIBA STAGE 3 ISSUED FOR STAGE 1 TENDER	NT		
P00	23.07.2021	RIBA STAGE 3 ISSUED FOR STAGE 1 TENDER	NT		
REV	DATE	DESCRIPTION	RVD		
REVISIONS					
CLIENT					
PROPERTY ALLIANCE GROUP LTD		 ALLIANCE			
London Office — 163 Tower Bridge Road, London SE1 3LW P /+44 (0) 7999 968 245 E /info@bgeeng.com bgeeng.com —					
PROJECT					
RENAISSANCE STRUCTURAL RESIDENTIAL TOWER					
STATUS					
ISSUED FOR INFORMATION NOT TO BE USED FOR CONSTRUCTION					
DRAWN JW	DESIGNED LK	CHECKED KT	APPROVED KT		
DATUM GRD	SCALE As indicated		AT A1 SIZE		
TITLE GENERAL ELEVATIONS – SHEET 3					
PROJECT No. L20081	DRAWING No. REN-BGE-S-RT-182		REV. P03		