


SCHEDULE OF AREAS

FLAT 4	90.8m ²	977.4ft ²
FLAT 5	77.4m ²	833.1ft ²
FLAT 6	60.7m ²	653.4ft ²

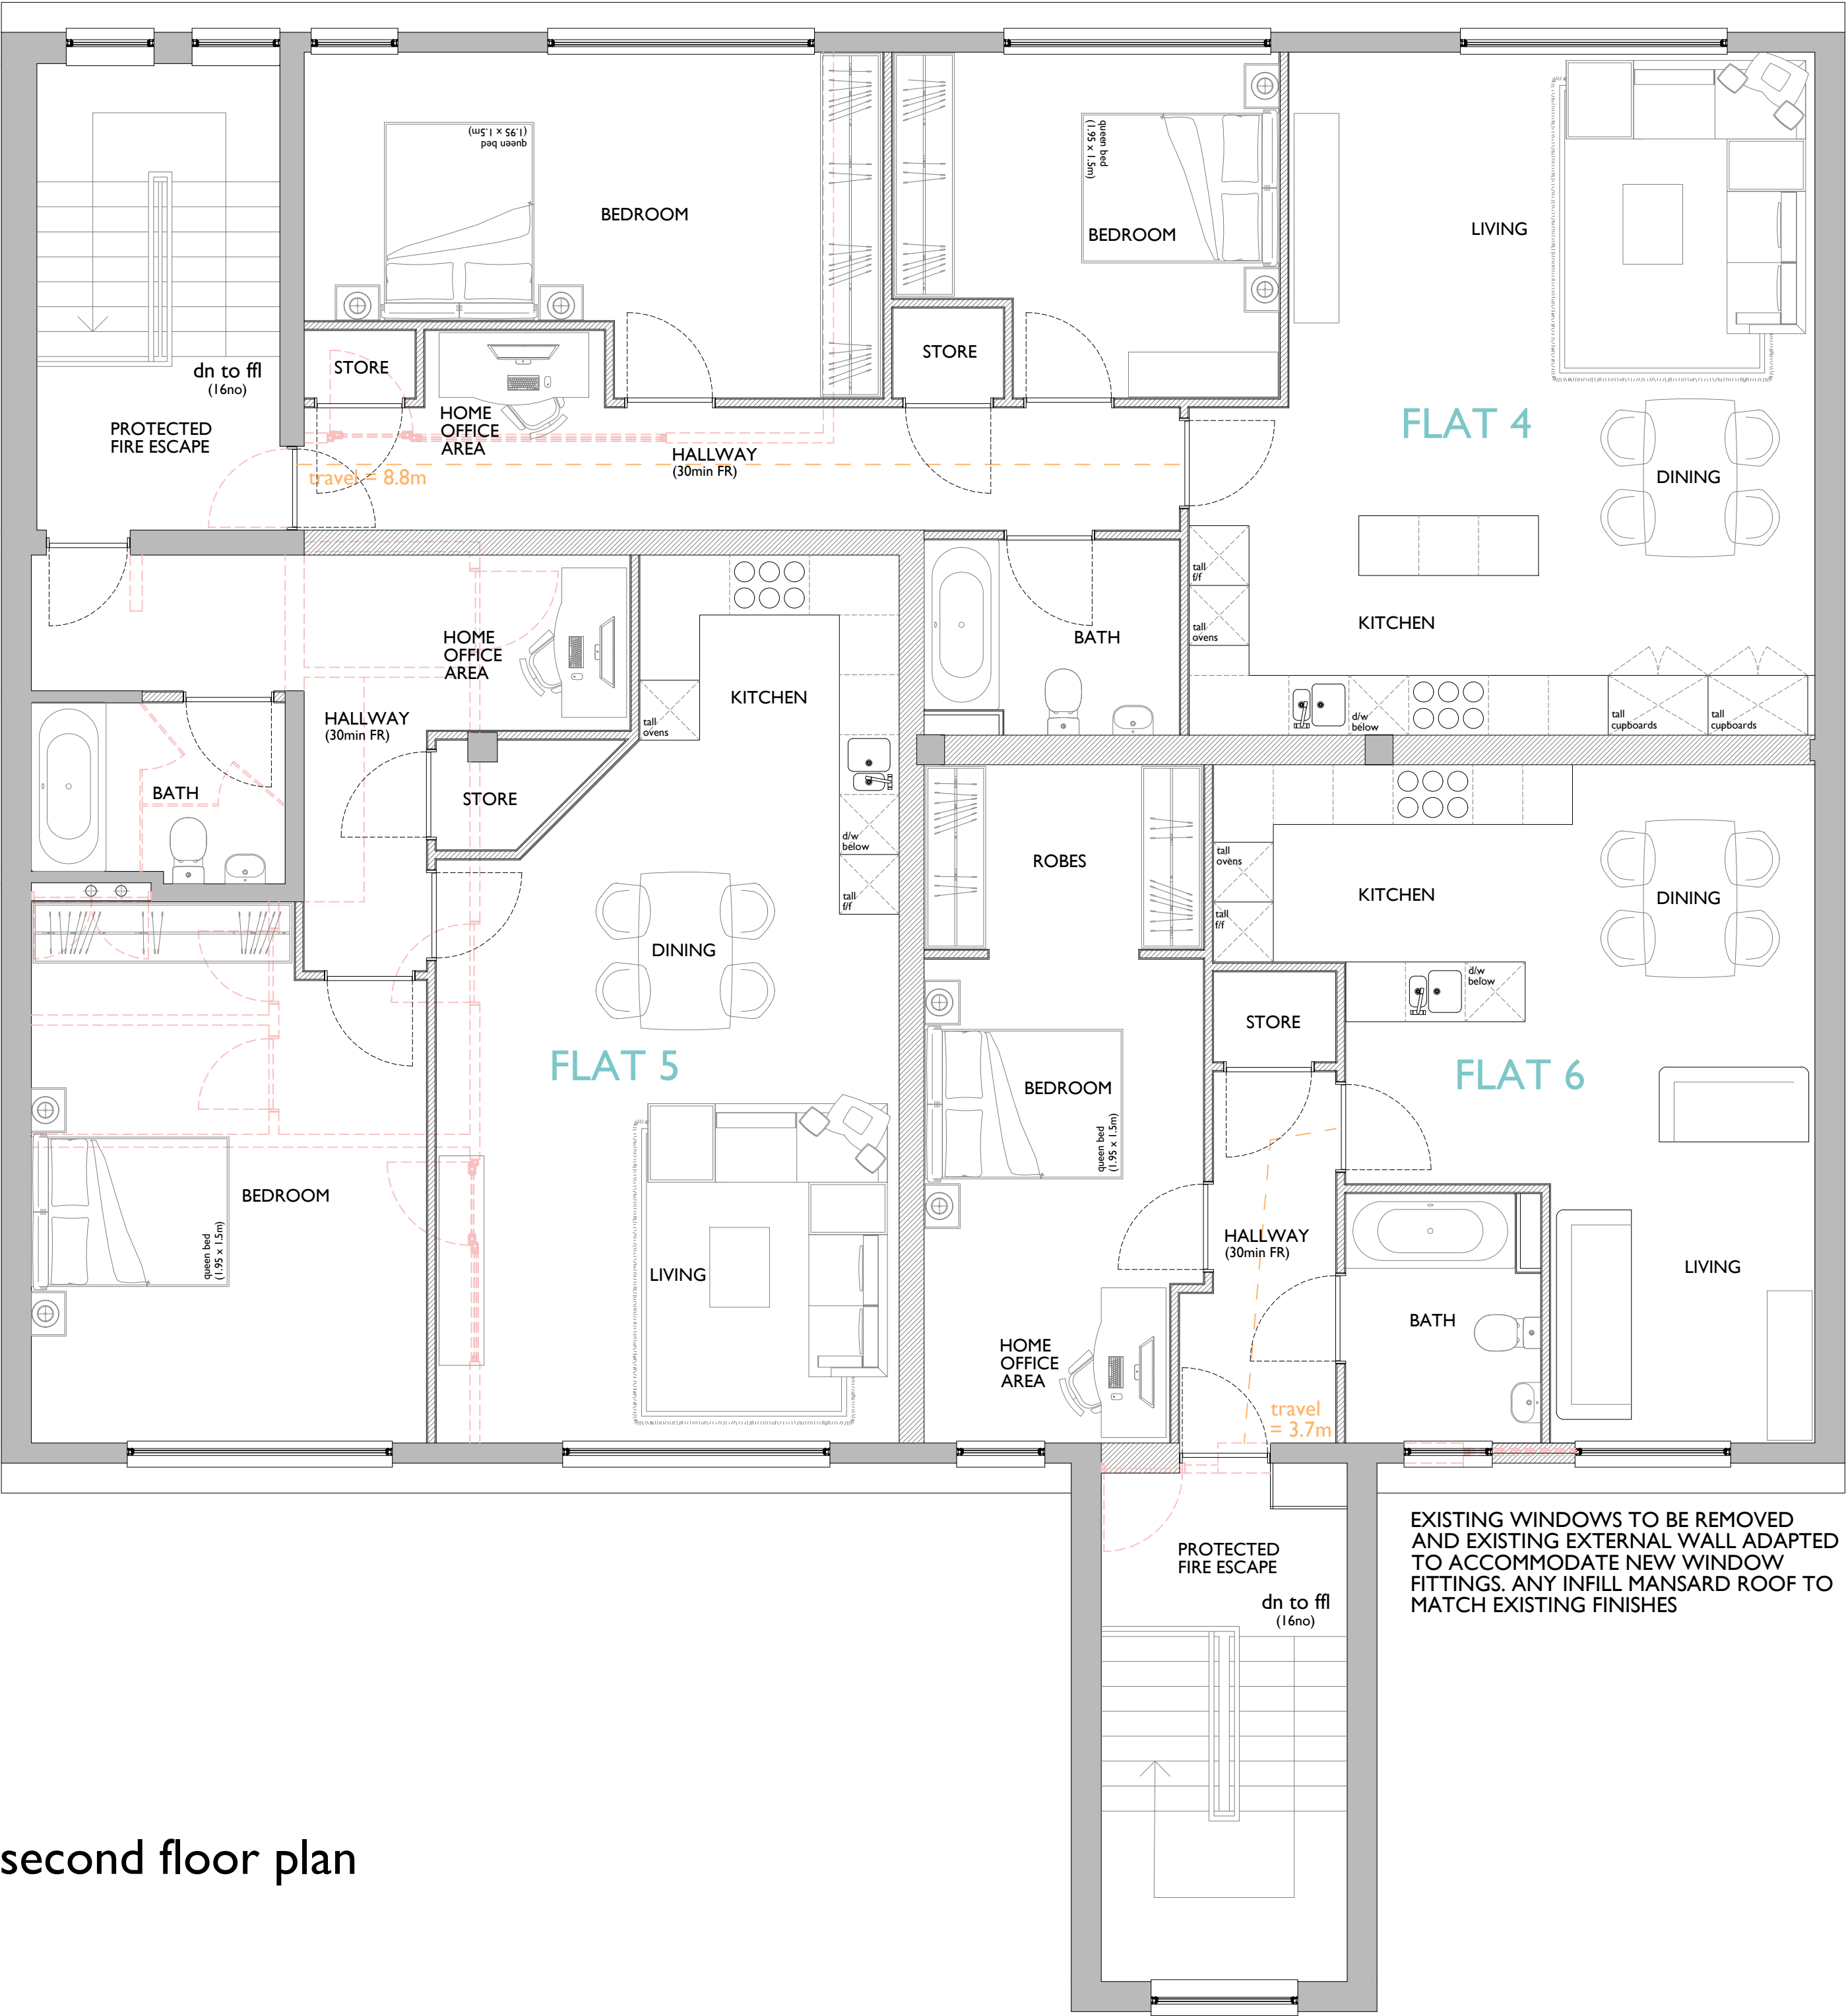

second floor plan