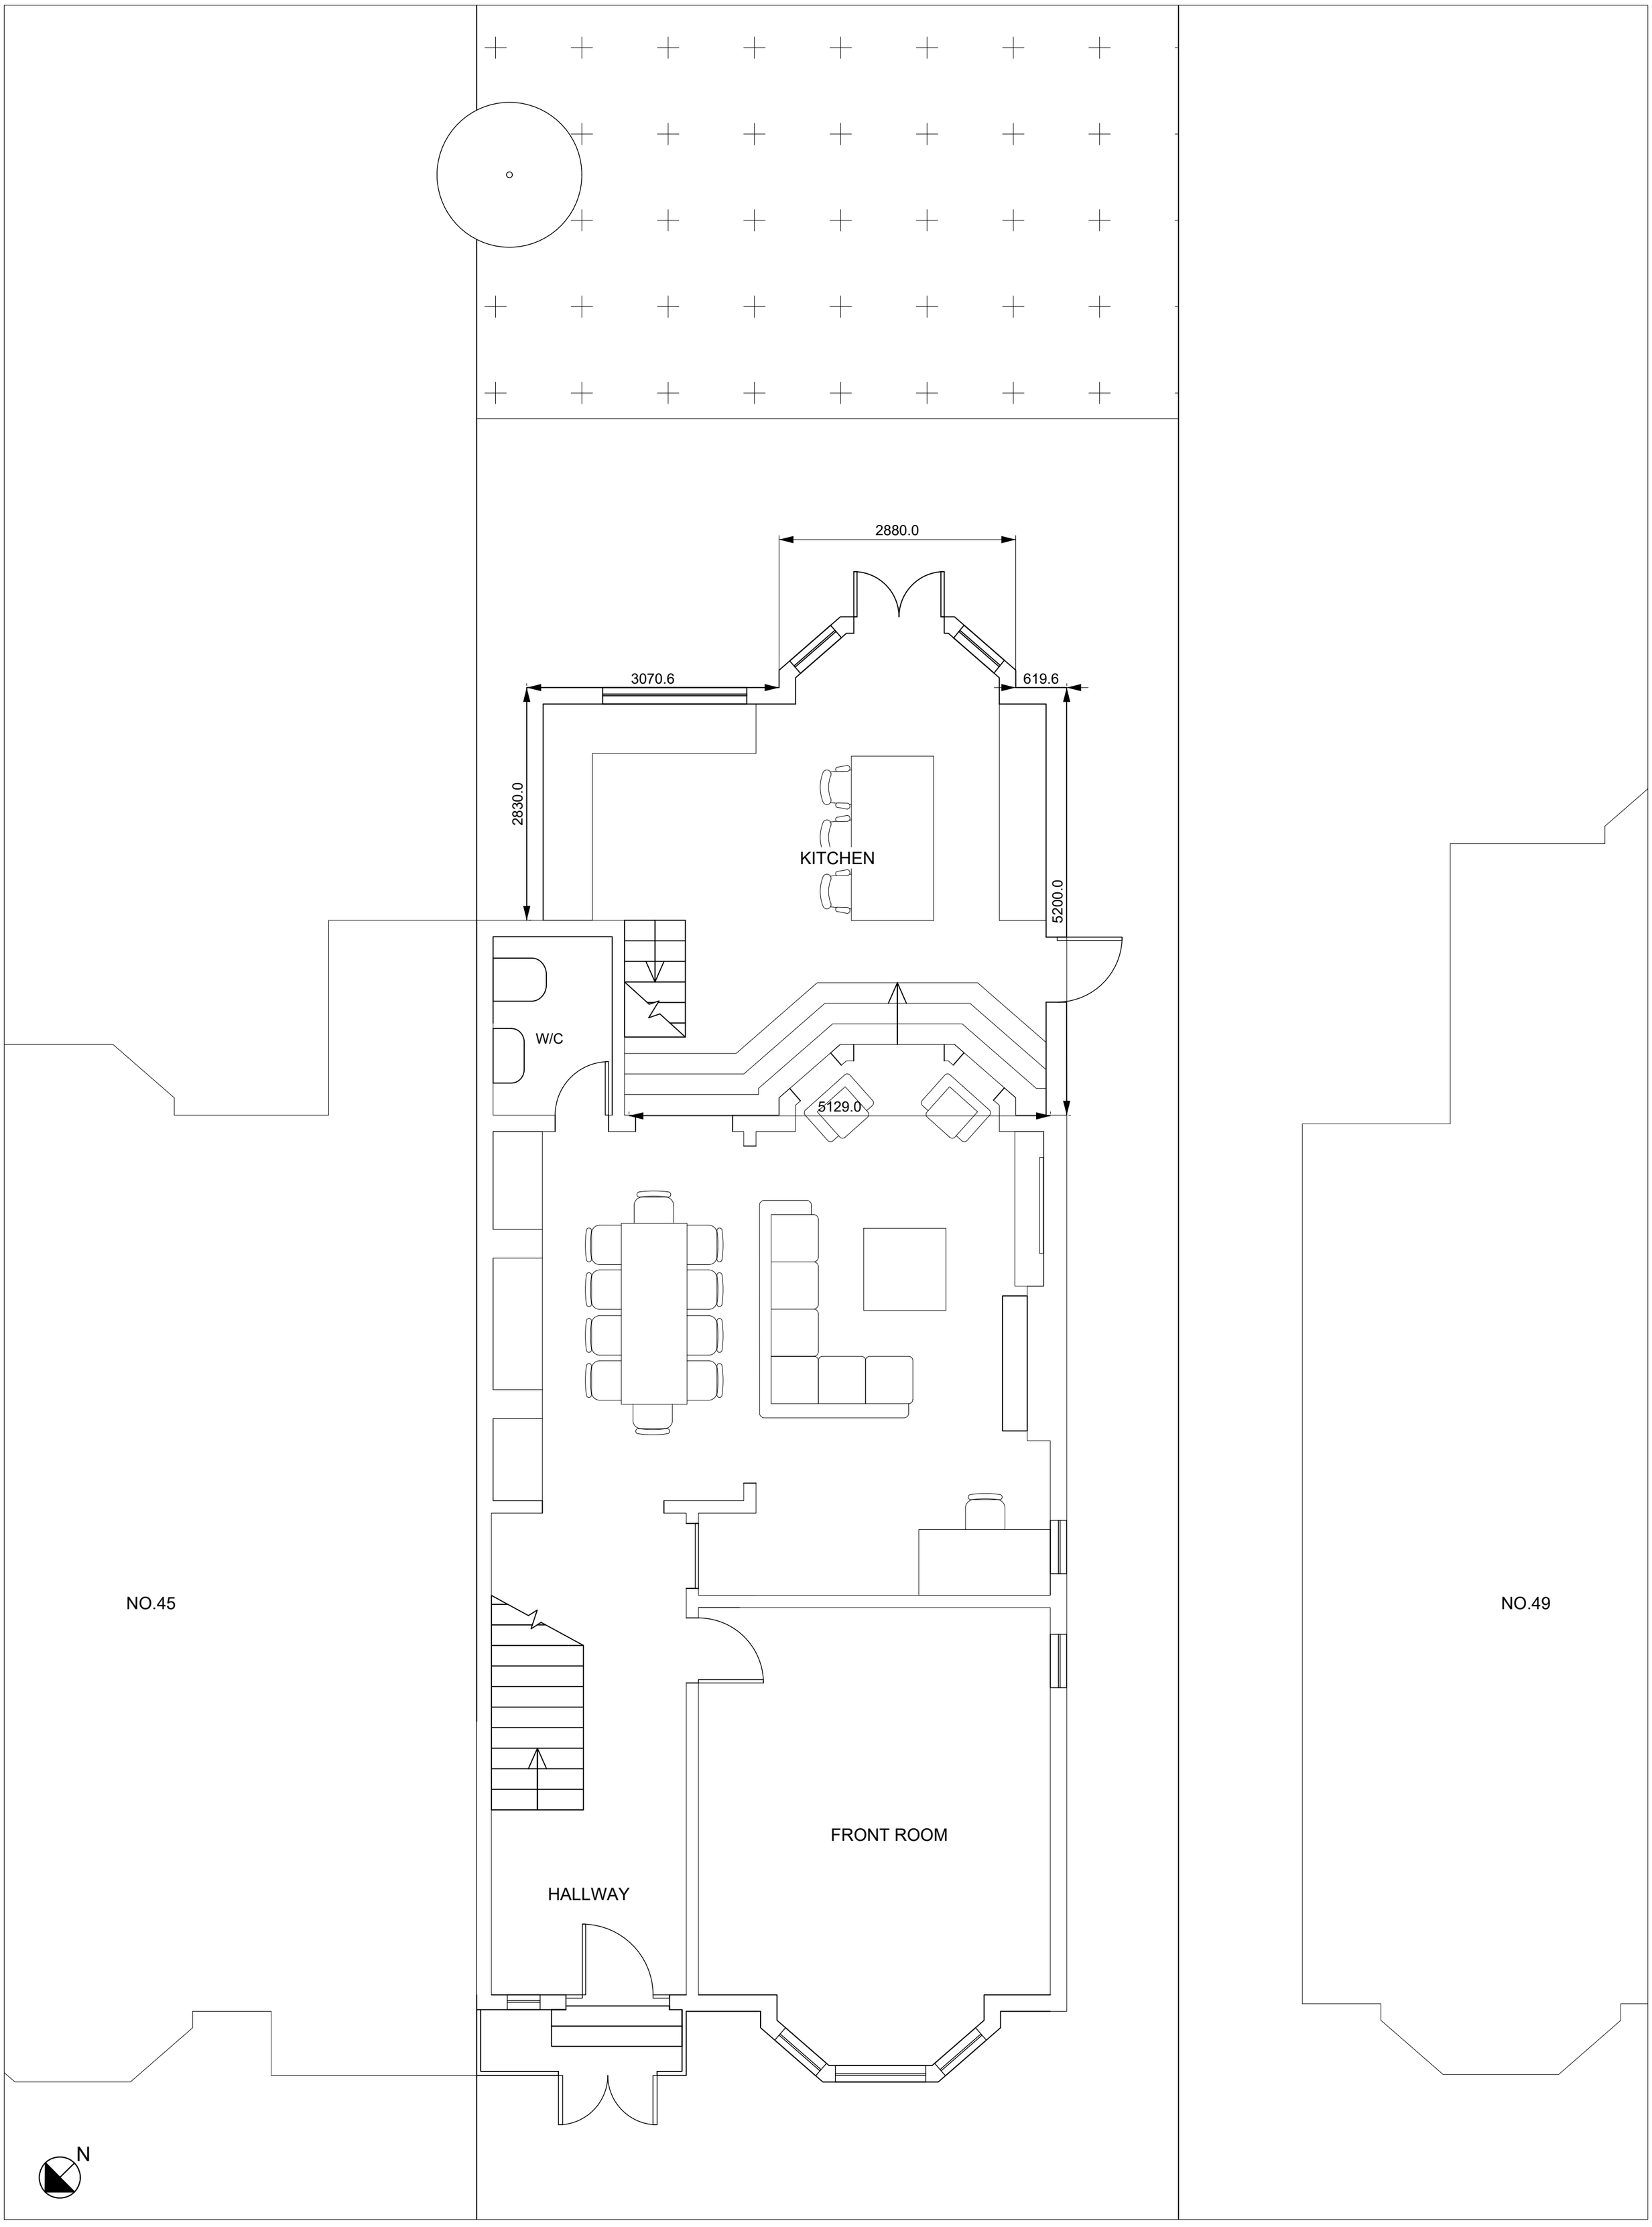


SITE	47 DUDLEY ROAD, MANCHESTER, M16 8FW							
TITLE	PROPOSED PLAN GROUND FLOOR							
DR.NO	PR.01	REV	01	SCALE	1:50 @A2	DRAWN	FB	CHECKED FB

REVISIONS

DATE	DESCRIPTION