


Courtyard Plan as per Planning Submission

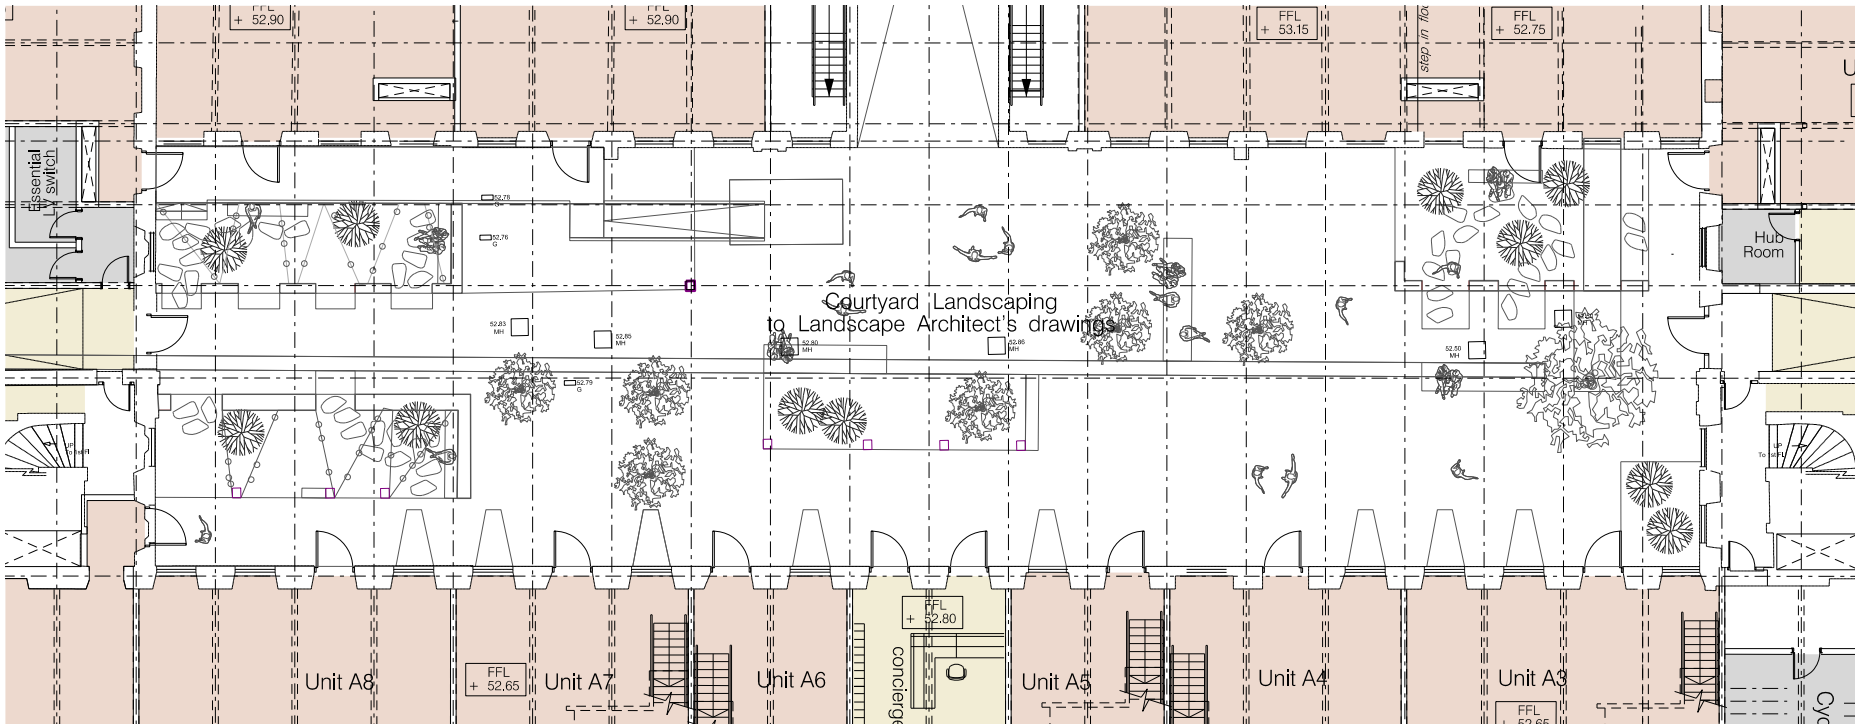

Amended Courtyard plan

- Landscape strategy changed.
- Ramp to commercial unit omitted.
- All entrance thresholds level.

