


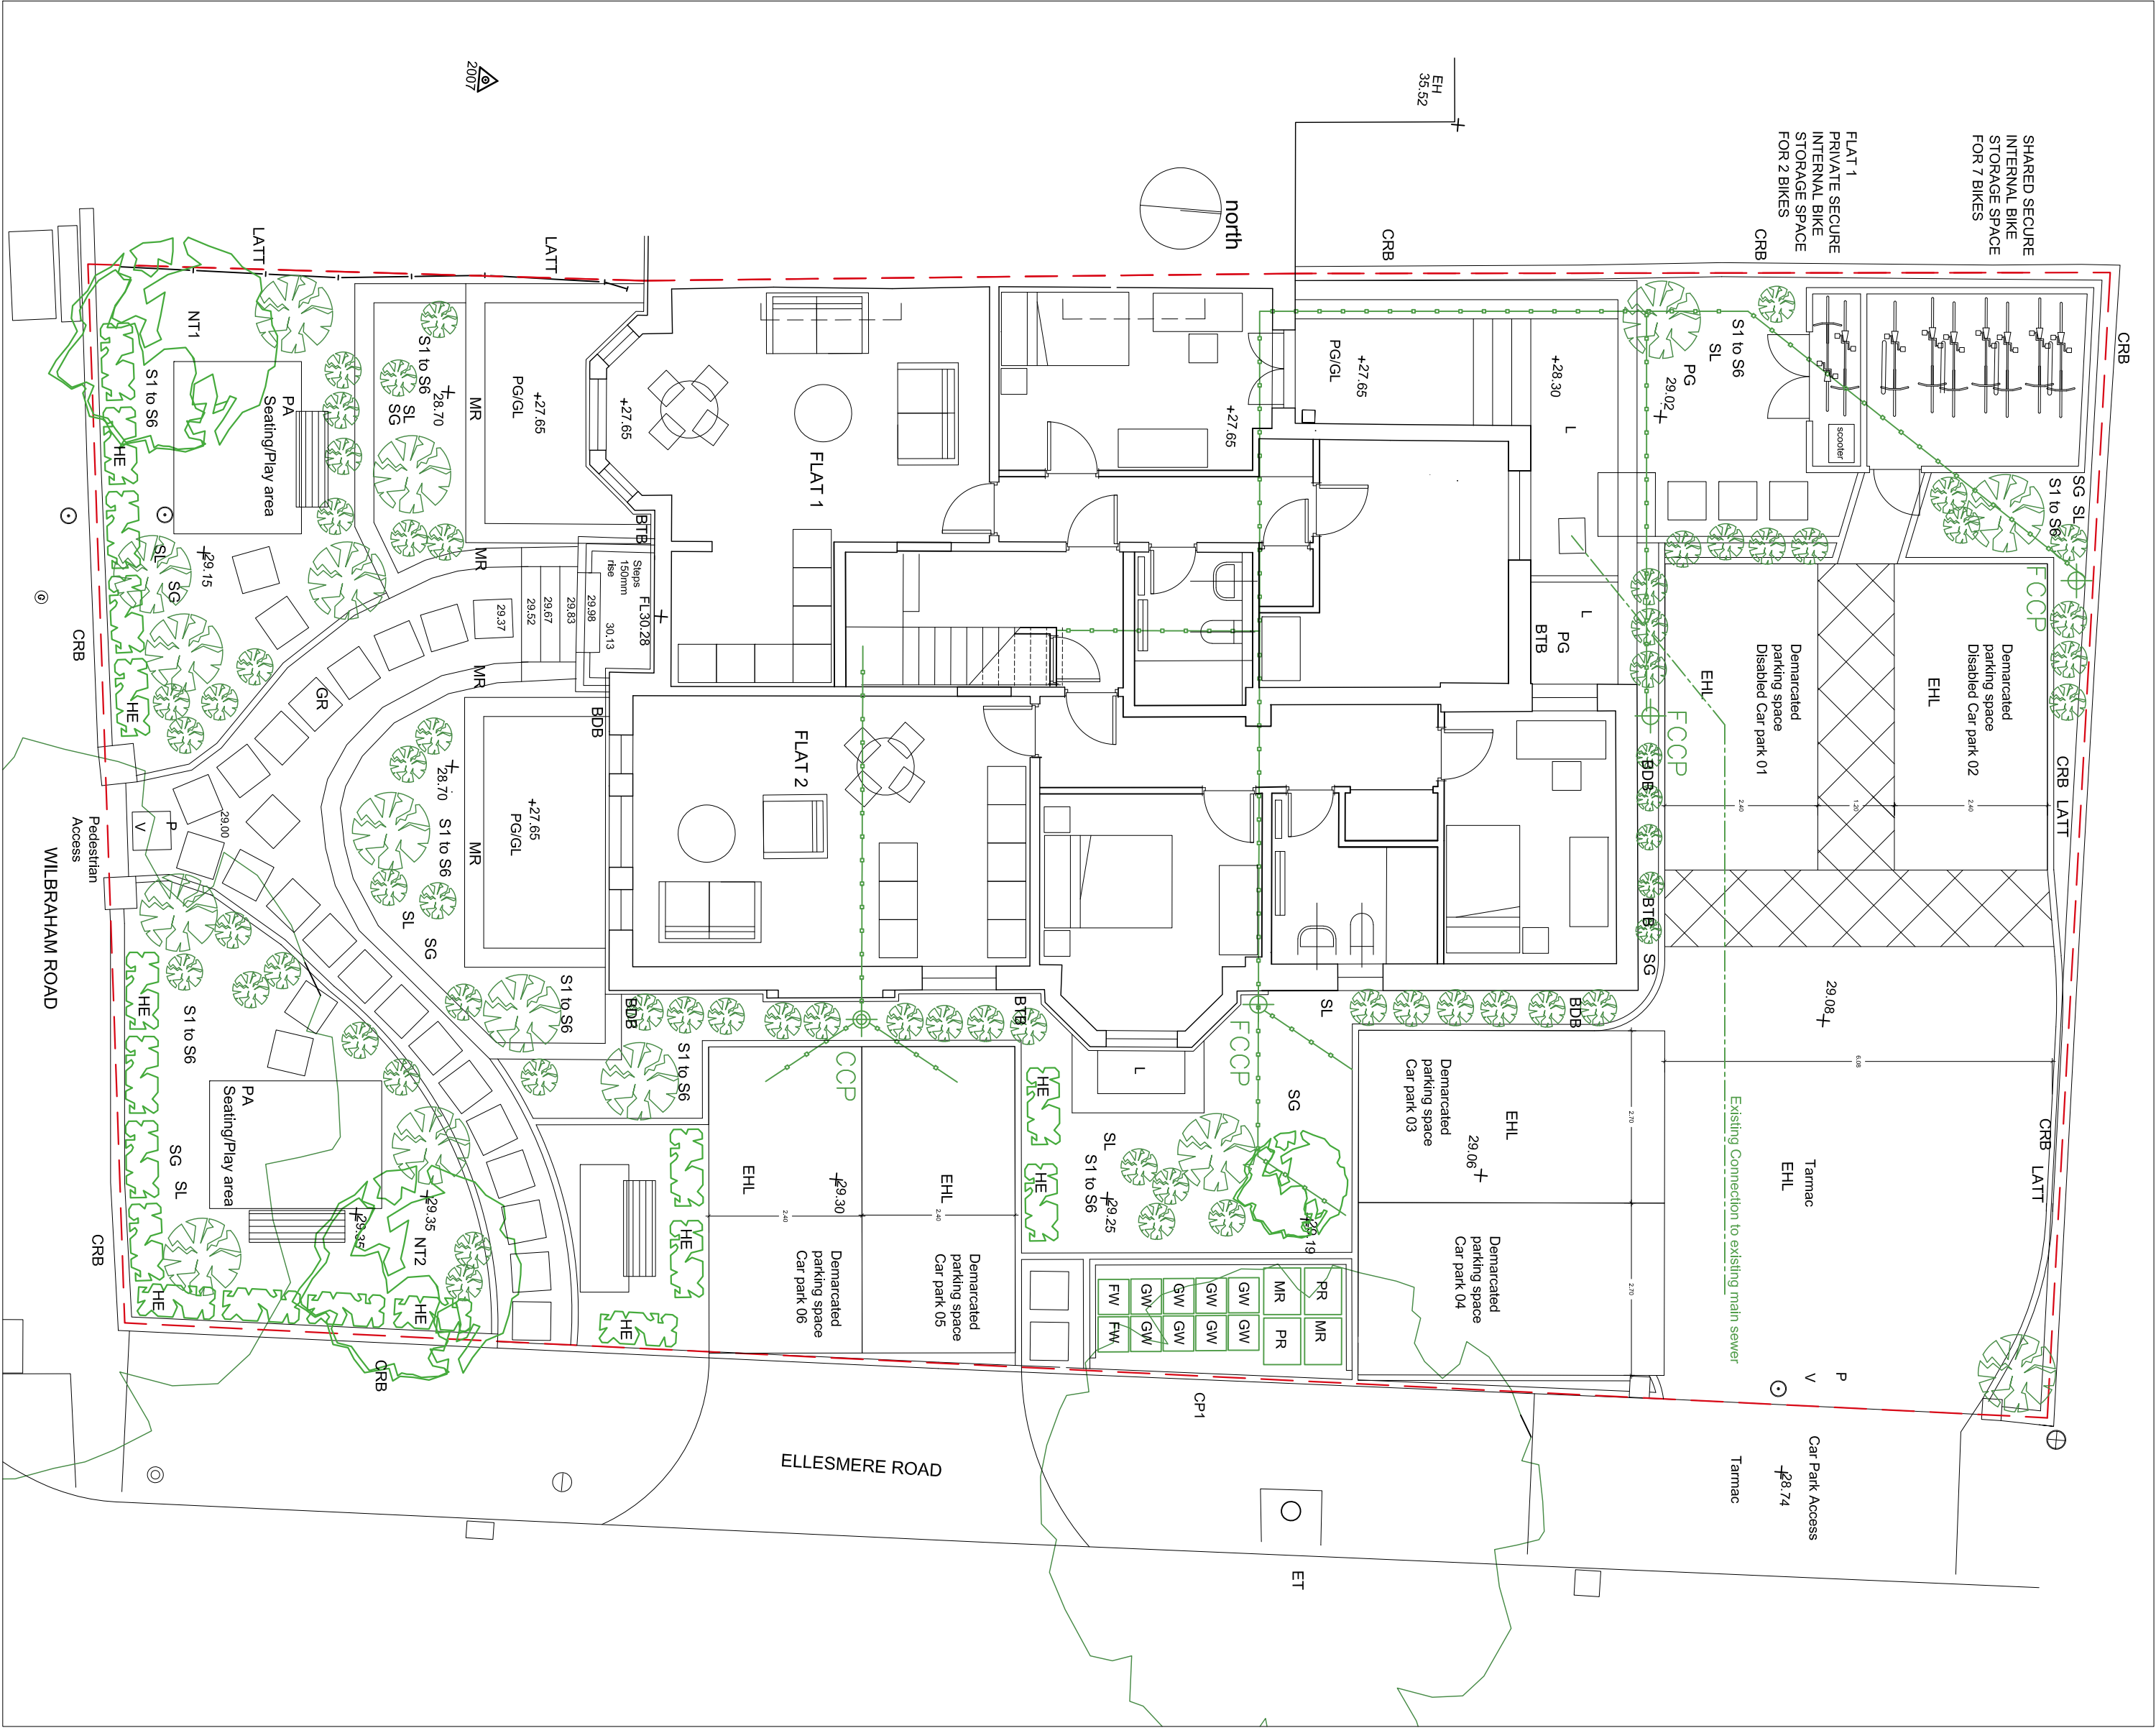

EVA-07D-SE-W / EVA-07D-SE-W-C

7.3kW Pro Earth Wall AC Charger Dual Gun RFID
[60s Single Phase]

PROJECT EV

The Future of EV Charging



TYPE 2

X2 SOCKETS

5 YEAR WARRANTY

DUAL GUN

PRO EARTH

RFID CONTROL

CABLE LOCK SYSTEM

MIID METERING

METHODS OF CONTROL



Input & Output

Input Voltage	230V AC Single Phase
Input Frequency	50Hz AC
Output Voltage	200V AC Single Phase
Max. output current	32A per socket
Charging interface type	IEC C13/C15, Type 2

Protection

Overvoltage protection	✓
Overload protection	✓
Short circuit protection	✓
Earth leakage protection	✓
Over temp protection	✓
Surge protection	✓

Function & Accessory



Max. power consumption	100W

Mechanical

Weight	10kg
Dimensions (mm)	360x360x178

Mounting & Accessories

Mounting	Standard
Accessories	See EV charging station

360

360

178

360

360

178

ELECTRIC VEHICLE CHARGING - MCC BEST PRACTICE RECOMMENDATIONS

RESIDENTIAL -
UNALLOCATED PARKING: MINIMUM 20% EV (MINIMUM 7kW) CHARGEPOINTS, AND
CABLE ROUTES FOR ALL OTHER SPACES.

CCP

2no(33%) INSTALLED 7kW CAR CHARGING POINTS.
EV BOX BUSINESSLINE WITH DOUBLE SOCKET

FCCP

4no FUTURE CHARGING POINTS WITH CABLE SUPPLY
ELECTRIC ARMoured CABLE IN PLACE FOR FUTURE
CCPs DUCT TO TAKE EV CCP SUPPLY CABLES.

PROJECT NO.	164.1 - 398WIL - PL -	DWG NO.	GL1(4) A	SCALE	NTS
DRAWING TITLE	EV Charging points				

simon james and tld architects