


[illegible]

© Copyright: All rights reserved. This drawing must not be reproduced without permission. Do not scale from this drawing. All dimensions are in millimetres unless otherwise stated. Any discrepancies should be reported to the Architect.

Revision	Description	Date	Drawn	Checked
111	Priced/detailed Manchester M1 2HY			
444	(0)161 661 5566			
4	Devonshire Street London W1W 5DT			
444	(0)203 440 5175			
				
hma@hallidaymeechan.com www.hallidaymeechan.com				

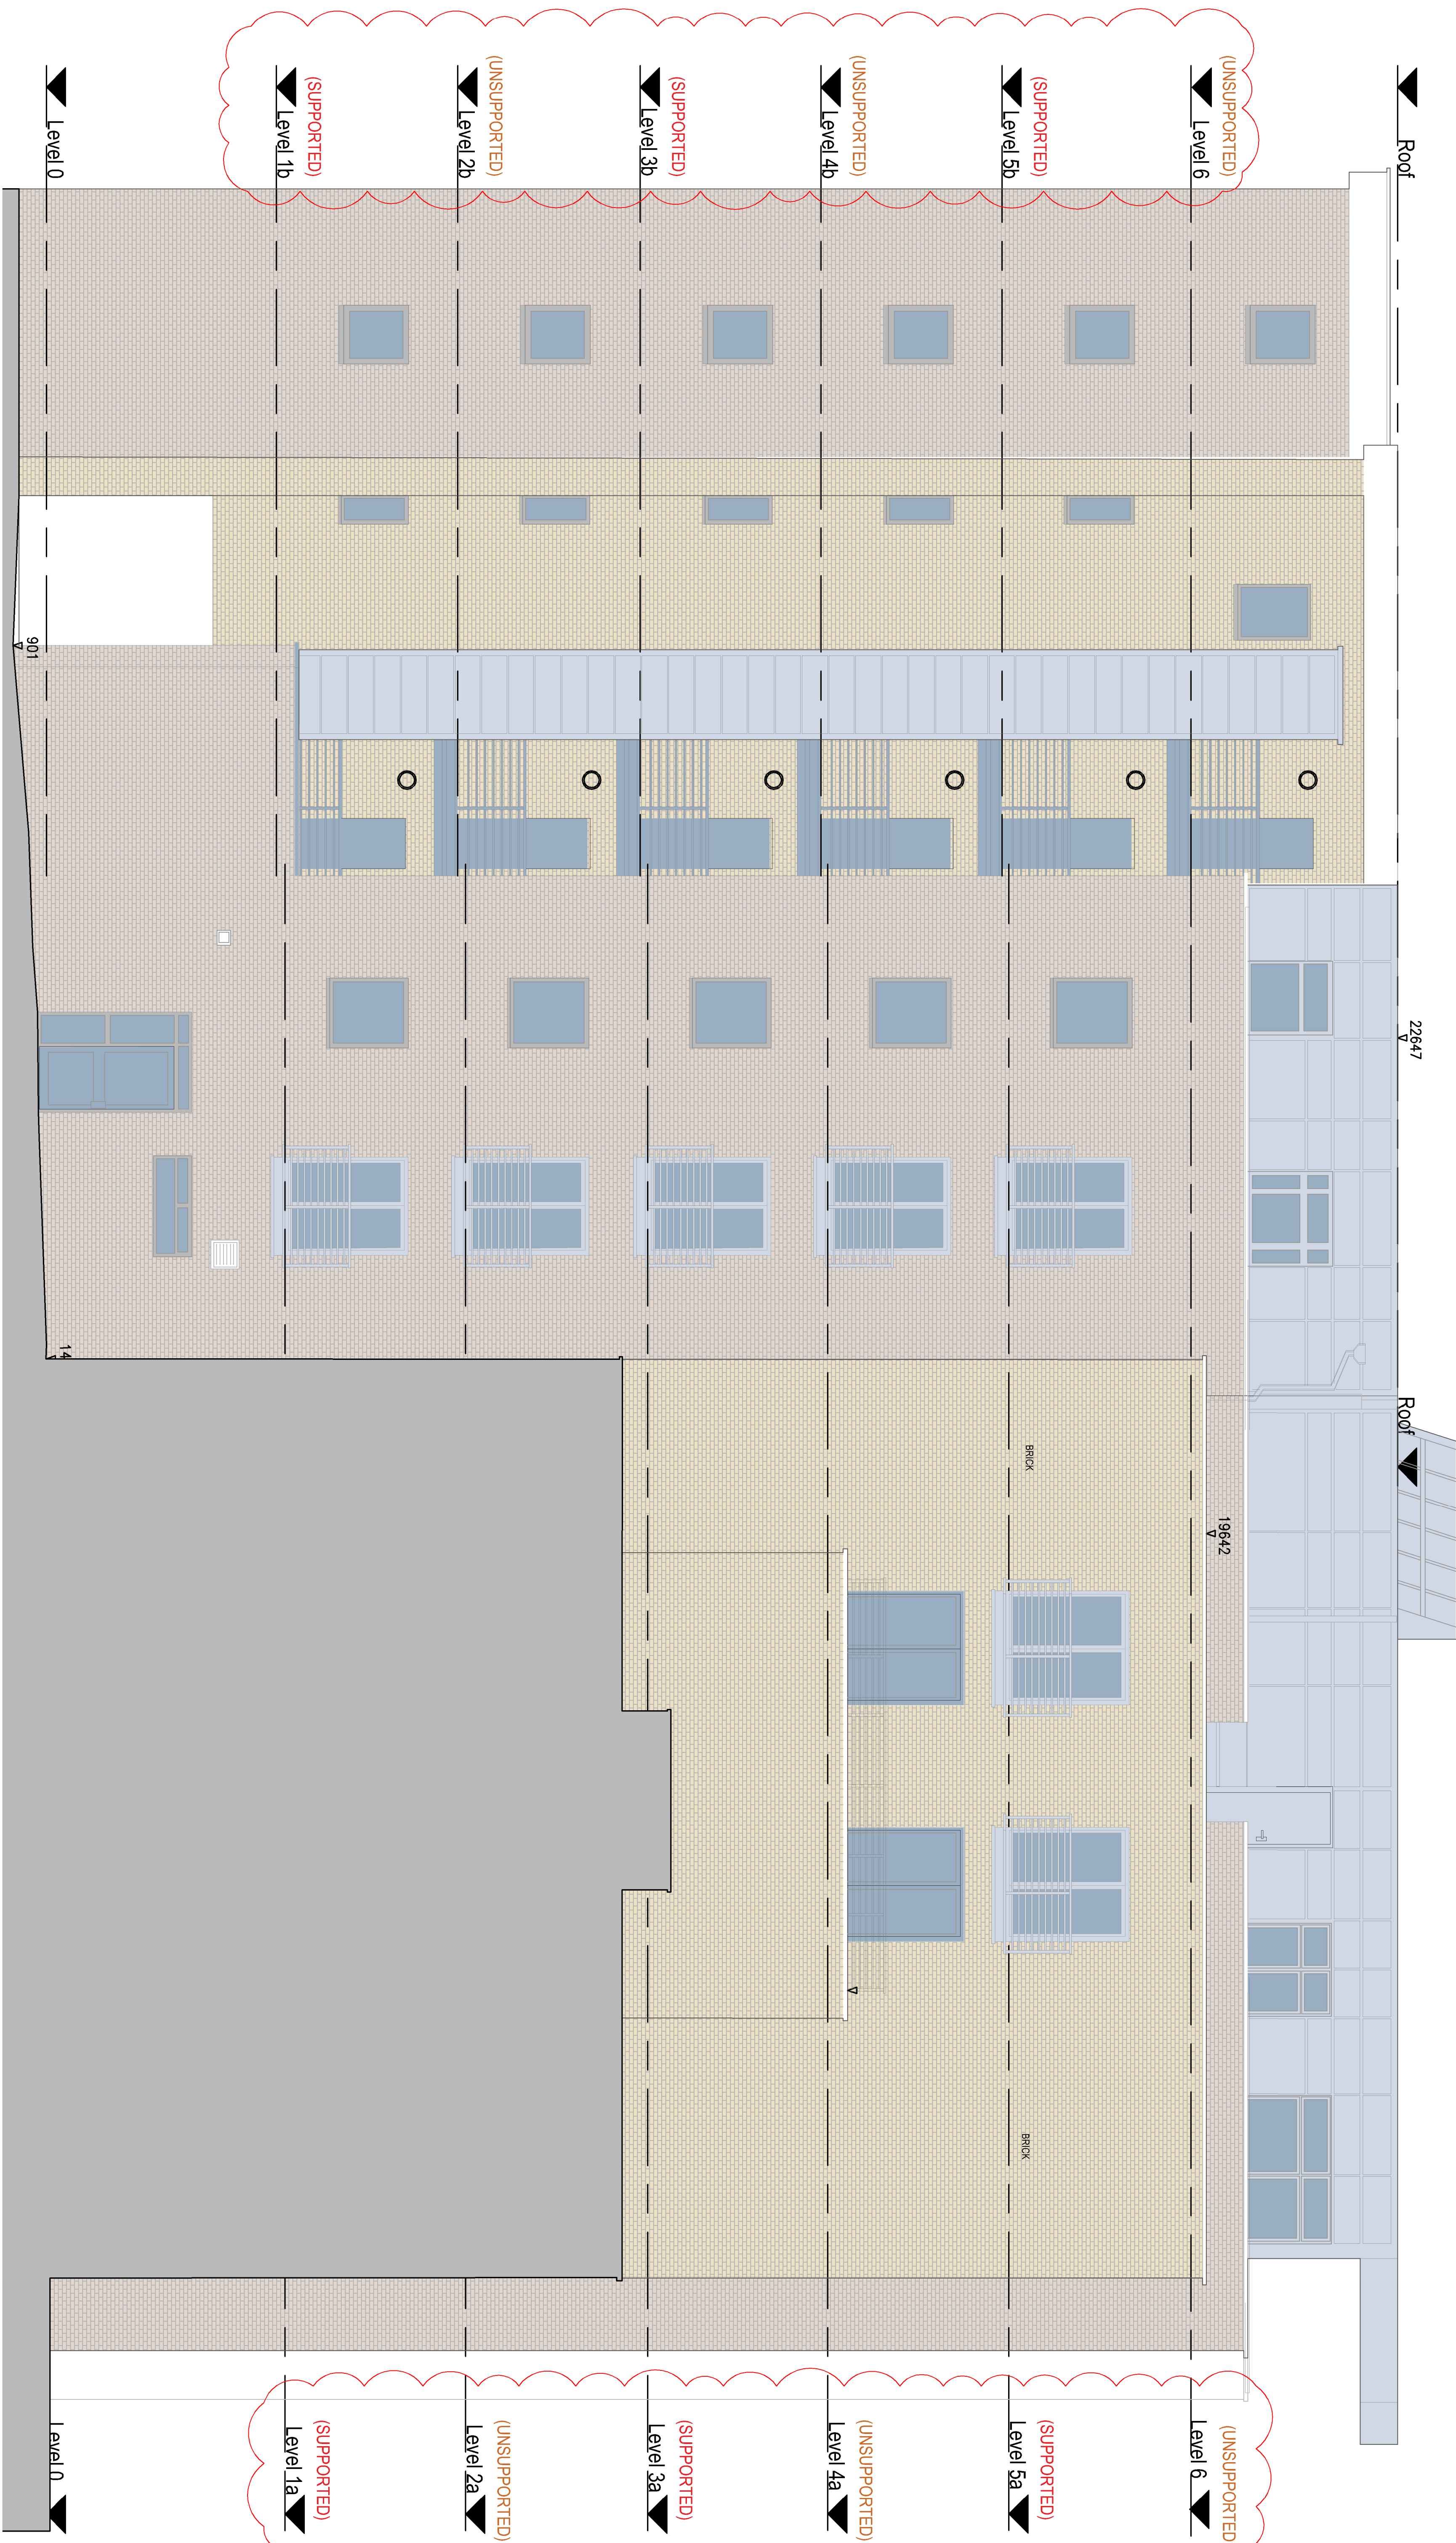