


WYKAMOL Anti-lime Sealer should be used on all new concrete surfaces prior to installing Type C cavity drain systems

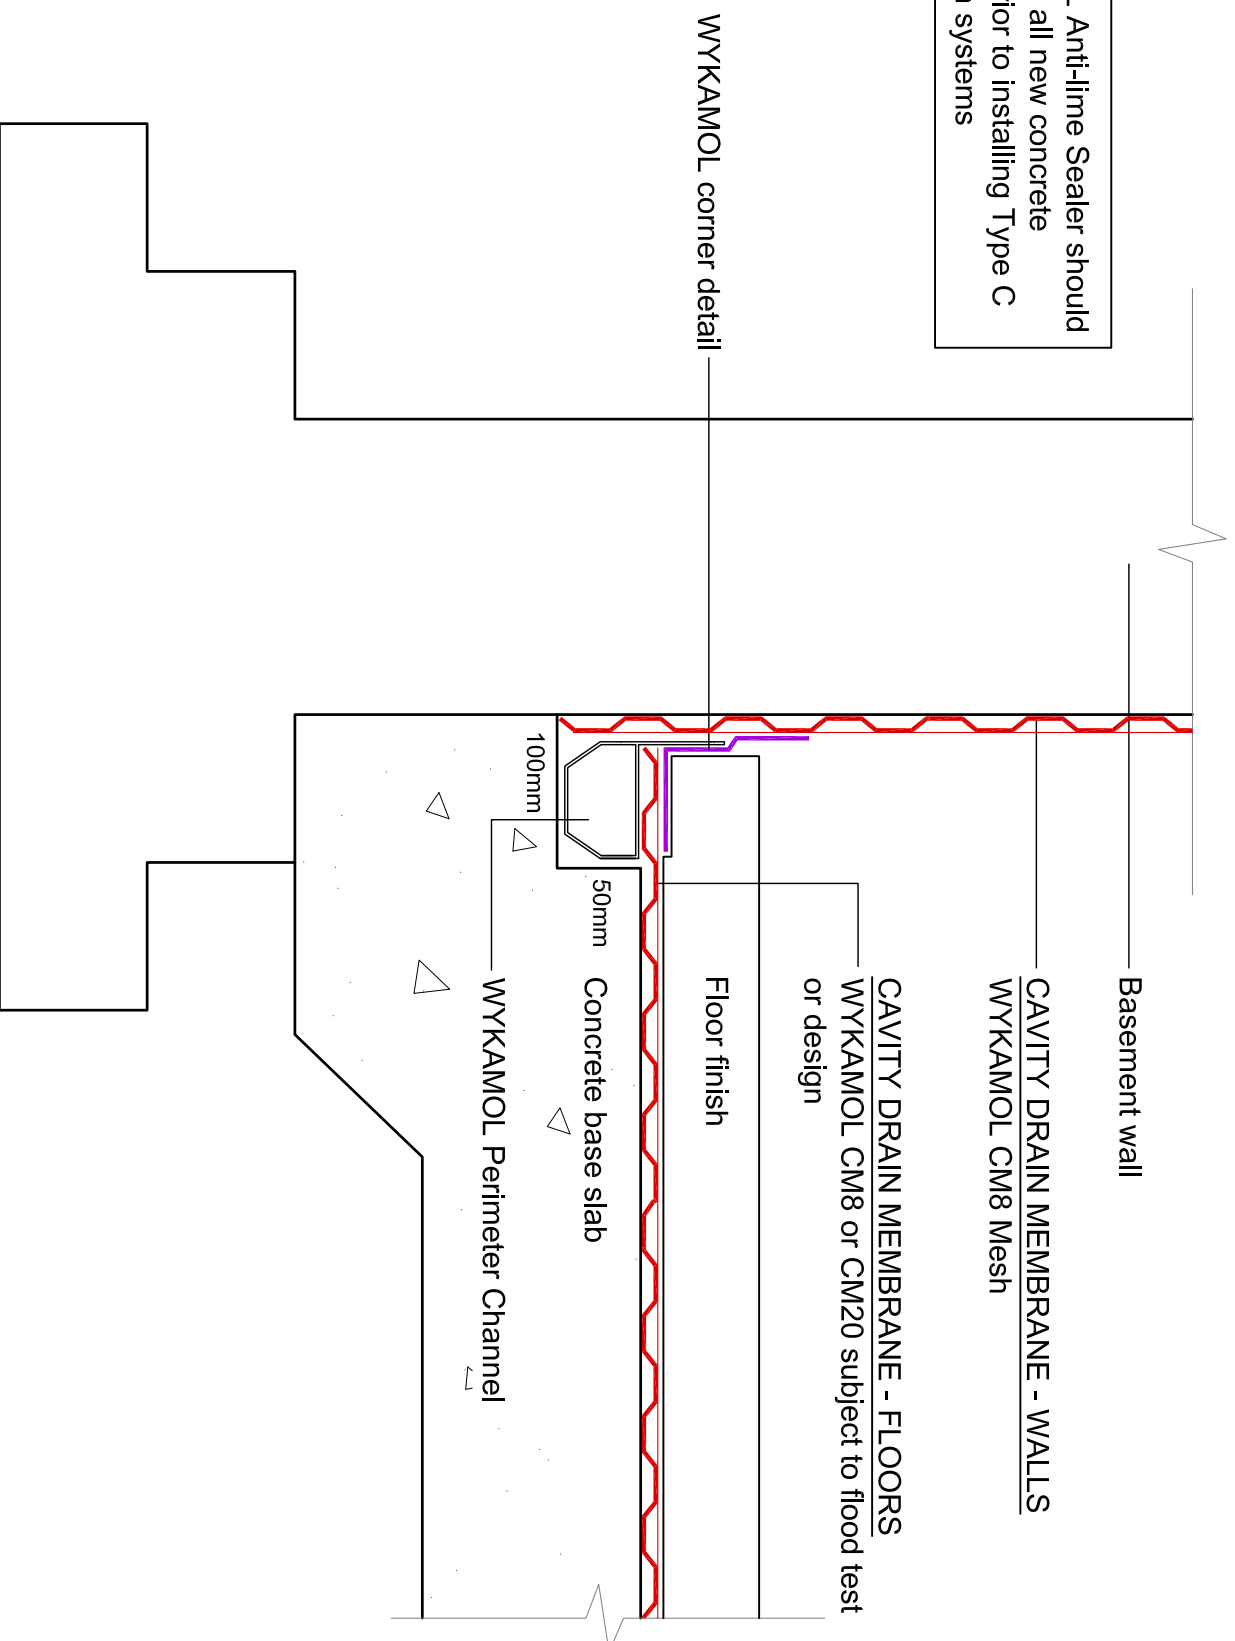

Perimeter Channel Wall / Floor Section
Drawing Detail - PC 001

Not to Scale

Wykamol Group
www.wykamol.com
01282 473100

