




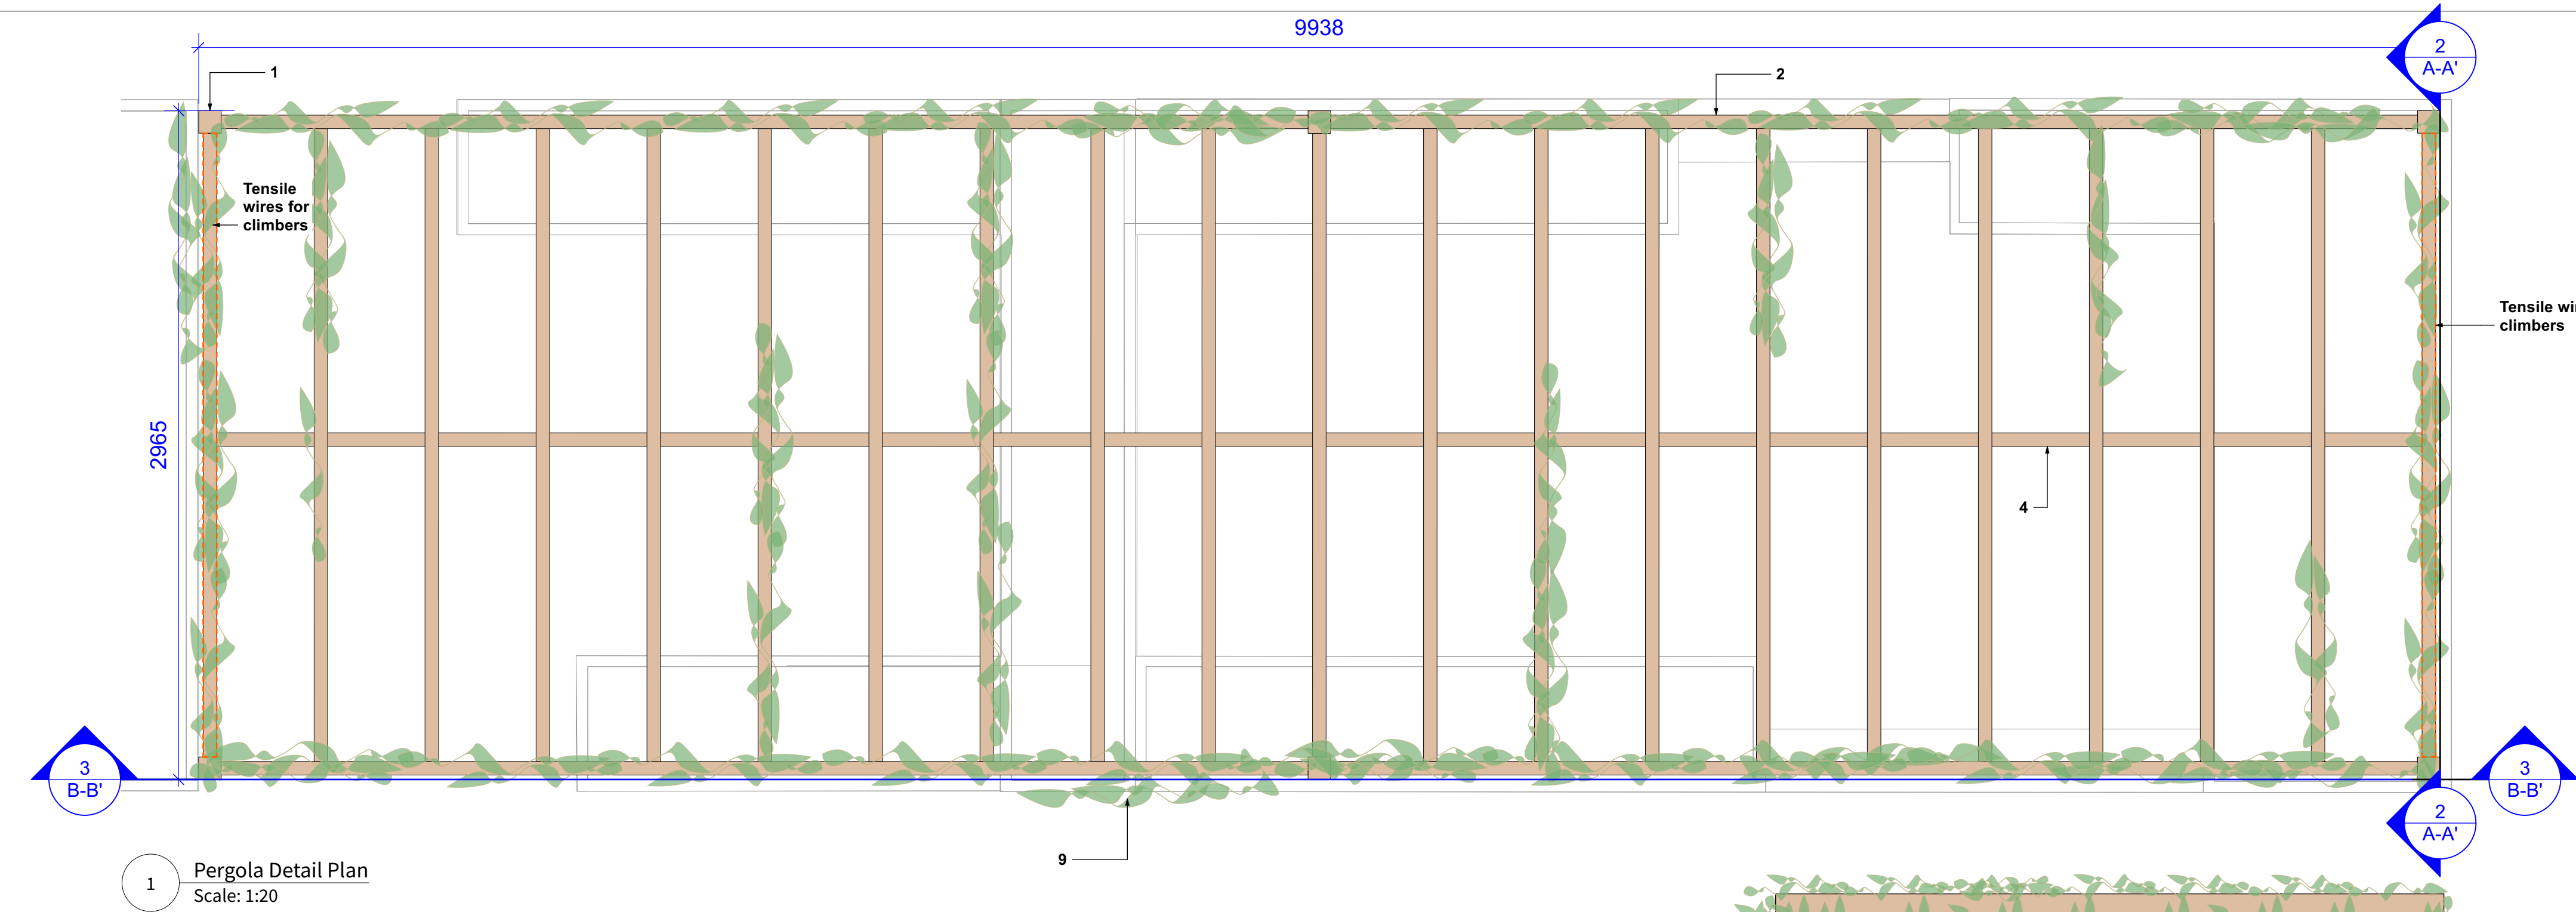


1 Pergola Detail Plan  
Scale: 1:20

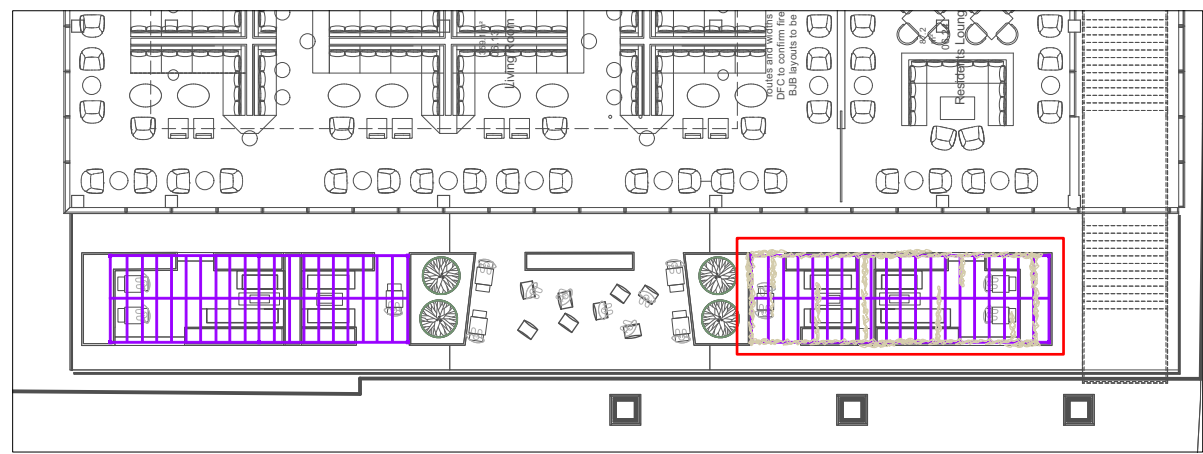

Location Plan

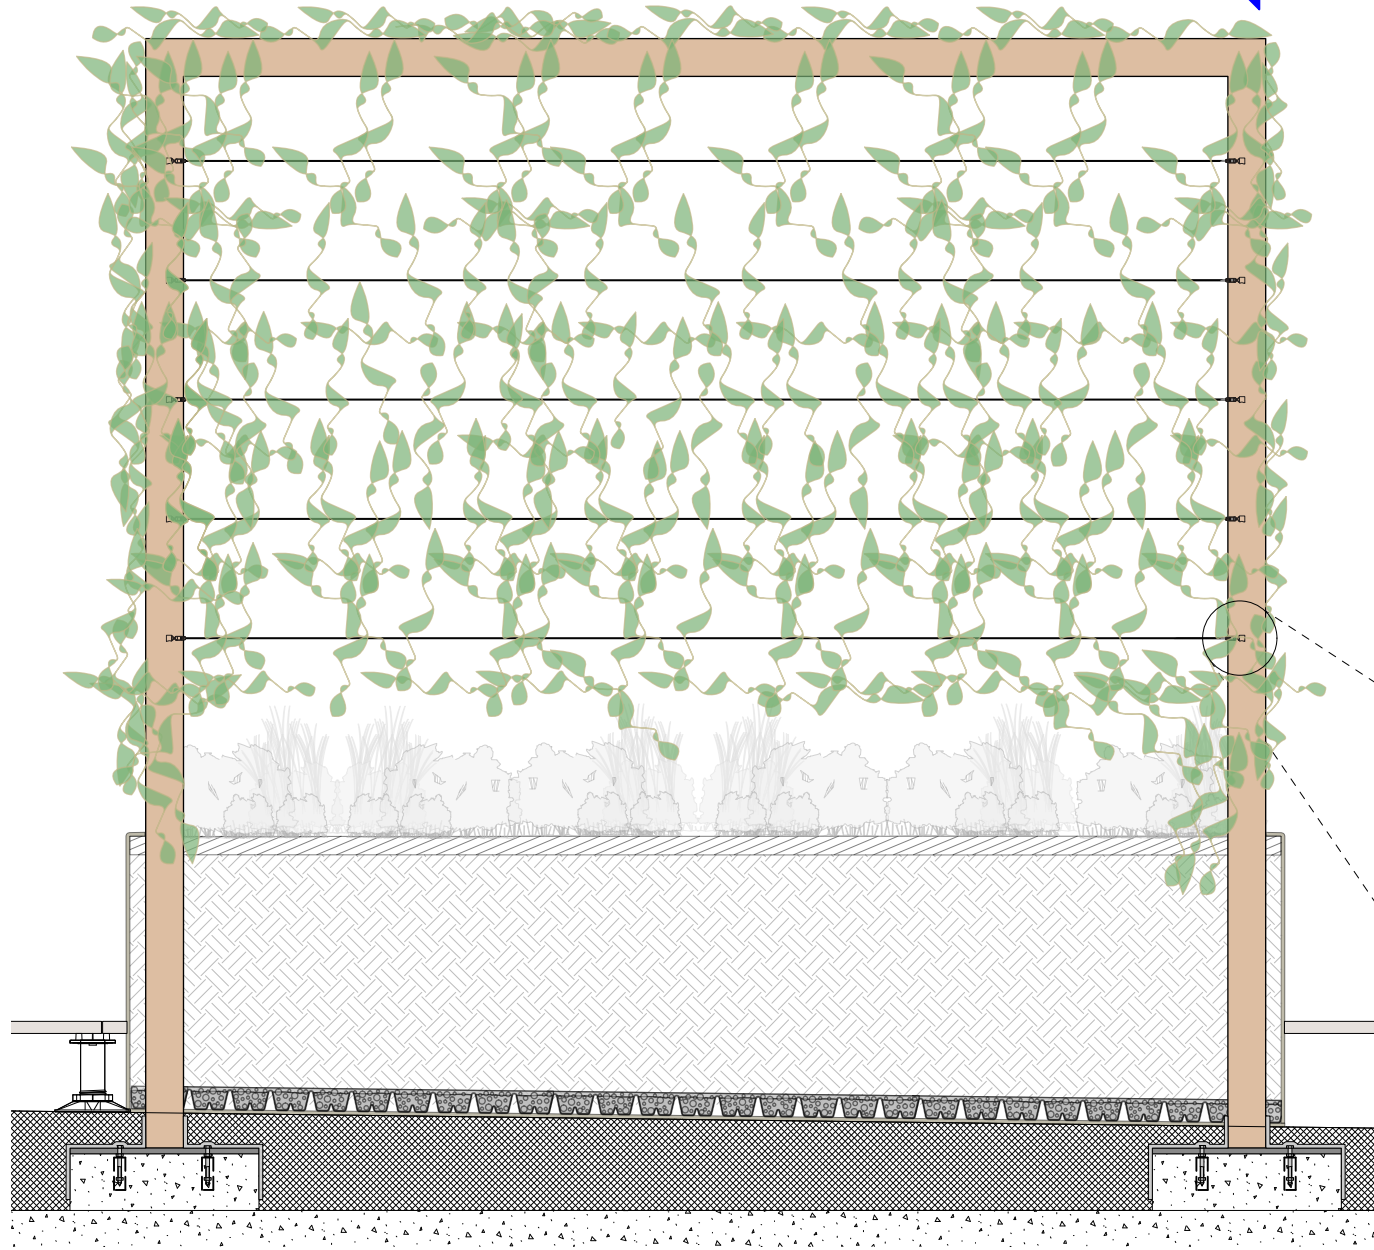

2 Pergola Detail Section B-B'  
Scale: 1:20

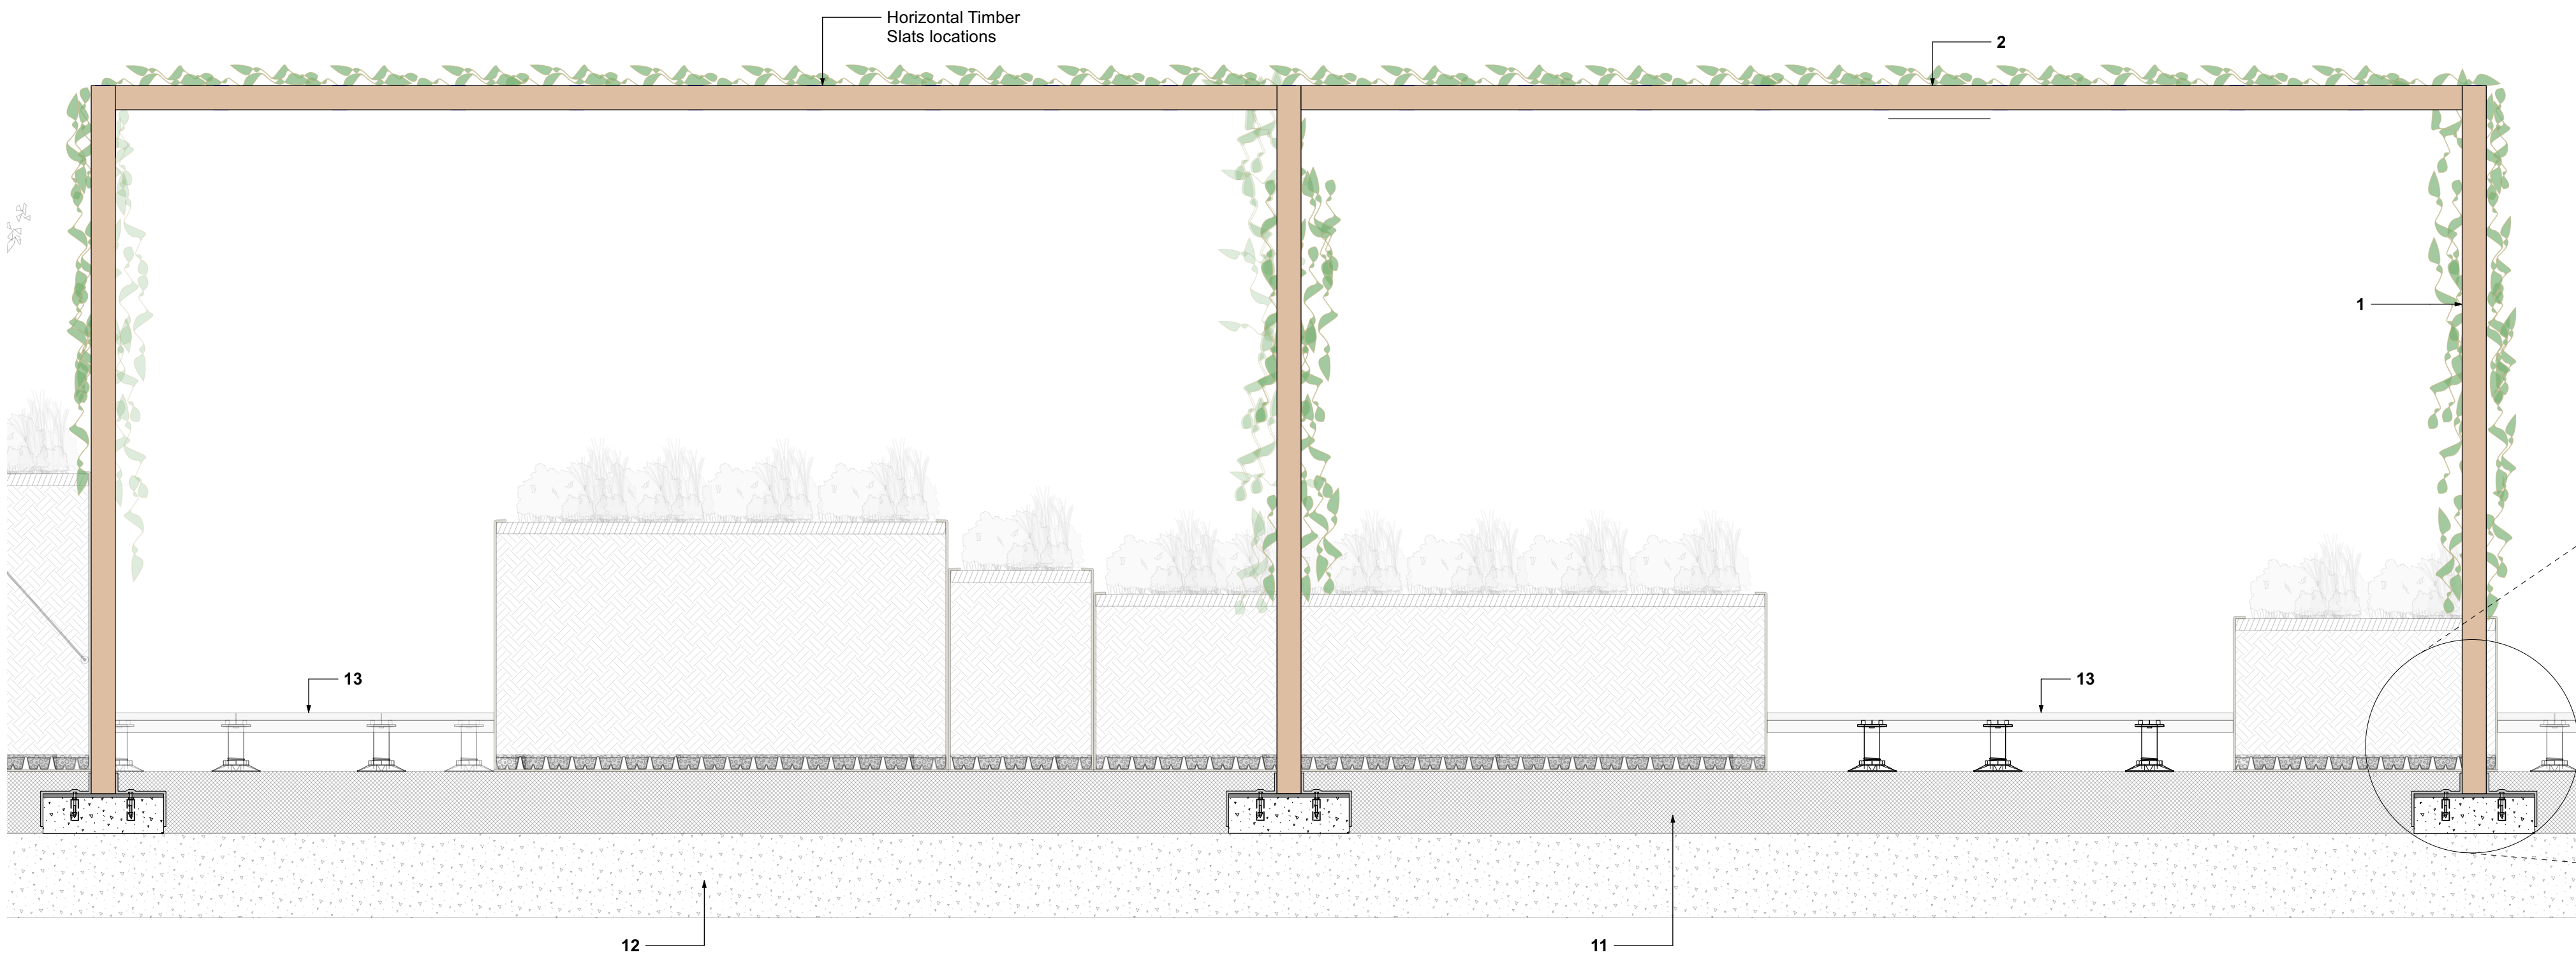

3 Pergola Detail Section B-B'  
Scale: 1:20

KEY

- 1. VERTICAL TIMBER POST**  
Size: 100 x 100mm sections x 2936mm (H)  
Material: Hardwood timber
- 2. HORIZONTAL TIMBER POST**  
Size: 60mm x 100mm sections X 4817mm (L)  
Material: Hardwood timber
- 3. HORIZONTAL TIMBER SLATS**  
Size: 100 x 100mm posts at 1368mm (L)  
Material: Hardwood timber
- 4. HORIZONTAL TIMBER CENTRAL POST**  
Size: 100 x 100mm posts at 9375mm (L)  
Material: Hardwood timber
- Pergola supplier: Woodscape  
made bespoke
- 5. PITCH POCKET WITH UPWARD OVERLAP**
- 6. ANCHOR RODS**
- 7. FLAT MOUNT**  
fixed with two mounting sockets, compression ball,  
adjustable tensioner with lock nut and stainless steel wood  
thread screws  
Supplier: S3igroup or similar approved
- 8. STAINLESS STEEL WIRE ROPE**  
Material: 4mm Ø 7x7 blackened stainless steel wire rope  
Supplier: S3igroup or similar approved
- 9. CLIMBER PLANTING**  
refer to planting plans for further detail
- 10. CONCRETE FOOTING**  
to Engineer's specification
- 11. NON-COMBUSTIBLE ROOF INSULATION**  
Specification tbc by others
- 12. STRUCTURAL SLAB**  
Specification tbc by others
- 13. COMPOSITE DECKING (S2)**  
Refer to drawing STM-PIE-EX-ZZ-DR-L-5103 for further details

THIS DRAWING IS COPYRIGHT PROTECTED AND MAY NOT BE  
REPRODUCED IN WHOLE OR PART WITHOUT WRITTEN  
AUTHORITY FROM THE OWNER.

- NOTES:**
1. Do not scale from this drawing.
  2. Always work to noted dimensions.
  3. All dimensions are in millimetres unless otherwise stated.
  4. All setting out, levels and dimensions to be agreed on site.
  5. The dimensions of all materials must be checked on site before being laid out.
  6. This drawing must be read with the relevant specification clauses and detail drawings.
  7. Order of construction and setting out to be agreed on site.

**NOTE: All Surface build up to Engineer's design and specification.**  
**NOTE: All surface finishes subject to design development.**

| Revision | Date | Description | Drawn | Apprvd. |
|----------|------|-------------|-------|---------|
|----------|------|-------------|-------|---------|

**Planit I.E. Limited**  
E: info@planit-ie.com W: planit-ie.com  
**MANCHESTER**  
2 Back Grafton St., Altrincham, WA14 1DY  
T: 0161 928 9281  
**LEEDS**  
No.1 Aire Street, Leeds Station, Leeds, LS1 4PR  
T: 0113 824 6413  
**LIVERPOOL**  
Tempest 5.3, 12 Tithebarn Street, Liverpool, L2 2DT  
T: 0151 363 1230  
**LONDON**  
Unit 6 Waterside, 44-48 Wharf Road, London, N1 7UX  
T: 0207 253 5678  
**STANDISH**  
Standish Gatehouse, Stonehouse, Gloucestershire, GL10 3BZ  
T: 0145 360 7080

Client Relentless

Project St. Michael's Manchester

Drg Title Pergola Details - Roof Terrace

Created on 18.04.23 Created by JN Approved by KR

Scale 1:10 Size A1 Workstage Stage 3

Drg No. STM-PIE-EX-ZZ-DR-L-7103 Suitability S2 Revision P01