



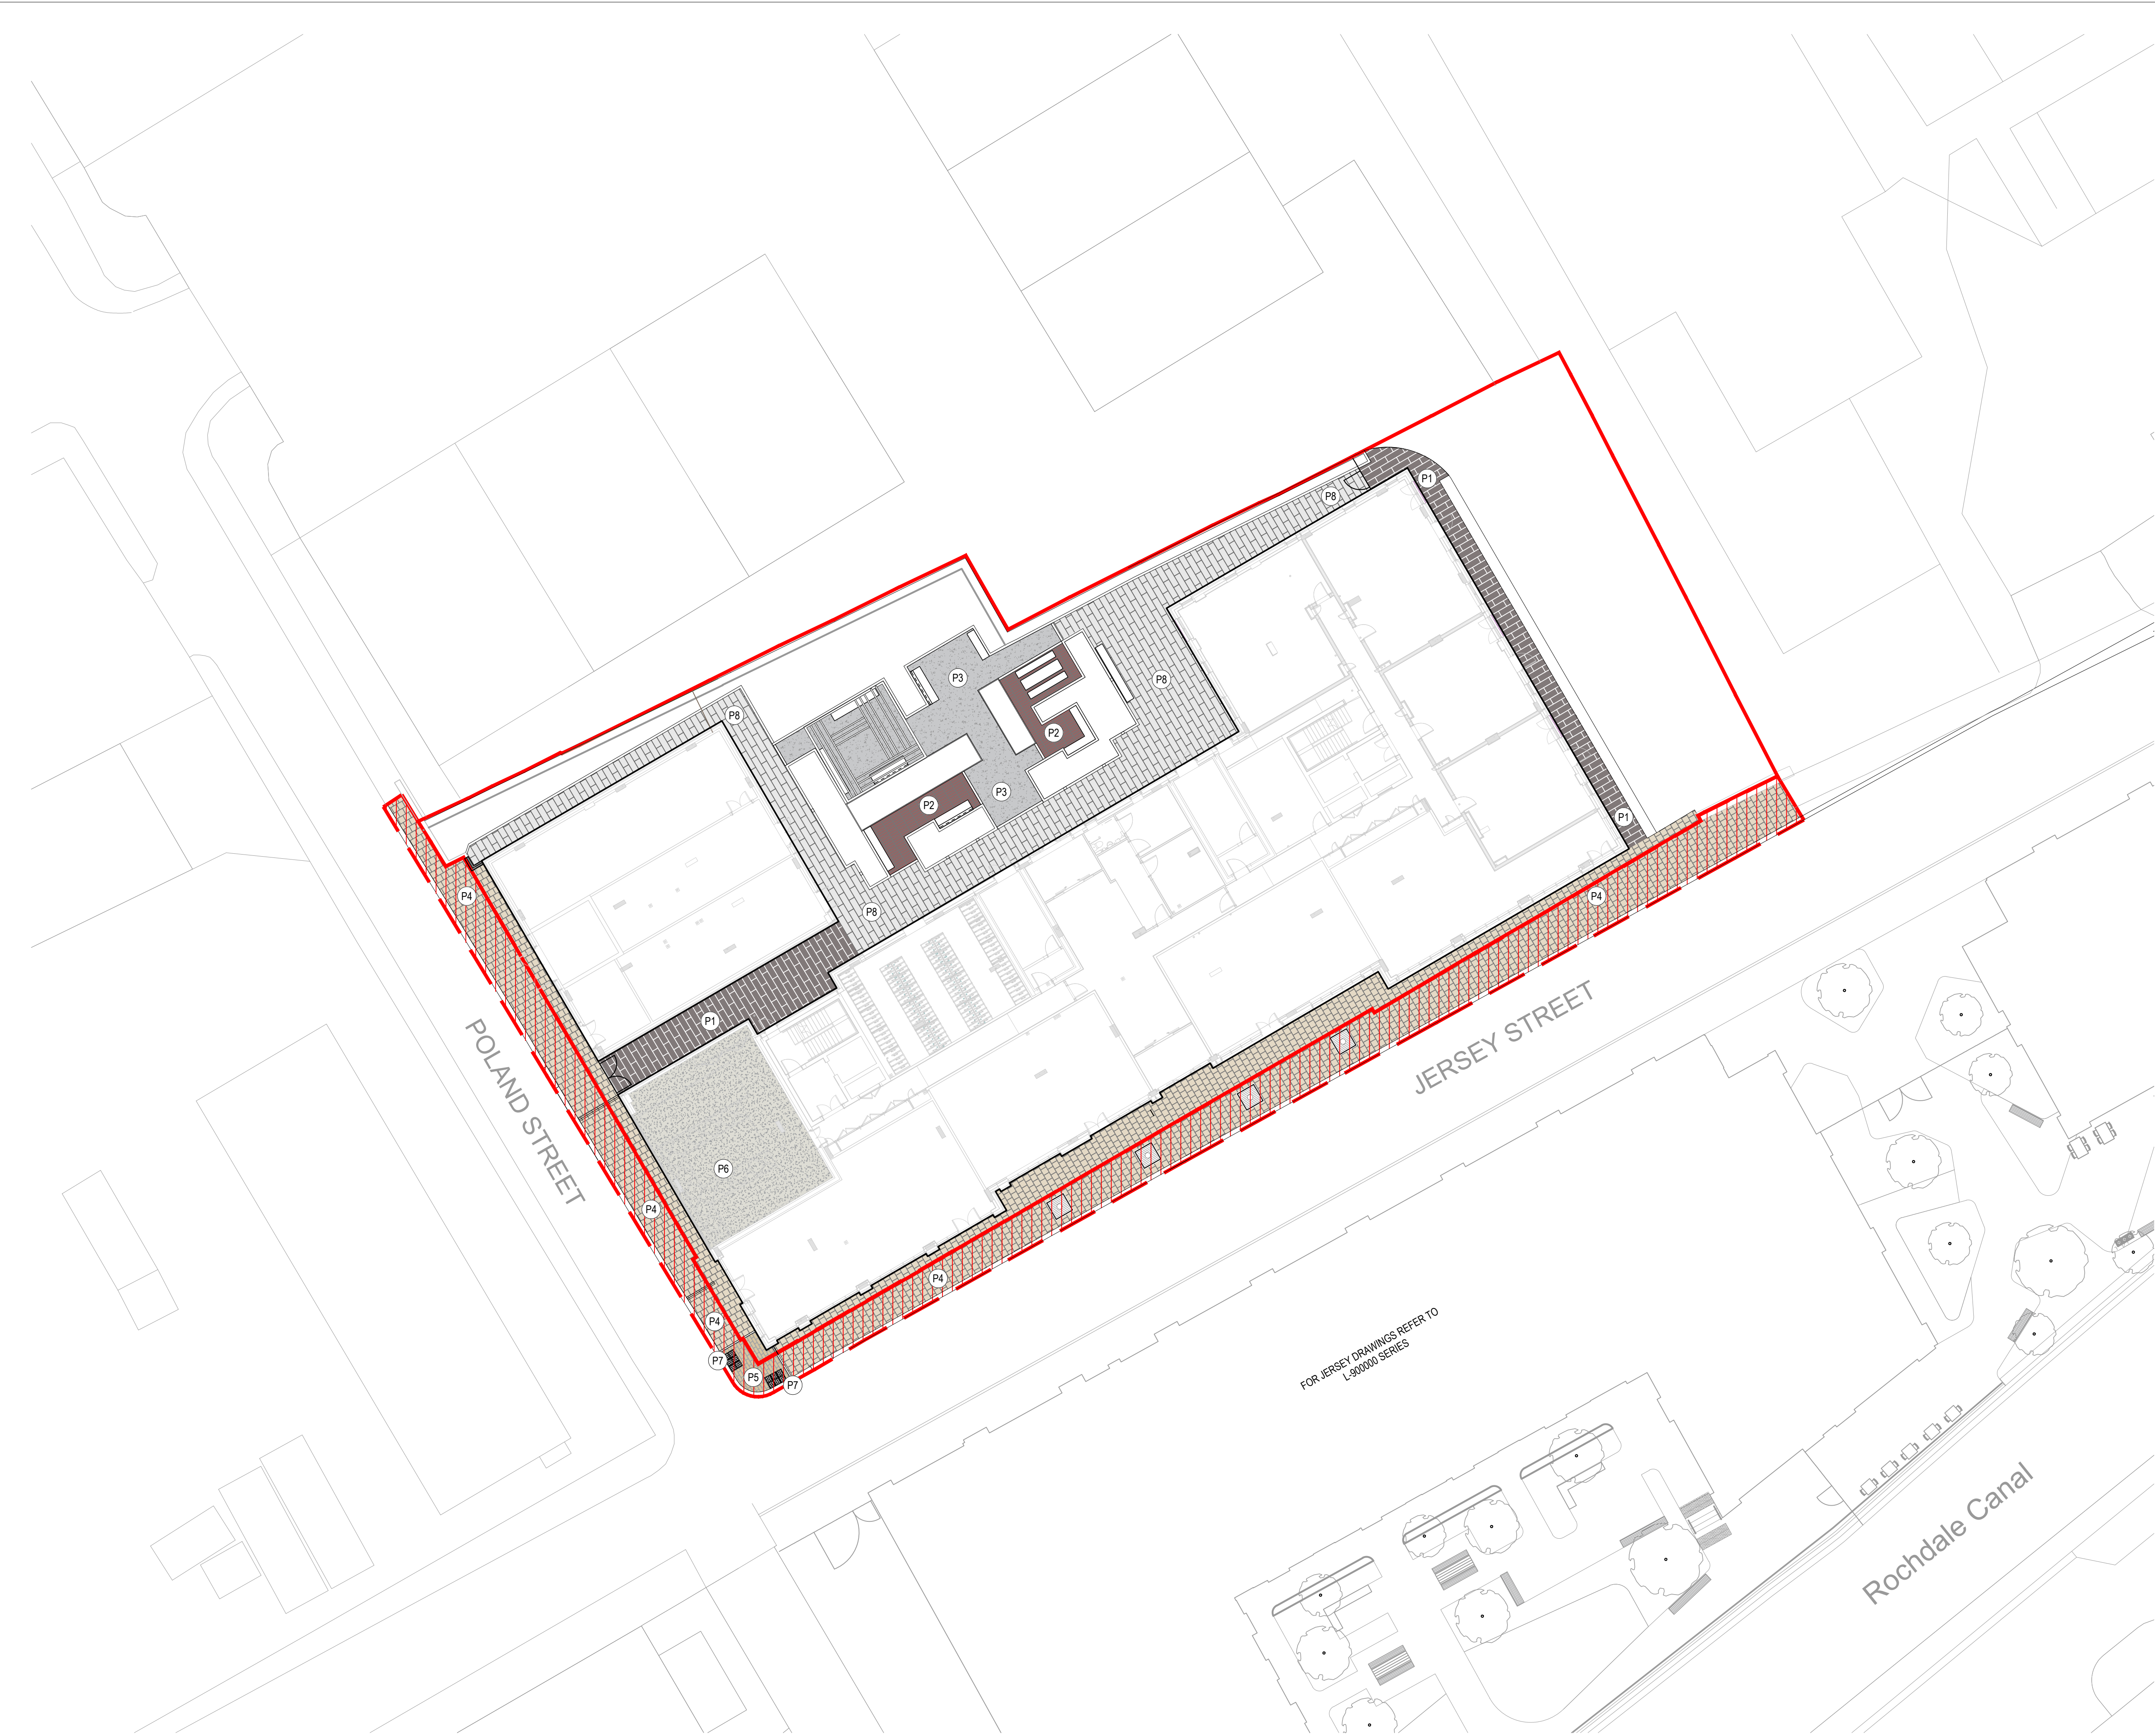

rev	details	by	date
P01	FIRST ISSUE FOR PLANNING	CB	25.01.2024
P02	UPDATED BUILDING POSITION	CB	07.02.2024

Notes

1.0 Do not scale from drawing, use figured dimensions only
1.1 All dimensions to be checked onsite
1.2 This drawing to be read in conjunction with all other Gillespies drawings and specifications

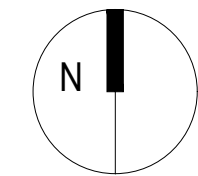

LEGEND

- GENERAL
- Planning Boundary
 - S278 Works Boundary

PAVING

- P1** Paving Type 1
Type: Granite Paving
Supplier: Marshalls or similar approved
Size: 150(300L) X 150(W), Depth TBC By engineers
Colour: Warm grey tones
Finish: Flamed
- P2** Paving Type 2
Type: Concrete Paving with Granite Agg. finish
Supplier: Marshalls or similar approved
Size: 200(L) X 50(W) x 80(D)
Colour: Brindle
Product: Keylok Linear
- P3** Paving Type 3
Type: Self Binding Gravel
Supplier: CED Stone or similar approved
Size: 3-6mm agg
Colour: Silver
Product: CEDEC
- P4** Paving Type 2
Type: Yorkstone Paving
Supplier: Marshalls or similar approved
Size: 900-600(L) X 600(W) x (D)TBC By engineer
Product: Scoutmoor Yorkstone Diamond Saw
Random stretcher bond
- P5** Paving Type 5
Type: Natural Stone paving to crossing points
Granite Setts to match existing public realm
- P6** Paving Type 6
Type: In situ concrete
Finish: Brushed
To engineer's details
- P7** Paving Type 7
Type: Natural Stone Tactile Blister Paving
To match existing public realm
- P8** Paving Type 8
Type: Concrete Paving with Granite Agg. finish
Supplier: Marshalls or similar approved
Size: 300(L) X 100(W), Depth TBC By engineers
Colour: Indian Granite
Product: Modal X
- Retaining Wall
Refer to engineer's details

Ordinance information shown is reproduced from Ordnance Survey material with the permission of Ordnance Survey on behalf of the Controller of Her Majesty's Stationary Office @ Crown Copyright. Unauthorised reproduction infringes Crown Copyright and may lead to prosecution or civil proceedings. License No. 1000 17262

ELIZA YARD, ANCOATS

HARDWORKS GENERAL ARRANGEMENT

Drawing status	1:200 @ A1	Scale	Drawn
PLANNING	12.01.2024	Date	CB
Drawing number	Revision	Checked	SB

EYJW-GIL-EX-00-DR-L-000102 P02

Client
John Sisk & Son Limited



Gillespies

5th Floor, Phoenix House, 3 South Parade, Leeds, LS1 5DZ
P: 0113 247 0550 F: 0113 247 0550 E: design.team@gillespies.co.uk