


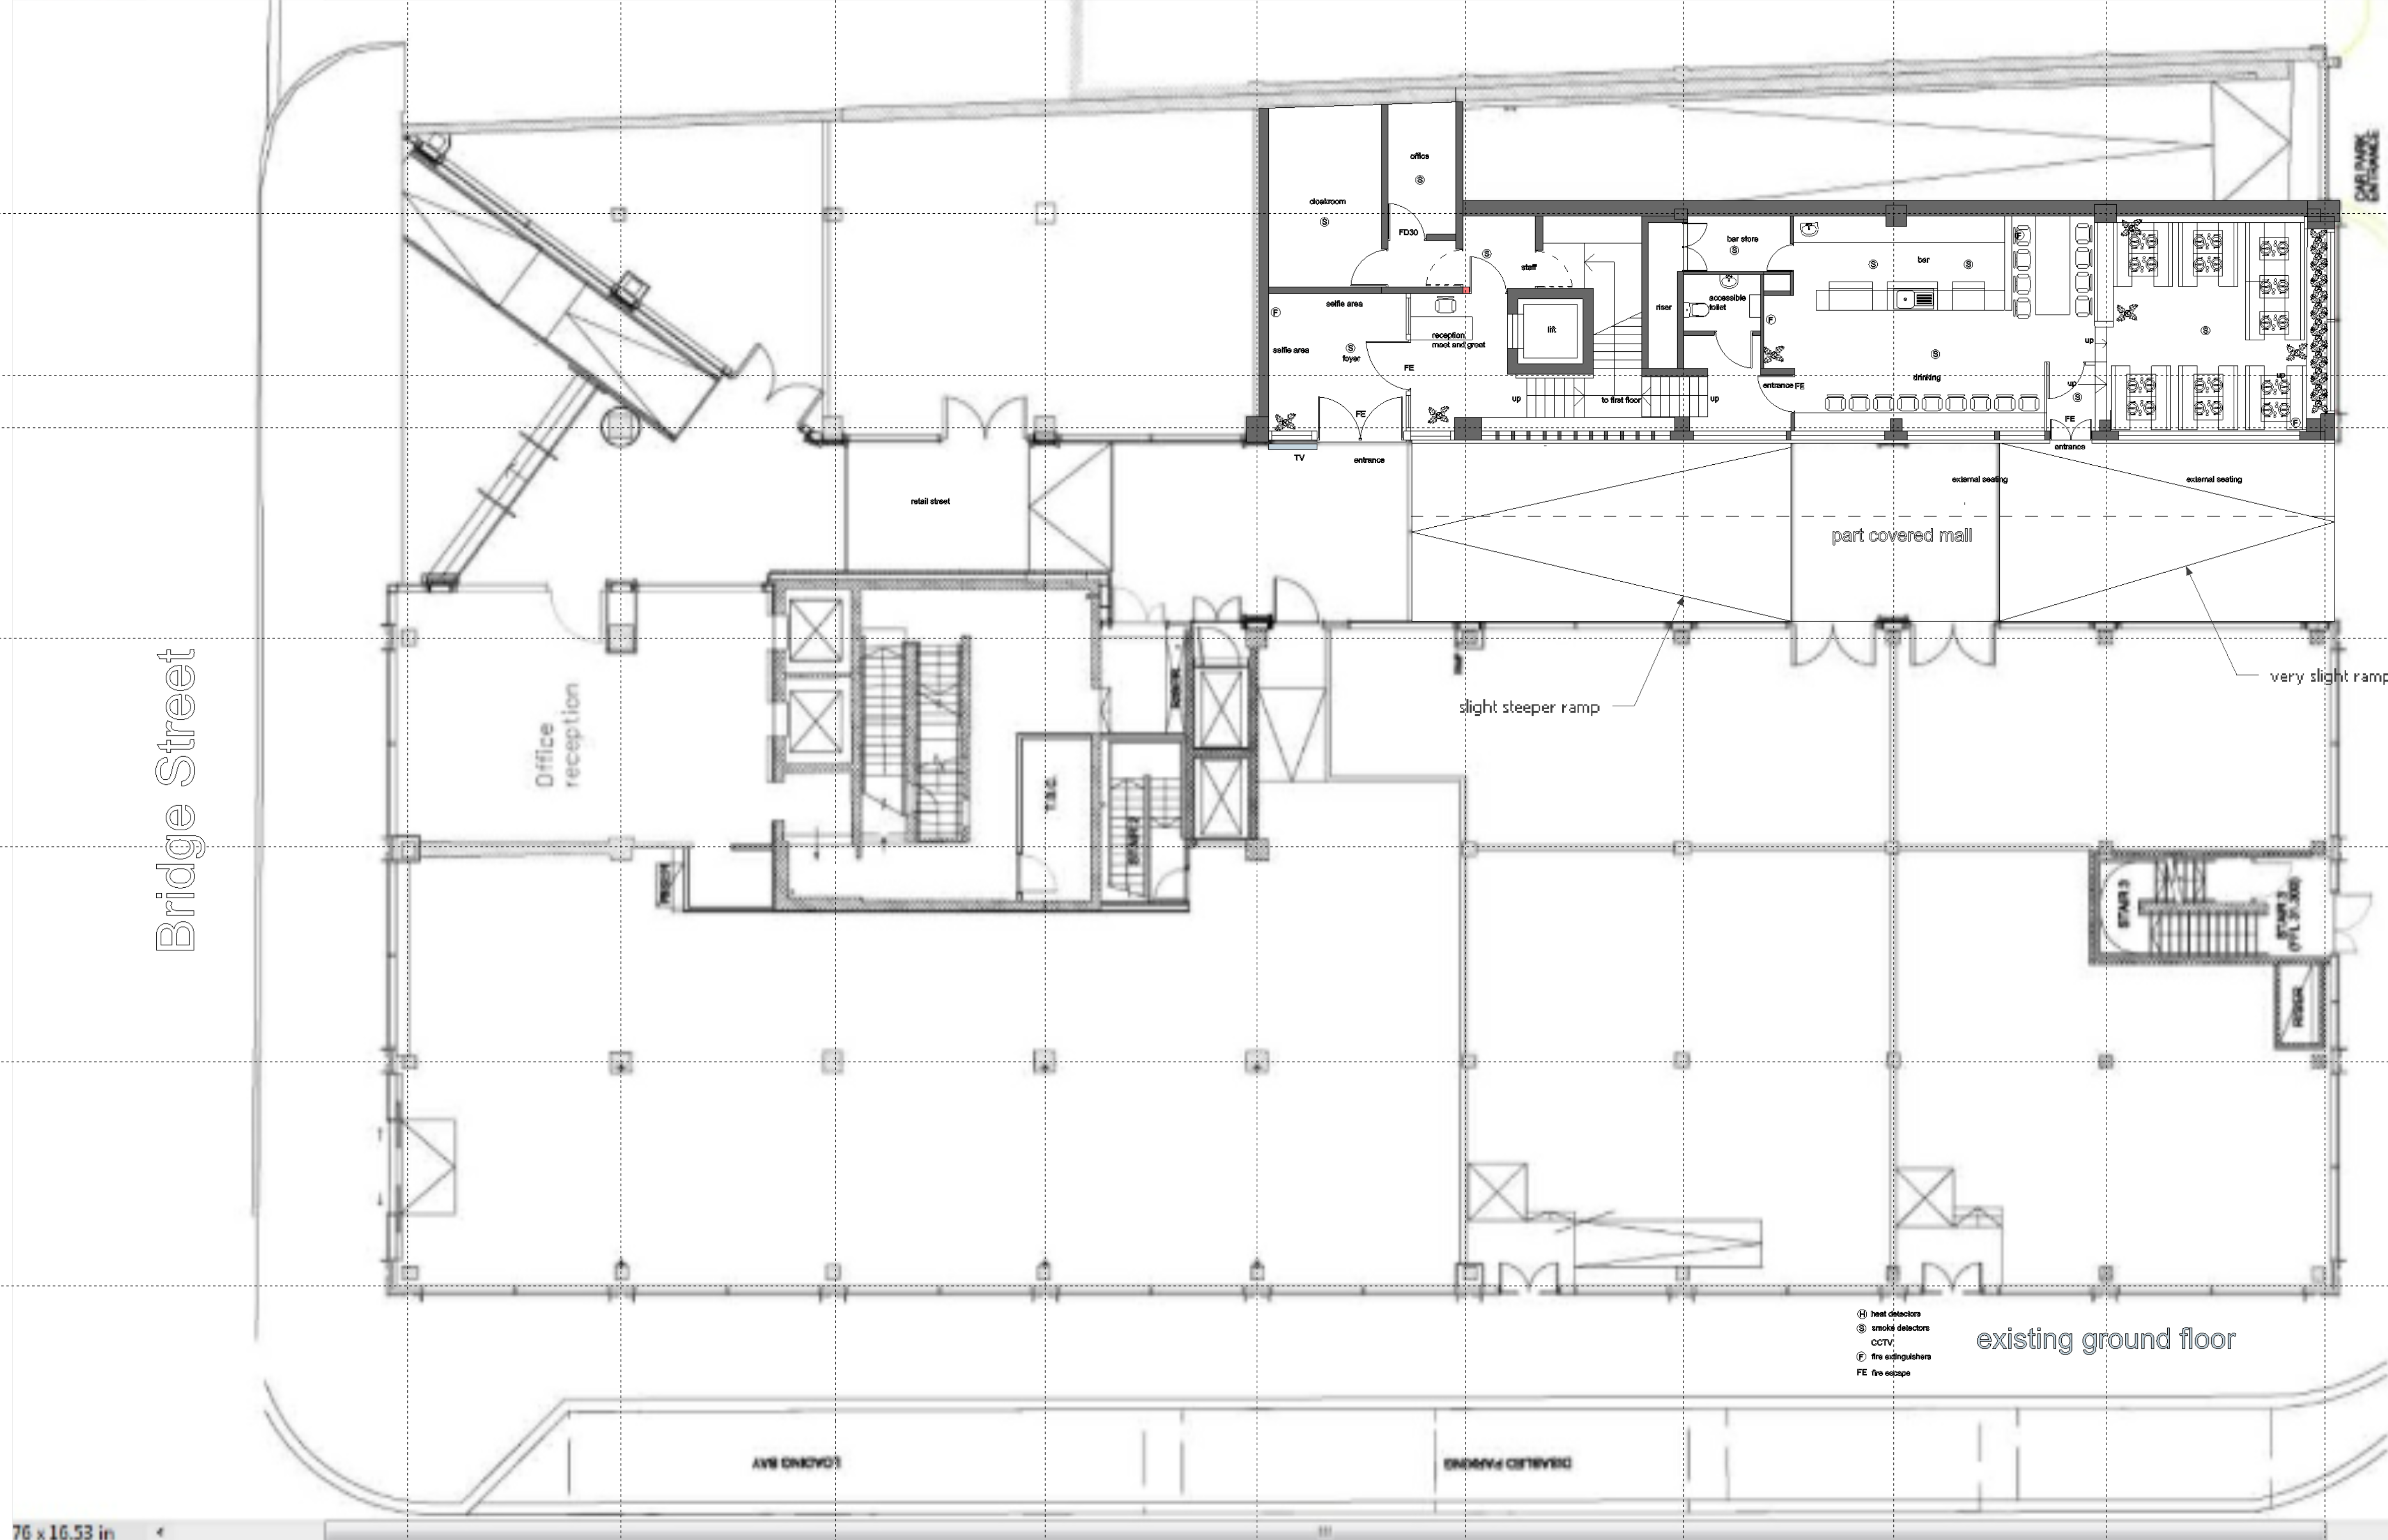

76 x 16.53 in

Wood Street

Bridge Street

Revisions
A 20-9-2023
external tables and chairs omitted to validation requirements

Jade3 Architecture Ltd
Jade3 Architecture Ltd, Studio 12, Silver Street, Wakefield WF1 1UY
Telephone : 01525 740097 www.jade3architecture.co.uk

Project No. 2021 Enquiry 11	Project Title existing ground floor the avenue north
Drawn By MC	Reviewed By MC
Scale 1:100@A1 size	Date 26/08/2023

Drawn No.
103

Reviewed Title
Revision
A

Important Notice
Do not scale off this drawing. Critical dimensions should be checked on site prior to works commencing. Dimensional conflicts should be brought to the company's attention as soon as they become apparent. Failure to do so could render the contractor liable for subsequent losses. Copyright in this drawing and any work executed from this drawing remains the property of Jade3 Architecture Ltd.

© Copyright Jade3 Architecture Ltd.