
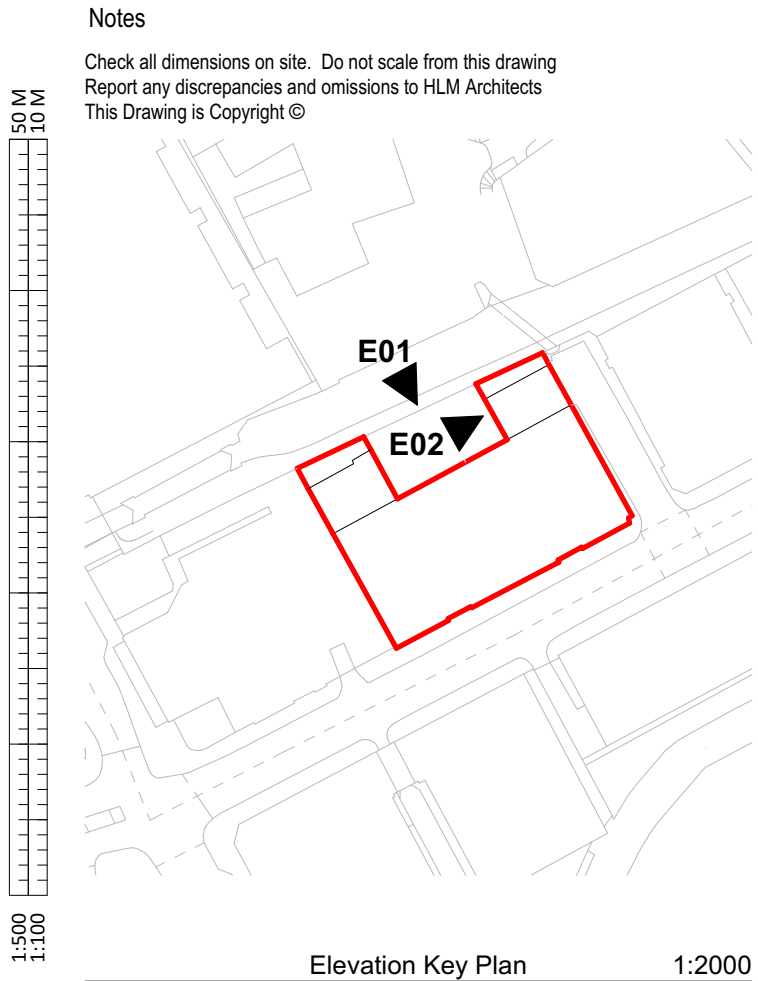
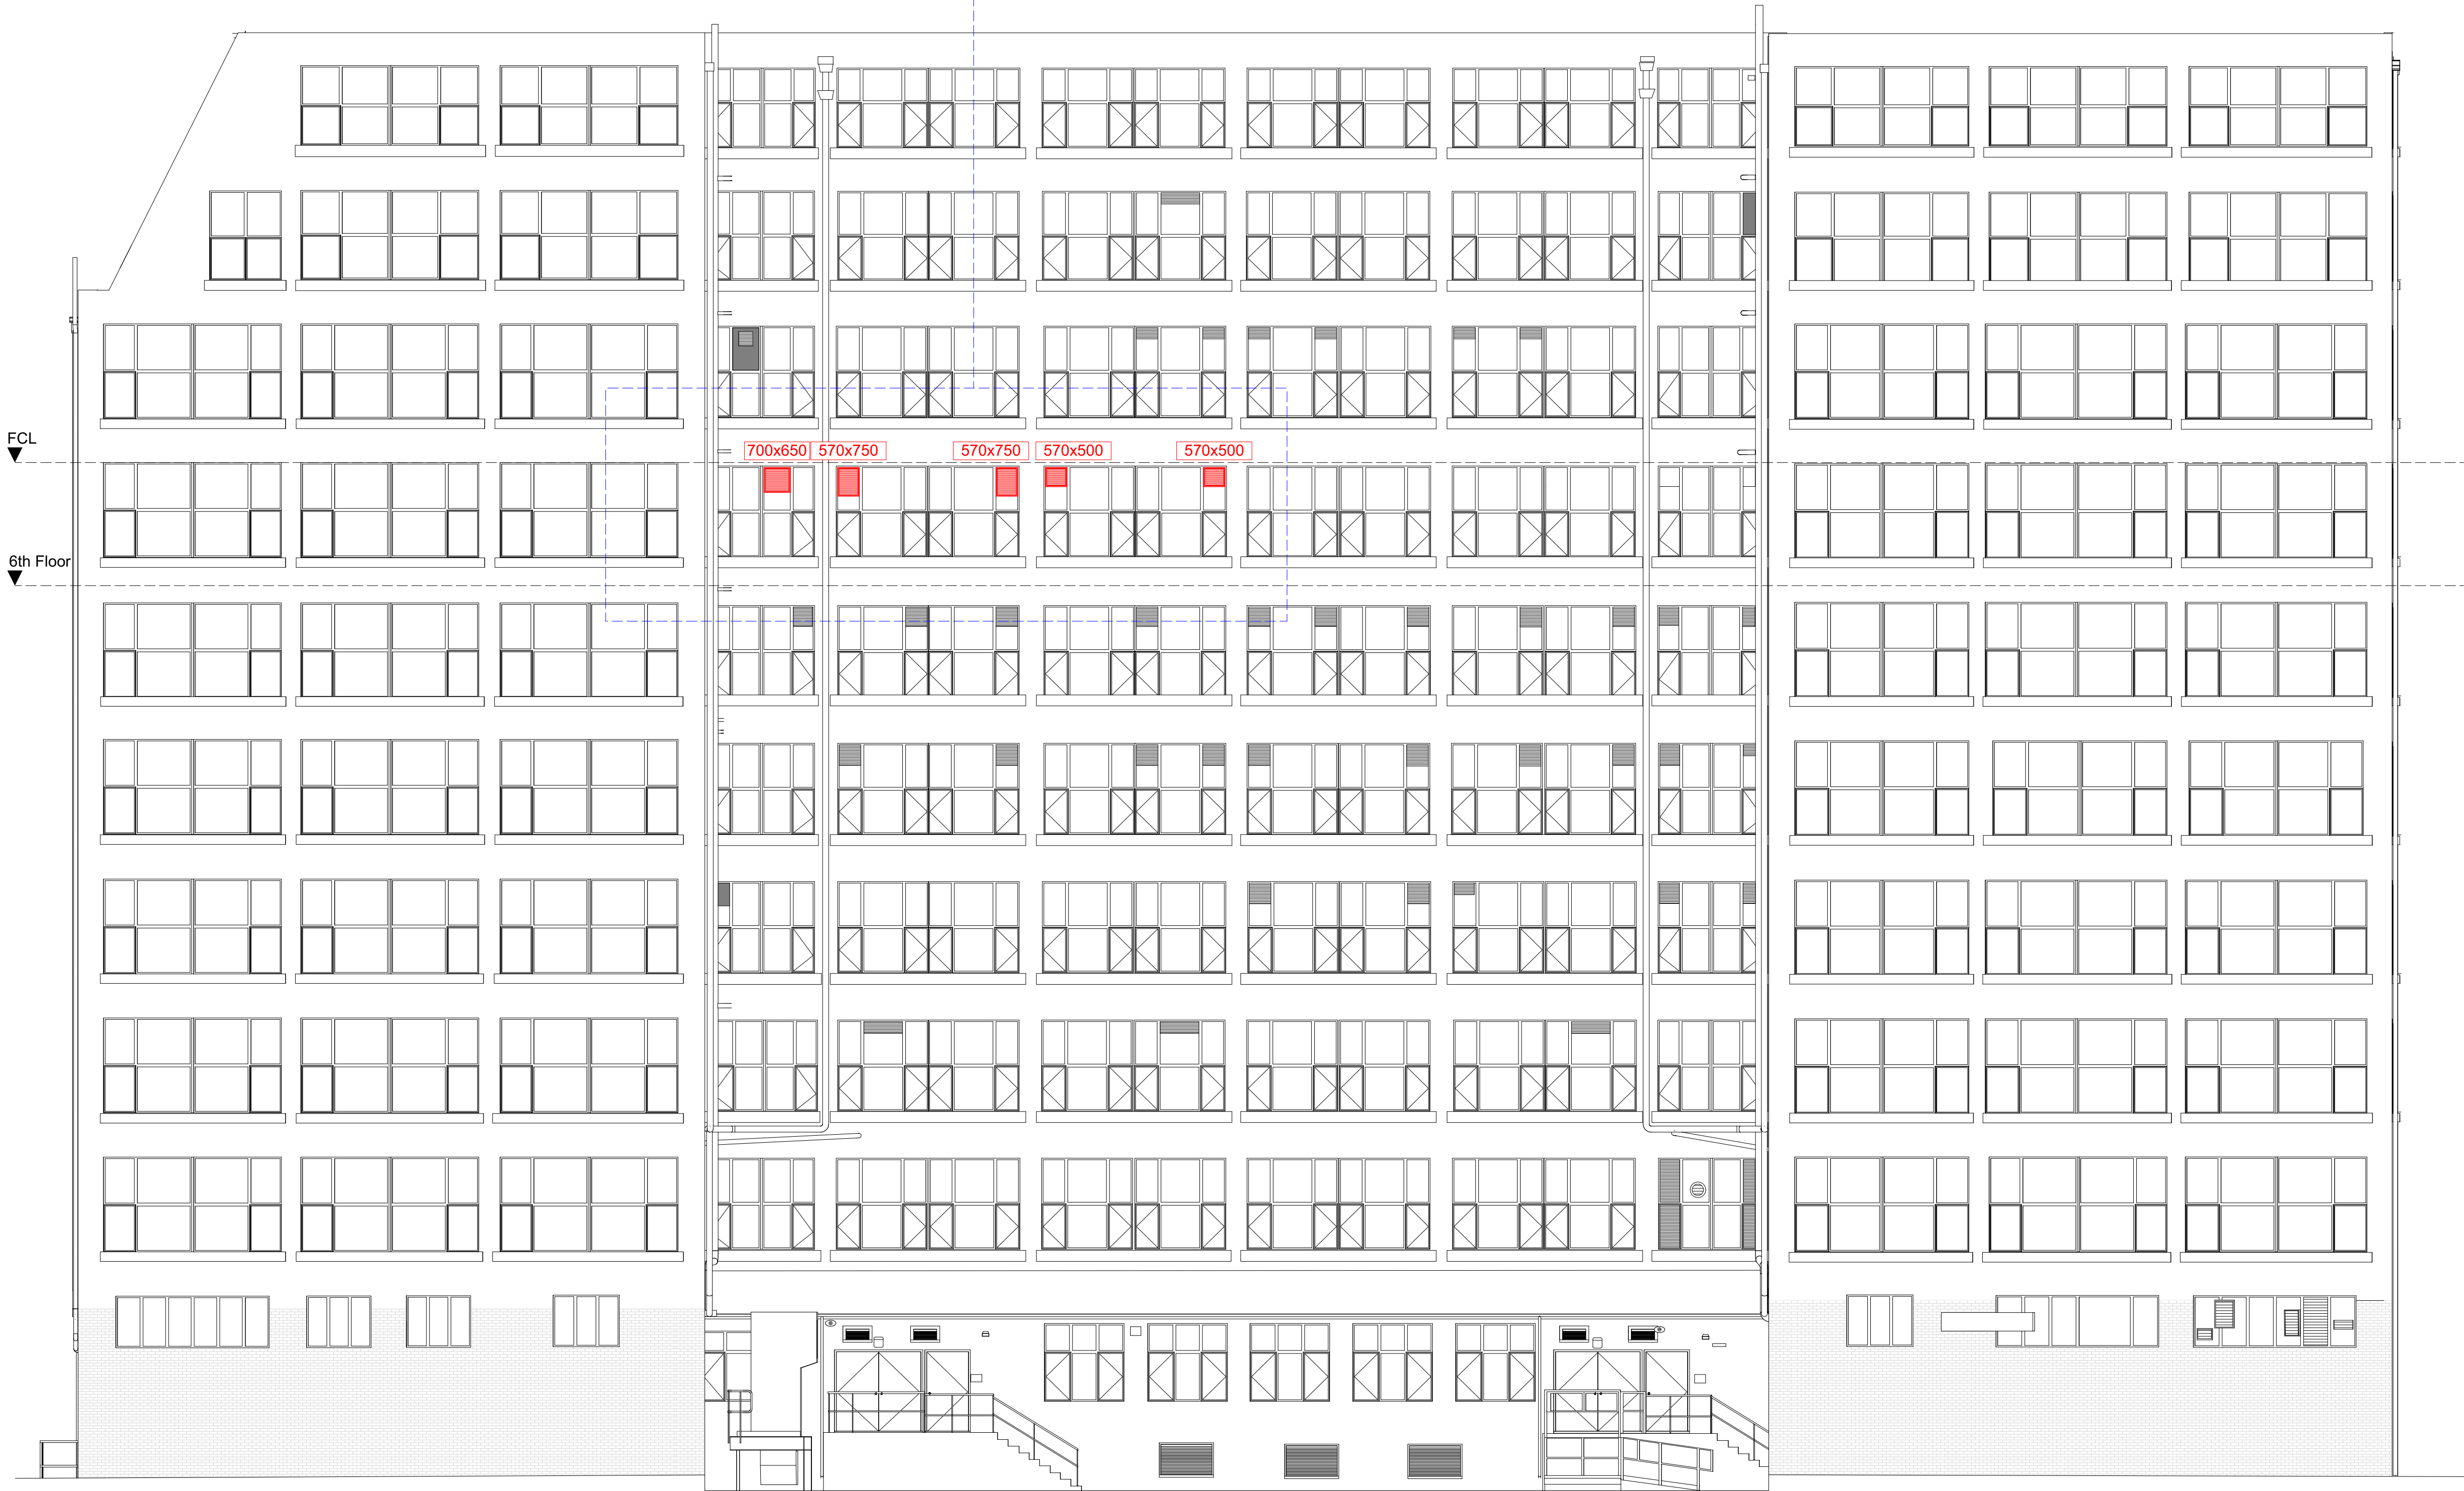
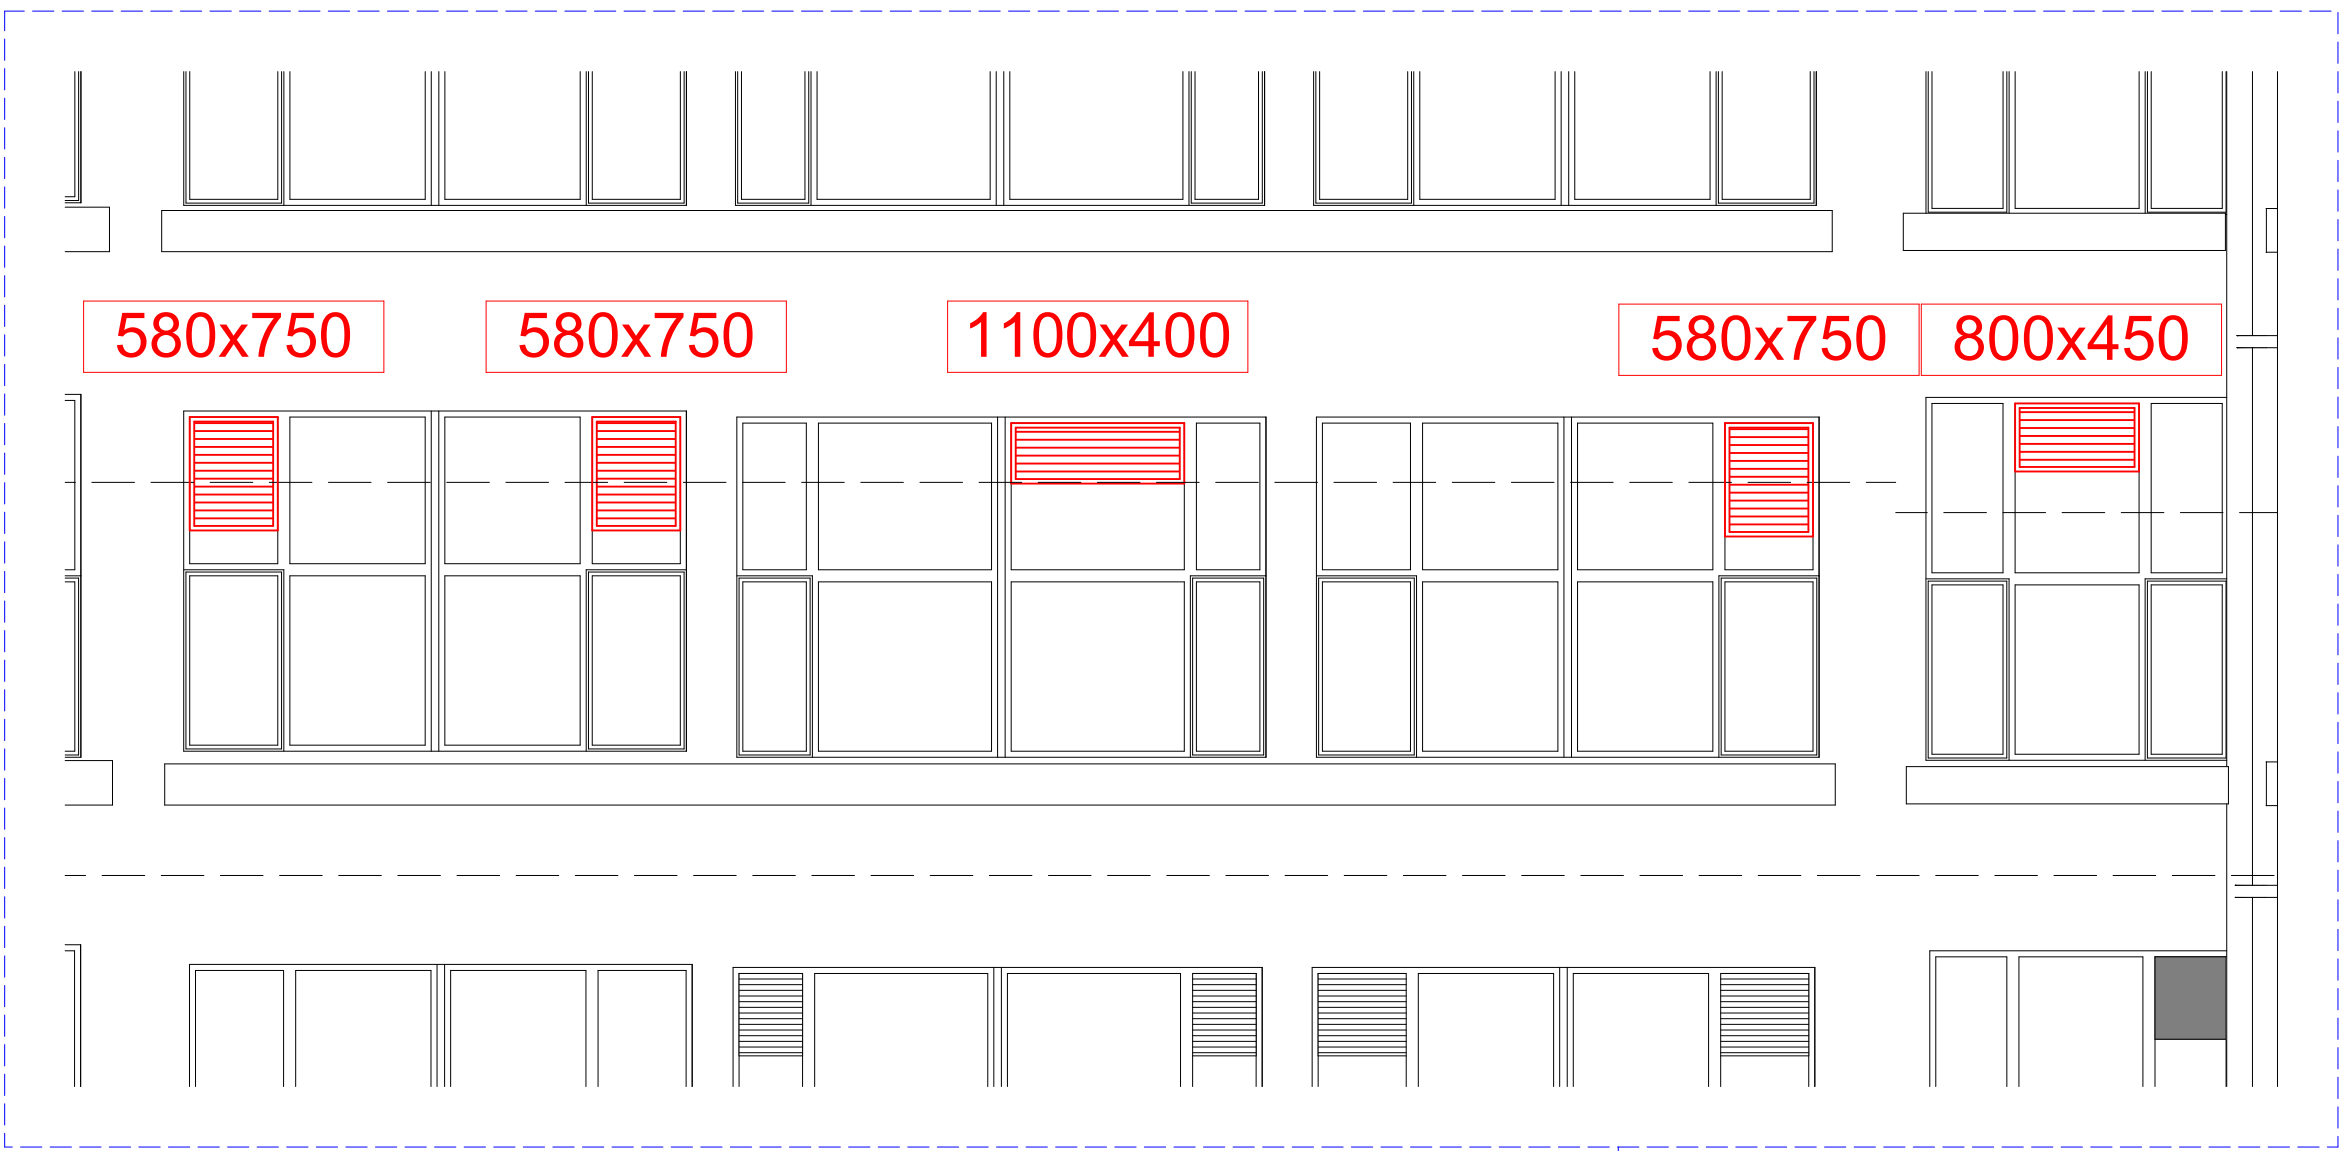


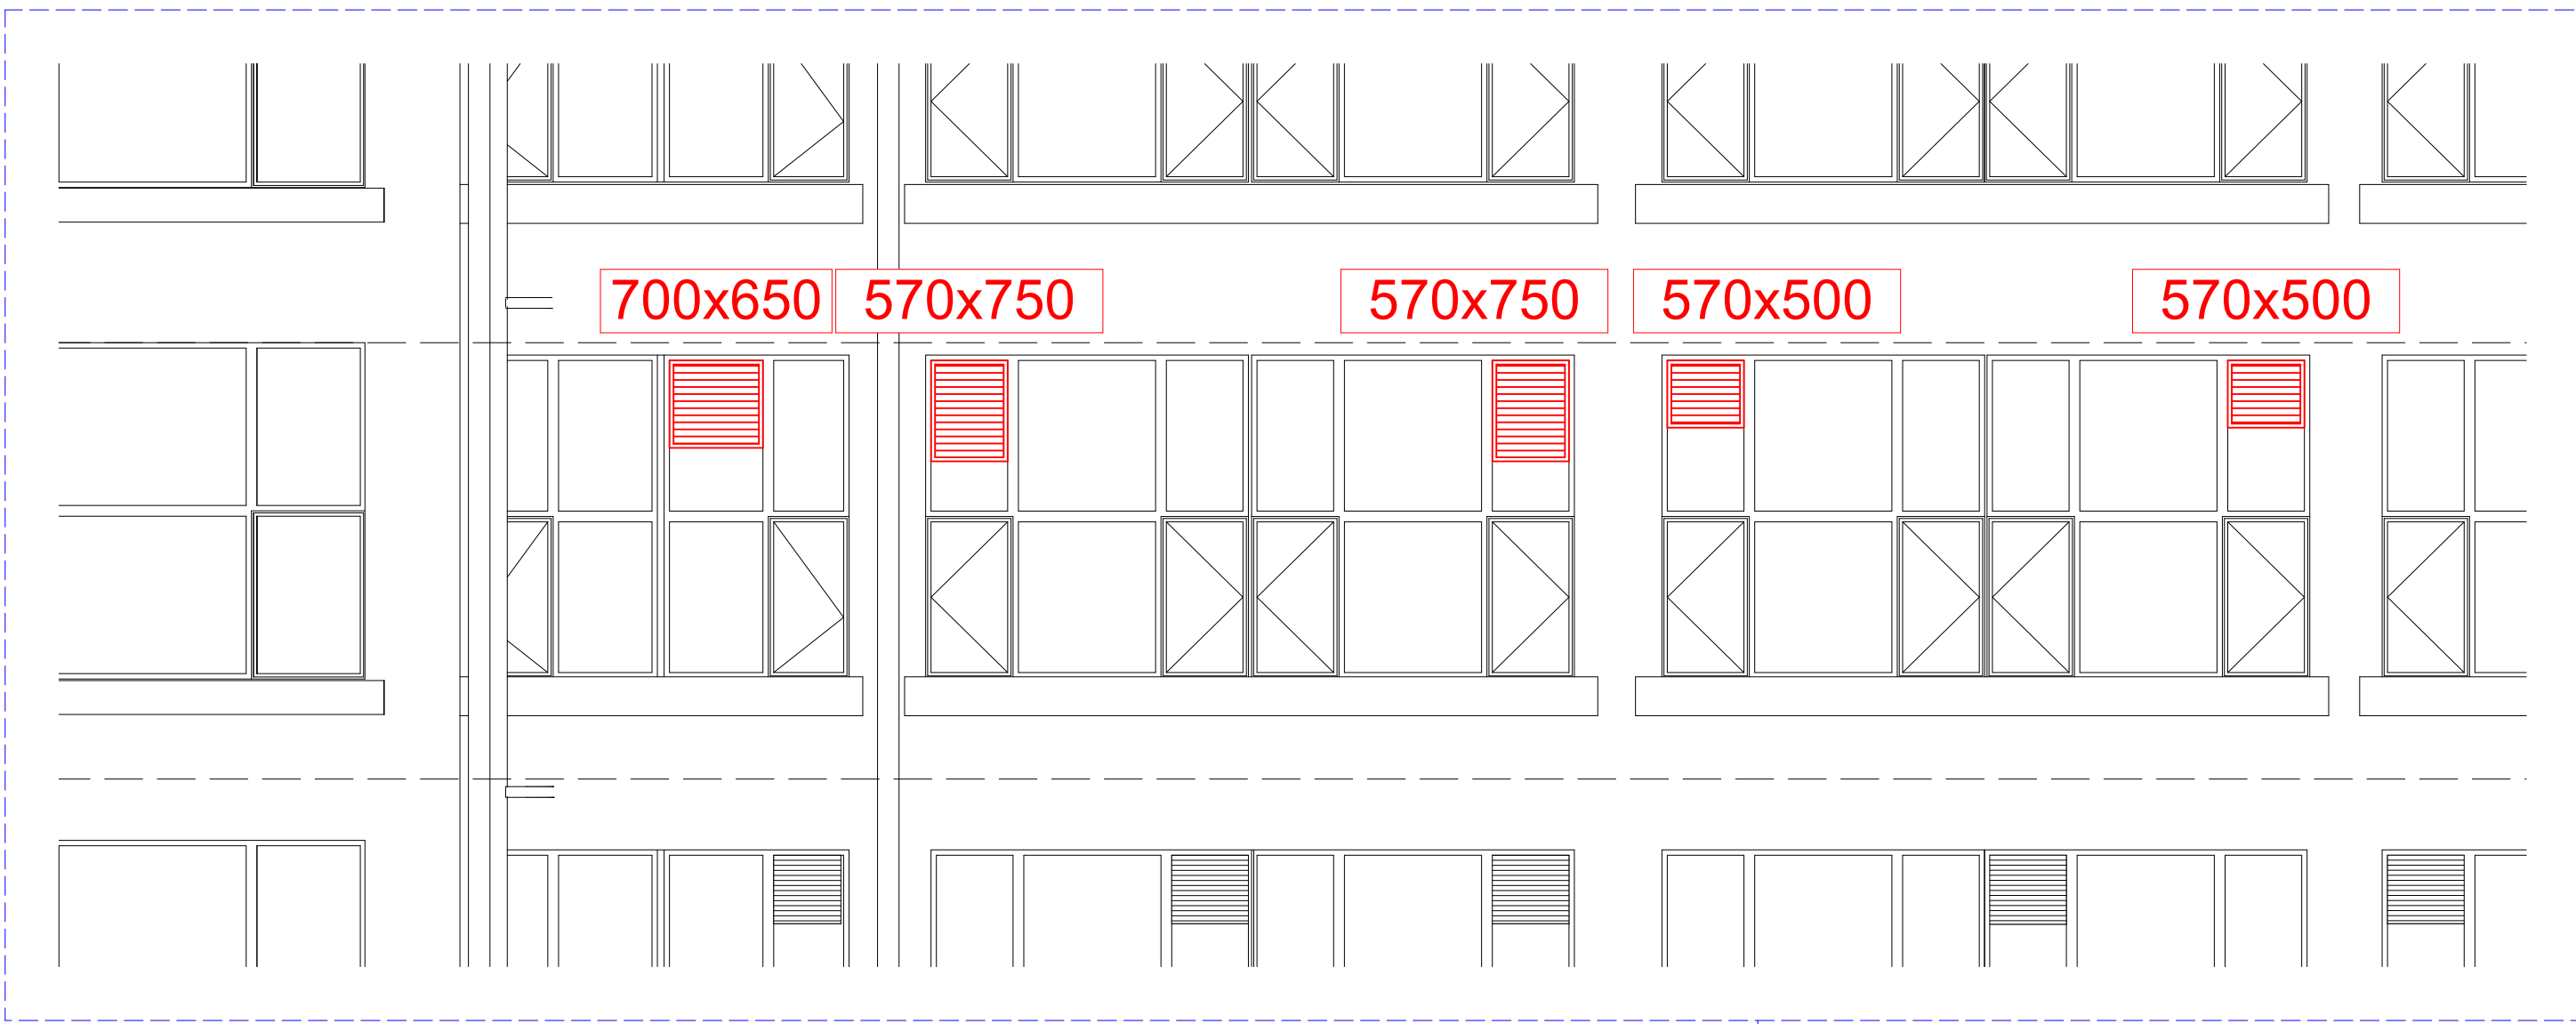

NOTES:

- Contractor to co-ordinate M&E services in line with proposed louvre positions. Positions and sizes are fixed for planning approval and cannot be altered.

REV	DESCRIPTION	DATE	BY	CHK
01	ISSUE FOR TENDER	23/01/2023	CC	AL
02	ISSUE FOR TENDER	23/01/2023	CC	AL
03	ISSUE FOR TENDER	23/01/2023	CC	AL

Revisions

Project

S2 INFORMATION

British Council Manchester

Client

British Council

Title

PROPOSED GA ELEVATIONS

Drawing No.

Revision

BCM-HLM-01-XX-DR-1-0032

P02

Scale @ A0

Drawn

1:100

CC

Date

23/01/2023

Checked

HLM

© HLM Architects

2nd Floor

The Ruskin Building

Tudor Square

Sheffield S1 2LA

www.hlmarchitects.com

T. +44 (0) 114 263 9600

F. +44 (0) 114 263 9650

sheffield@hlmarchitects.com