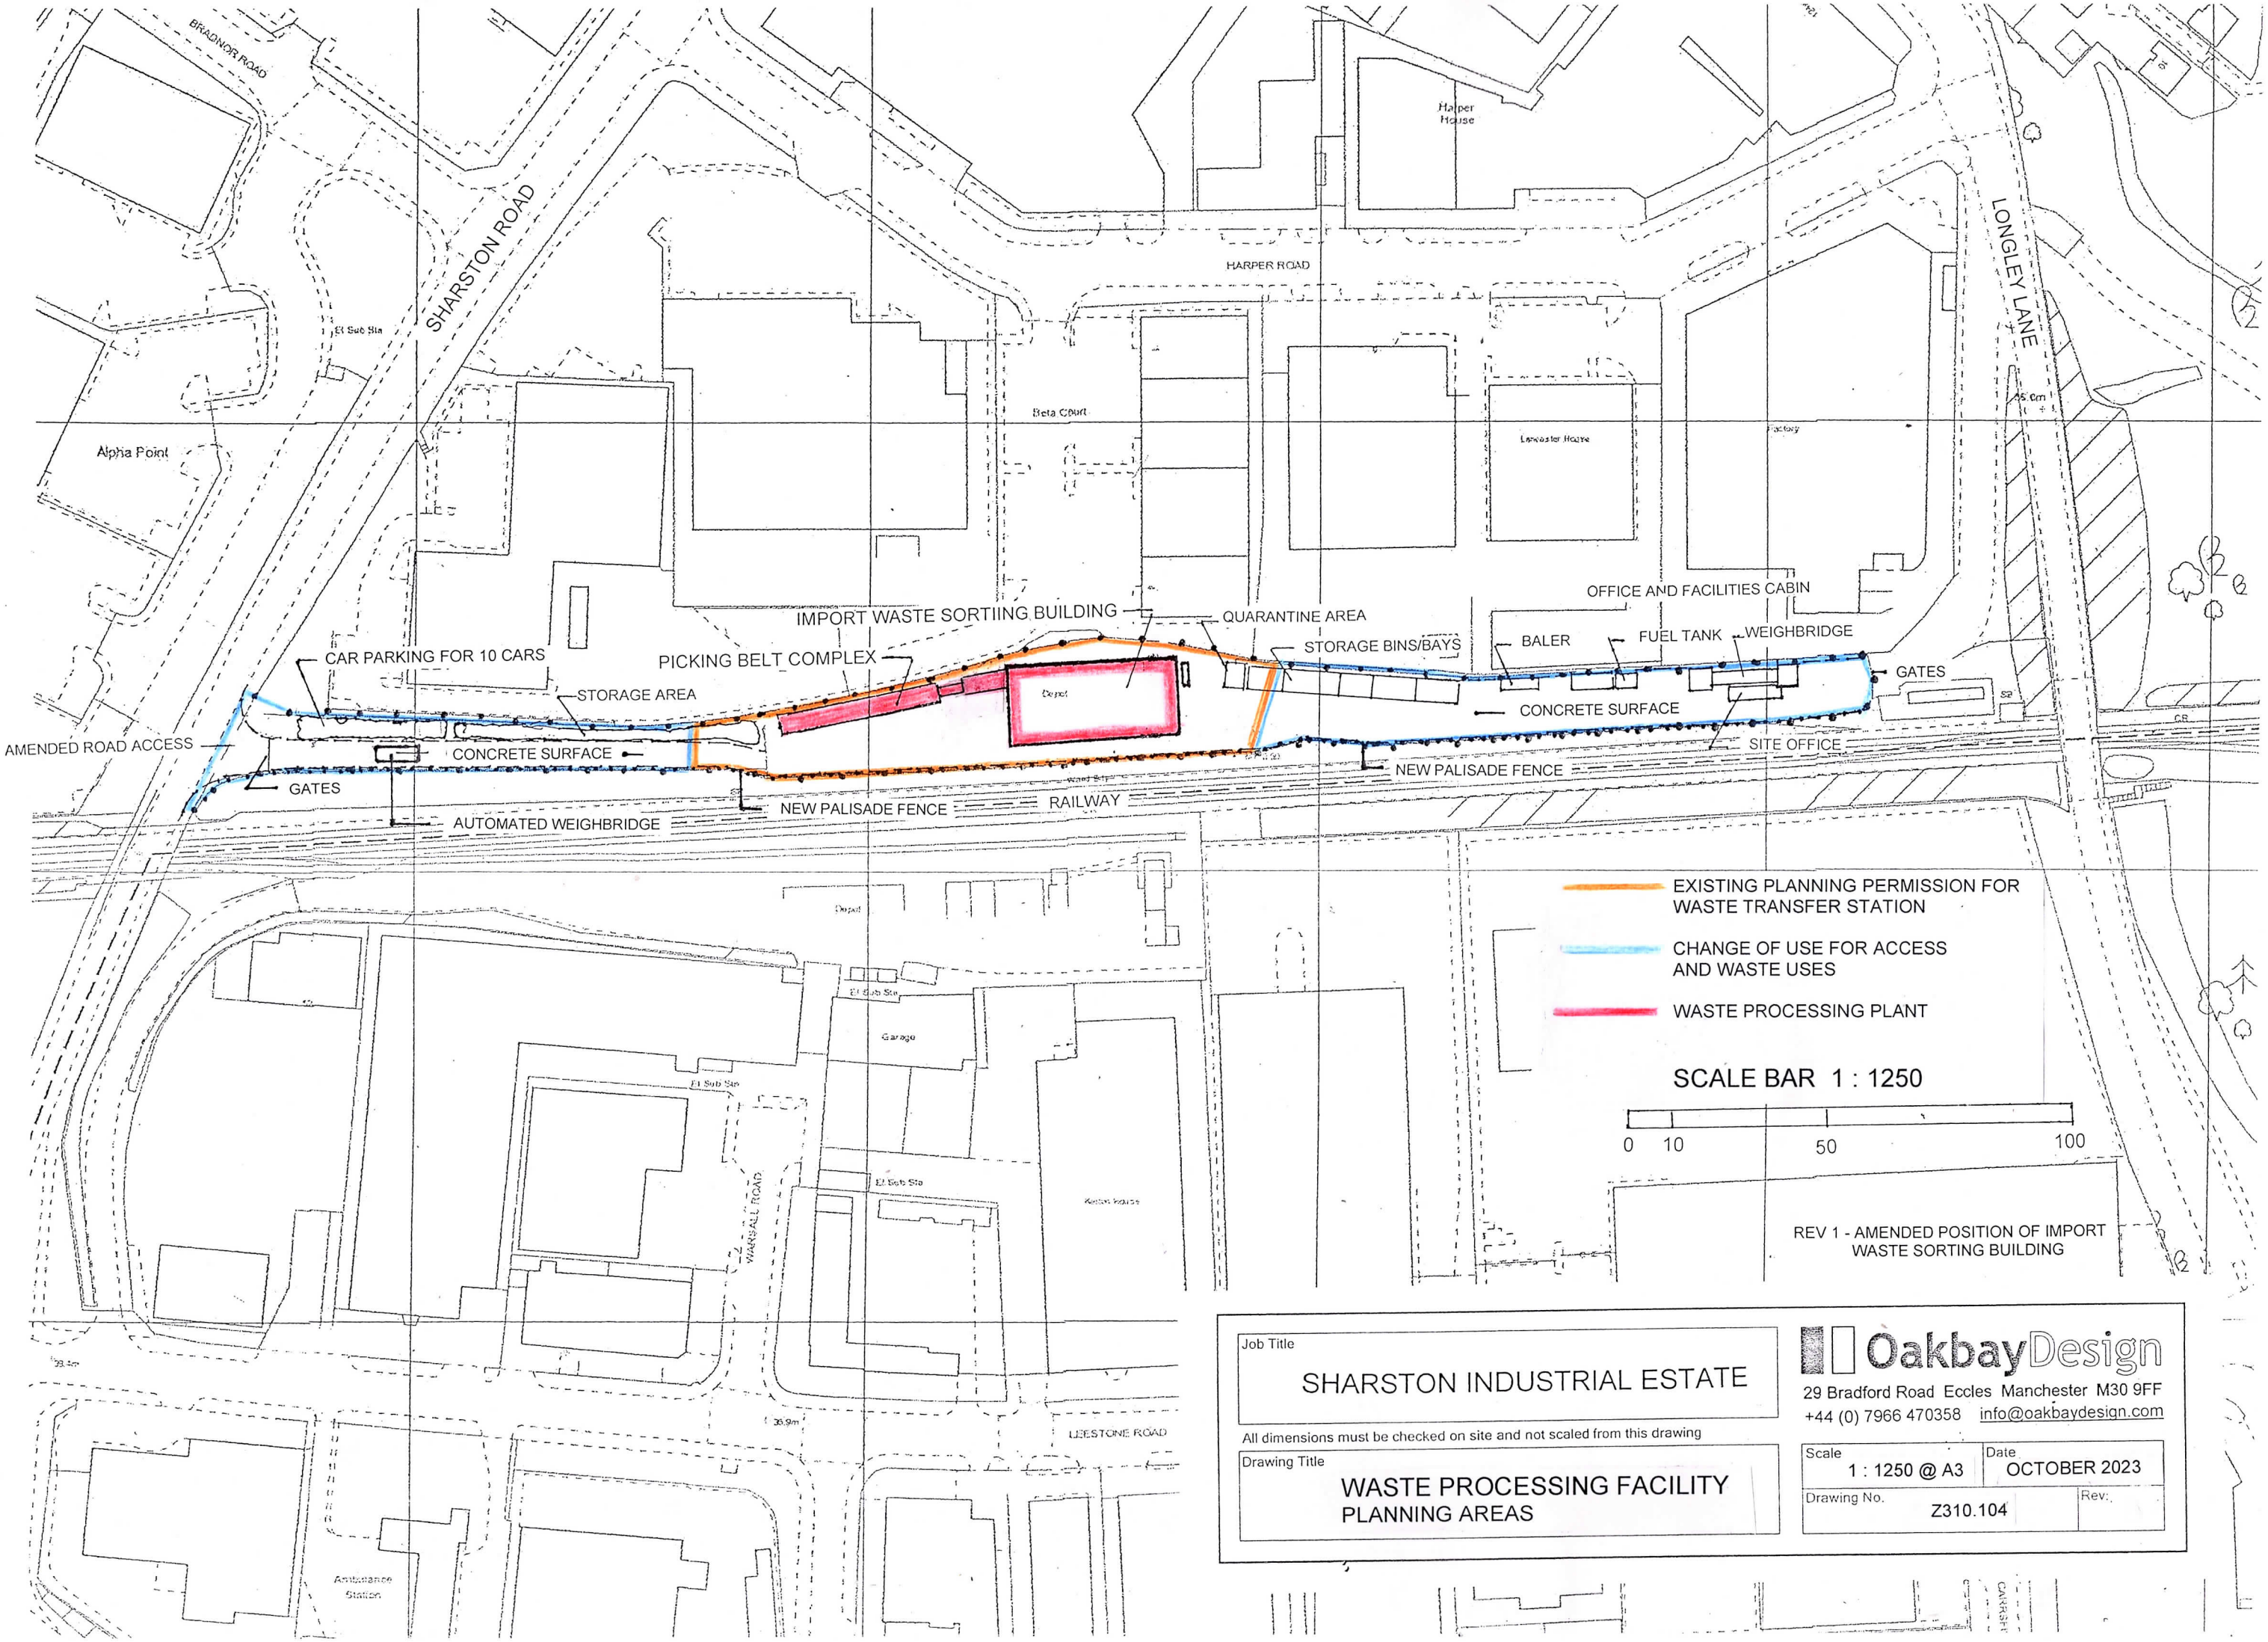


Job Title

SHARSTON INDUSTRIAL ESTATE

All dimensions must be checked on site and not scaled from this drawing

Drawing Title

WASTE PROCESSING FACILITY
PLANNING AREAS

OakbayDesign
29 Bradford Road Eccles Manchester M30 9FF
+44 (0) 7966 470358 info@oakbaydesign.com

Scale	Date
1 : 1250 @ A3	OCTOBER 2023
Drawing No. Z310.104	Rev: