


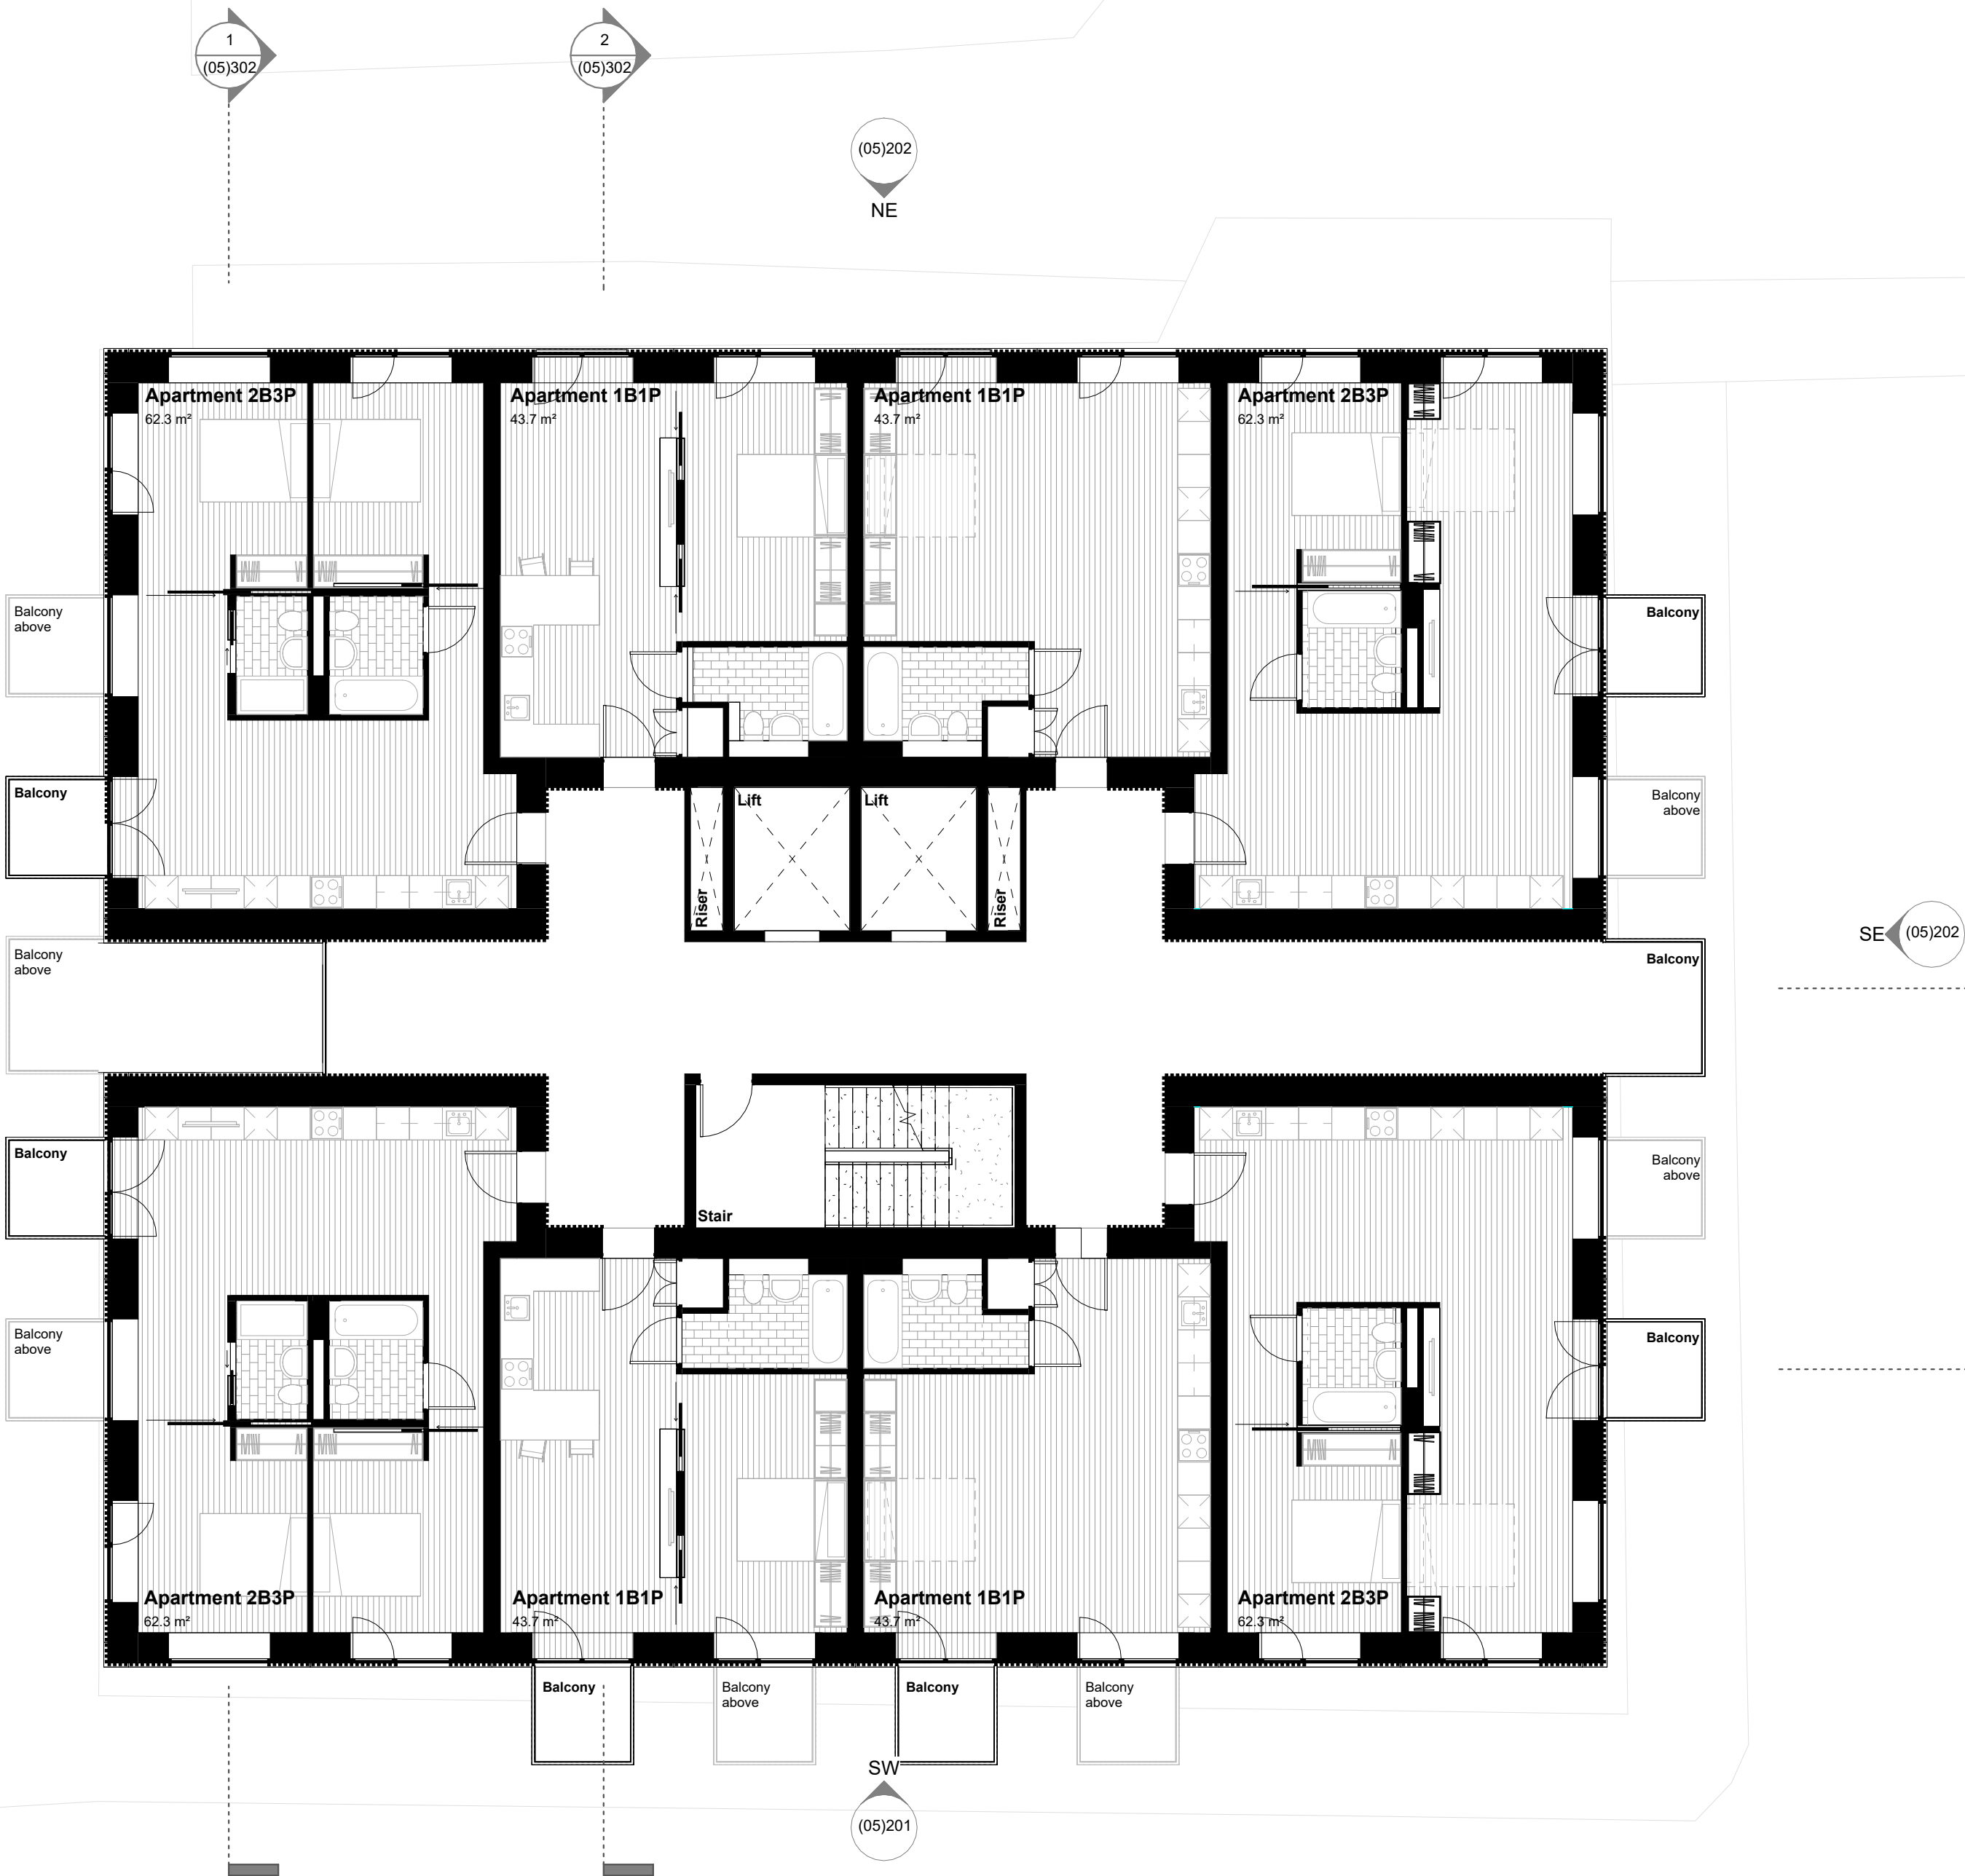

Notes & Key


DIMENSIONS NOT TO BE SCALED FROM THIS DRAWING.
CONTRACTORS TO NOTIFY ARCHITECTS OF SITE
VARIATIONS AFFECTING INFORMATION ON THIS DRAWING.
THIS DRAWING IS COPYRIGHT OF GLENN HOWELLS
ARCHITECTS.

The information shown is for the purpose of planning only.

The redline boundary shown is based upon OS information and is therefore indicative. Its precise location and relationship to Land Registry, land title and or land ownership information is subject to confirmation from the client, and or landowner. Glenn Howells Architects take no responsibility for the precise location of legal boundaries indicated on this drawing and advise that a separate drawing is created by a specialist survey in order to establish such ownership and or legal boundaries.

Glenn Howells Architects take no responsibility for the electronic information used to create this drawing that has been generated by a third party, and the responsibility of which remains with the originator, information shown for coordination purposes only.


1B1P Apartment
2B3P Apartment

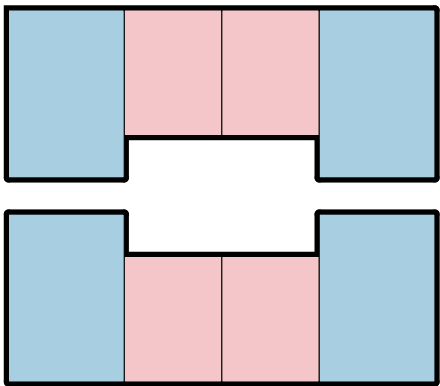

Revisions

Date	Rev	By	Description
23/11/23	-	JB	Planning Issue

Location Key

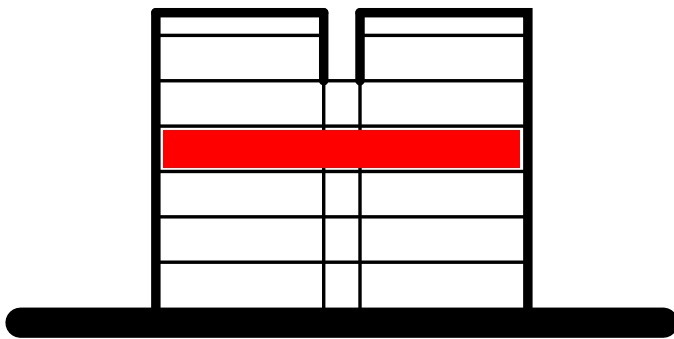

PLANNING

Project	GHA No.
Old Mill Steet	2450
Client	
Urban Splash	

Drawing Title	
GA Plan - L03	
Drawing No.	Revision
2450-GHA-ZZ-03-DR-A-(05)103	-
Scale	Date
Scale - 1 : 100@A1	23/11/23
Checked	SP