
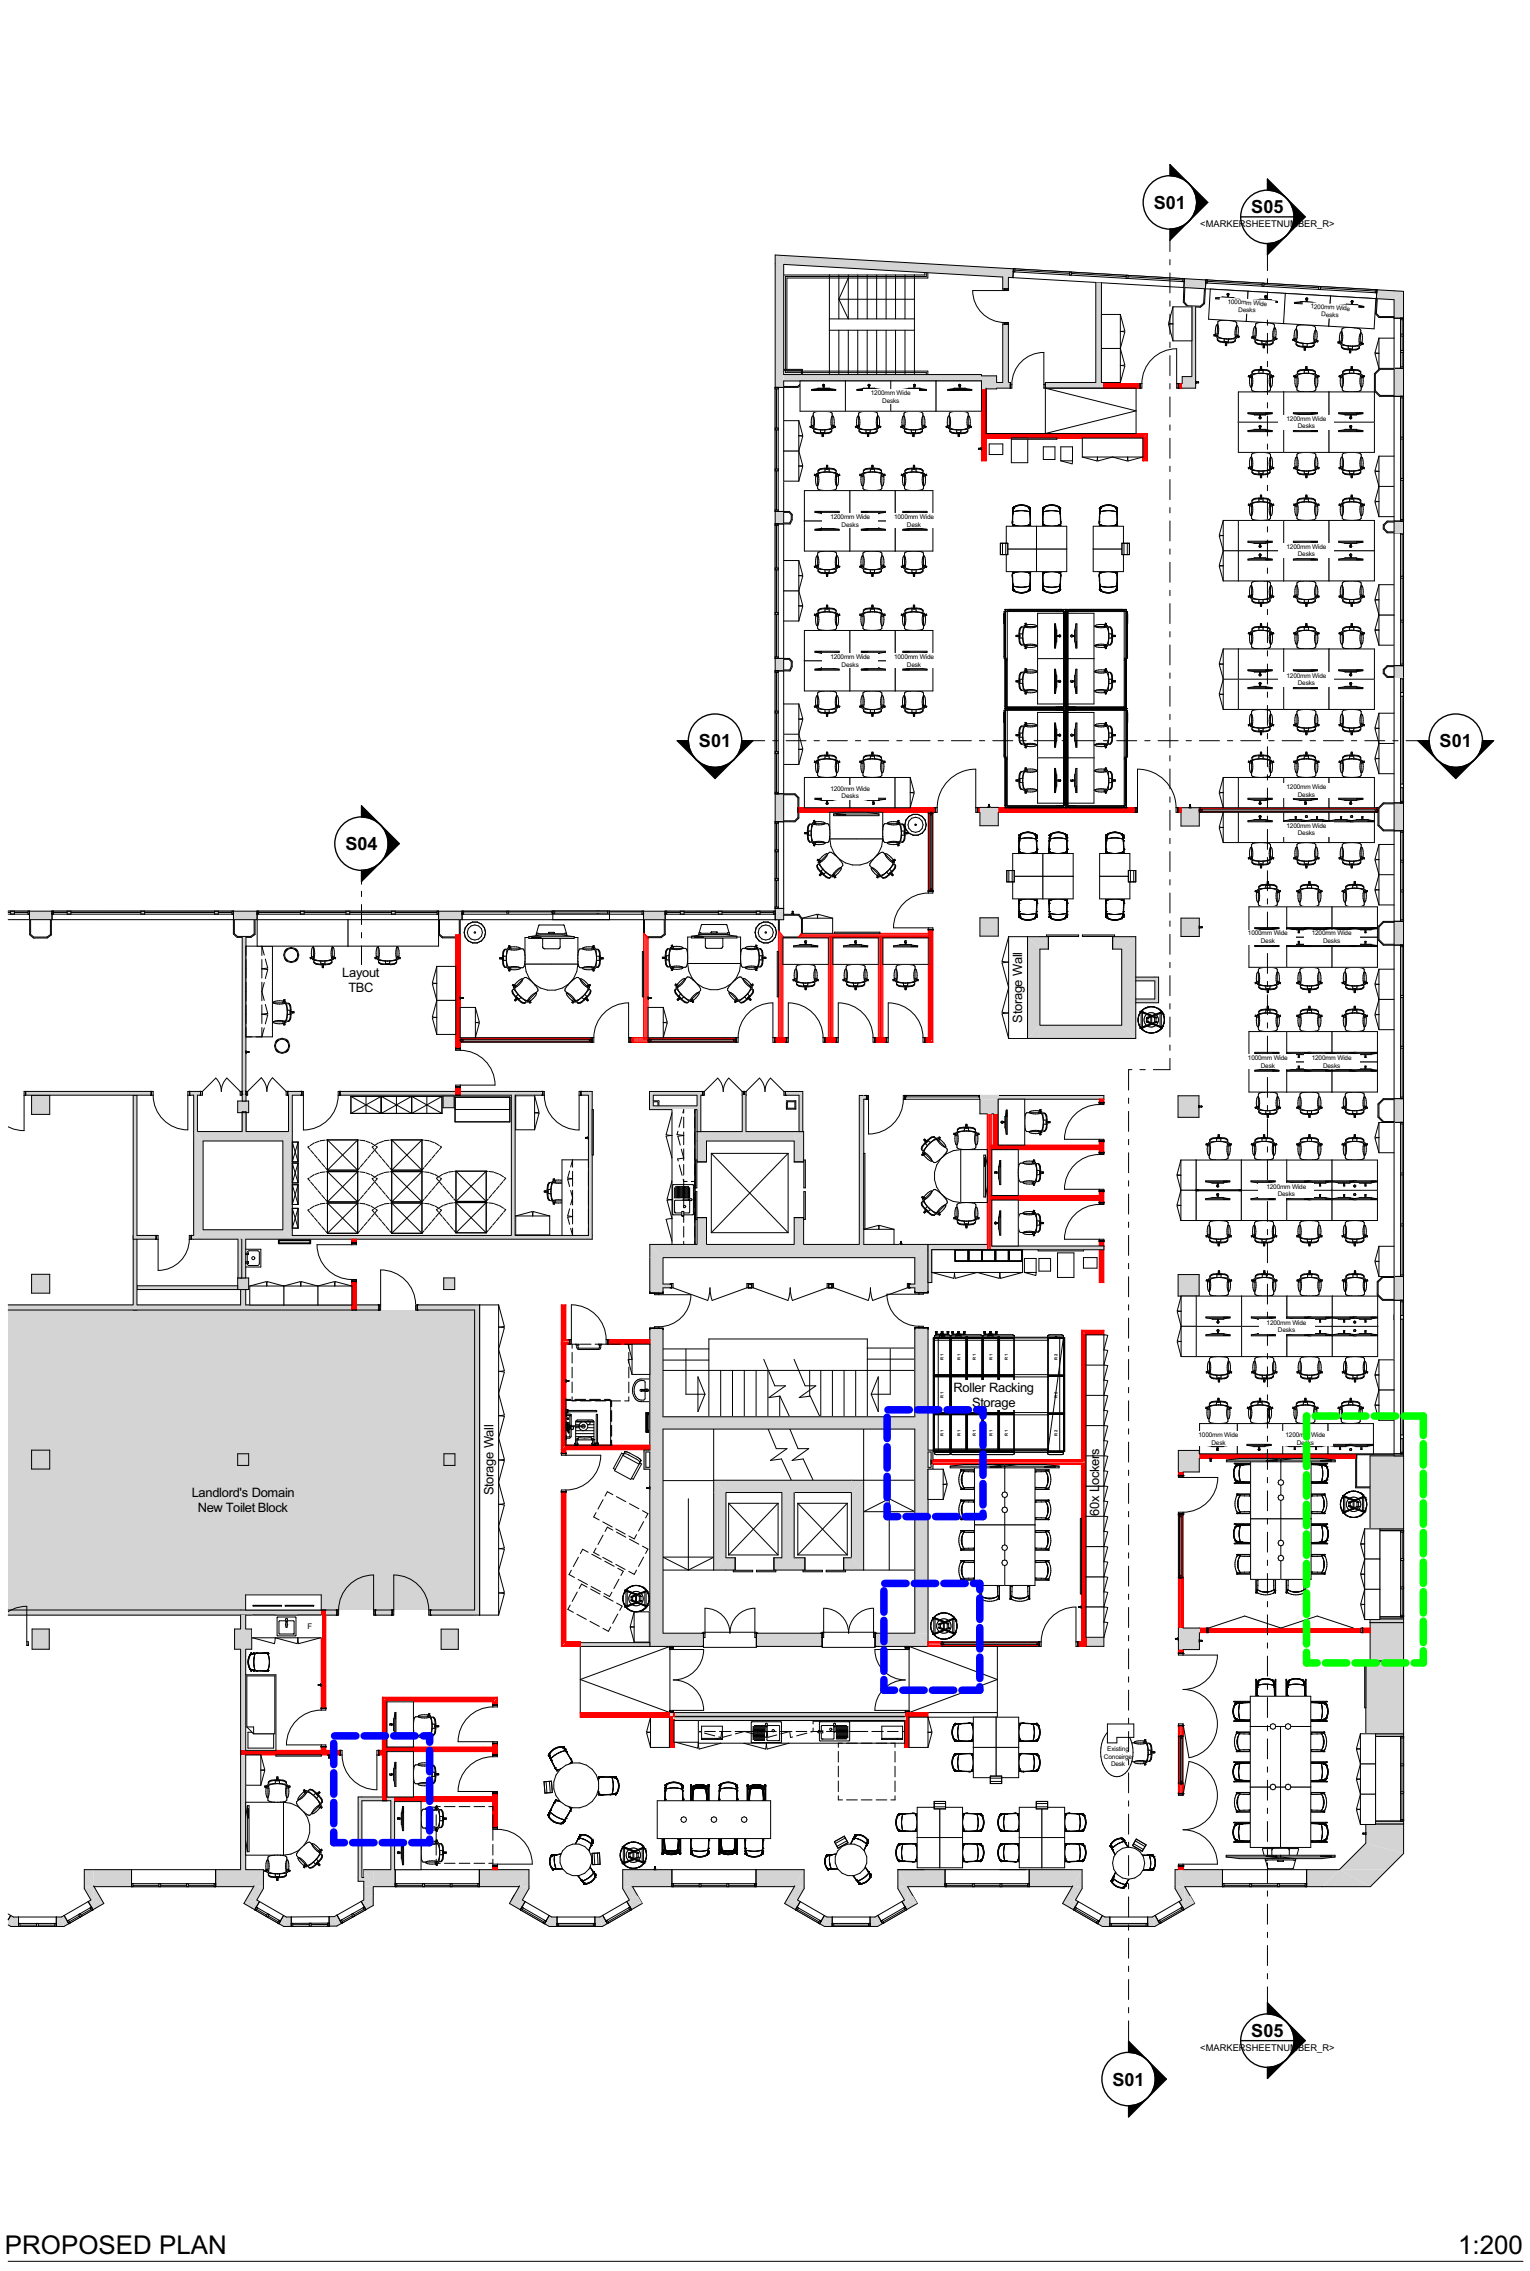
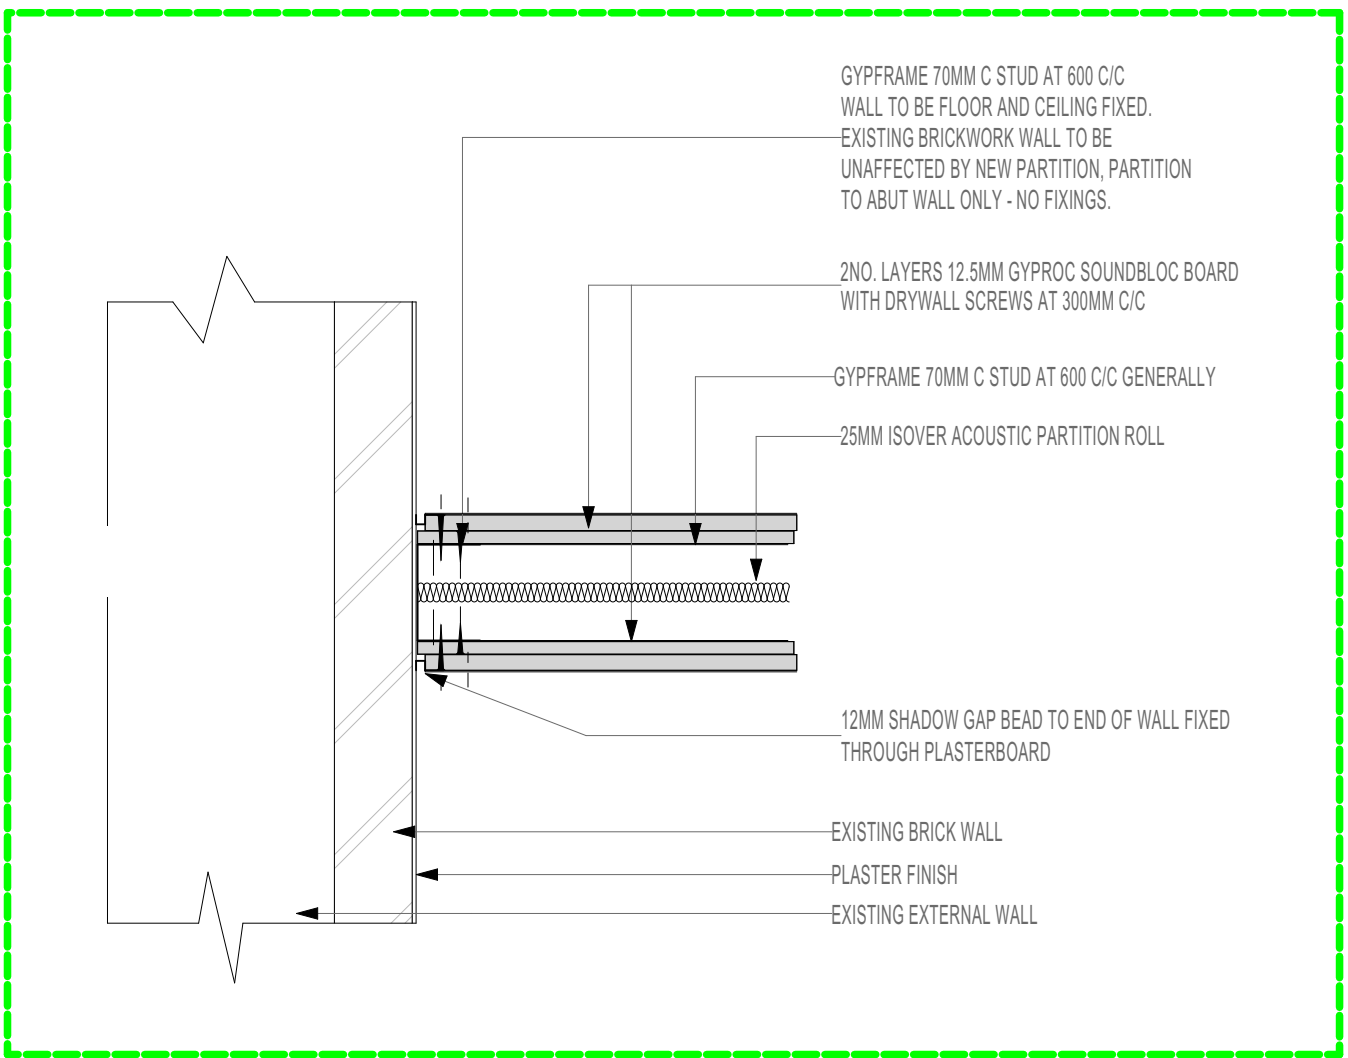
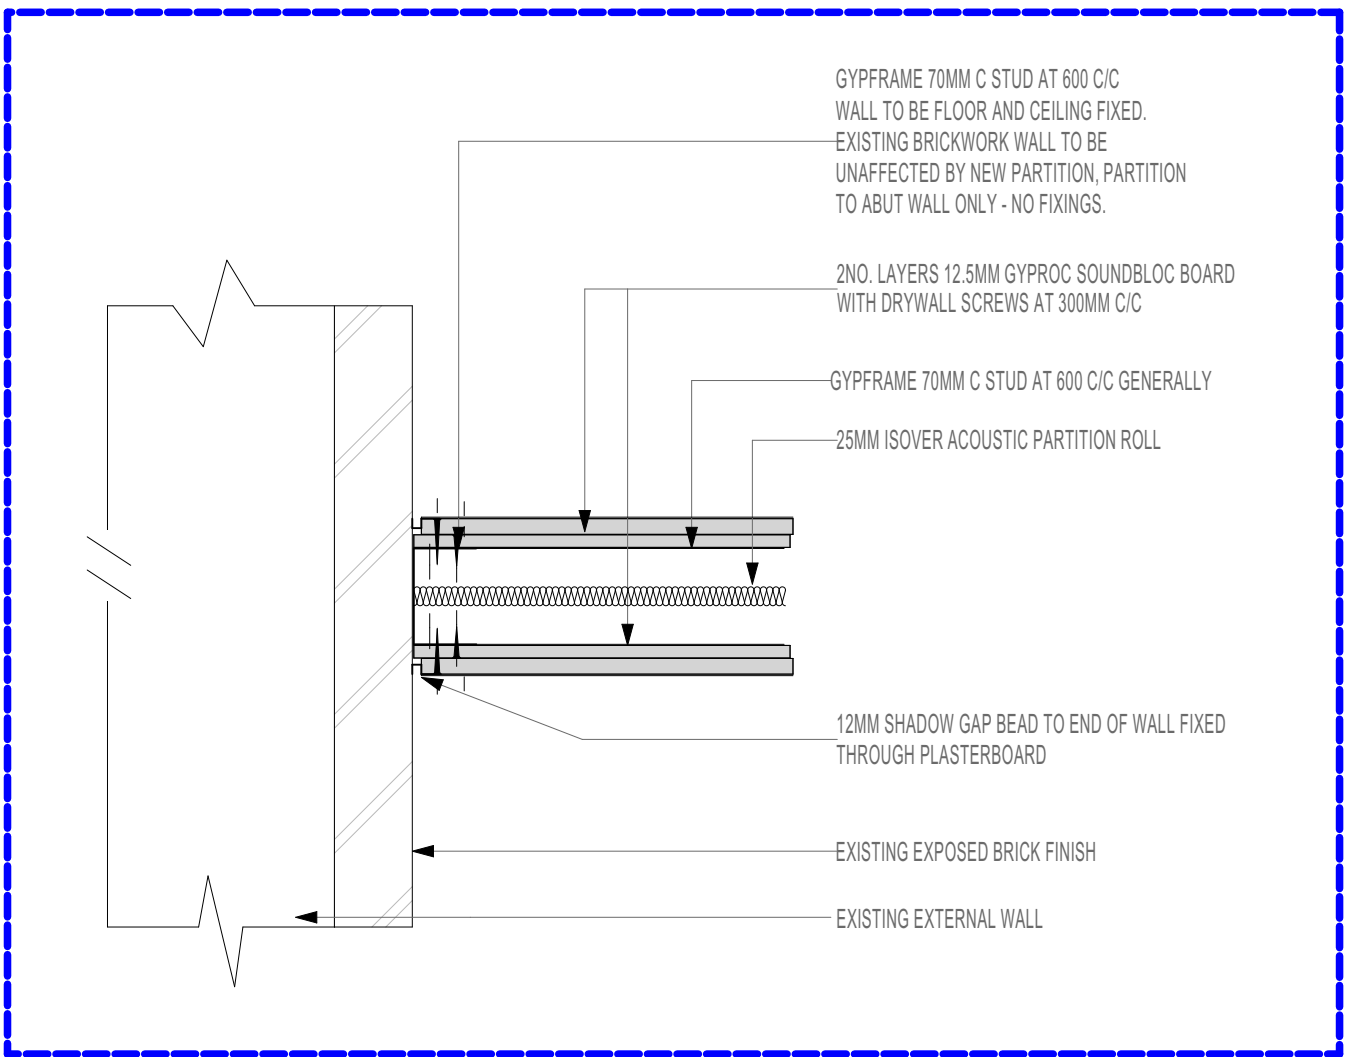
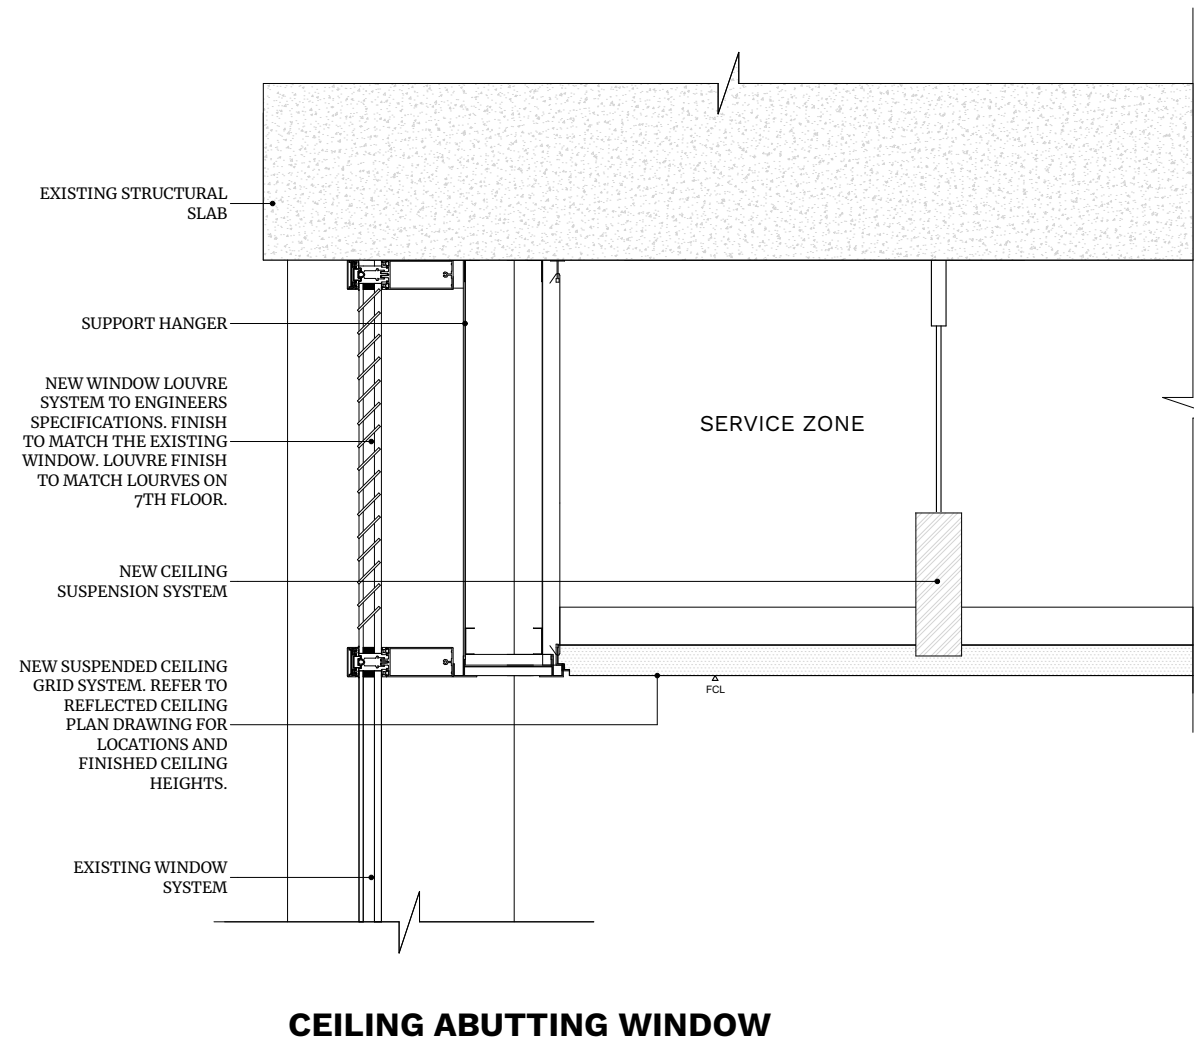


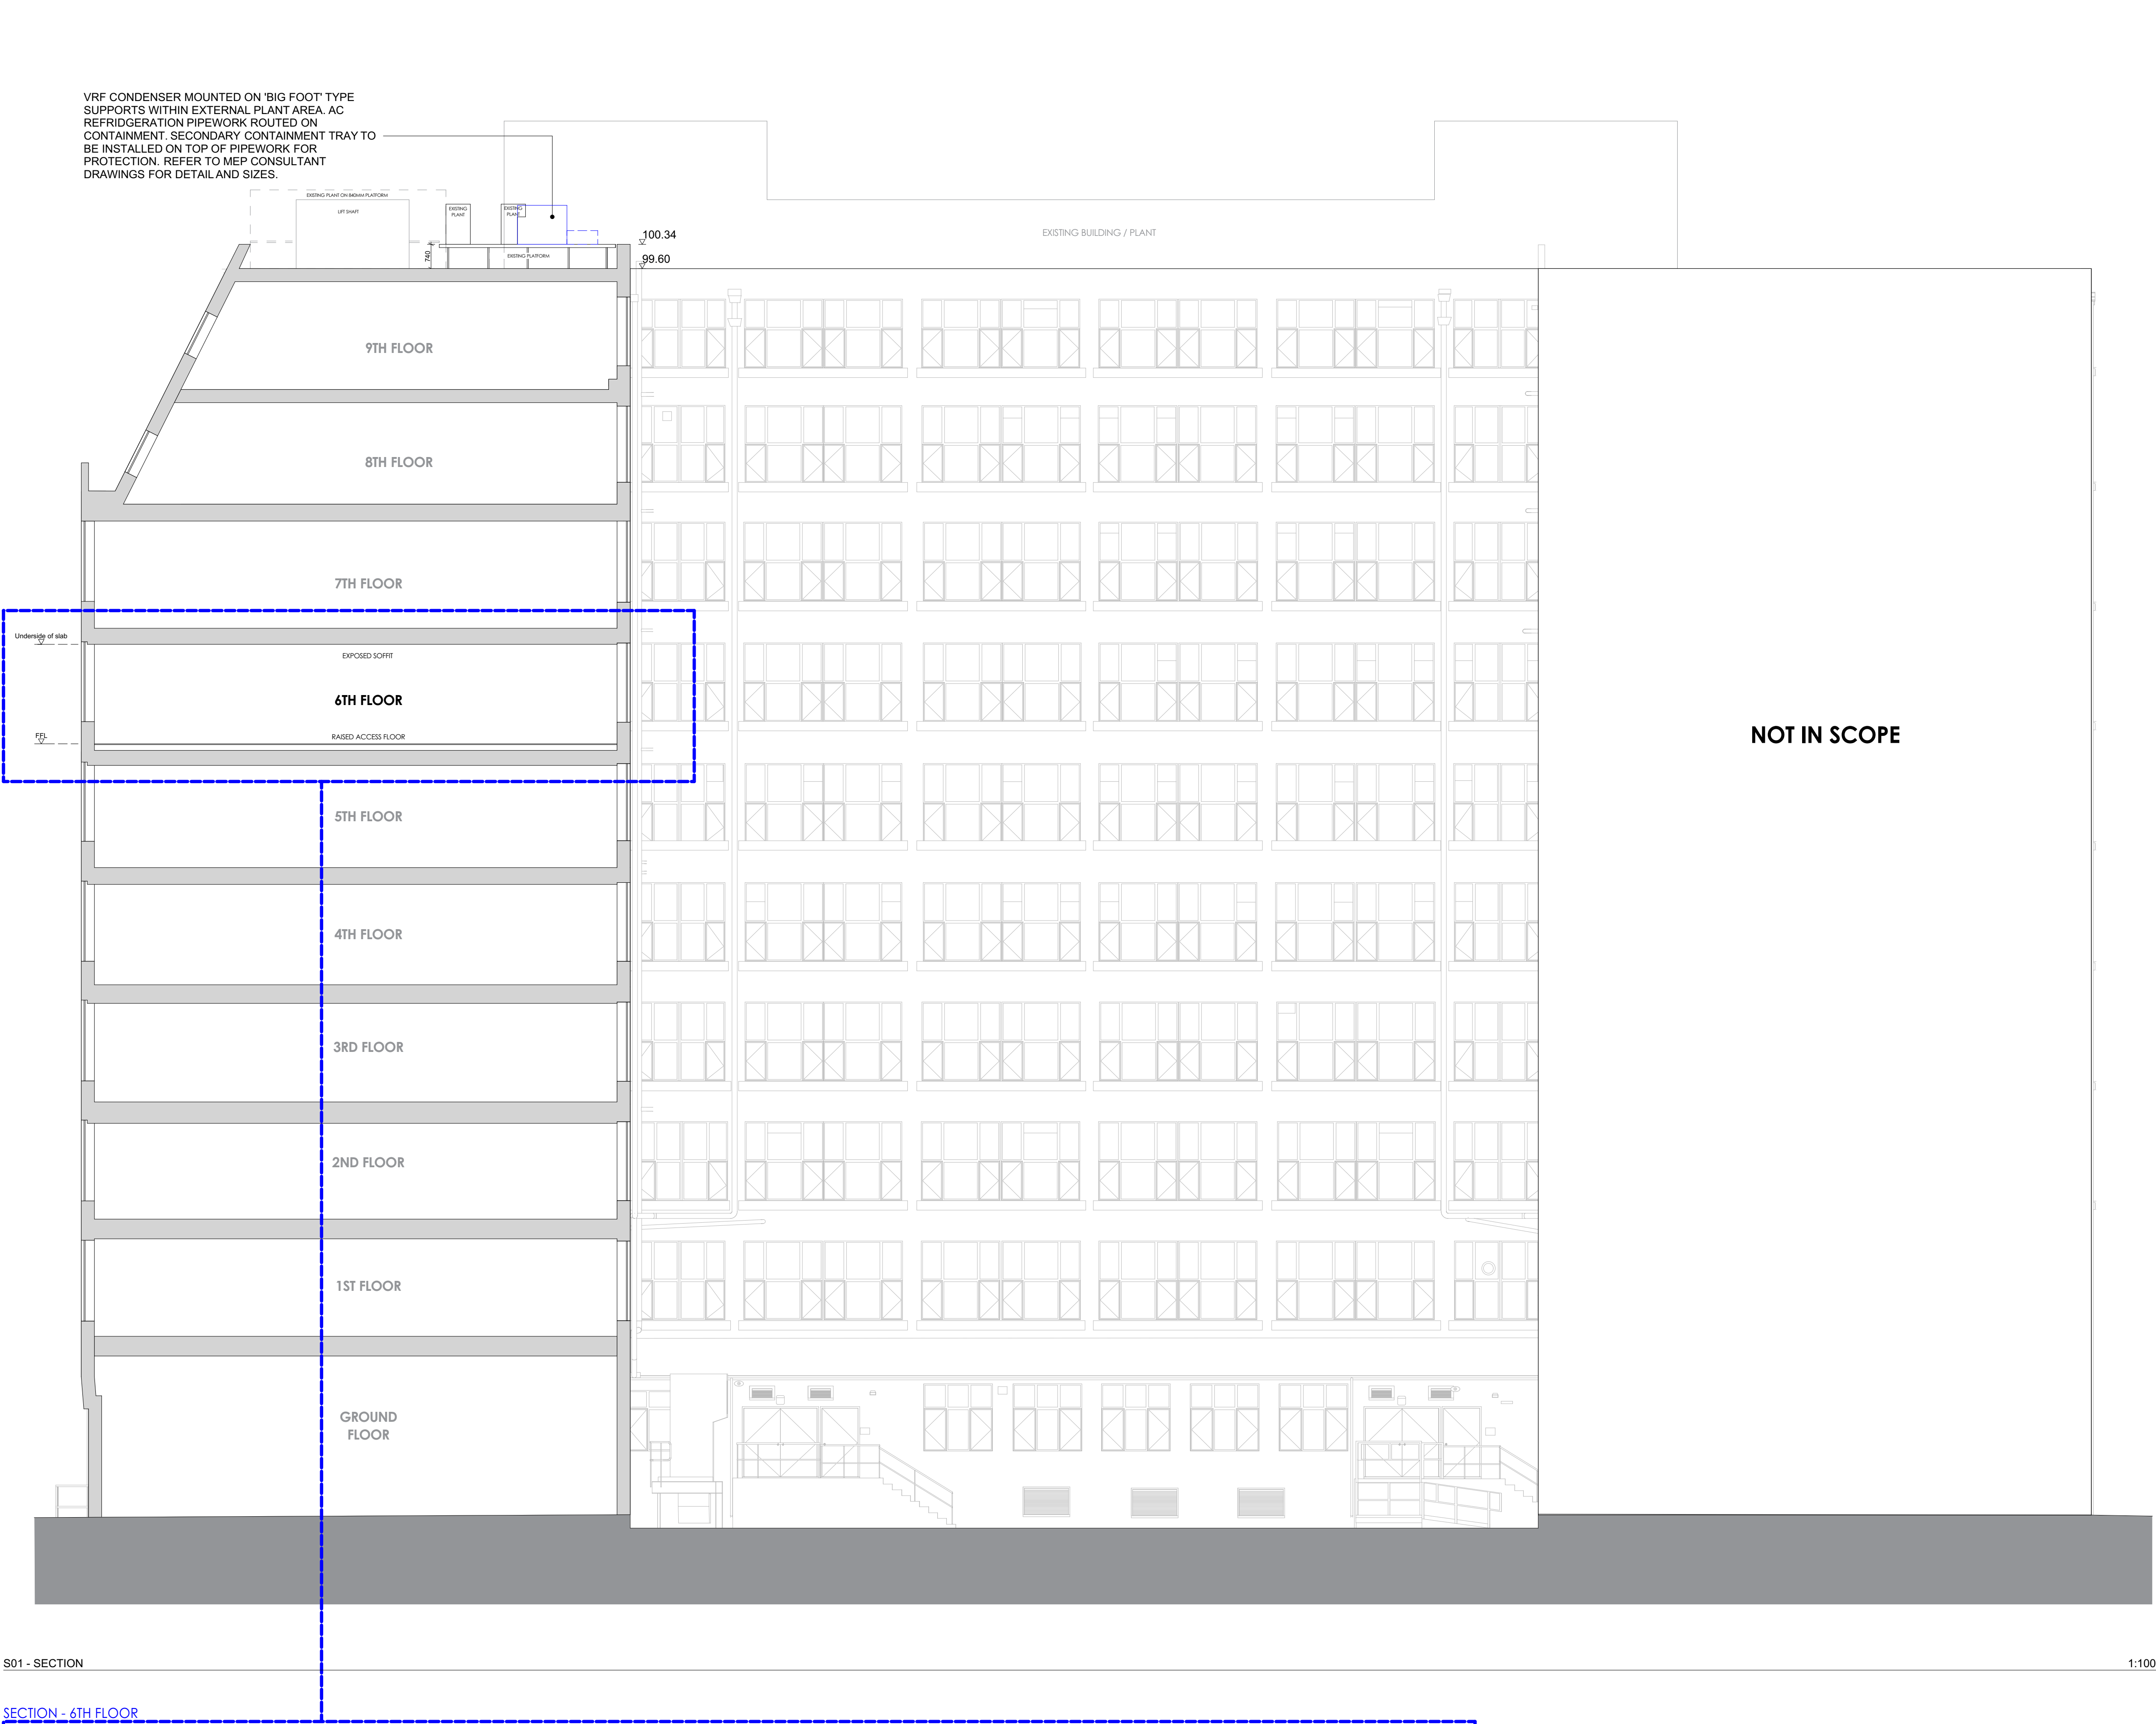

Notes

Check all dimensions on site. Do not scale from this drawing. Report any discrepancies and omissions to HLM Architects. This Drawing is Copyright ©

Sections Key

1:2000

- NOTES:
- Contractor to co-ordinate M&E services in line with proposed louvre positions. Positions and sizes are fixed for planning approval and cannot be altered.
  - Sections drawn using elevational survey information. Full survey should be carried out prior to any works.
  - All new walls are shown in red on proposed plan.
- Note: Max occupancy of 110 for fire safety as requested by the Land Lord.

|     |                                  |          |    |     |
|-----|----------------------------------|----------|----|-----|
| PS3 | UPDATED DESIGN PACK FOR PLANNING | 21/03/23 | CC | AI  |
| TS1 | MAX OCCUPANCY LEVELS NOTE ADDED  | 28/03/23 | CC | AI  |
| PS2 | UPDATED TO MDC COMMENTS          | 03/04/23 | CC | AI  |
| PS1 | PRELIMINARY ISSUE FOR CONSULT    | 22/02/23 | BM | HLM |
| Rev | Description                      | Date     | By | CHK |

| Revisions | Subsity          |
|-----------|------------------|
| Project   | S2 - INFORMATION |

**British Council Manchester**

Client

**British Council**

Title

**PROPOSED SECTIONS - SHEET 01**

| Drawing No.             | Revision |
|-------------------------|----------|
| BCM-HLM-01-XX-DR-1-0022 | P03      |

| Scale @ A0 | Drawn   |
|------------|---------|
| AS DRAWN   | BW      |
| Date       | Checked |
| 22/02/2023 | HLM     |

