


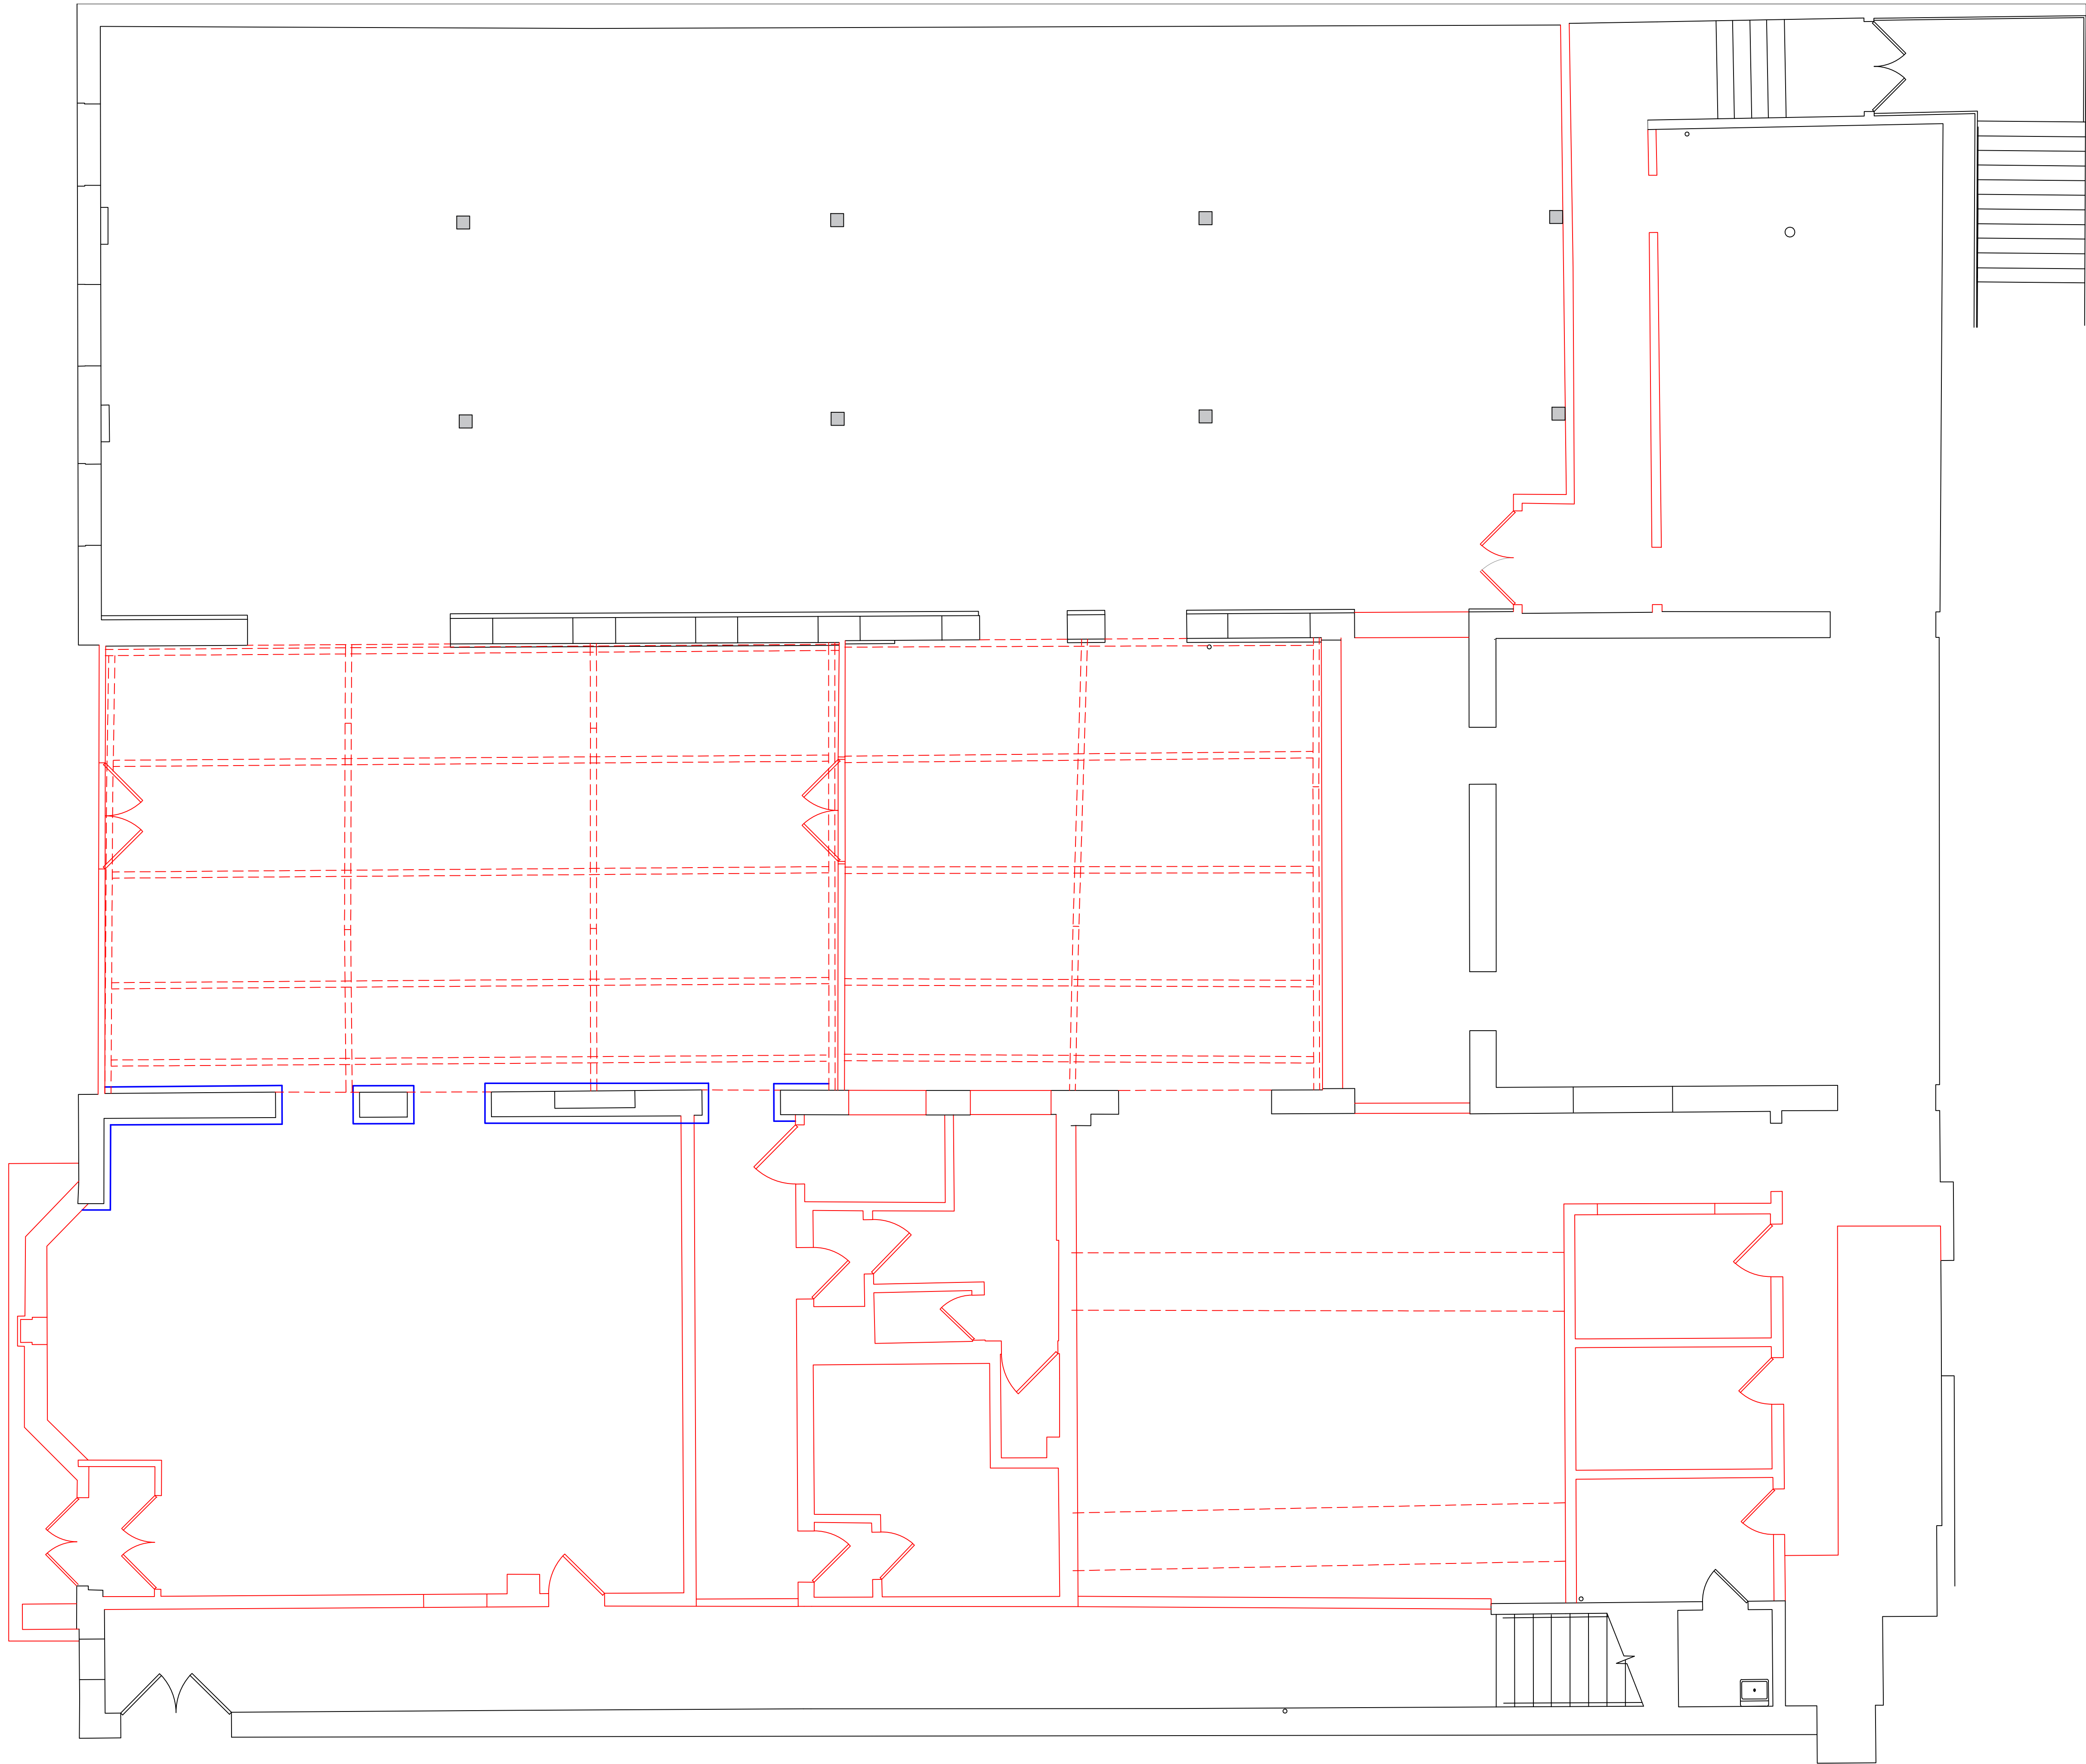

All dimensions are to be checked on site, any discrepancies are to be reported to the Architect before work commences. Do not scale from this drawing.

This drawing is to be read in conjunction with all relevant consultants and specialists drawings/ documents, any discrepancies are to be reported to the architect before the affected work commences.

This drawing is copyright.

Key

Everything shown in red to be removed.

Blue Lines show stud walls to be removed.

Dotted lines show timber roof section and old ducting units to be removed.



ARCHITECTURE AND DESIGN

Project

Wolfgang & Maria's

Client

Allied London

Drawing

Demolition Plan

Scale

1:50

Date

24/05/2023

Number

010

Revision