

The diagram shows two rectangles. The top rectangle is tilted at an angle. The bottom rectangle is horizontal. They are positioned such that the bottom rectangle appears to be a 'flattened' or 'unzipped' version of the tilted rectangle, illustrating that the area remains constant despite the change in shape.

This drawing is to be read in conjunction with all relevant constraints and specifications drawings / All dimensions are to be checked on site, any discrepancies are to be reported to the Architect before work commences. Do not scale from this drawing.

Any discrepancies are to be reported to the Architect before any structural work commences.

All structural components shown are indicative only. Details / calculations of structural members are to be provided by the Structural Engineer.

This drawing is copyright.

EMERGENCY CONTACT: DANIEL HAYES - 07748155445

Parking + speed restrictions must be adhered to at all times and all parking/Maneuvering must be done in a safe manner with minimal risk to other users and neighbours. Parking on site cannot be accommodated so surrounding roads are to be utilised in a considerate manner.

All unloading/loading of plant or machinery must take place within the site with the assistance of a qualified banksman where necessary.

All deliveries to be transported in manageable loads into houses

All deliveries to be transported in manageable loads into houses

All site personnel (on first visit) and visitors must report to the site manager in site office to sign in + receive a site induction.


Delivery vehicles and skips entering site will have automated sheathing devices and when tipping this device is retracted and replaced before leaving site. Tarmacking wagons must have an automated sheathing which stays in place through the duration of the tarmacking to keep the heat in. Appropriate sheathing over of construction vehicles on site will be monitored regularly as part of day-to-day site management responsibilities

NOTE ON WASTE MANAGEMENT

Contractors control all waste production with a view to minimising waste at source. Waste is segregated on site + deposited in the appropriate skip. It is stipulated onsite that under no circumstances should any waste be put in the wrong skip. All waste is transported by our approved skip providers. It is then sorted at waste transfer station + sent to various sites for disposal.

Site construction hours:
 Mon-Fri 8:00am-6:00pm
 Saturday 9:00am-1:00pm
 Sunday/BH No work permitted

No heavy plant / machinery, major demolition works or audible site works are permitted before 8:00am in accordance with rules put in place by Manchester City Council

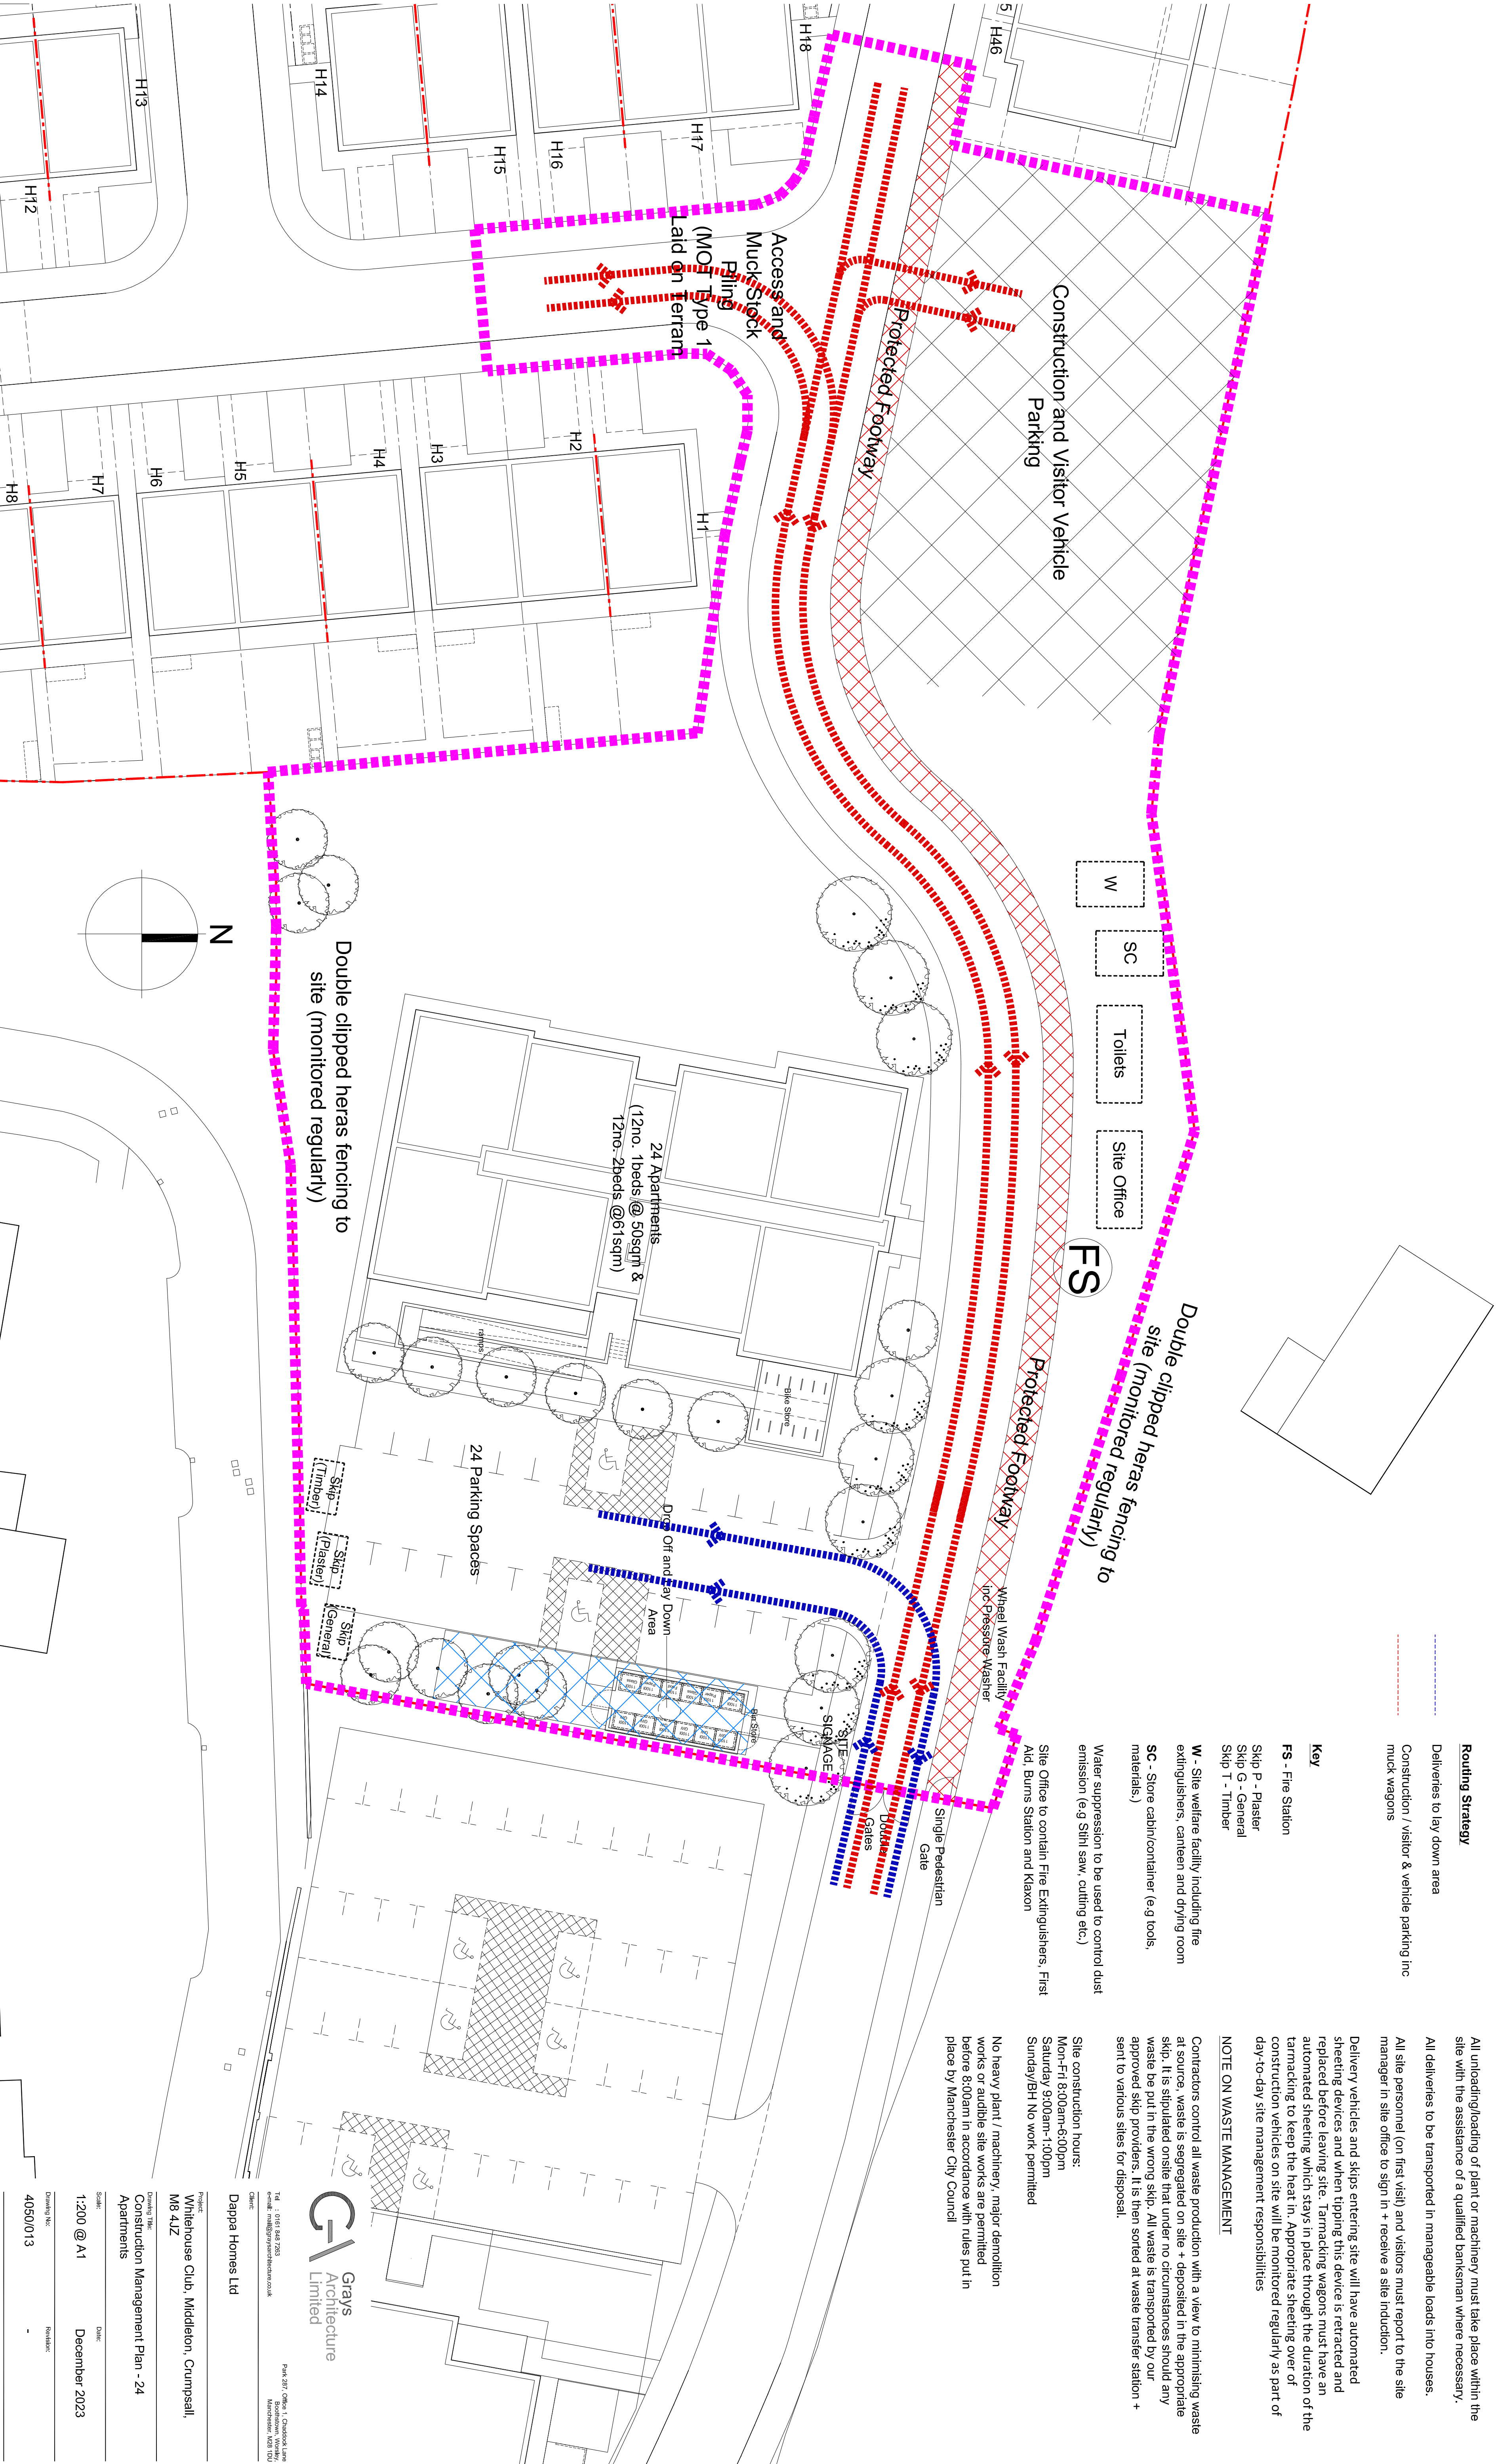

G/
Grays
Architecture
Limited

Boothstown, Worsley,
Manchester, M28 1DU

Client:

Dappa Homes Ltd

Project

M8 4JZ

Apartment

1:200 @ A1 December 2023

Drawing No:	Revision:
4050/013	-