




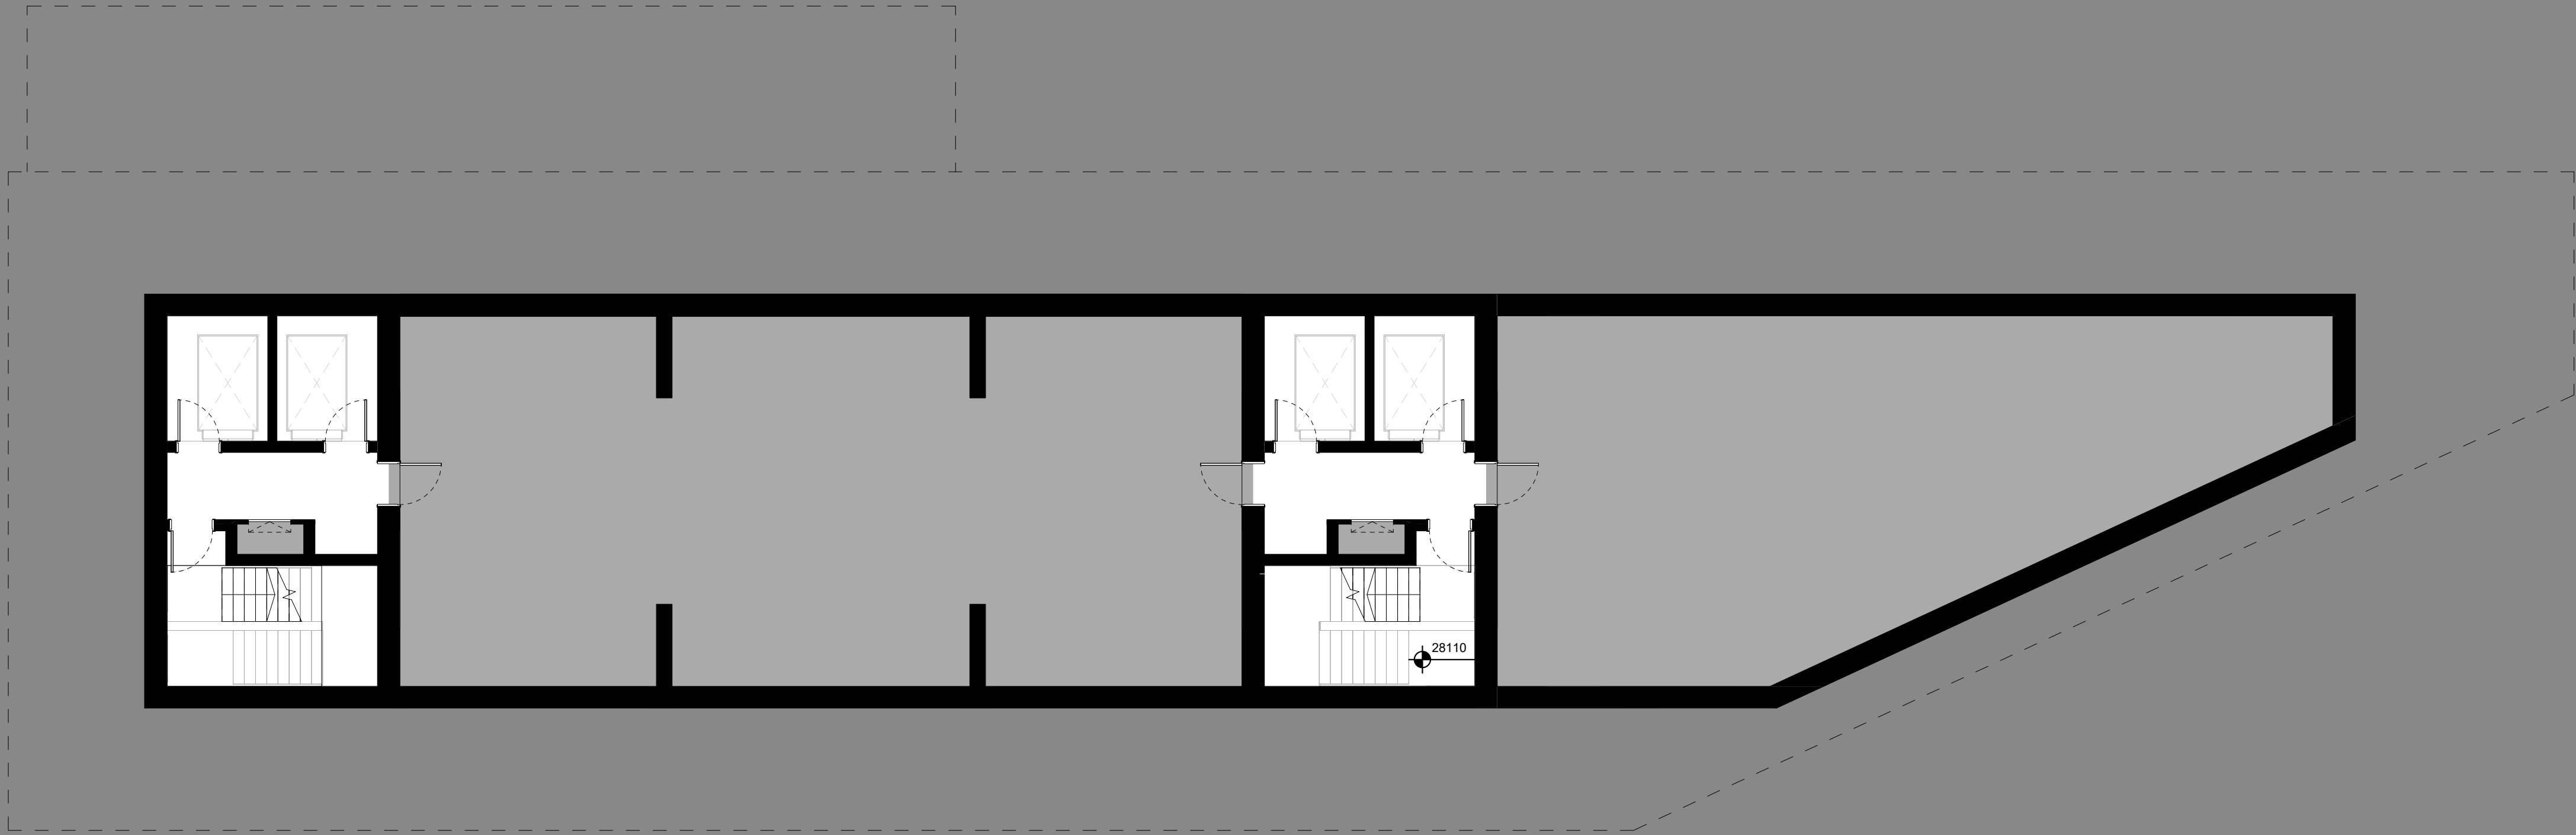

Notes & Key
THIS DRAWING IS COPYRIGHT OF GLENN HOWELLS ARCHITECTS.

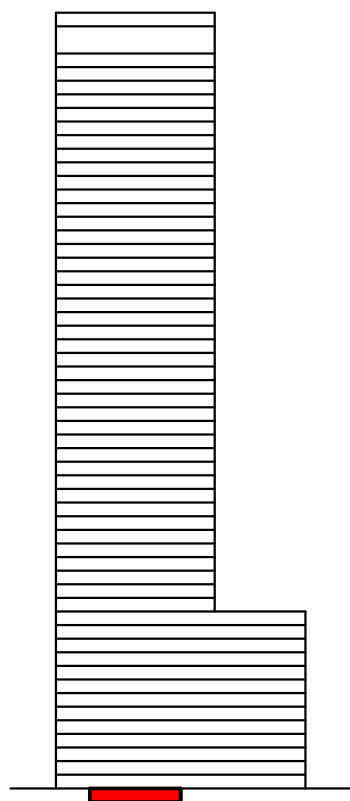

Revisions			
Date	Rev	By	Description
04.09.2018	-	JBM	Issued for planning
01.04.2019	A	FG	SME entrance relocated
31.01.2020	B	SO	Basement omission
05.11.2023	C	AZ	NMA Application

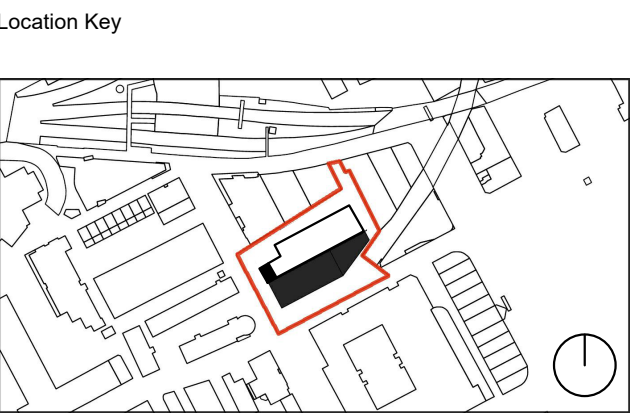

PLANNING

Project	GHA No.
Student Castle Manchester	2142

Client
GMS (Parking) Ltd

Drawing Title
Proposed Basement Level

Drawing No.	Revision
2142-L-099	C

Scale	Date	Checked
1 : 100@A1	SEP.18	AM