


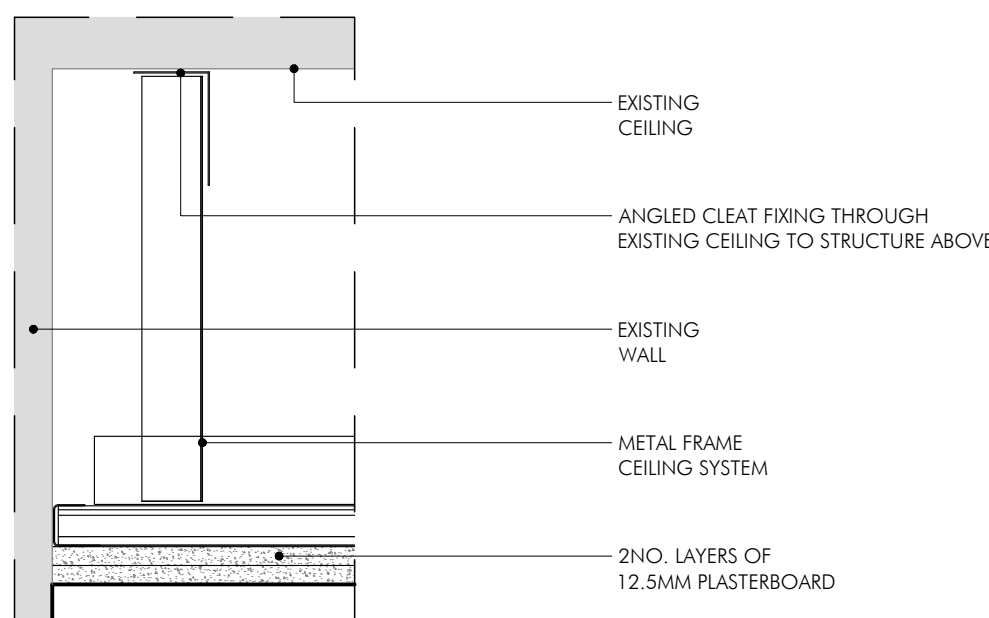
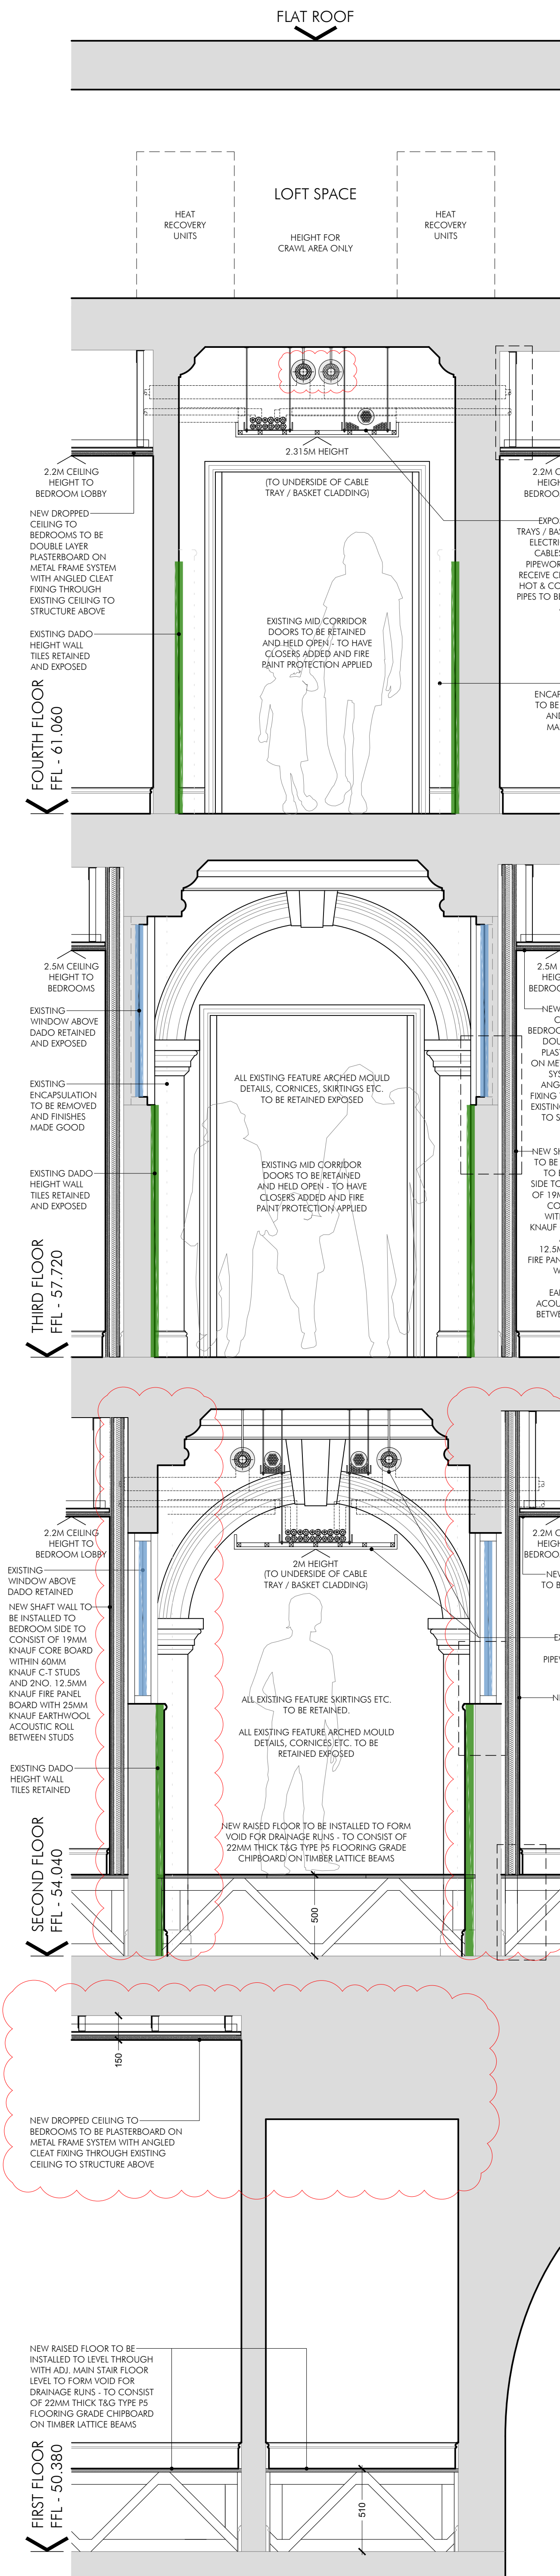


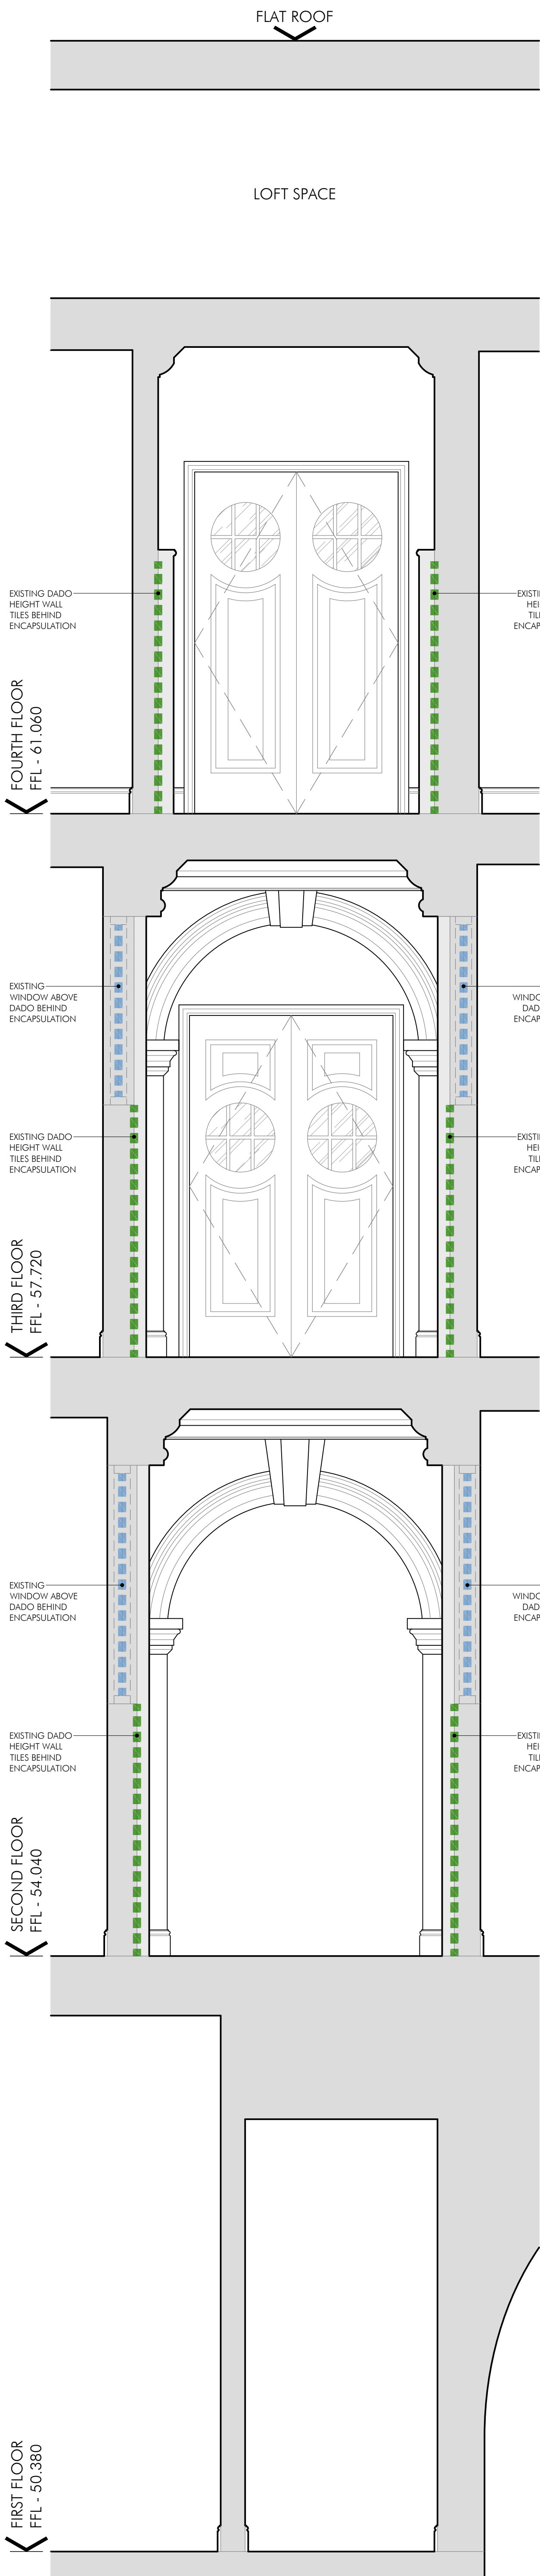

DROPPED CEILING DETAIL - 1:5

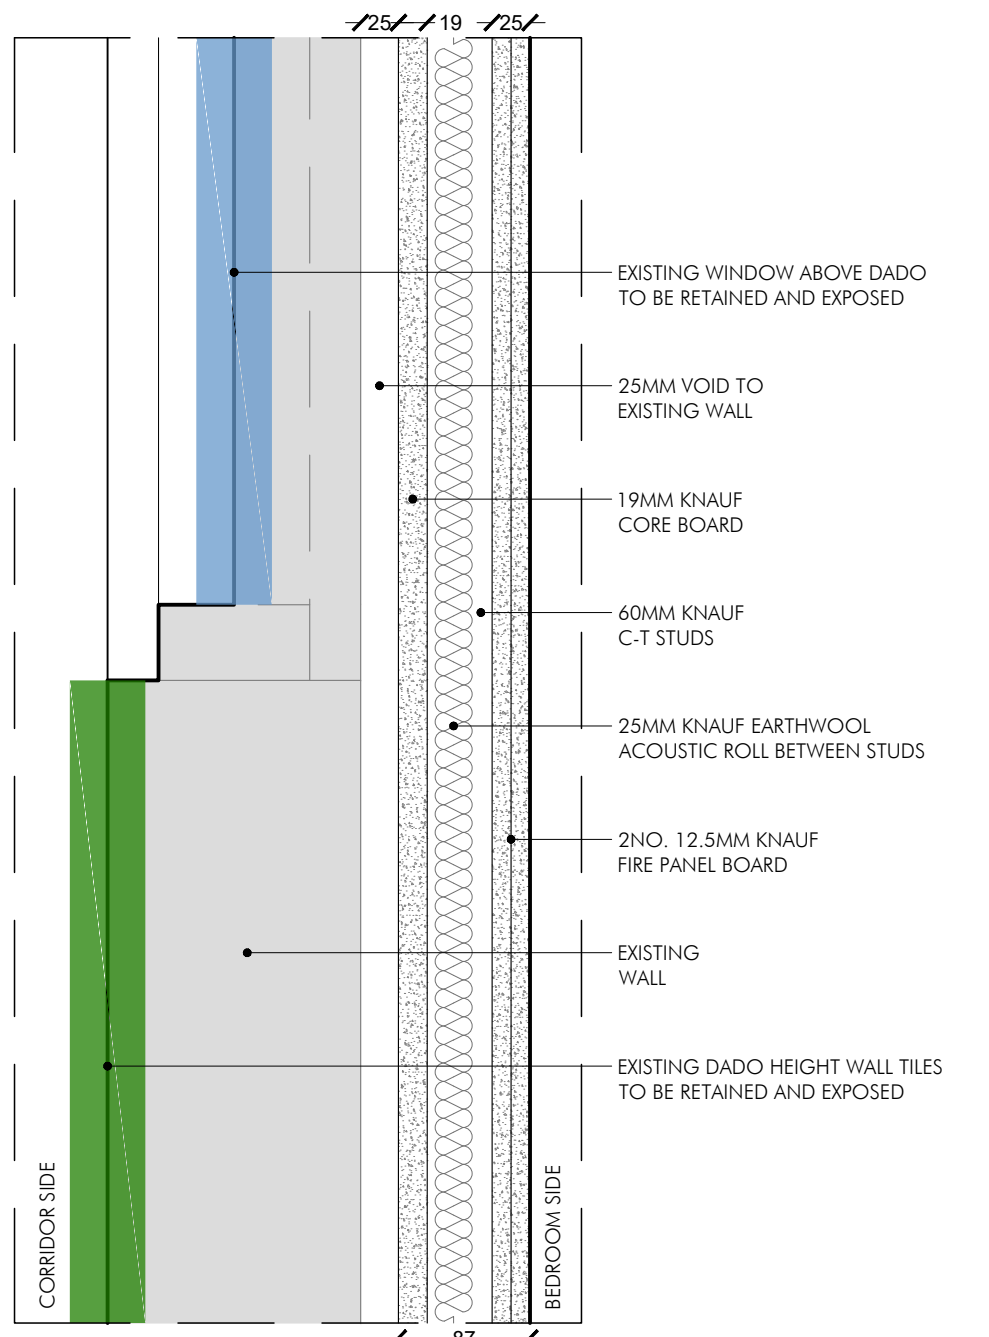

SHAFT WALL DETAIL - 1:5

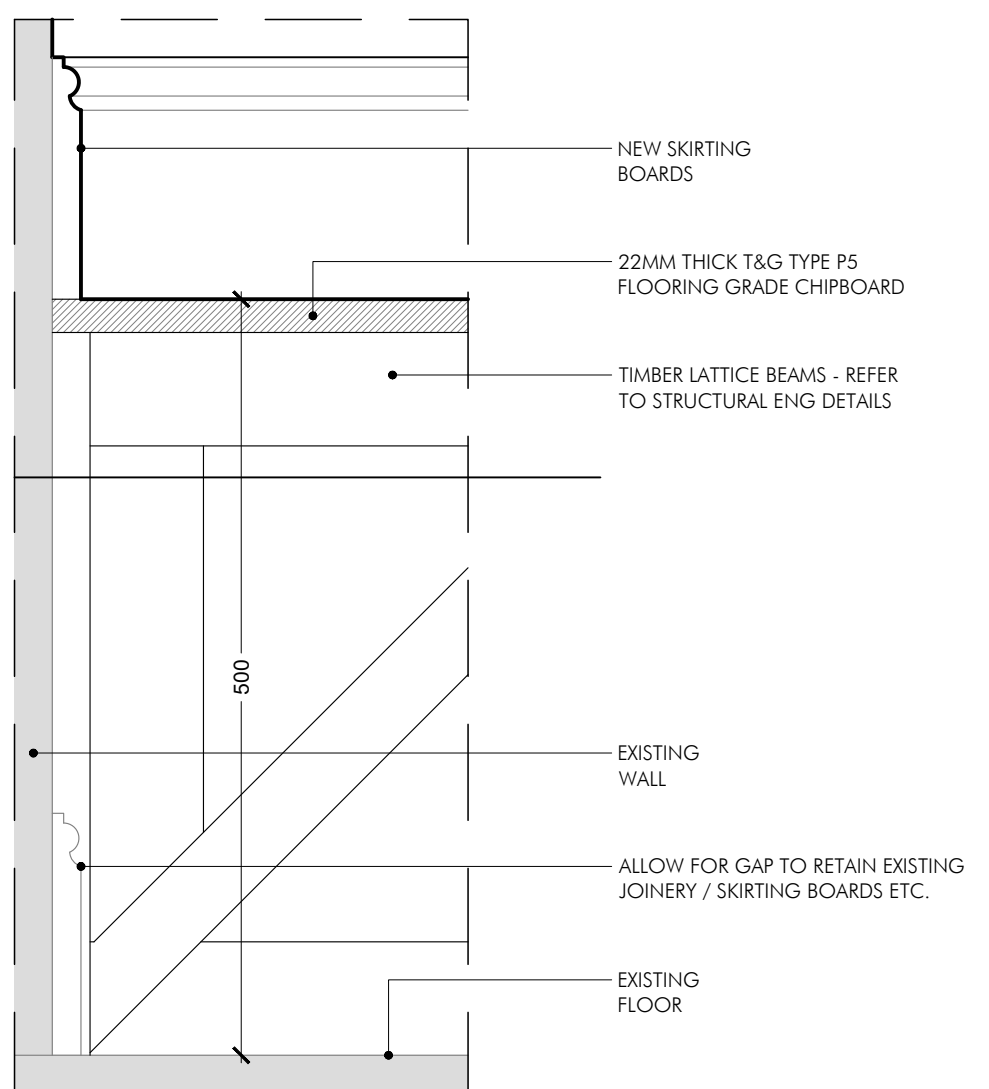

RAISED FLOOR DETAIL - 1:5

SH	REV C: DROPPED CEILING TO 1ST FLR REDUCED TO 150MM, EXISTING CEILING HEIGHT RETAINED TO 1ST FLR CORRIDOR	NOV 23	
BN	REV B: SECTIONS UPDATED TO EXPOSE 'BORROWED LIGHT' WINDOWS TO CORRIDORS AS SECOND FLOOR, AND SHAFT WALL TO BEDROOM SIDE. EXISTING TILES TO BE RETAINED BELOW NEW RAISED FLOOR. AC PIPES LOCATIONS ADMITTED AT FOURTH FLOOR.	JUN 23	
SH	A - SUSPENDED CEILING TO 2ND & 4TH OMITTED, SERVICE PROPOSAL UPDATED	JAN 23	
SH	DRAWN	NOV 21	
DRAWN	REVISION	DATE	VER
AP ALLISON PIKE ARCHITECTS & DESIGNERS			
7 Buxton Road West, Disley, Stockport, Cheshire, SK12 2AE. Website: www.allisonpike.com			
Telephone: 01663 763000 Facsimile: 01663 766772 Email: studio@allisonpike.com			
© Allison Pike Partnership Limited.			
PLANNING ISSUE	PROJECT INNKEEPERS COLLECTION 1-3 YORK STREET (BROWNS) MANCHESTER		
	TITLE CORRIDOR TYPICAL SECTION DETAILS		
	SCALE 1:20, 1:5 @ A1		
	JOB No MAB46	DRAWING No AP20	REV C