


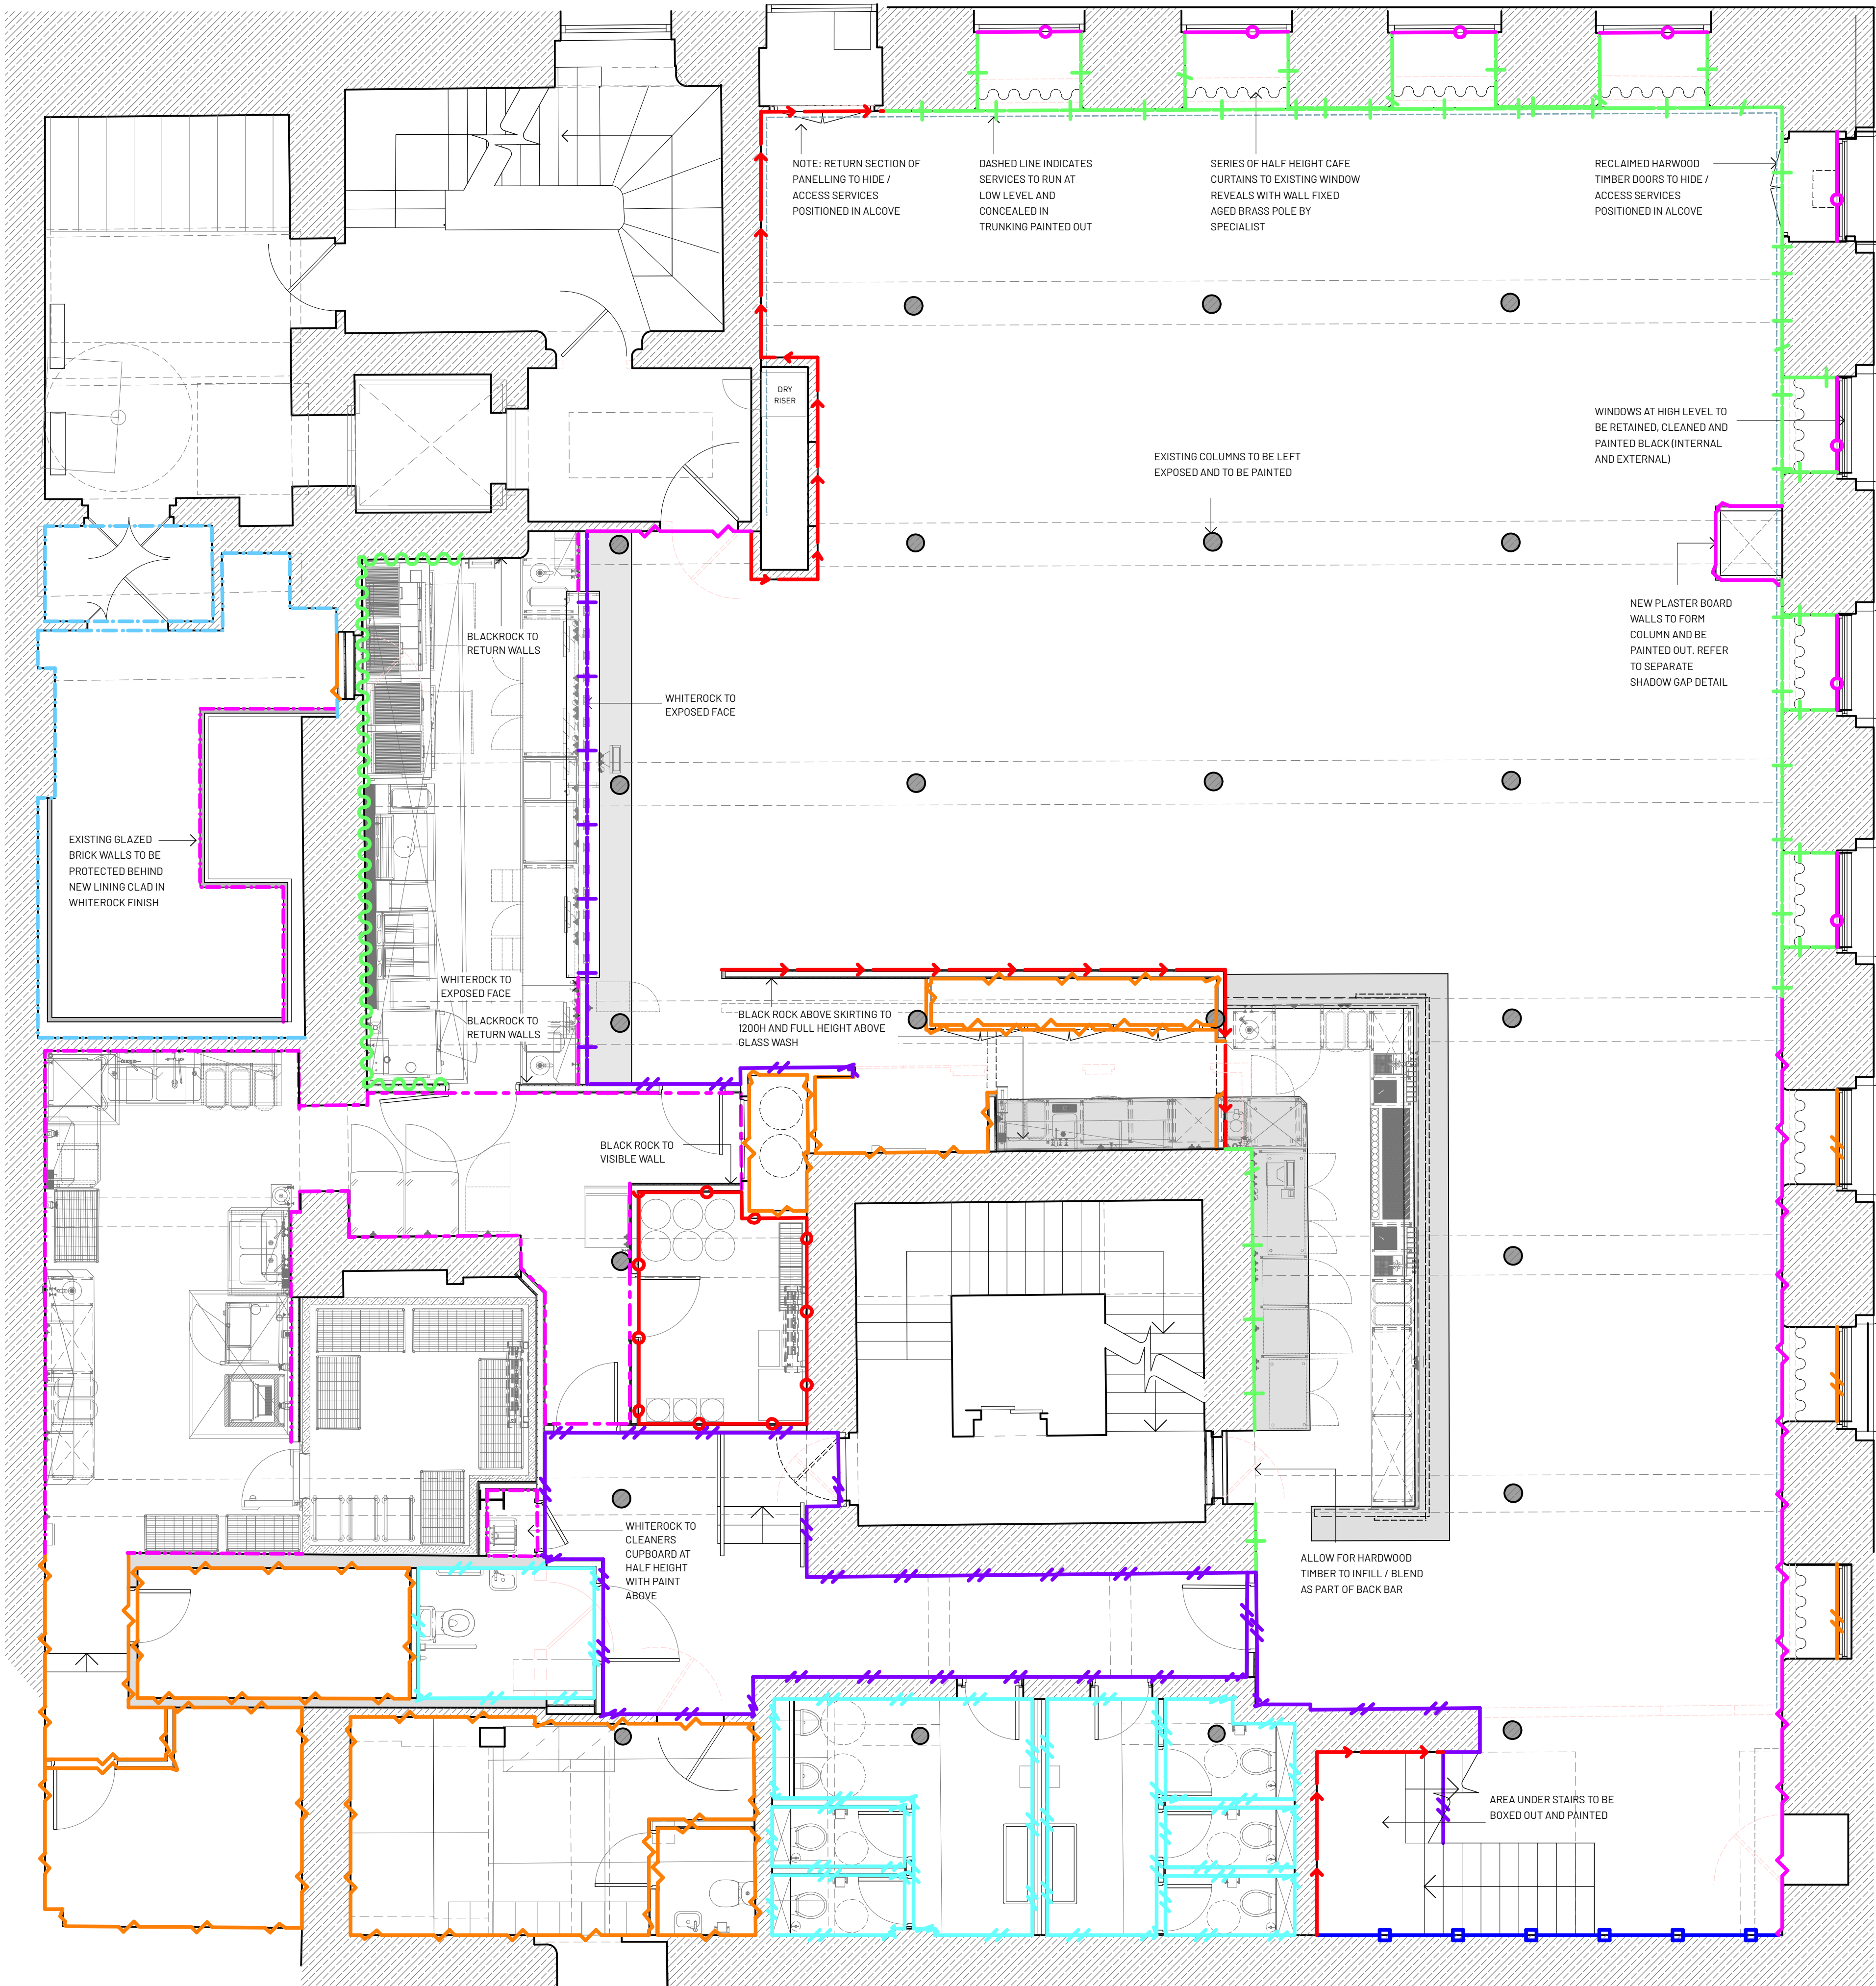


WALL FINISH SPECIFICATION


WF-01 FULL HEIGHT MDF TIMBER WALL PLANT ON RAILS WITH LARGE FLAT FACES TO BE THE EXISTING PLASTER BOARD. ALL TO BE PAINTED OUT	WF-02 EXISTING PLASTER BOARD WALLS TO BE REMOVED AND EXISTING DAMP PROOF RENDER TO BE EXPOSED AND PAINTED IN SUITABLE BREATHABLE PAINT WITH HALF HEIGHT PAINTED BAND.	WF-03 EXISTING BRICK TO BE REVEALED AND LEFT EXPOSED. ALLOW FOR LIGHT WASH TO BE APPLIED. EXISTING DAMP PROOF RENDER AT LOW LEVEL TO BE RETAINED AND PAINTED OUT IN SUITABLE BREATHABLE PAINT
WF-04 EXISTING PVC WINDOWS AT LOW LEVEL TO BE REMOVED AND EXISTING RENDER TO BE REVEALED AND PAINTED IN SUITABLE BREATHABLE PAINT	WF-05 RECLAIMED TIMBER GLAZED SCREENS TO FORM KITCHEN SCREEN, SURROUNDING TILES FINISHED IN RECLAIMED GLAZED BRICK SLIP TILES - RUNNING BOND.	WF-06 HALF HEIGHT MDF TIMBER RAILS FIXED ONTO THE EXISTING PLASTERBOARD TO FOLLOW STAIRCASE / HANDRAIL UP TO LANDING LEVEL - ALL TO BE PAINTED OUT. PAINT FINISH ABOVE. EXISTING BRICK WORK TO BE REVEALED AT HIGH LEVEL (GF LEVEL) - ALLOW FOR LIGHT WASH TO BE APPLIED
WF-07 BOH WALLS TO RECEIVE EMULSION WASHABLE PAINT FINISH. ALL FINISHED ONTO THE EXISTING PLASTERBOARD	WF-08 MAIN TOILET WALLS CLAD IN TILES UP TO 1.225MH HIGH WITH PAINTED WASHABLE FINISH ABOVE. CUBICLES IN HALF-HEIGHT TILED FINISH TO MATCH WITH PAINT FINISH ABOVE. ALL APPLIED TO THE EXISTING PLASTER BOARD	WF-09 EXISTING WALL TO BE RETAINED
WF-10 WALLS TO BE PAINTED IN GLOSS PAINT - ALL FINISHED ONTO THE EXISTING PLASTERBOARD	WF-11 KITCHEN GENERALLY IN ALTRO WHITEROCK (UP TO 2.4M) OR SIMILAR WITH CORNER GUARDS TO EXPOSED CORNERS - ALL FINISHED ONTO THE EXISTING PLASTERBOARD	WF-12 STAINLESS STEEL TO KITCHEN COOKLINE WITH CORNER GUARDS / COVER STRIPS IN MATCHING FINISH TO HEIGHT OF KITCHEN CANOPY - ALL FINISHED ONTO THE EXISTING PLASTERBOARD
WF-13 CELLAR WALLS TO RECEIVE HALF HEIGHT ALTRO WHITE ROCK WITH PAINT FINISH ABOVE	WF-14 EXISTING PVC WINDOWS AT LOW LEVEL TO BE REMOVED AND PLASTERBOARD BEHIND TO BE RETAINED AND PAINTED TO MATCH SURROUNDING WALLS	



WF-01 / WF-06
MDF HAND PAINTED TIMBER RAILS ONTO EXISTING PLASTERBOARD. ALL TO BE PAINTED WITH GLOSS PAINT

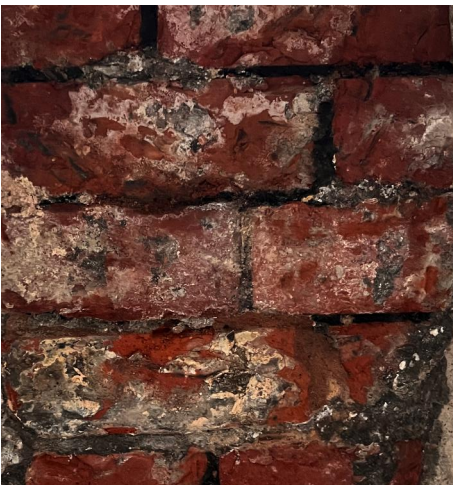

WF-03
EXISTING BRICK TO BE REVEALED AND LEFT EXPOSED

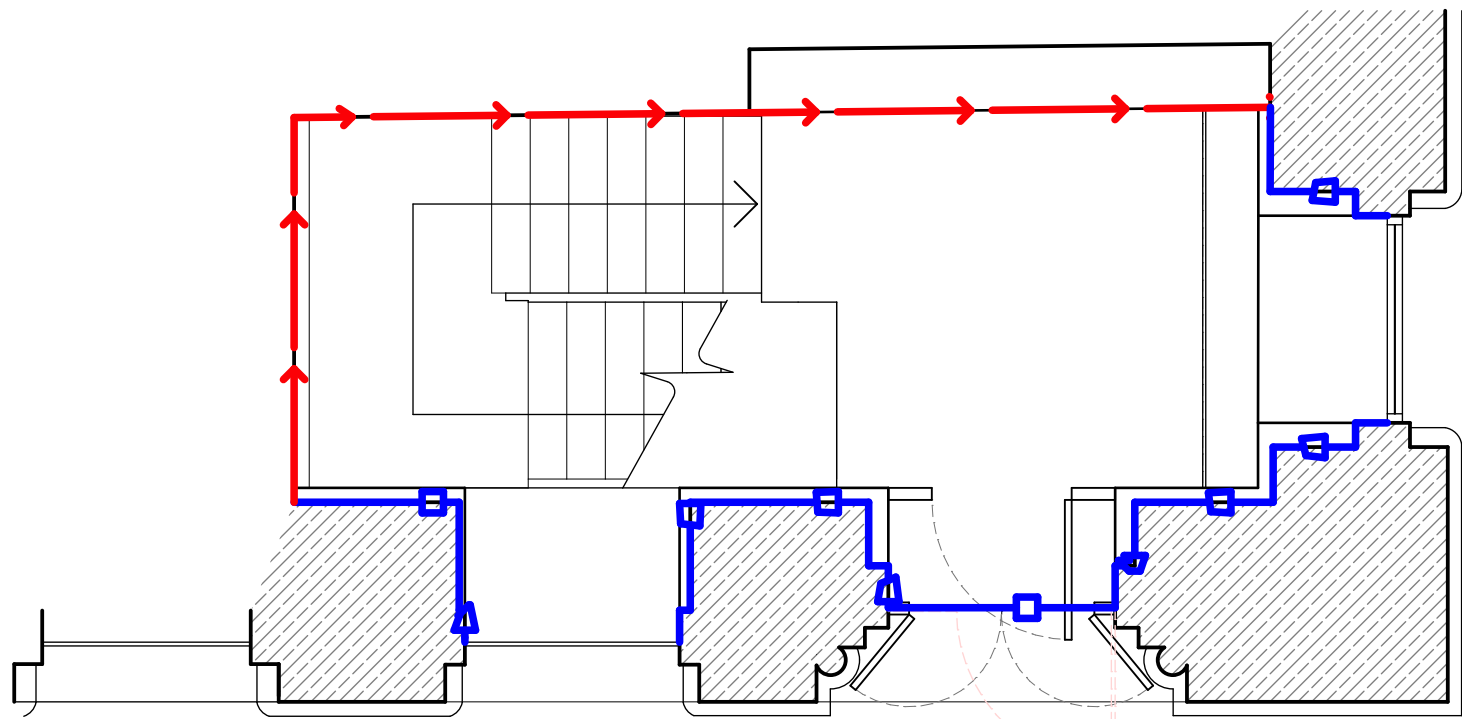

1. THE DRAWINGS SHOW DESIGN INTENT ONLY AND SHOULD NOT BE RELIED ON FOR CONSTRUCTION.
2. ALL DIMENSIONS TO BE CHECKED ON-SITE PRIOR TO CONSTRUCTION OR PRODUCTION. CONSTRUCTION DETAILS TO BE CONFIRMED BY CONTRACTOR / MANUFACTURER BY SUBMITTING SHOP DRAWINGS FOR DESIGNER'S APPROVAL.
3. ALL DIMENSIONS ARE IN MM UNLESS OTHERWISE NOTED.
4. DESIGN/DRAWING IS NOT TO BE SCALED FOR PRODUCTION AND CONSTRUCTION PURPOSES.
5. ALL DISCREPANCIES AND OMISSIONS ON-SITE MUST BE REPORTED FOR COMMENTS OR APPROVAL BY THE DESIGNER AND/OR CLIENT PRIOR TO COMMENCING WORK.
6. ALL ELECTRICAL LIGHTING, HVAC AND PLUMBING ISSUES TO BE REFERRED TO ENGINEER'S DRAWINGS.
7. ALL PROPOSALS ARE SUBJECT TO APPROVAL BY STATUTORY AUTHORITIES AND ANY NECESSARY ALTERATIONS SHOULD BE MADE IF REQUIRED TO COMPLY WITH STATUTORY REQUIREMENTS.
8. ALL DESIGN CONCEPTS AND DRAWINGS ARE THE PROPERTY OF OTHER SIDE STUDIO LTD AND ARE COVERED BY COPYRIGHT. NO REPRODUCTIONS, ADAPTATIONS AND/OR COPIES MAY BE MADE WITHOUT WRITTEN PERMISSION OF OTHER SIDE STUDIO LTD.

WALL FINISHES PLAN

PROJECT NO.	23-161	REV.	A
DRAWING NO.	GA-05	SHEET SIZE	A1
SCALE	1:50		

OTHER SIDE

GRAFTON HOUSE

67 LOUGHBOROUGH ROAD,
WEST BRIDFORD, NOTTINGHAM, NG2 7LA
STUDIO @ OTHERSIDE.CO.UK

BLACKLOCK

FREETRADE EXCHANGE, 37 PETER ST, WCR M2 5GB

PLANNING

REV.	DATE	COMMENT
/	12/07/23	FIRST ISSUE
A	14/12/23	UPDATED TO SUIT COMMENTS