


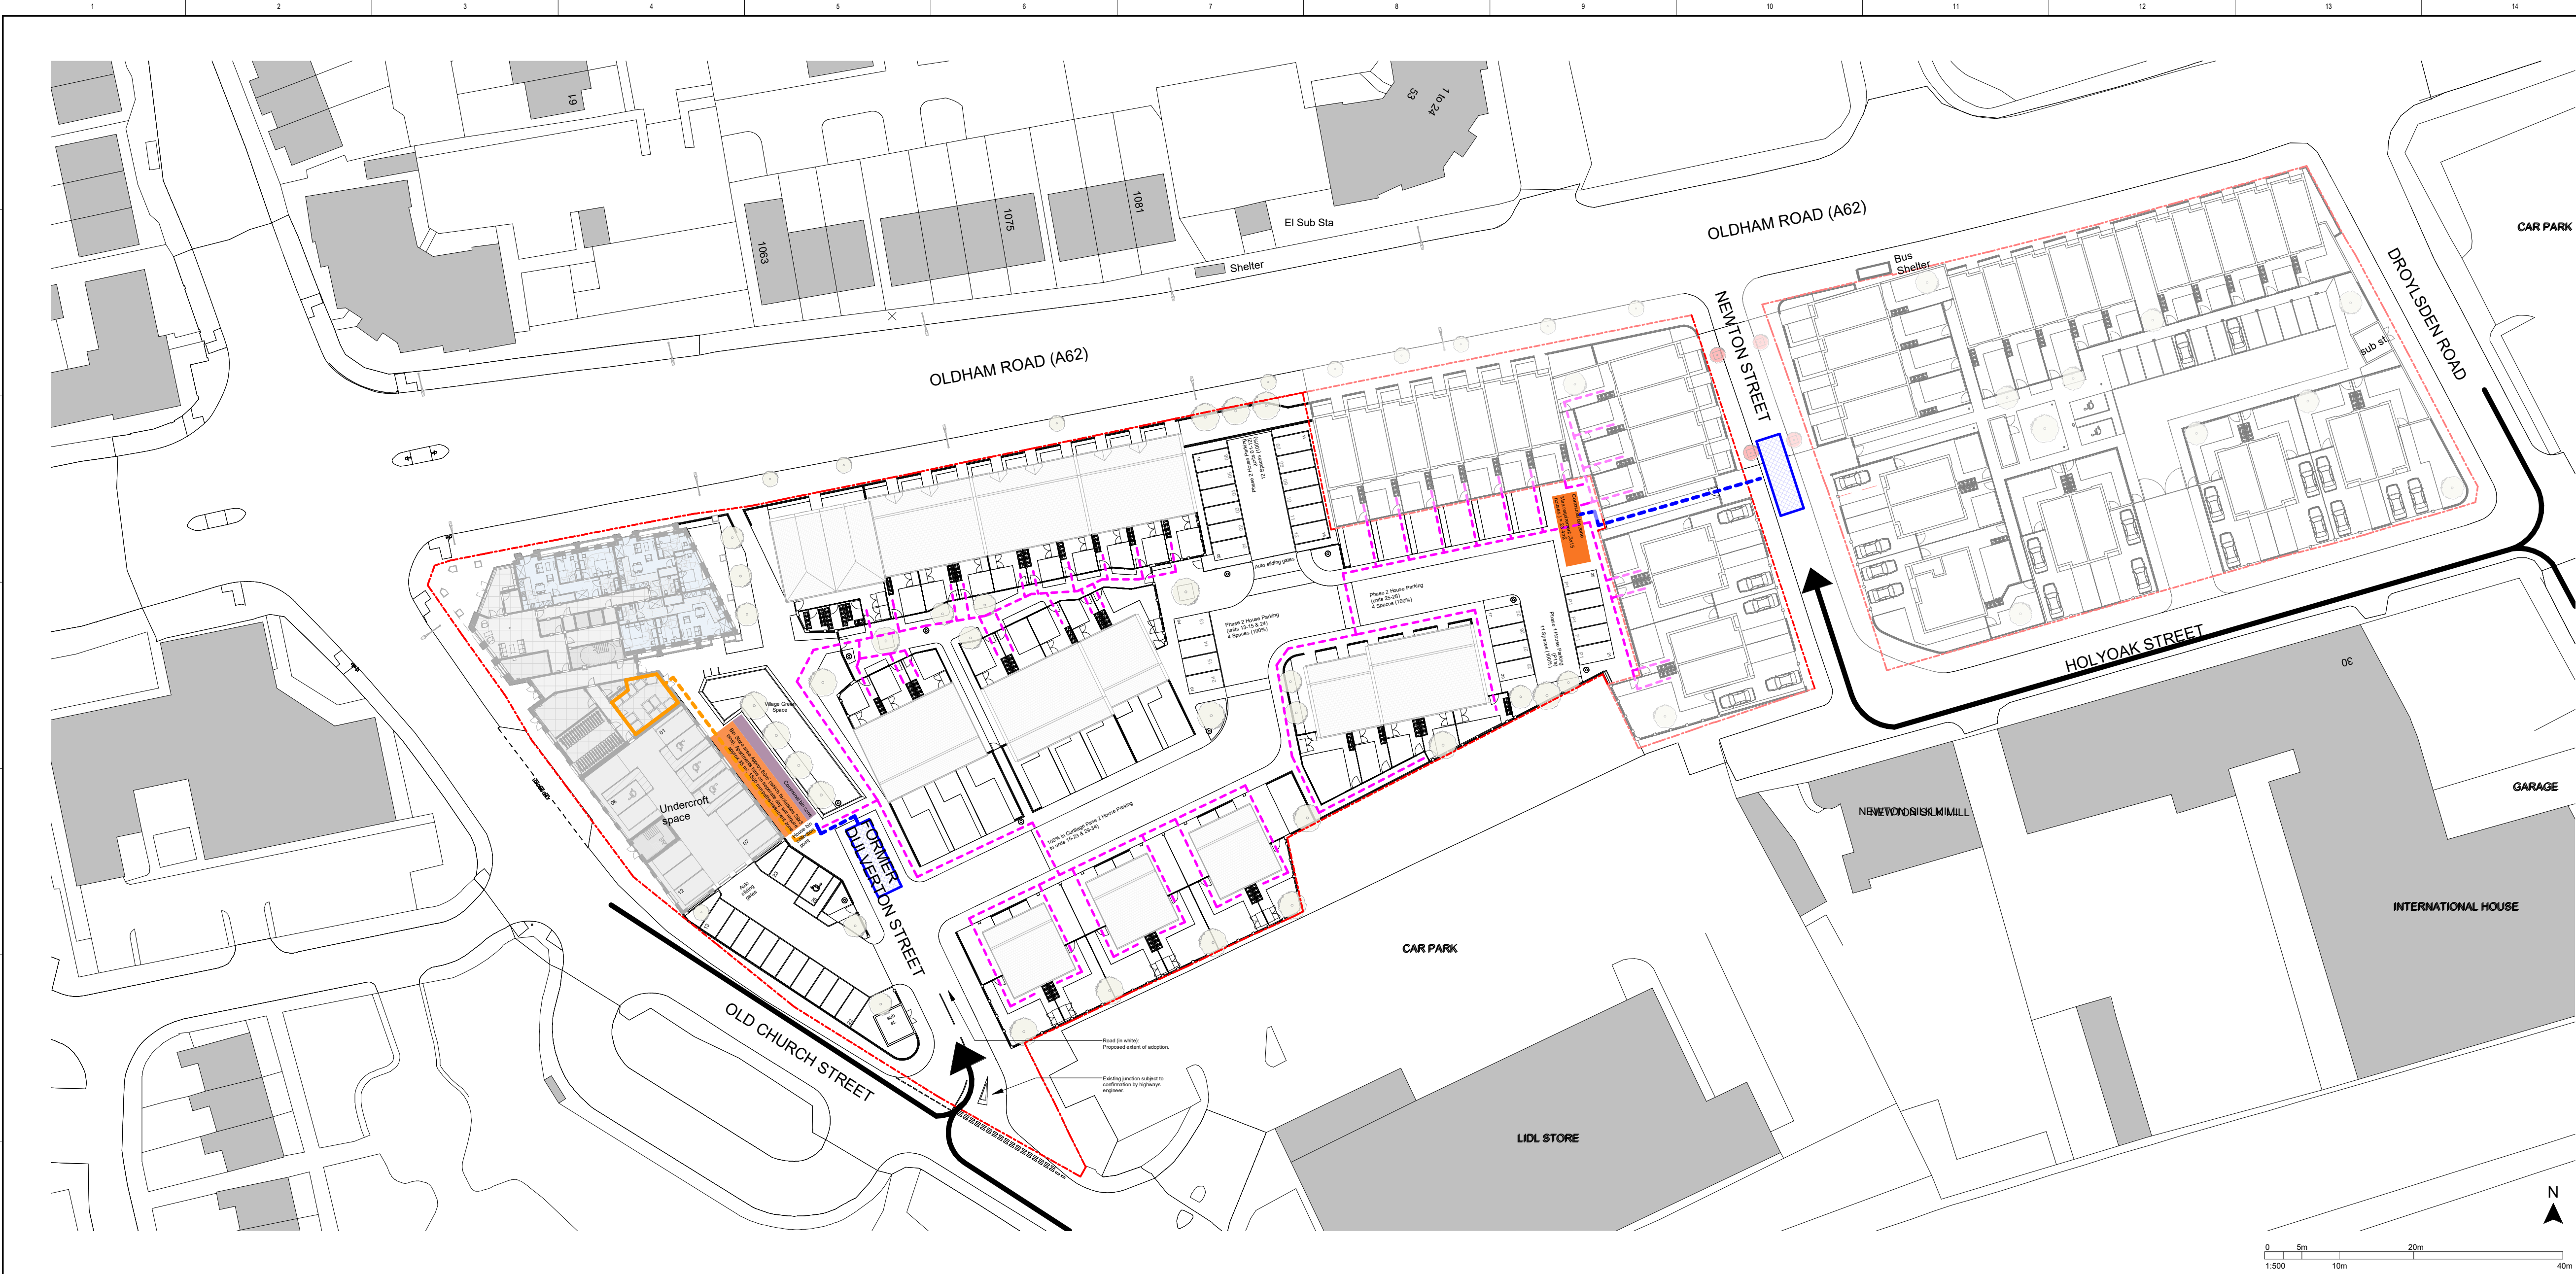


1 Proposed Waste Management Strategy
1:500

Waste Management Strategy

- Refuse vehicle site access
- Apartment bin stores
- Bin collection zone
- Refuse vehicle zone
- Route from individual houses to collection points
- Refuse collection route

NOTE: All dimensions are approximate only

CLIENT
One Manchester
STRUCTURAL ENGINEER
Curtins Consulting
SERVICES ENGINEER
TBC
CONSULTANT
Wilkinson Cowan Partnership Ltd
KEY PLAN

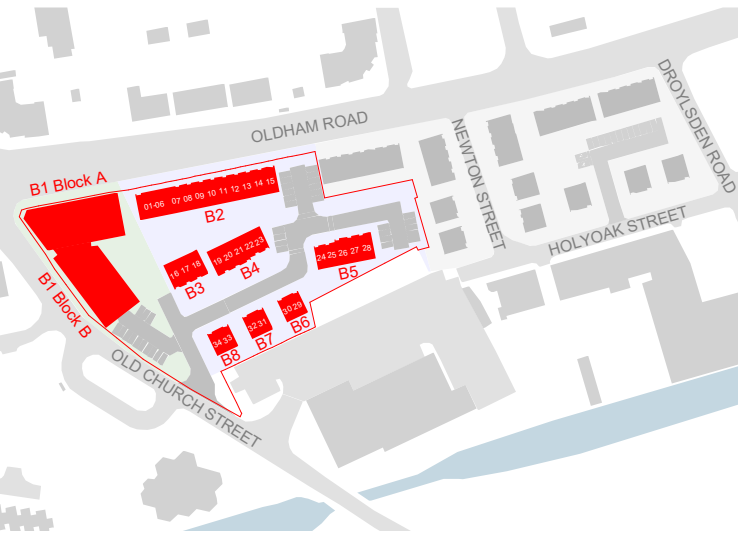

NOTES:
DO NOT SCALE. FIGURED DIMENSIONS ONLY TO BE TAKEN FROM THIS DRAWING. CHECK DIMENSIONS ON SITE AND REPORT DISCREPANCIES TO THE ARCHITECT.
THIS DRAWING IS PROTECTED BY COPYRIGHT.
ALL AREAS HAVE BEEN MEASURED FROM CURRENT DRAWINGS. THEY MAY VARY BECAUSE OF (EG) SURVEY, DESIGN DEVELOPMENT, CONSTRUCTION TOLERANCES, STATUTORY REQUIREMENTS OR RE-DEFINITION OF THE AREAS TO BE MEASURED.

13	16-11-2023	Updates for Planning. Revision clouds omitted for presentation clarity.	JMG	AJL
12	15-11-2023	Issue for client review	JMG	AJL
11	28-07-2023	Issued for Planning	DJW	AJL
No.	Date	Comments	Drawn	Checked

Revisions	Issue Status
Information	
tp bennett architecture interiors planning	
Royal Mills Unit 2B 17 Redhill Street Manchester M4 5BA UK +44 (0) 161 694 7700 www.tp-bennett.com	
Project Residential Development Phase 2 & 3 Newton Heath, Manchester	
Drawing Title Proposed Waste Management Strategy	
Drawn JMG	Date 15/01/2020
Scale @ A1 1:500	Alt. Ref.
tp bennett Project No. T8170	Series D
Zone 0	Drawing Number 041
Rev. 13	