




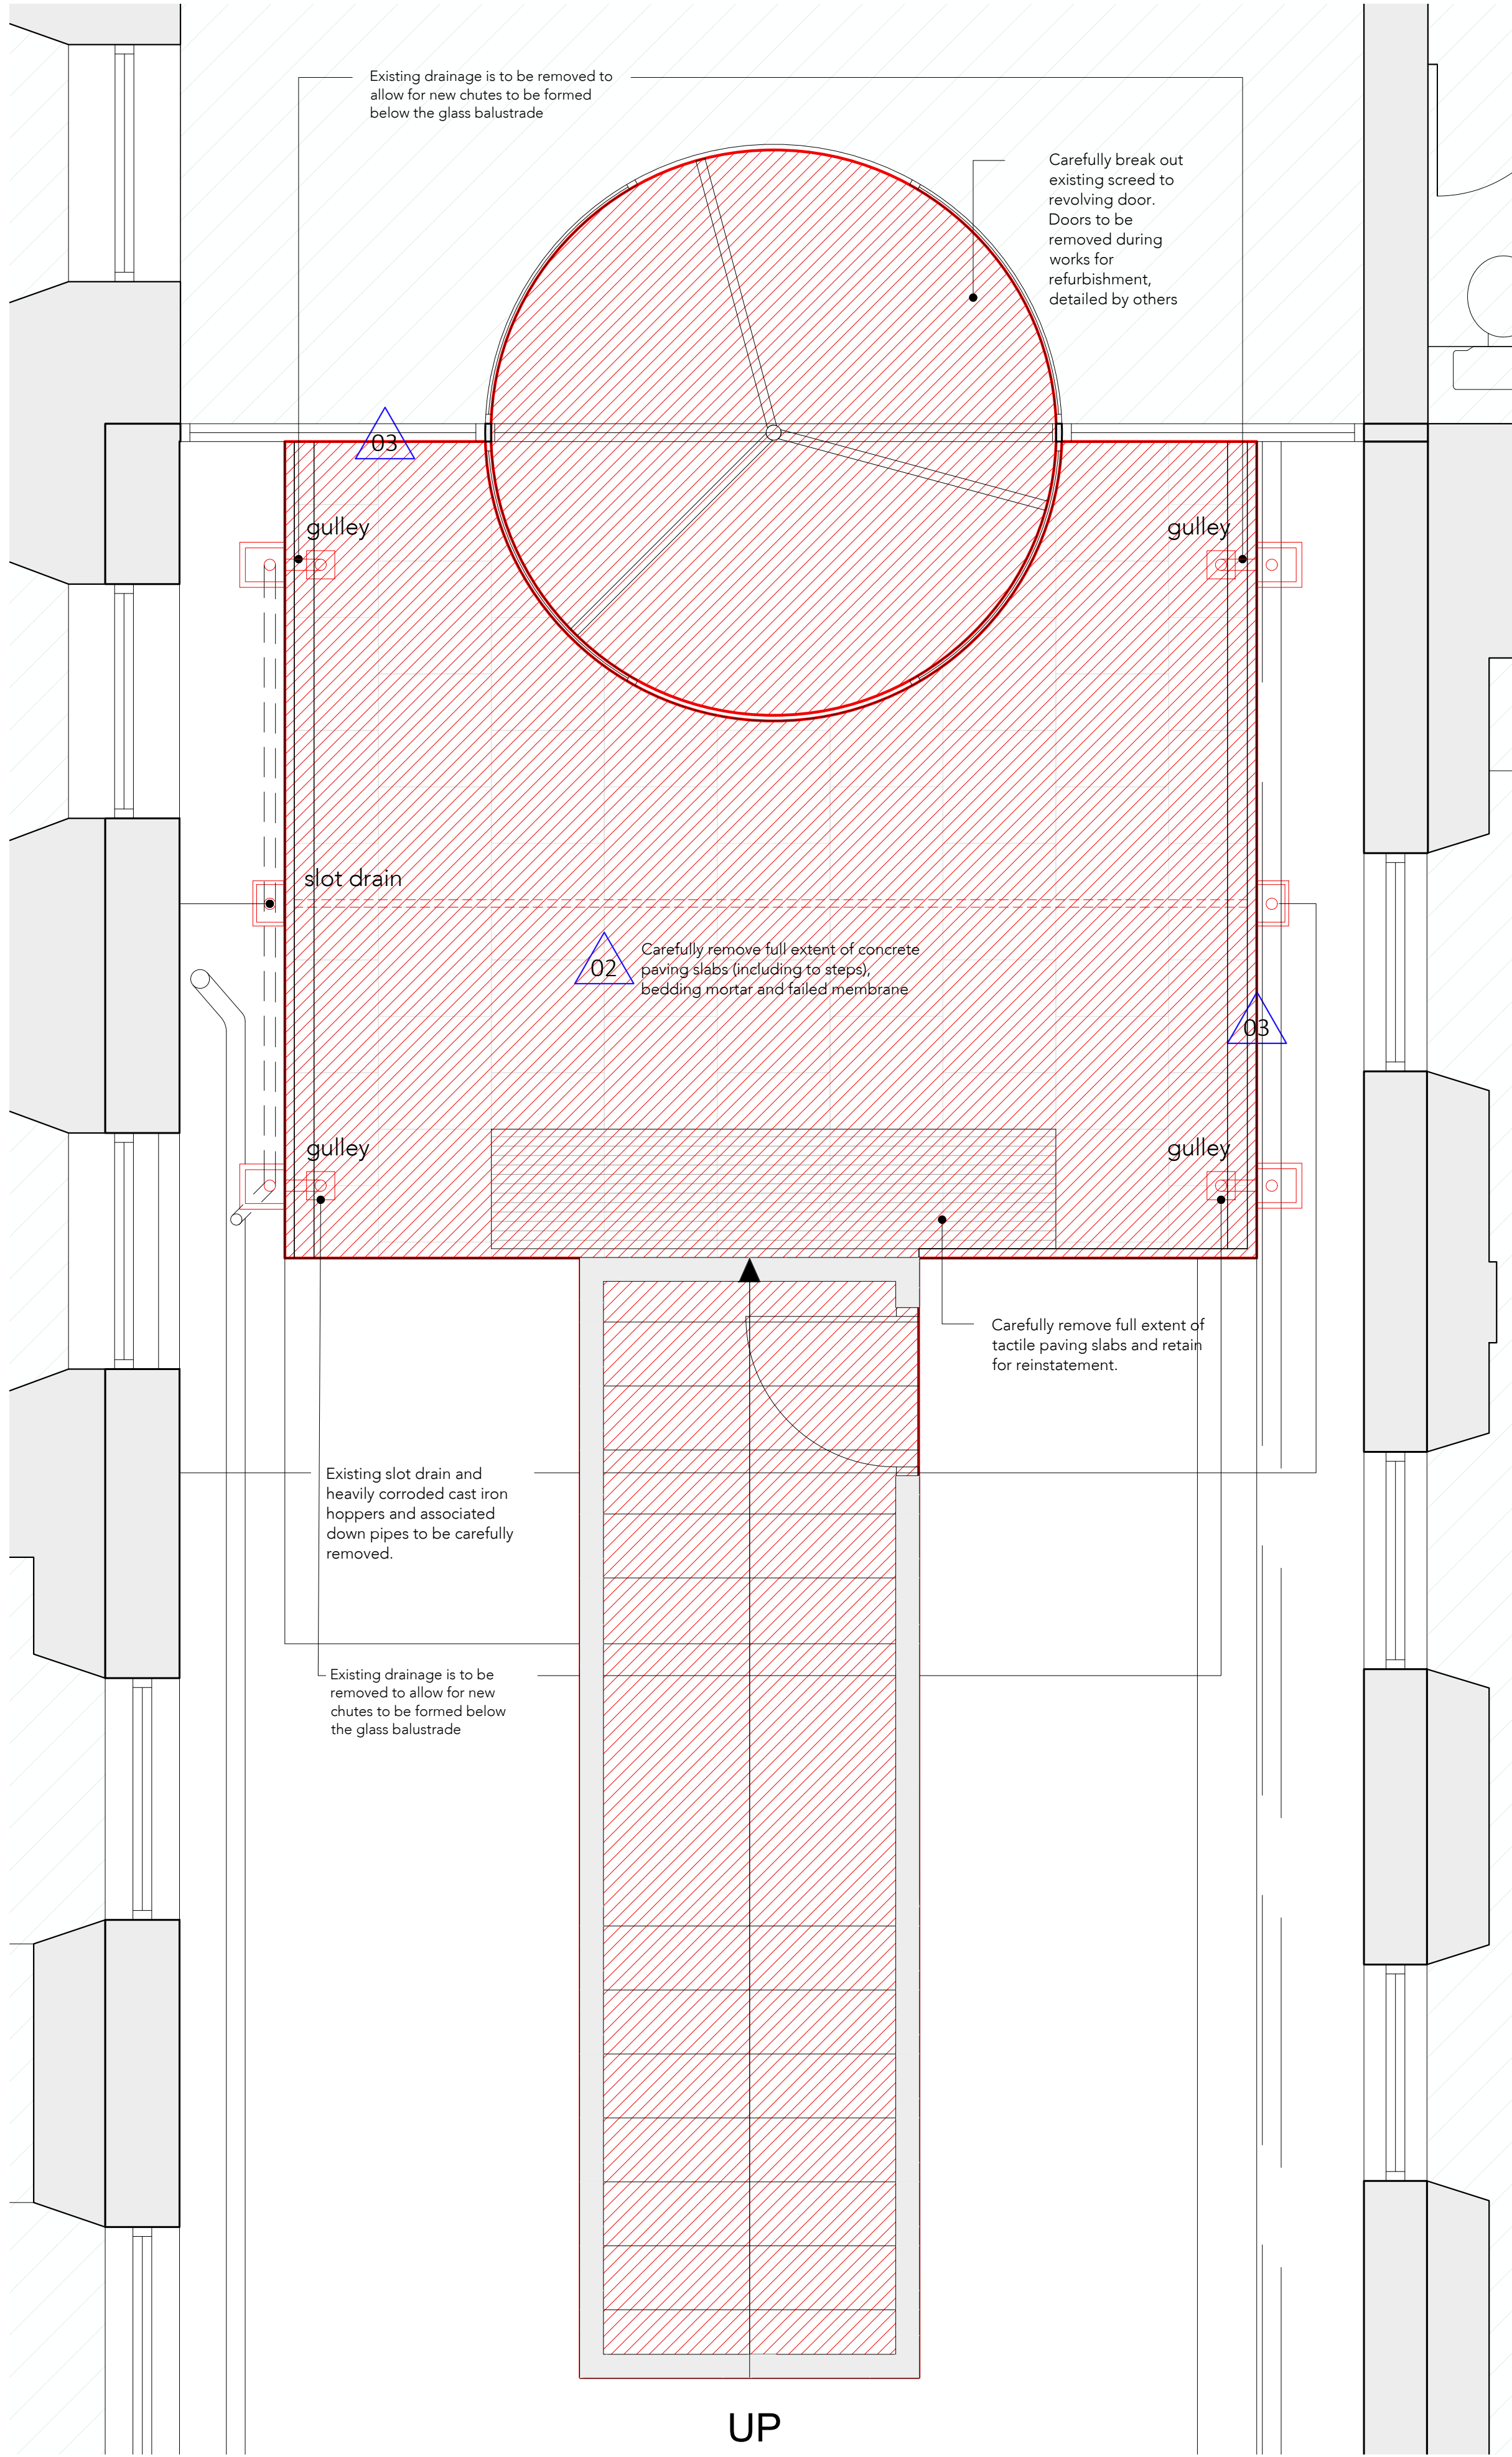

ALTERATIONS PLAN OF ATRIUM ENTRANCE
1:25

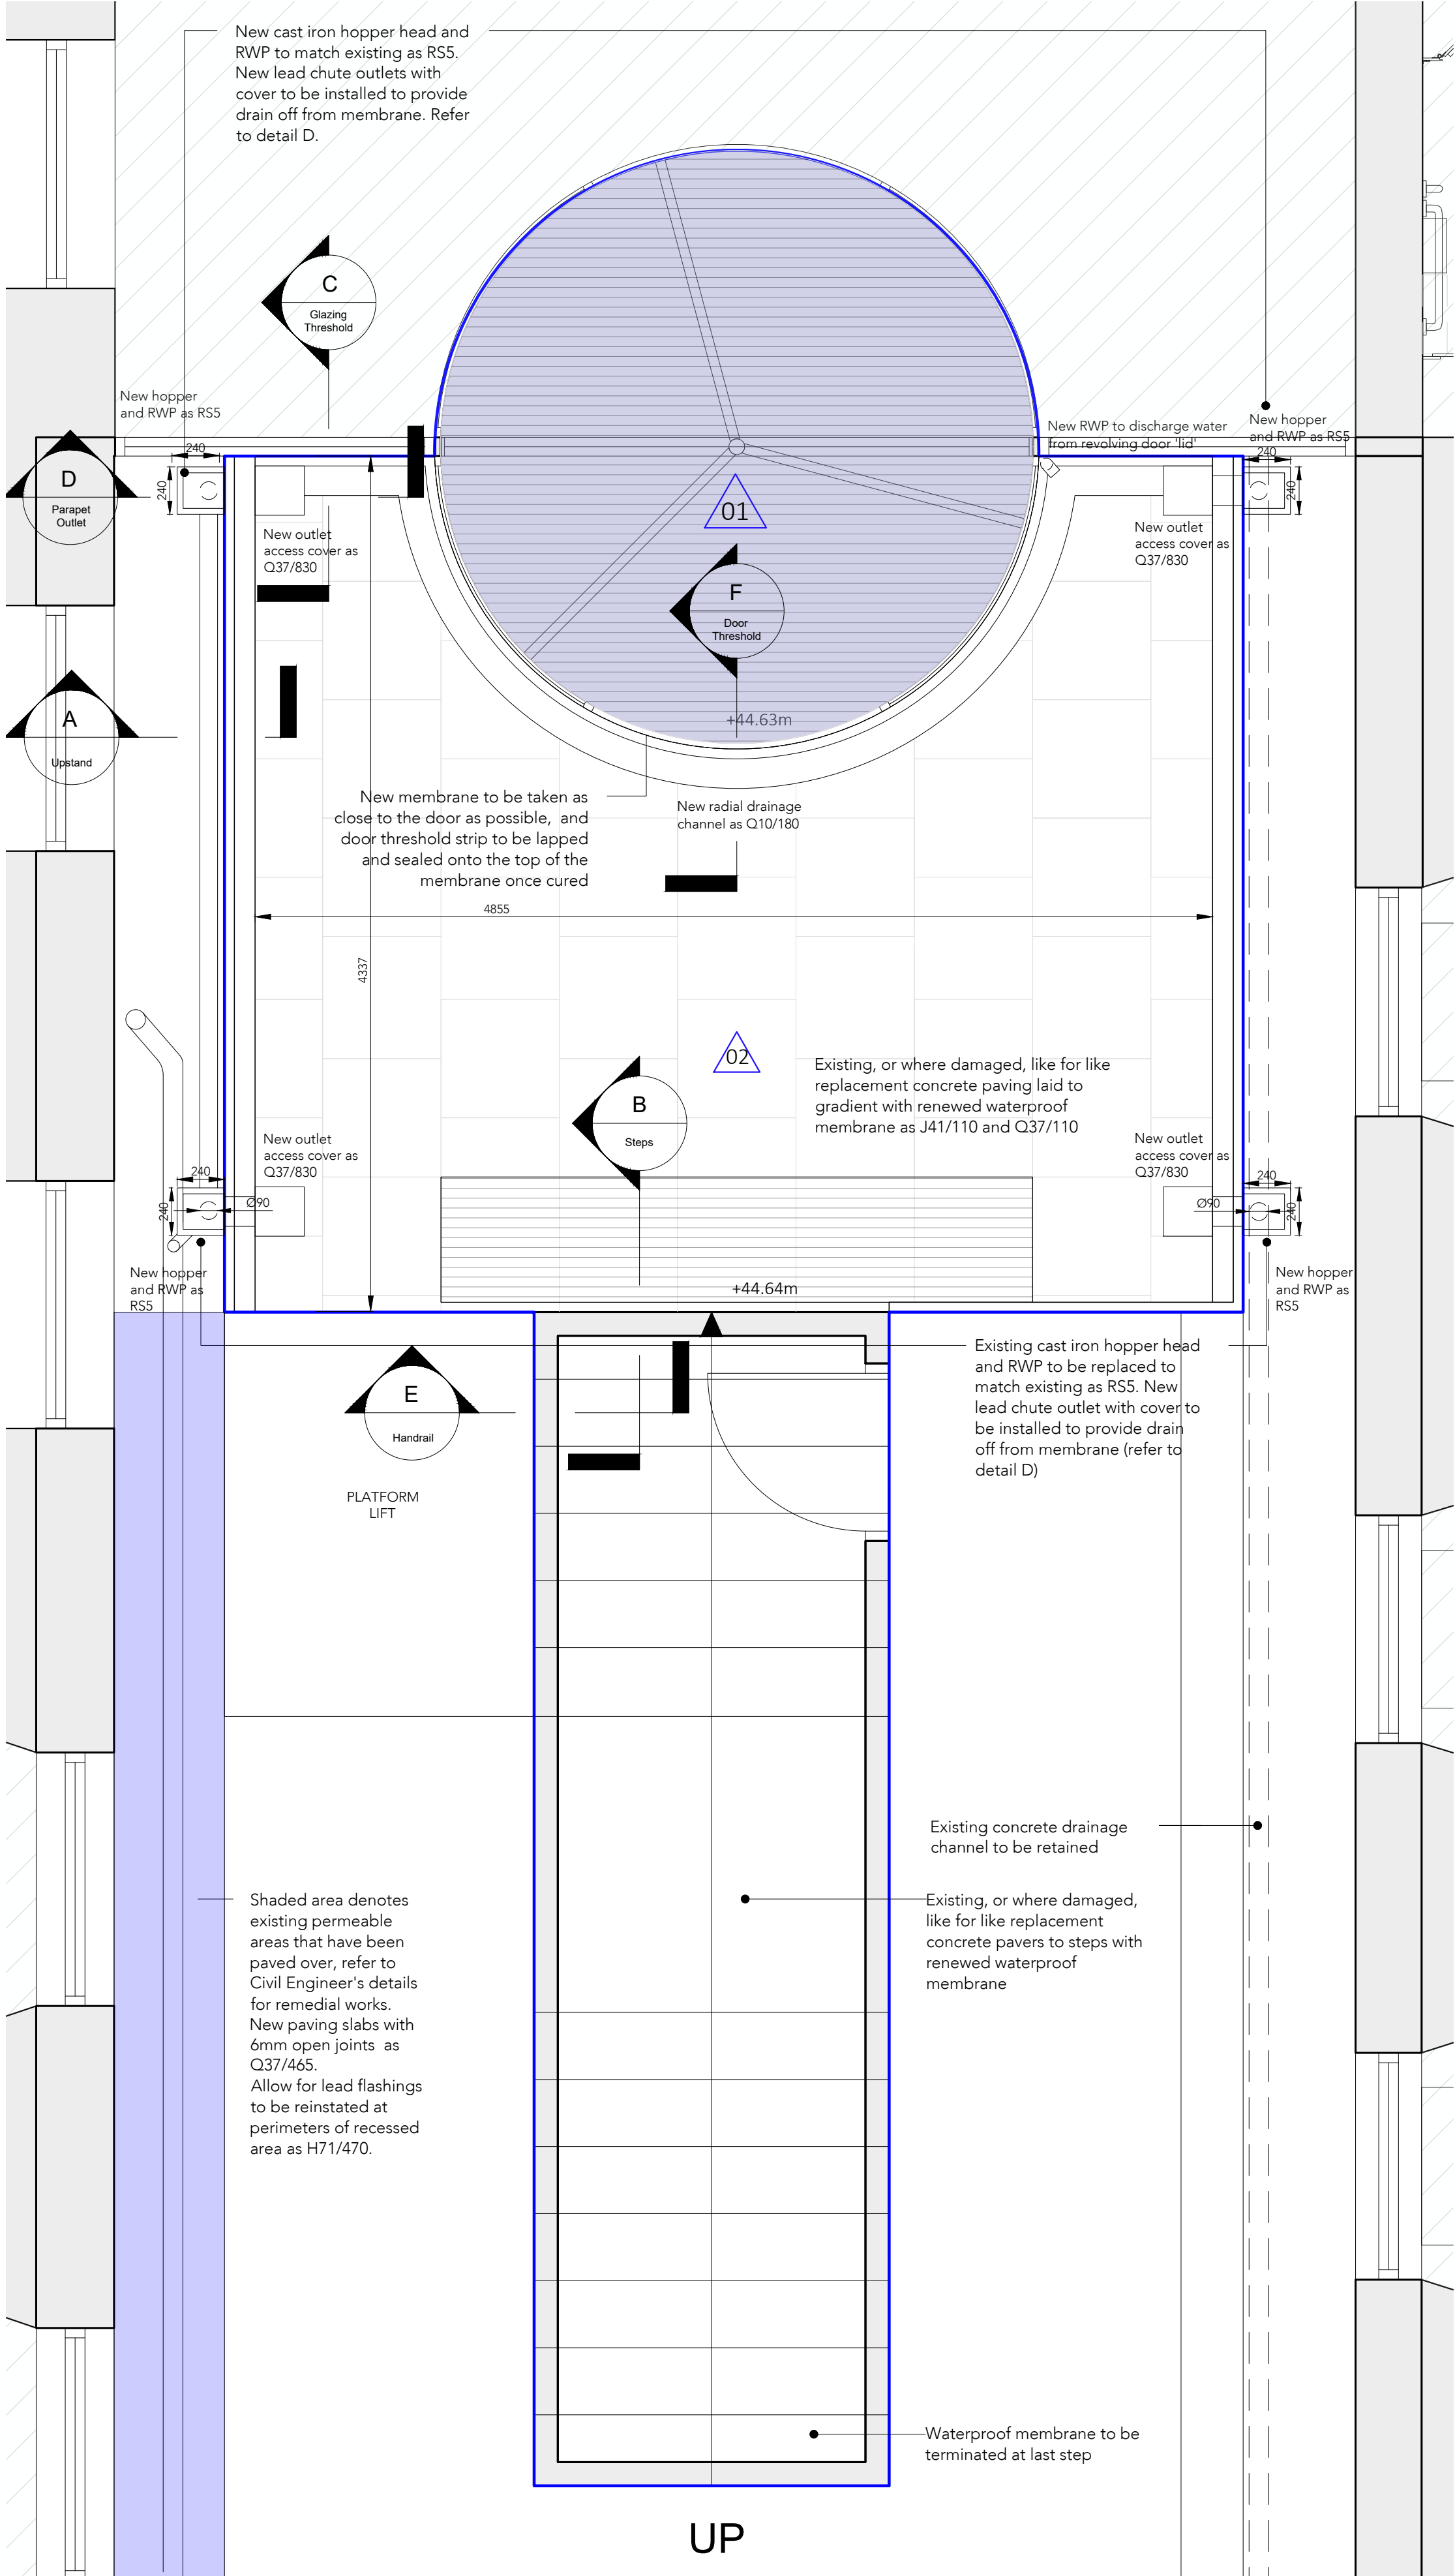

PROPOSED PLAN OF ATRIUM ENTRANCE
1:25

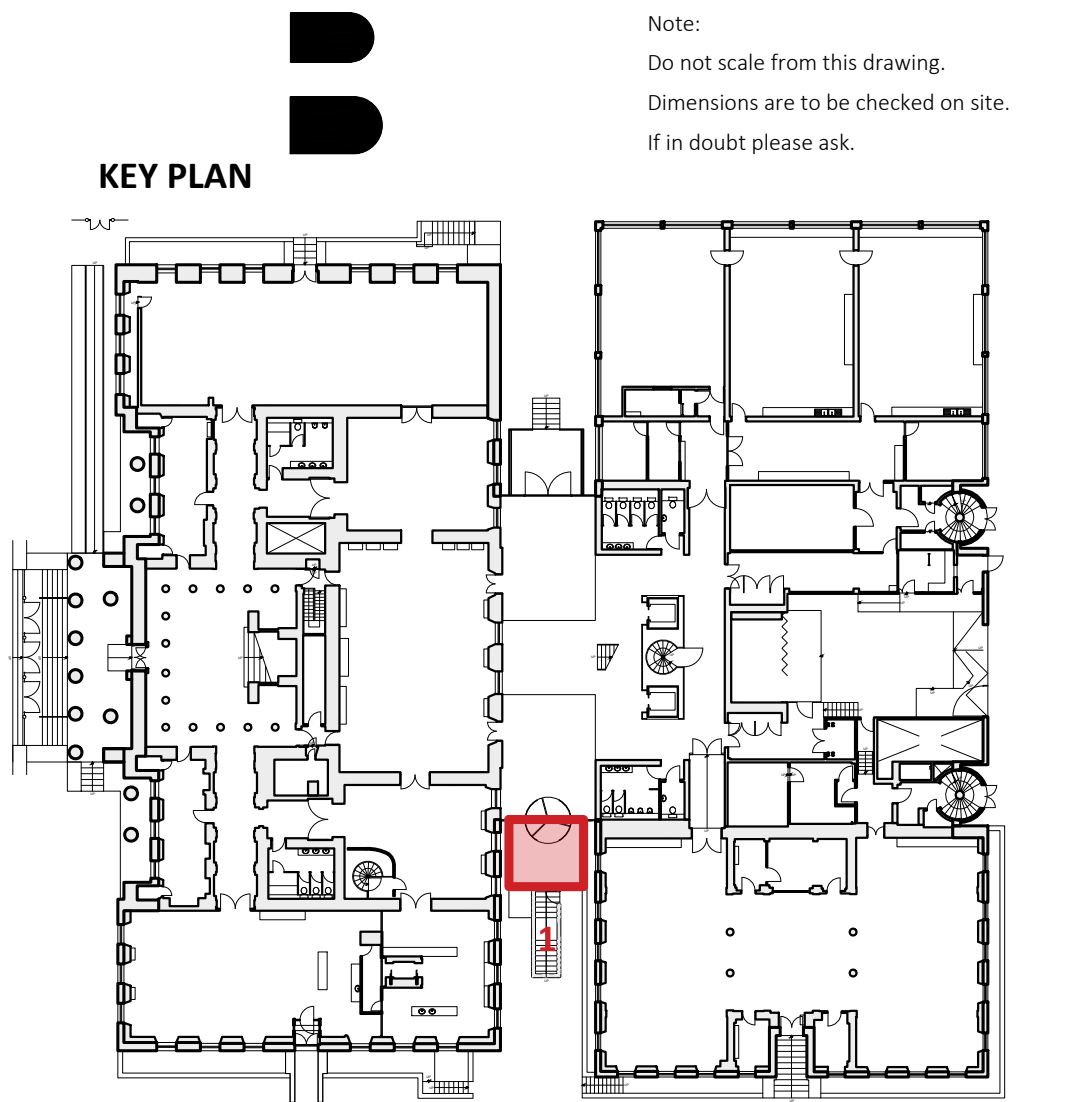

- KEY**
- Area within scope of works
 - Area outside scope of works

- General Notes**
- For references and descriptions to work items, refer to separate Architectural Specification 9518NBS and Architectural Restoration Specification document 9518RS. Any works item is presented in numbered form.
 - All dimensions must be checked on site before proceeding. Dimensions of new work are to be adjusted to suit the existing where necessary. Do not assume that the existing structure or details are plumb, square or level.
 - Any discrepancies to be brought to the Architects attention as soon as possible.
 - Sizes of drainage channels, gullies, hoppers and pipes are approximate, to be confirmed on site.
 - Refer to Civil Engineer's documentation for works to below ground drainage

- Design Notes**
- The following remediation works are proposed for the Revolving Door, design/ specification by Boon Edam:
 - Seals to roof to be renewed
 - New matting to be installed
 - New horse hair brush strips to doorsPlease refer to Boon Edam report (ref. 4308936) for further details.
 - Concrete paving slabs to be retained where possible and not damaged during the lifting process, and otherwise replaced like for like as Q37/465
 - Ensure sufficient protection is in place to in-situ atrium glazing and glass balustrades.
 - Slab level and depth is assumed based on archival information and localised opening up works. Further investigation on site is required to validate and details to be amended as required.
 - Structure to be inspected once exposed, associated repair works if required TBC.
 - Base ring of the revolving door to be inspected once exposed, associated repair works if required TBC.

P05	05/09/23	HB	Stage 4 issue: Amended as comments
P04	05/09/23	HB	Stage 4 issue: Proposed Build-up Amended as Bauder Specification
P03	21/07/23	HB	Stage 4 issue: RCG comments addressed
P02	14/07/23	HB	Stage 4 issue
P01	31/05/23	HB	Stage 3 issue

Rev	Date/Intls	Details
© The moral rights of the author are hereby asserted. This drawing and design is the sole property of Buttress Ltd and must not be reproduced without permission. Buttress Ltd is Registered in England and Wales, 5381573.		



Buttress

41 Bengal St
Manchester
M4 6AF

T 0161 236 3303
E contact@buttress.net
W www.buttress.net

Project Title	Manchester Art Gallery
Client	Manchester City Council
Location	Mosley Street, Manchester
Drawing Title	WP1 Ground Floor Atrium Revolving Doors Waterproofing Plans

Date	31/05/23	Scale	1:25
Checked	EK	Orig Paper Size	A1

status **Preliminary**

Project: Origin: Zone: Level: Type: Disc: Code: Number: Rev:

MAG - BUT - 01 - 00 - DR - A - 90 - 0001 P05