
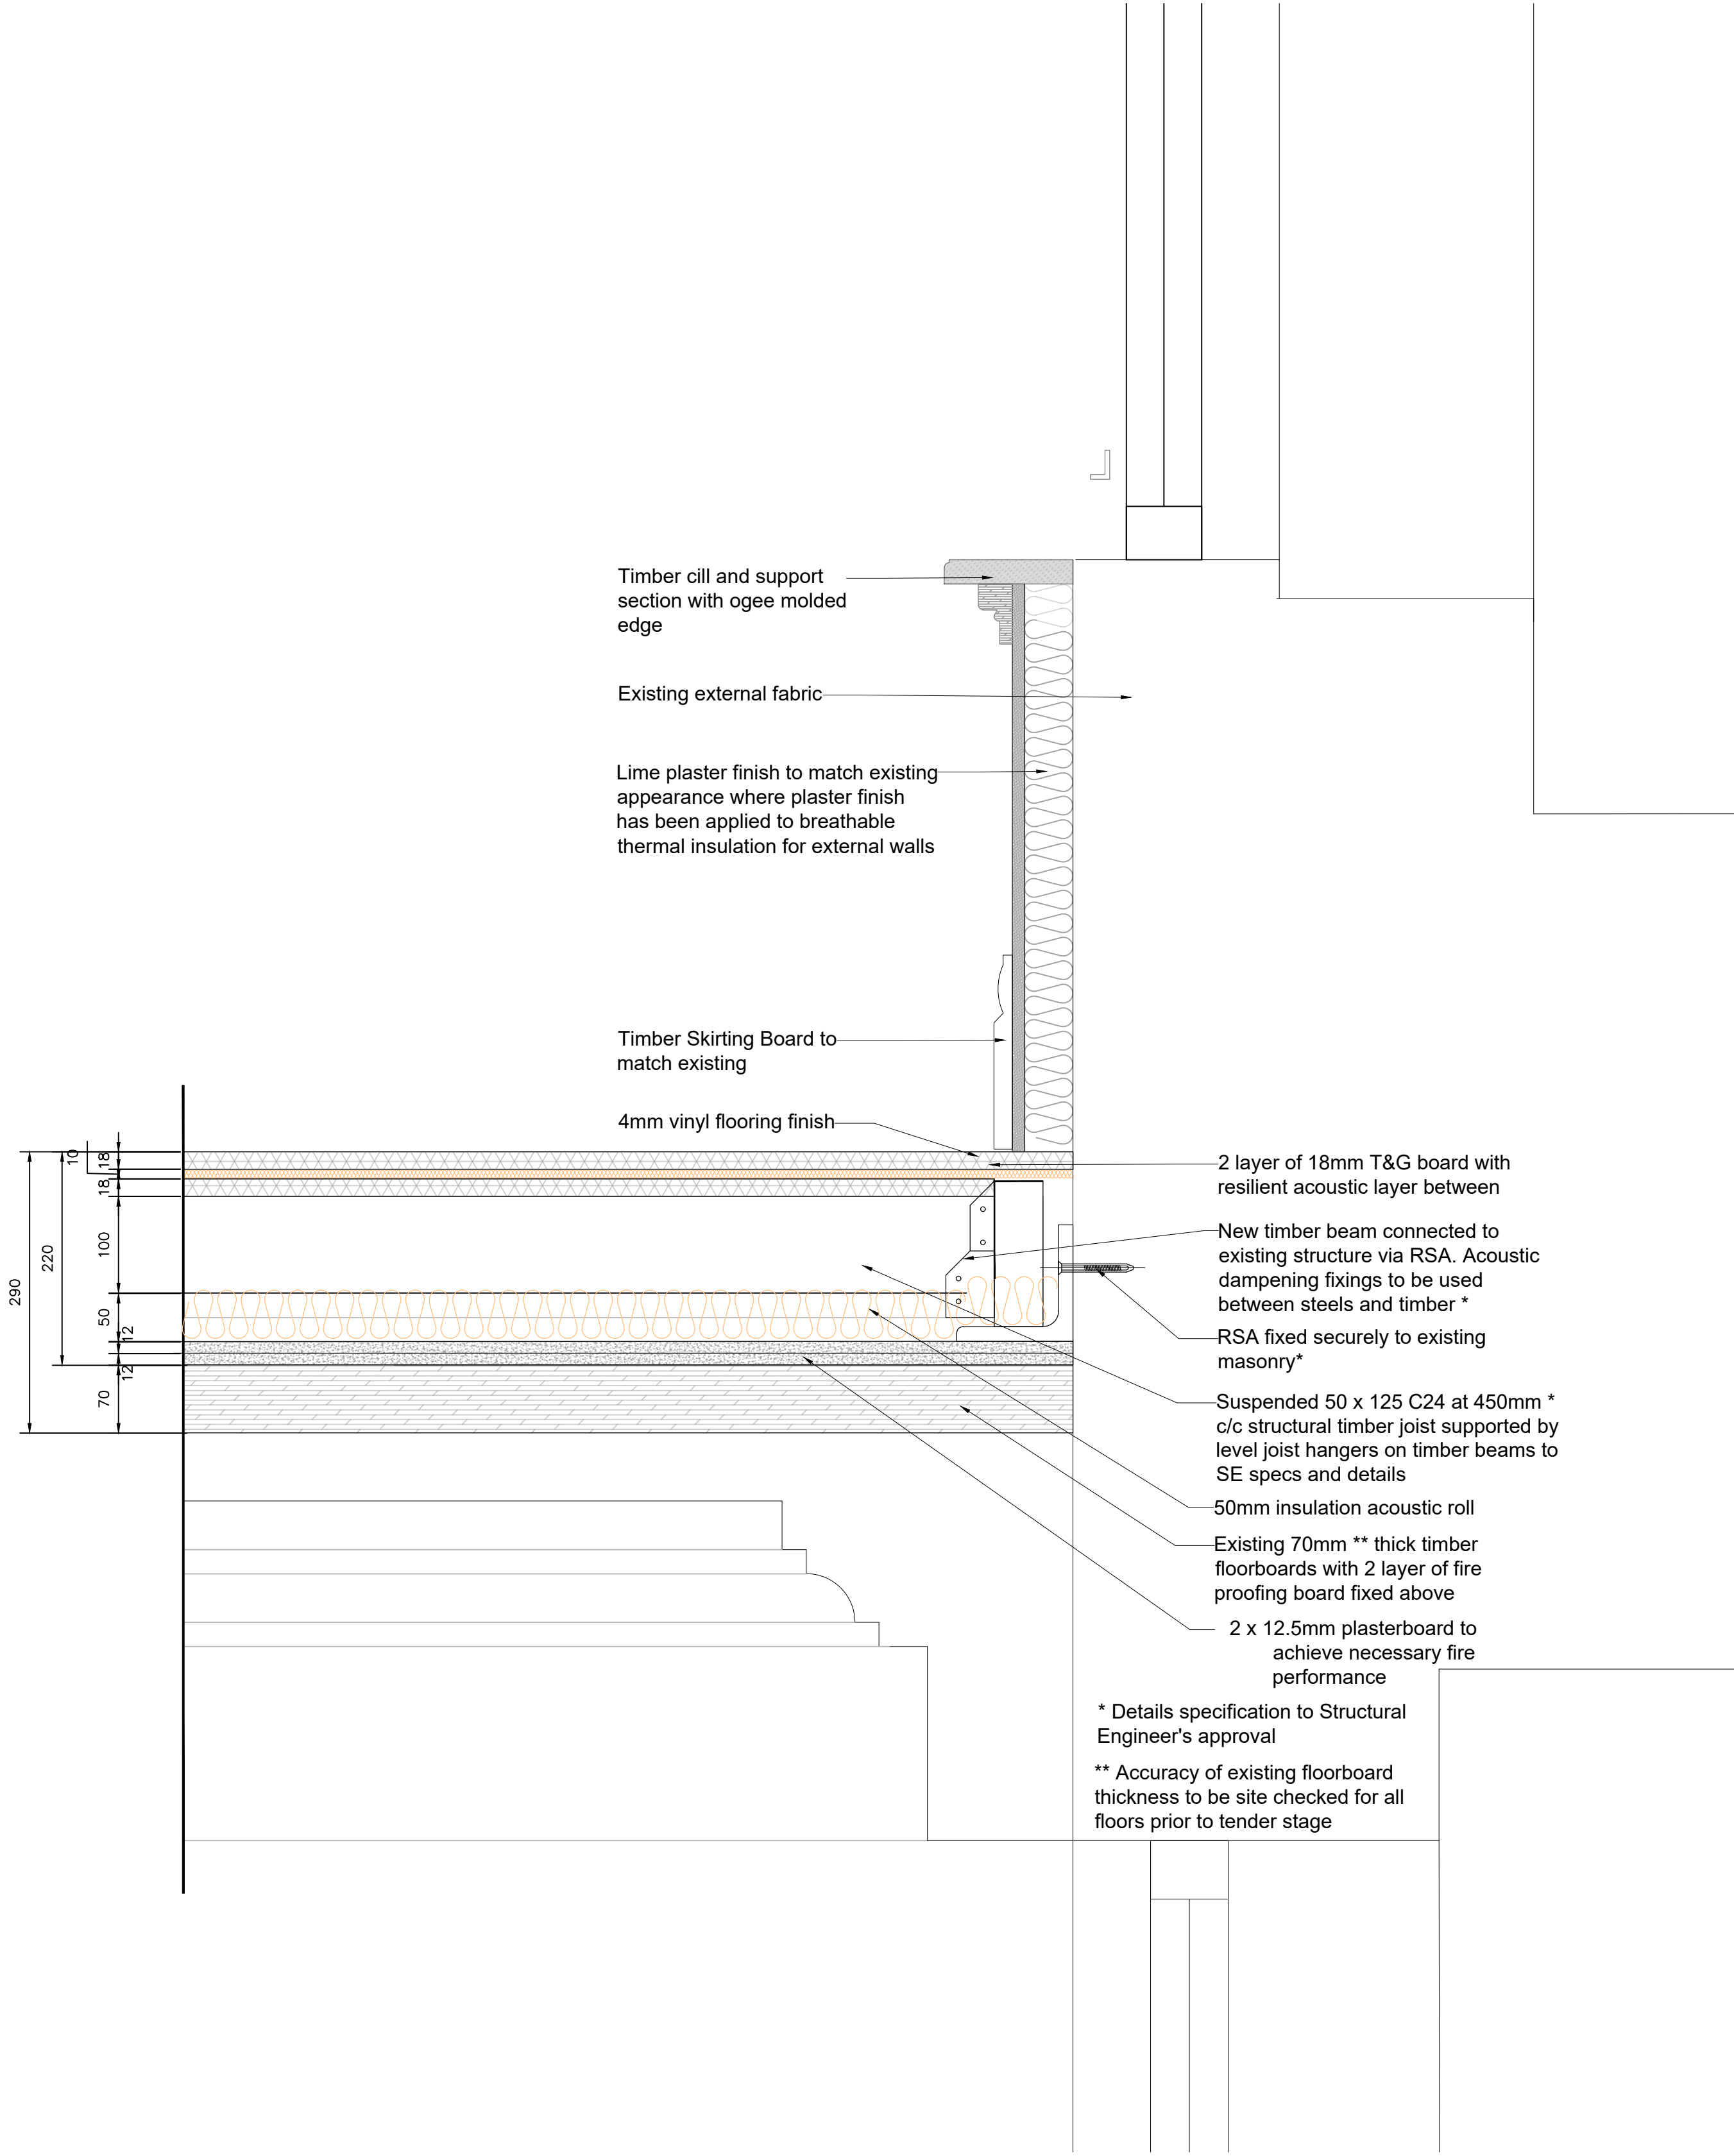


Party Wall / Floor Build-up Details
1:5

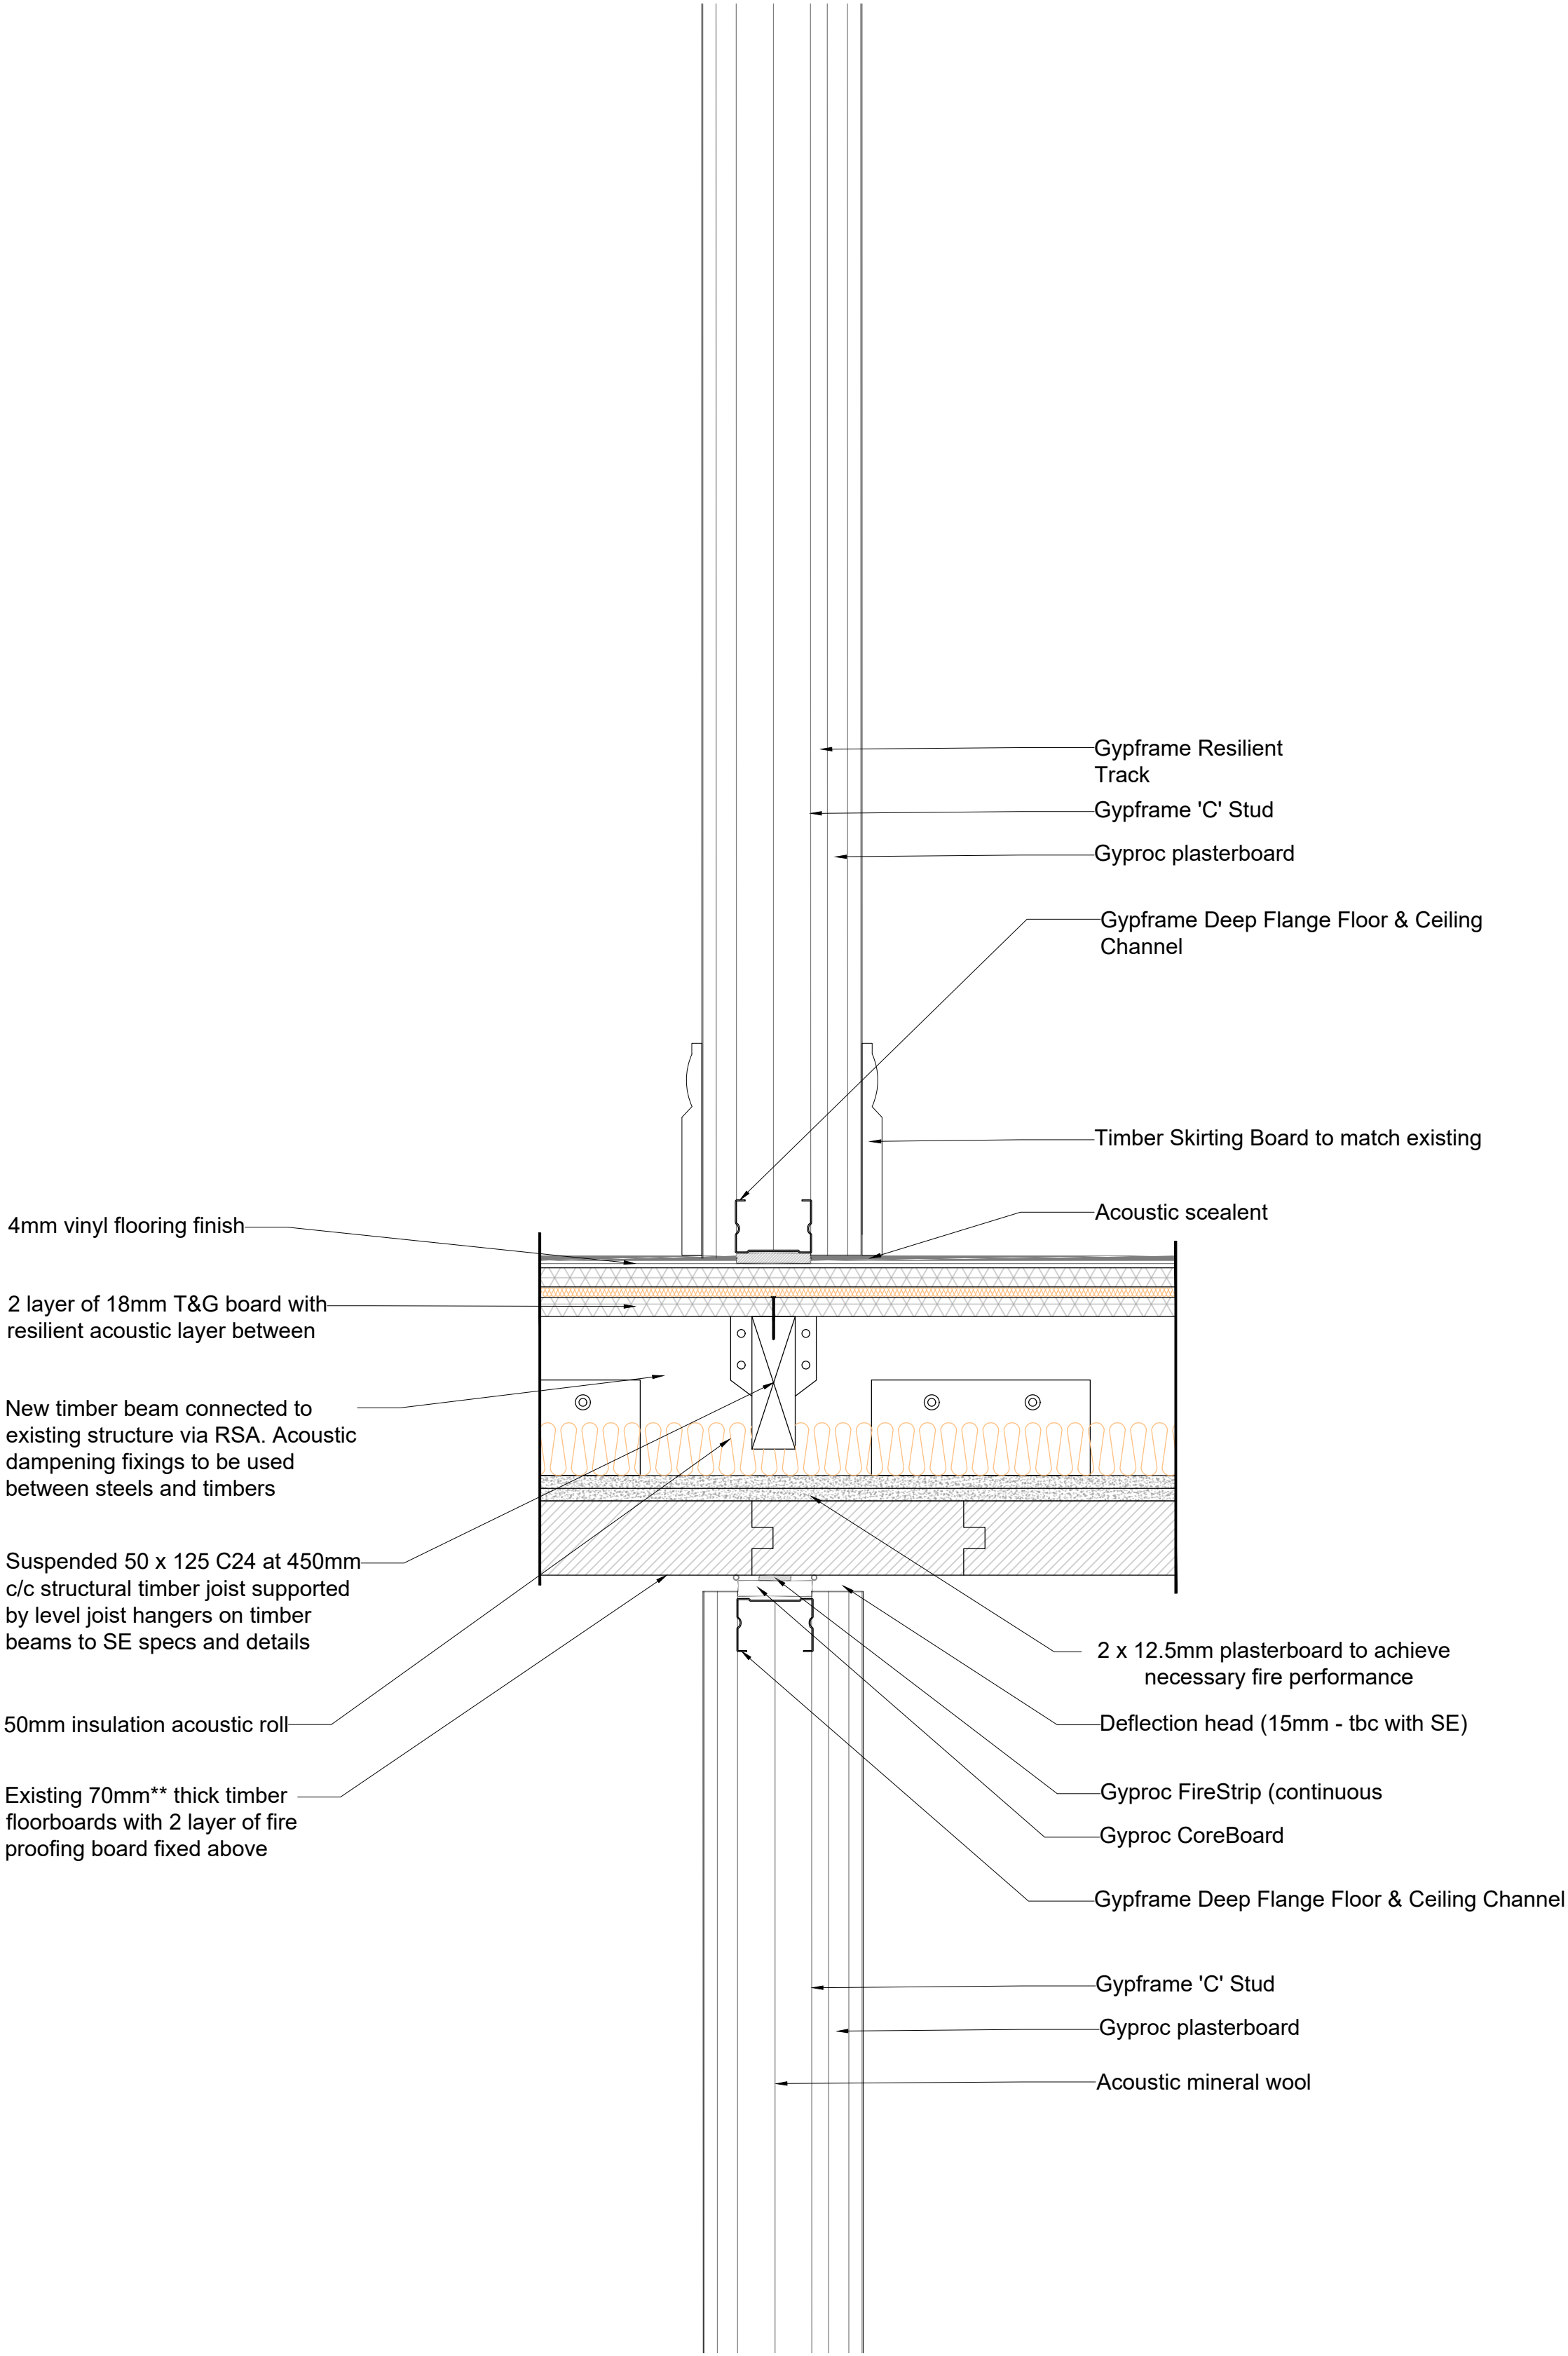

	revisions
	project and code
	drawing title
	PLANNING ISSUE
	drawing number / revision
0 0.5 1 2 Metres	

Fraser House
36 Charlotte Street,
Manchester M1 4FD
2022-1008M

Proposed Floor Buildup Details

2022-1008M - 060

1:5 @ A1

04.07.2023

CQ / CT

0 0.5 1 2 Metres