



Head and Base (1:2)

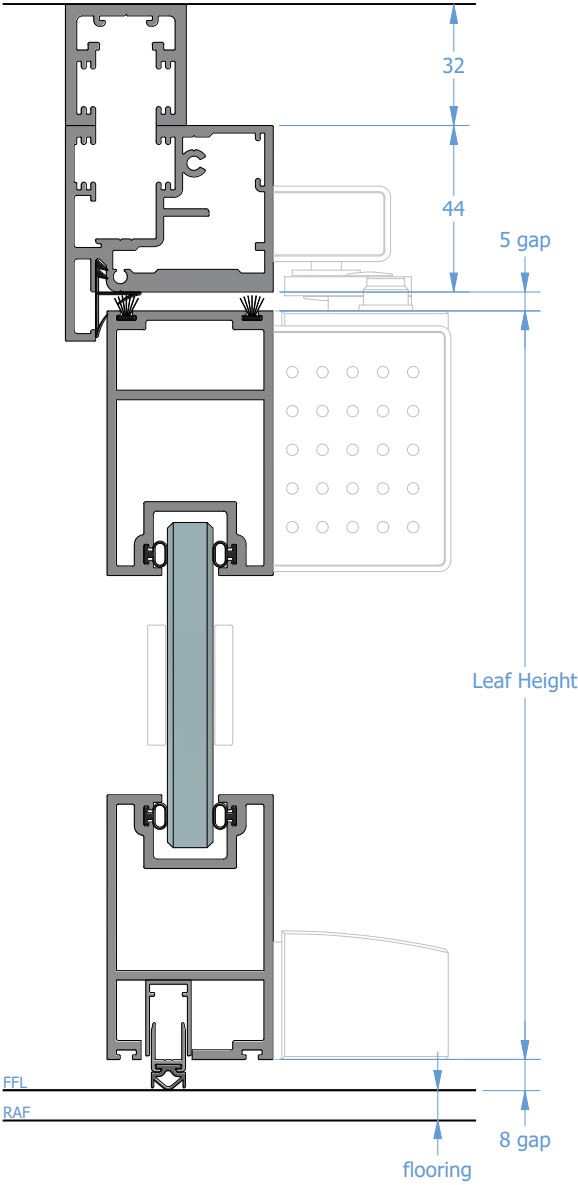


Door squareness tolerance $\pm 2\text{mm}$.
Ensure doorframe rebate is accurate, square and plumb $\pm 1\text{mm}$.
Client to undertake site survey of each door location including open position.


Front Elevation (TTS) EGI Doorframe Dimensions

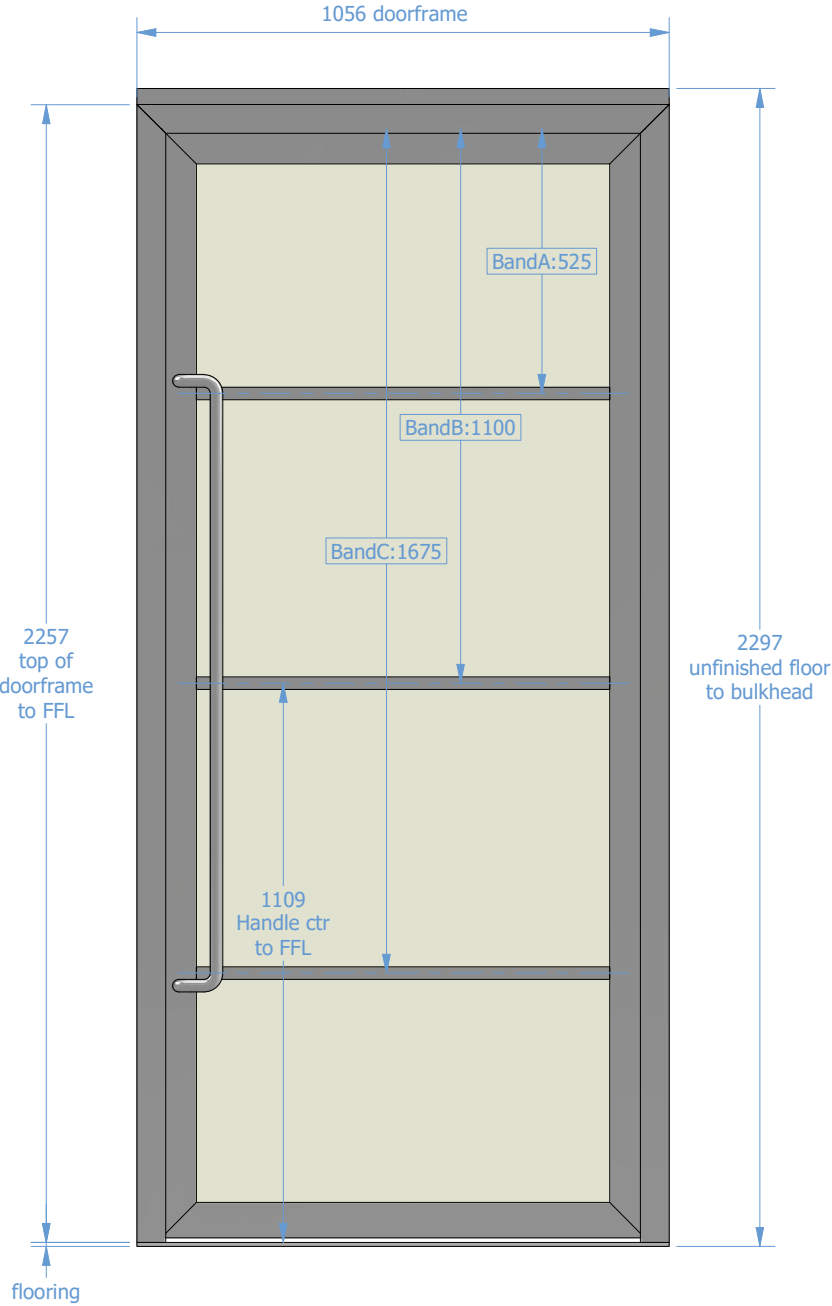

Rear Elevation (TTS) EGI Doorframe Dimensions

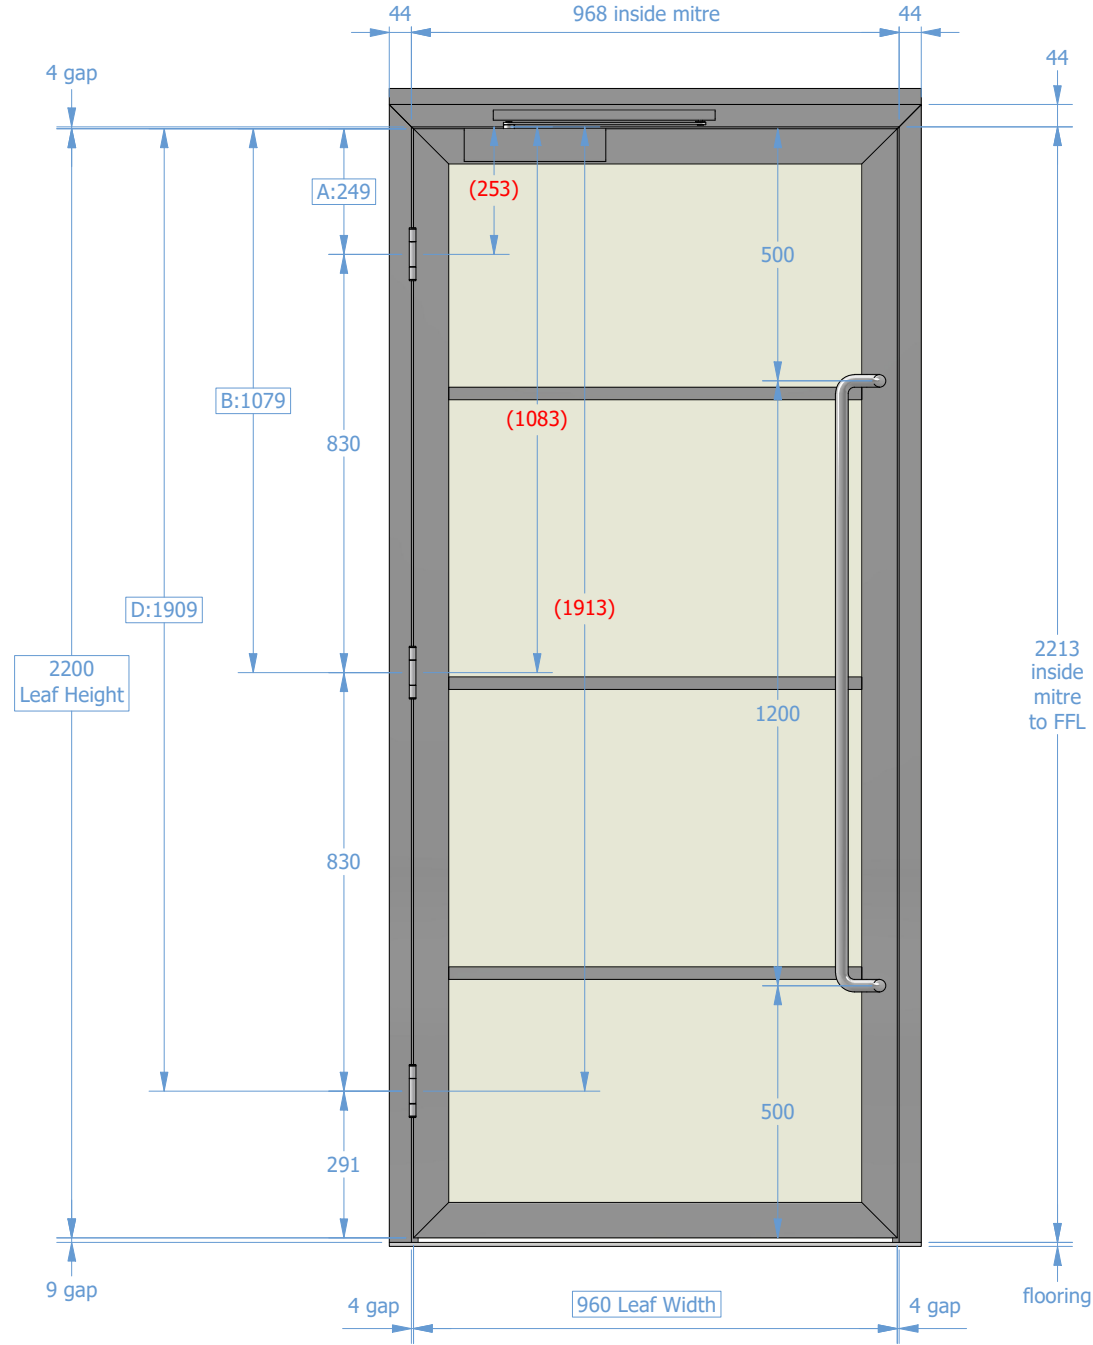

Door Stiles (1:2)

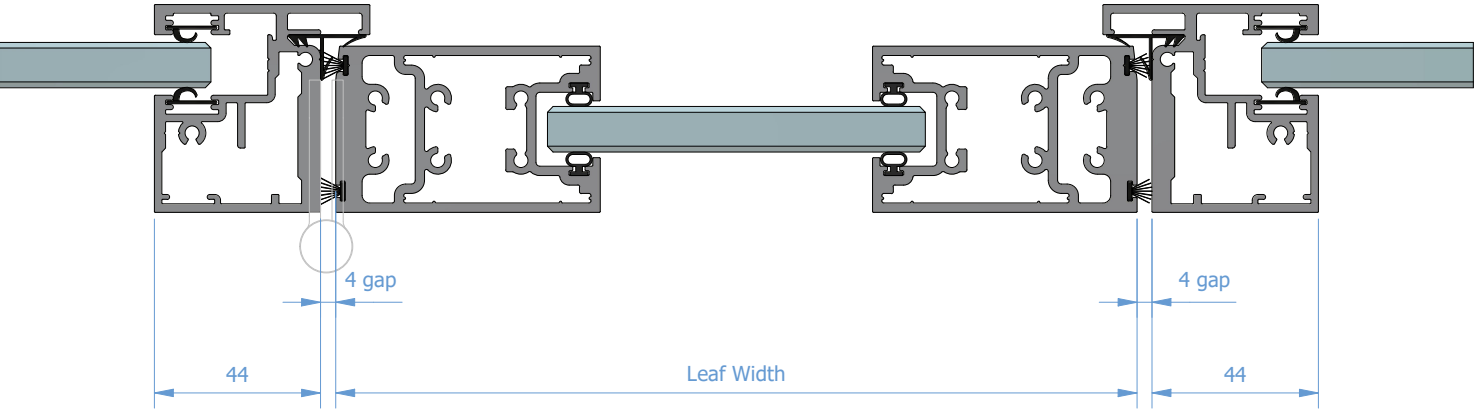

Door Specification

Model:	F44-WS	F44-WS 44mm Central Wide-frame Single Glazed Door
Colour:	B	RAL9005 Black (30% gloss)
Hand:	*	see Door Sizes table
Glass:	T13	13.5mm toughened laminate glass
Hinge:	3S	prep for 3x H101R/H102R radius hinges
Handle:	P2	prep for 2-point pull handle
Mortise:	NM	no mortice
Lock:	NL	no lock
Drop-seal:	D10	acoustic drop-seal (up to 1030)
Closer:	C2	denotes to suit TS92B flush-arm closer
Security:	A	denotes access control door
Banding:	B	drawing prep for banding (banding by Client)
Edge-seal:	BB	black brush

Code	Qty	Hand	Width	Height	Refs
C: A1	2	L	960	x 2200mm	S.02.03, S.02.04

Drawing Approval

Signature _____ Date _____

Name _____

ANY AMENDMENTS REQUIRE AN UPDATED DRAWING AND QUOTE

Door Handing

left-hand right-hand



European Glass Installations
European House
Bird Hall Lane, Cheadle
Stockport, SK3 0XX
t: 0161 286 2358
e: tony.egi@europeanglass.co.uk

Project **F5316** Door **A x 2**
User EGI - EGI/015685/TP
Site Stockport - SK3 0XX

Title F44-WS Door Leaf Details
Drawn MC Date 19/01/2024
Sheet 1 of 1 Dwg F5316-E-A Issue 1
IP | Design Right | Copyright | EGI