



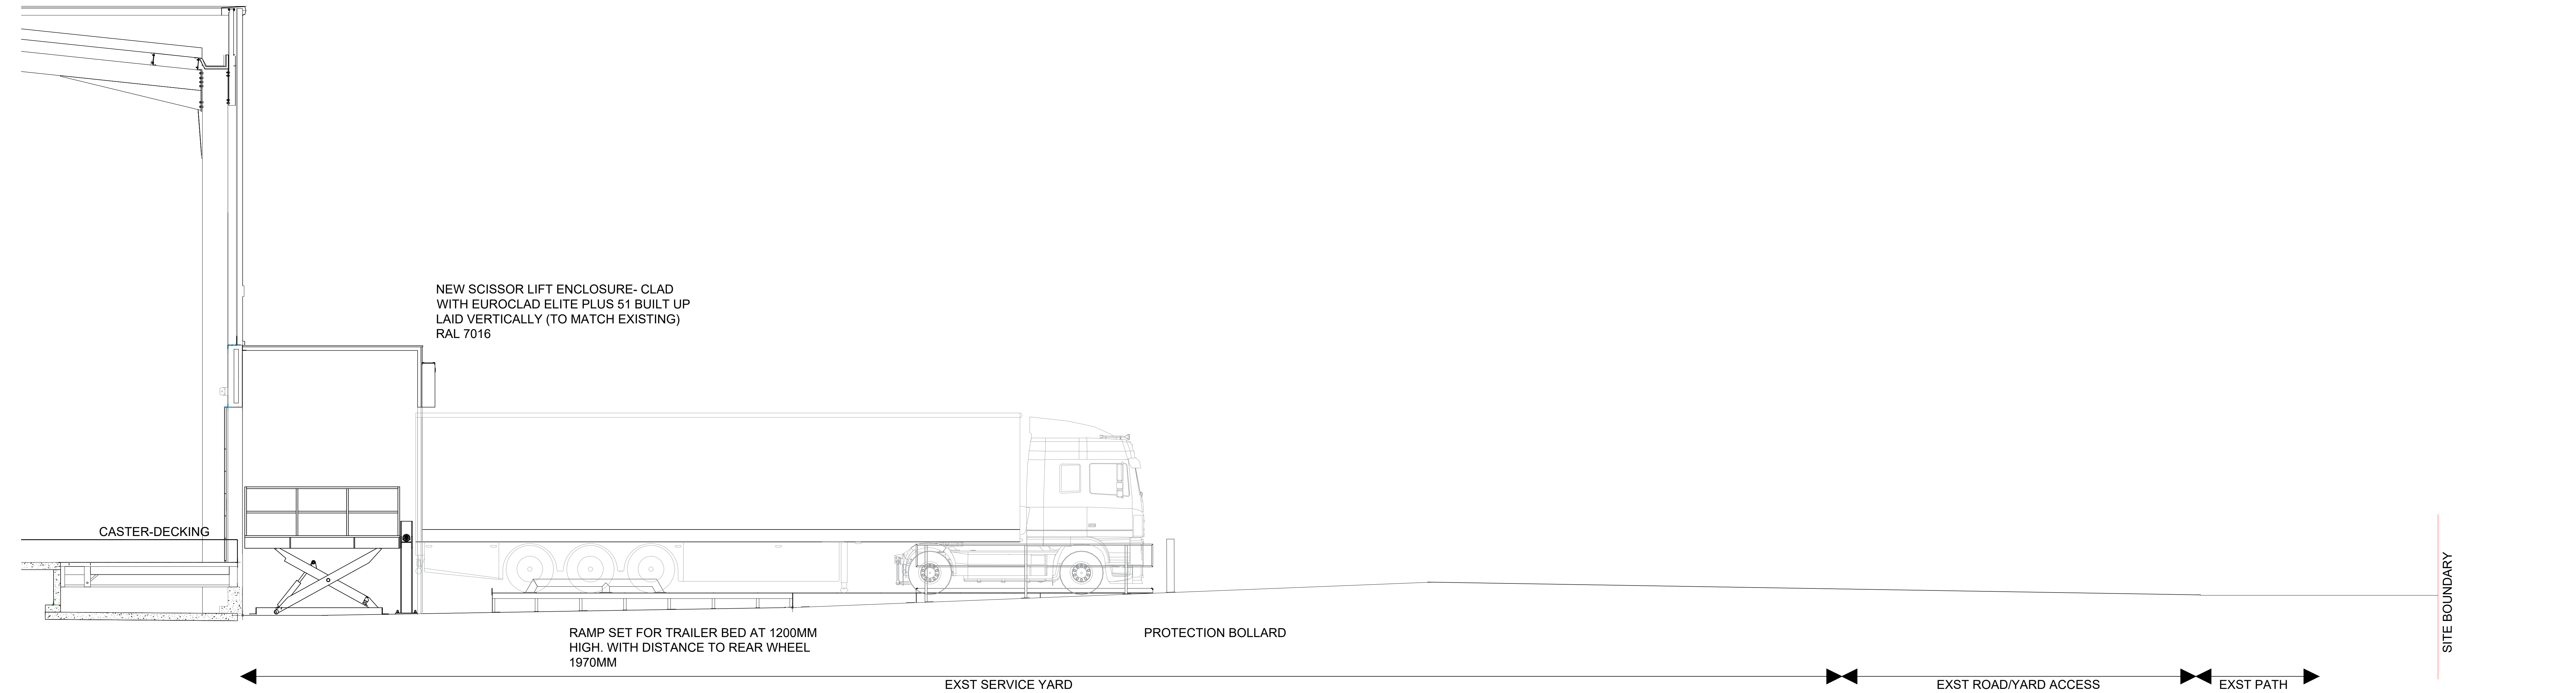

Section A
1 :50 @A0

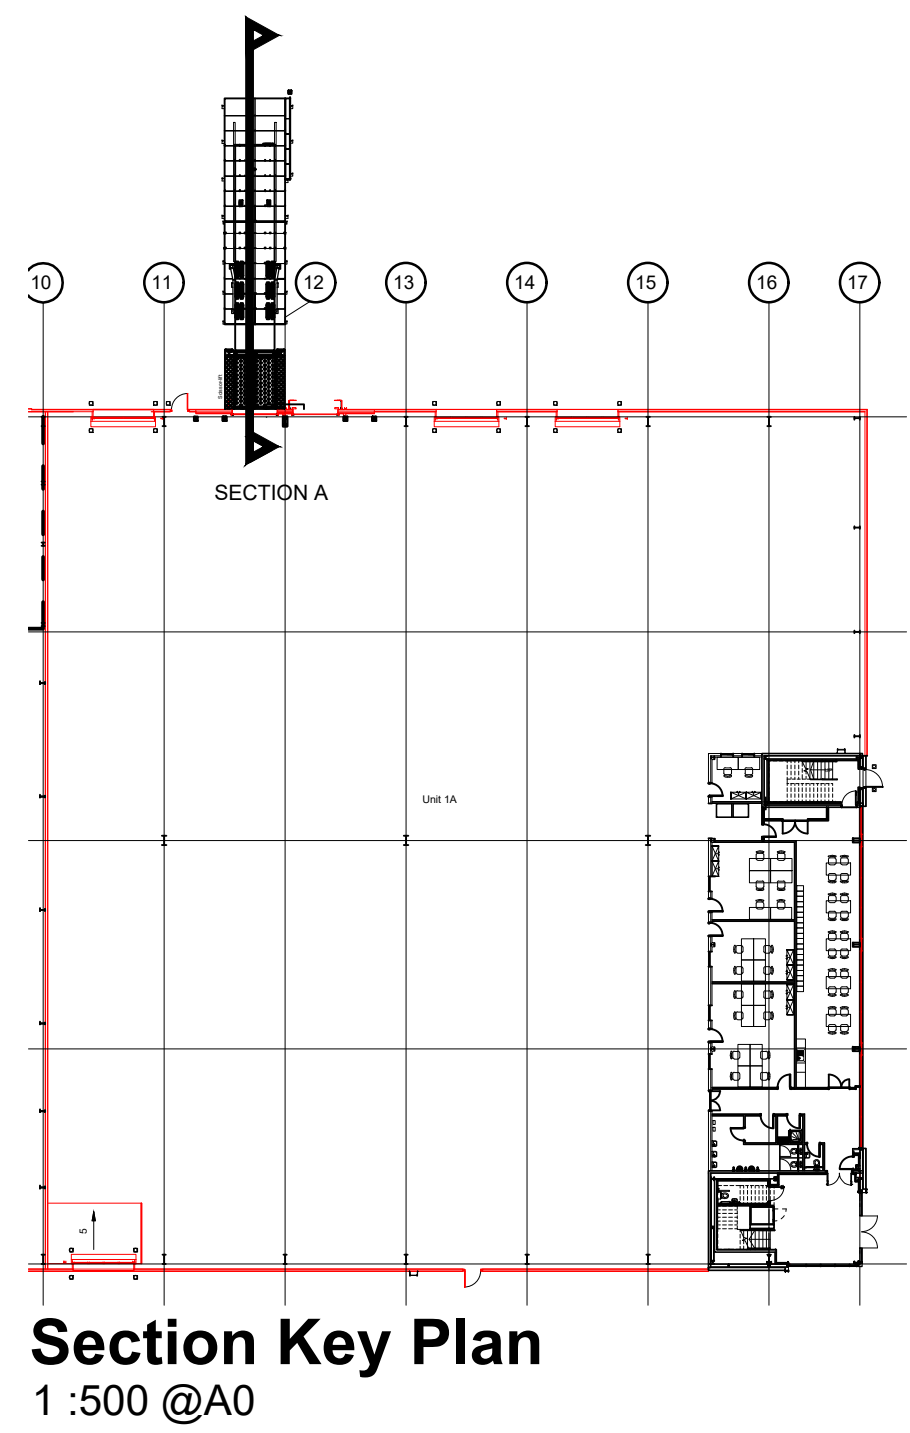

rev.	date	details	by	rev.	date	details	by
P01	16.01.24	Issued for Information	BE				
P02	25.01.23	Scale updated	BE				

notes

- Do not scale drawing.
- All dimensions to be confirmed on site.
- Any drawing errors or divergences should be brought to the attention of the originator of this drawing.
- Drawing to be read in conjunction with Specification.

Cushman & Wakefield
Fed Ex - 401 Avro Way,
World Freight Terminal M90
Manchester

drawing number FFM-MLA-XX-XX-DR-A-PL9902_ GA SECTIONS	revision P02	drawing title General Arrangement Sections	scale 1:50 A0
status Planning	suitability S2	drawn BE	date 22.01.24
		format	