


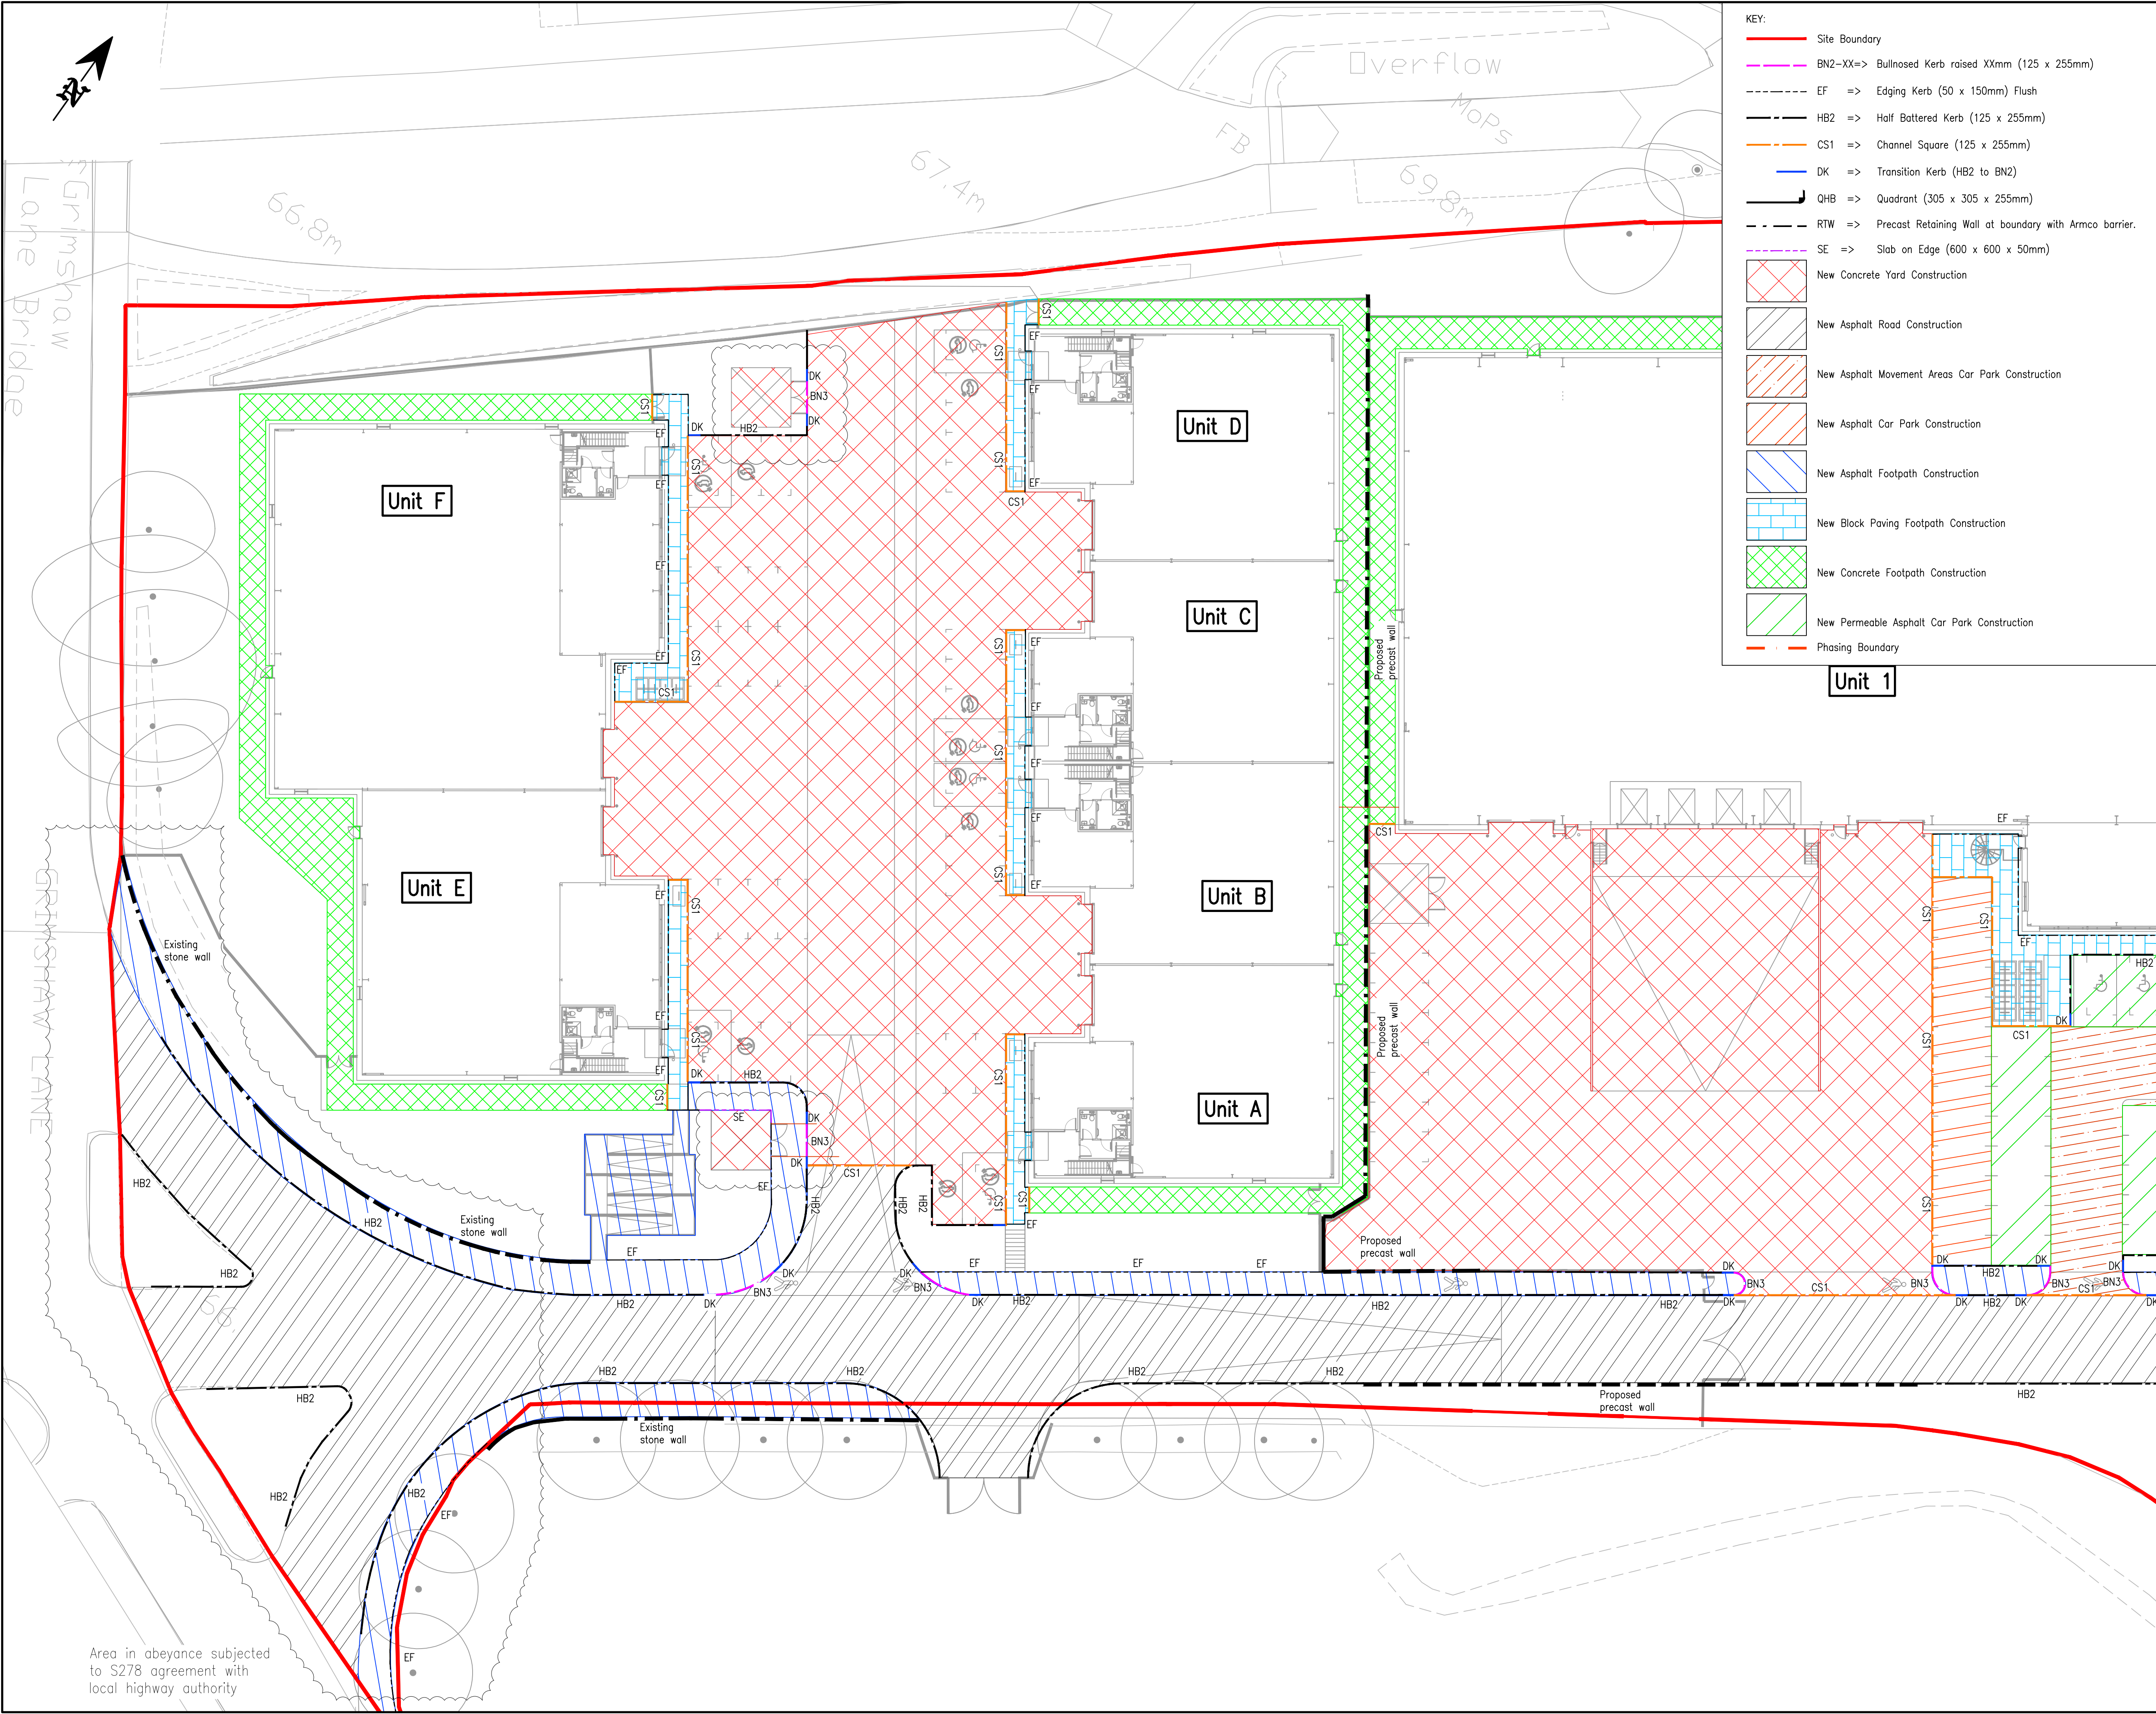

- KEY:
- Site Boundary
 - BN2-XX=> Bullnosed Kerb raised XXmm (125 x 255mm)
 - EF => Edging Kerb (50 x 150mm) Flush
 - HB2 => Half Battered Kerb (125 x 255mm)
 - CS1 => Channel Square (125 x 255mm)
 - DK => Transition Kerb (HB2 to BN2)
 - QHB => Quadrant (305 x 305 x 255mm)
 - RTW => Precast Retaining Wall at boundary with Armco barrier.
 - SE => Slab on Edge (600 x 600 x 50mm)
 - New Concrete Yard Construction
 - New Asphalt Road Construction
 - New Asphalt Movement Areas Car Park Construction
 - New Asphalt Car Park Construction
 - New Asphalt Footpath Construction
 - New Block Paving Footpath Construction
 - New Concrete Footpath Construction
 - New Permeable Asphalt Car Park Construction
 - Phasing Boundary

- Notes:
- Do not scale from this drawing.
 - In case of any discrepancies in drawings, details or bills, refer to engineers for clarification; unilateral decisions by the Contractor will not be accepted.
 - This drawing is to be read in conjunction with all related Architects, Consultants & Sub-Contractors drawings and specifications.
 - The Contractor is advised that all design drawings and information are to be read concurrently and any discrepancies or omissions reported directly to PTA's Civil Engineering Department.

© Powell Tolner & Associates Ltd.
The contents of this drawing may not be reproduced in whole or in part without the prior written permission of Powell Tolner & Associates.

FOR CONSTRUCTION

C05	Kerbs Adjusted Units A-F Bin Store Area.	LB	16.11.23	LB
C04	Kerbs Adjusted To Unit 1.	LB	31.10.23	LB
C03	Kerbs & Finishes Adjusted To Unit F Footpath.	LB	20.10.23	LB
C02	Site Layout Updated; Kerbs Added to Unit 1 Area.	LB	18.10.23	LB
C01	Site Layout Updated; Construction Issue.	LB	22.09.23	LB
P05	Phasing Boundary Revised; Stone House Entrance Added & Unit 1 Footpath Updated.	LB	27.06.23	
P04	Phasing Boundary Added.	LB	03.02.23	
P03	Site Layout Updated.	SBH	23.05.22	LB
P02	Site Layout Updated; Permeable Car Park Added.	LB	07.06.21	
P01	First Issue.	LB	19.03.21	
REV	DESCRIPTION	BY	DATE	CHK'D

Grimshaw Lane, Manchester

External Works Finishes & Kerb Layout Sheet 1 of 7

DATE	March 2021	CHECKED DO	CHECKED ENG	PTA PROJ No
DRAWN	LB			9762
SCALE	1:250	LB	SLW	REVISION
DRG SIZE	A1			C05

9762-PTA-XX-XX-DR-C- 8341

Consulting Civil & Structural Engineers

