


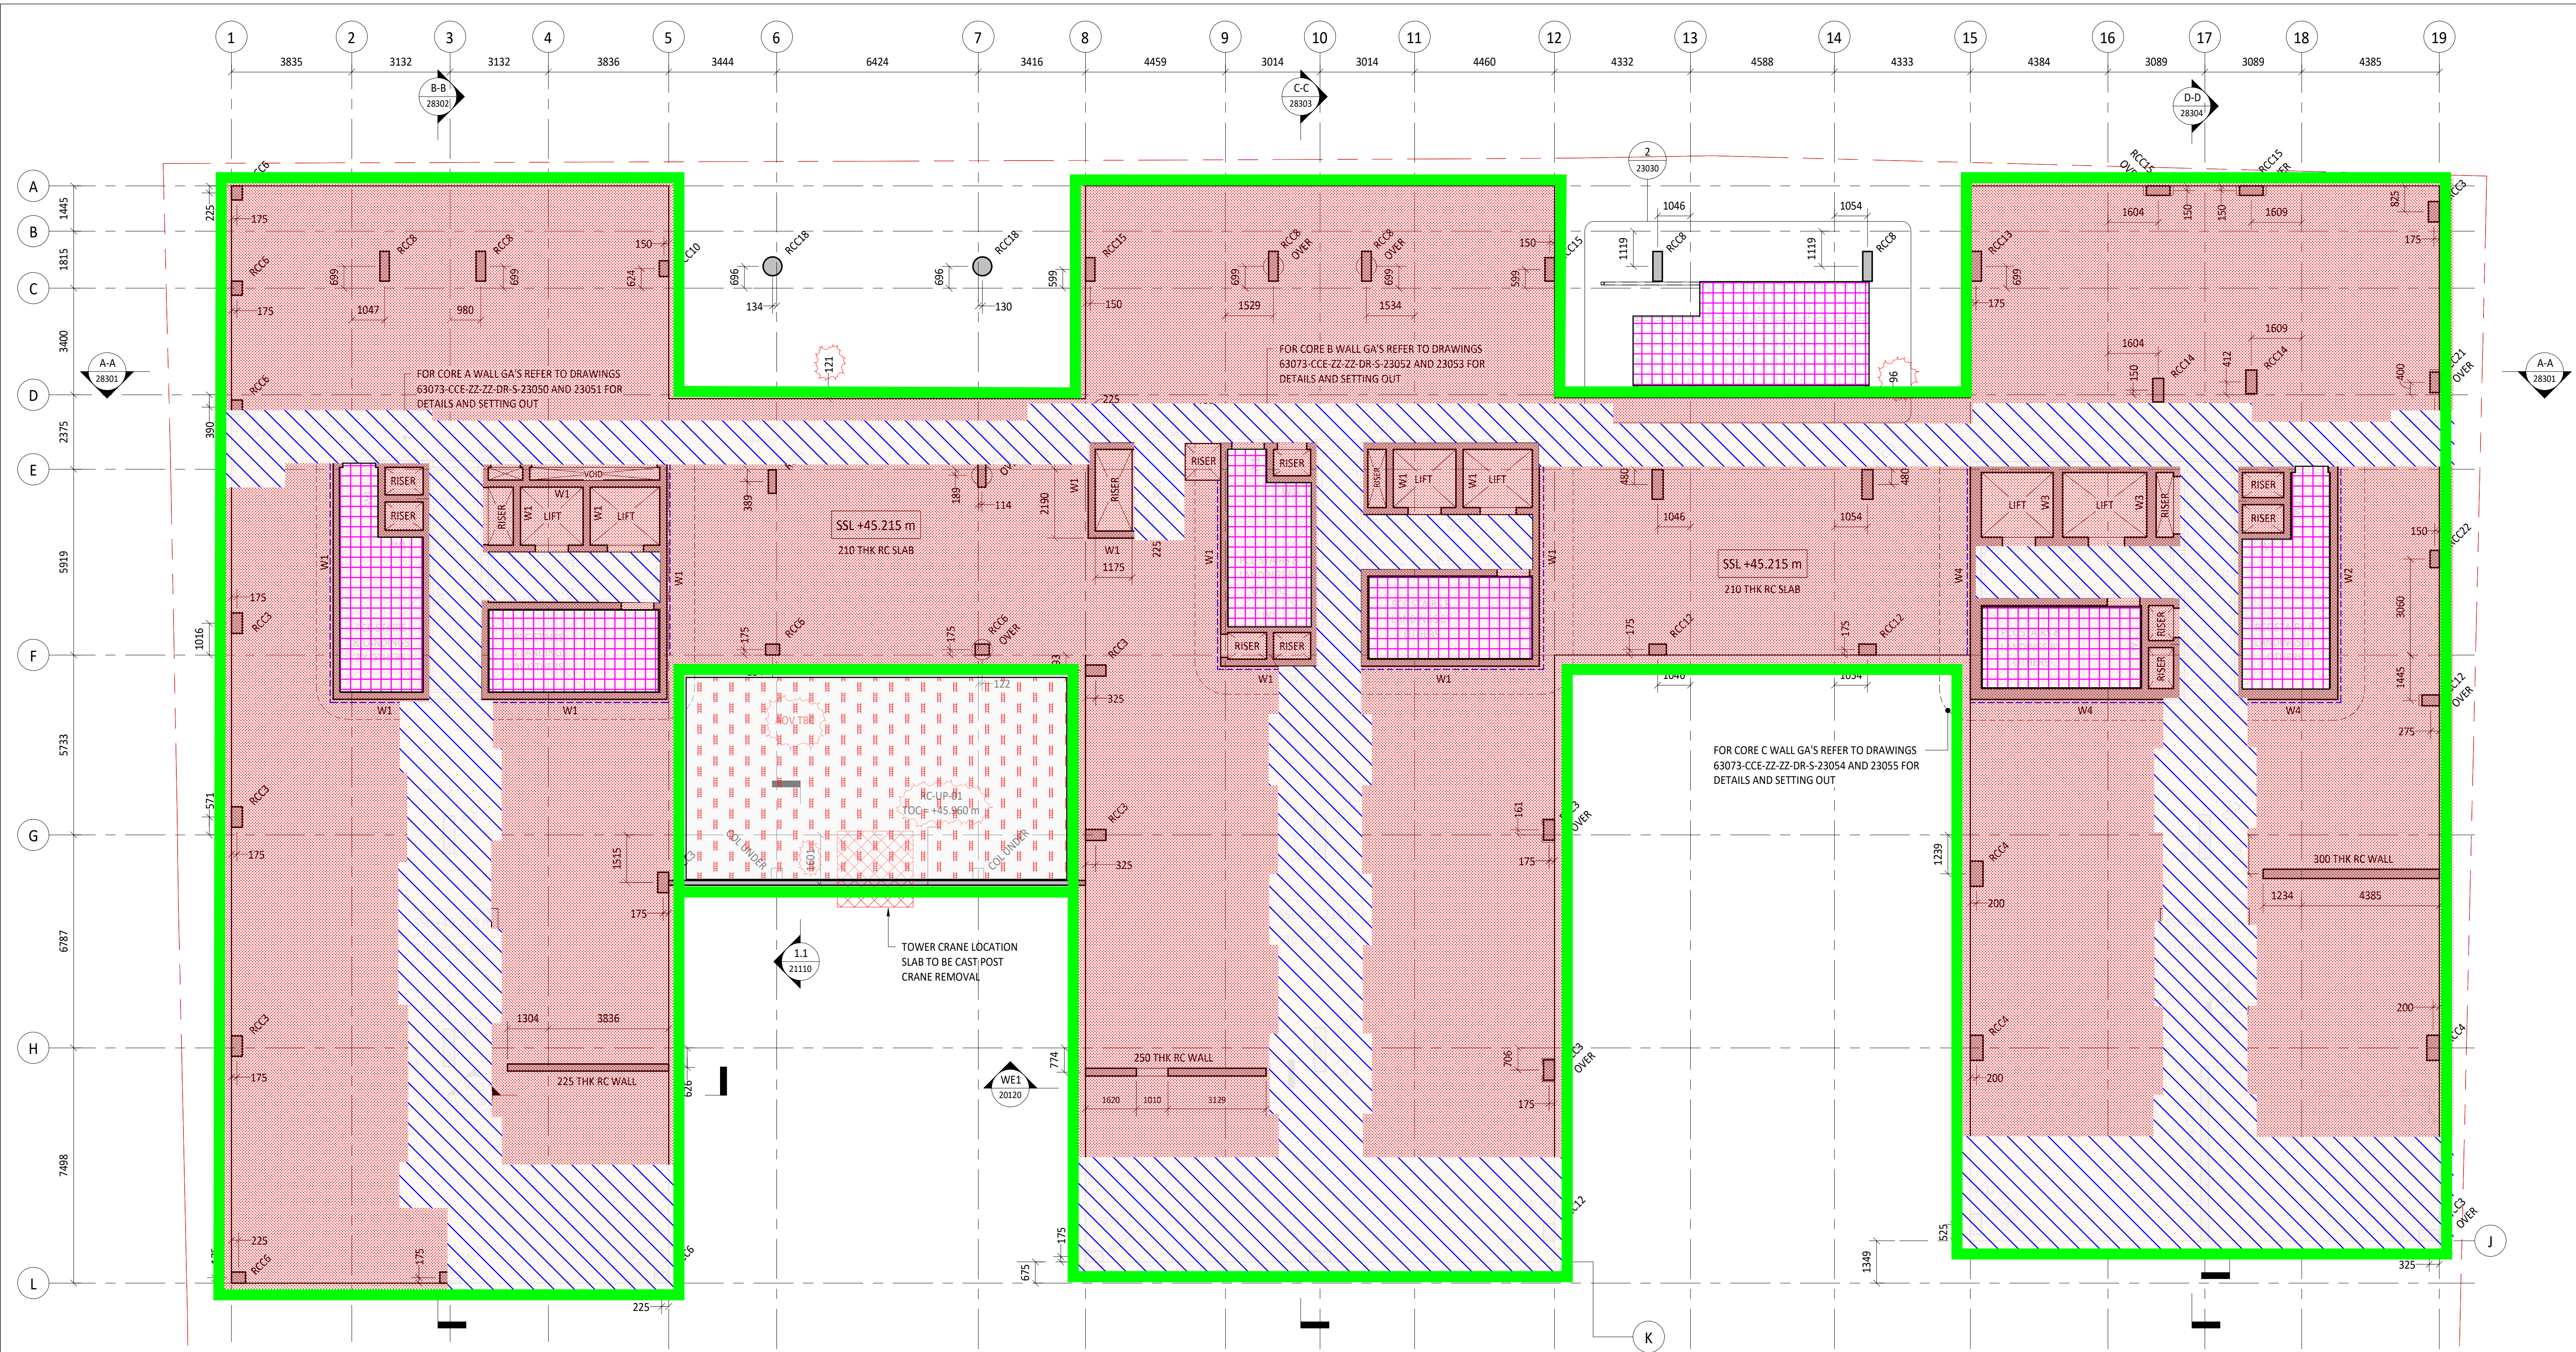

FACADE  DL = 5 kN/m

TYPICAL FLOOR		DL = 0.9 KPa LL = 1.5 KPa	RESIDENT/AMENITY		DL = 0.5 KPa LL = 4 KPa	ROOF LOADING (GREEN + BLUE)		DL = 1.1 KPa LL = 2.25 KPa	ROOF LOADING (STONE BAL)		DL = 1.15 KPa LL = 0.75 KPa
HALLWAY		DL = 0.5 KPa LL = 3 KPa	EXTERNAL (GROUND)		DL = 3.15 KPa LL = 5 KPa	ROOF LOADING (TYPICAL)		DL = 0.6 KPa LL = 0.75 KPa			
STAIRS		DL = 0.5 KPa LL = 4 KPa	PLANT ROOM 1		DL = 0.6 KPa LL = 5 KPa	ROOF LOADING (MID LEVEL)		DL = 2.8 KPa LL = 2.25 KPa	CONSTRUCTION		DL = 1.5 KPa LL = 0.75 KPa
OFFICE LOADING		DL = 0.5 KPa LL = 2.5 KPa	PLANT ROOM 2		DL = 0.6 KPa LL = 7.5 KPa						

PROJECT
iQ STUDENTS, ECHO STREET

TITLE
L1
LOADING PLAN

CE PROJECT No.
2925

SCALE @ A1
1:100

DATE CREATED
JAN 05

DRAWN
NDM

CHECKED
DP



MANCHESTER
Carver's Warehouse, 77 Dale St, Manchester, M1 2HG. Tel: 0161 228 6757

LONDON
Reeds Wharf, 33 Mill Street, London SE1 2AX. Tel: 020 7253 2977

LEEDS
5 Saw Mill Street, Water Lane, Leeds, LS1 5WE. Tel: 0113 2025 130

GLASGOW
35 Virginia Street, Glasgow, G1 3TN. Tel: 0141 370 1829

www.civicingineers.com

DRAWING STATUS
FOR INFORMATION

STATUS CODE
-

DRAWING No.
63073-CCE-ZZ-ZZ-DR-S-23058

REV
P01