


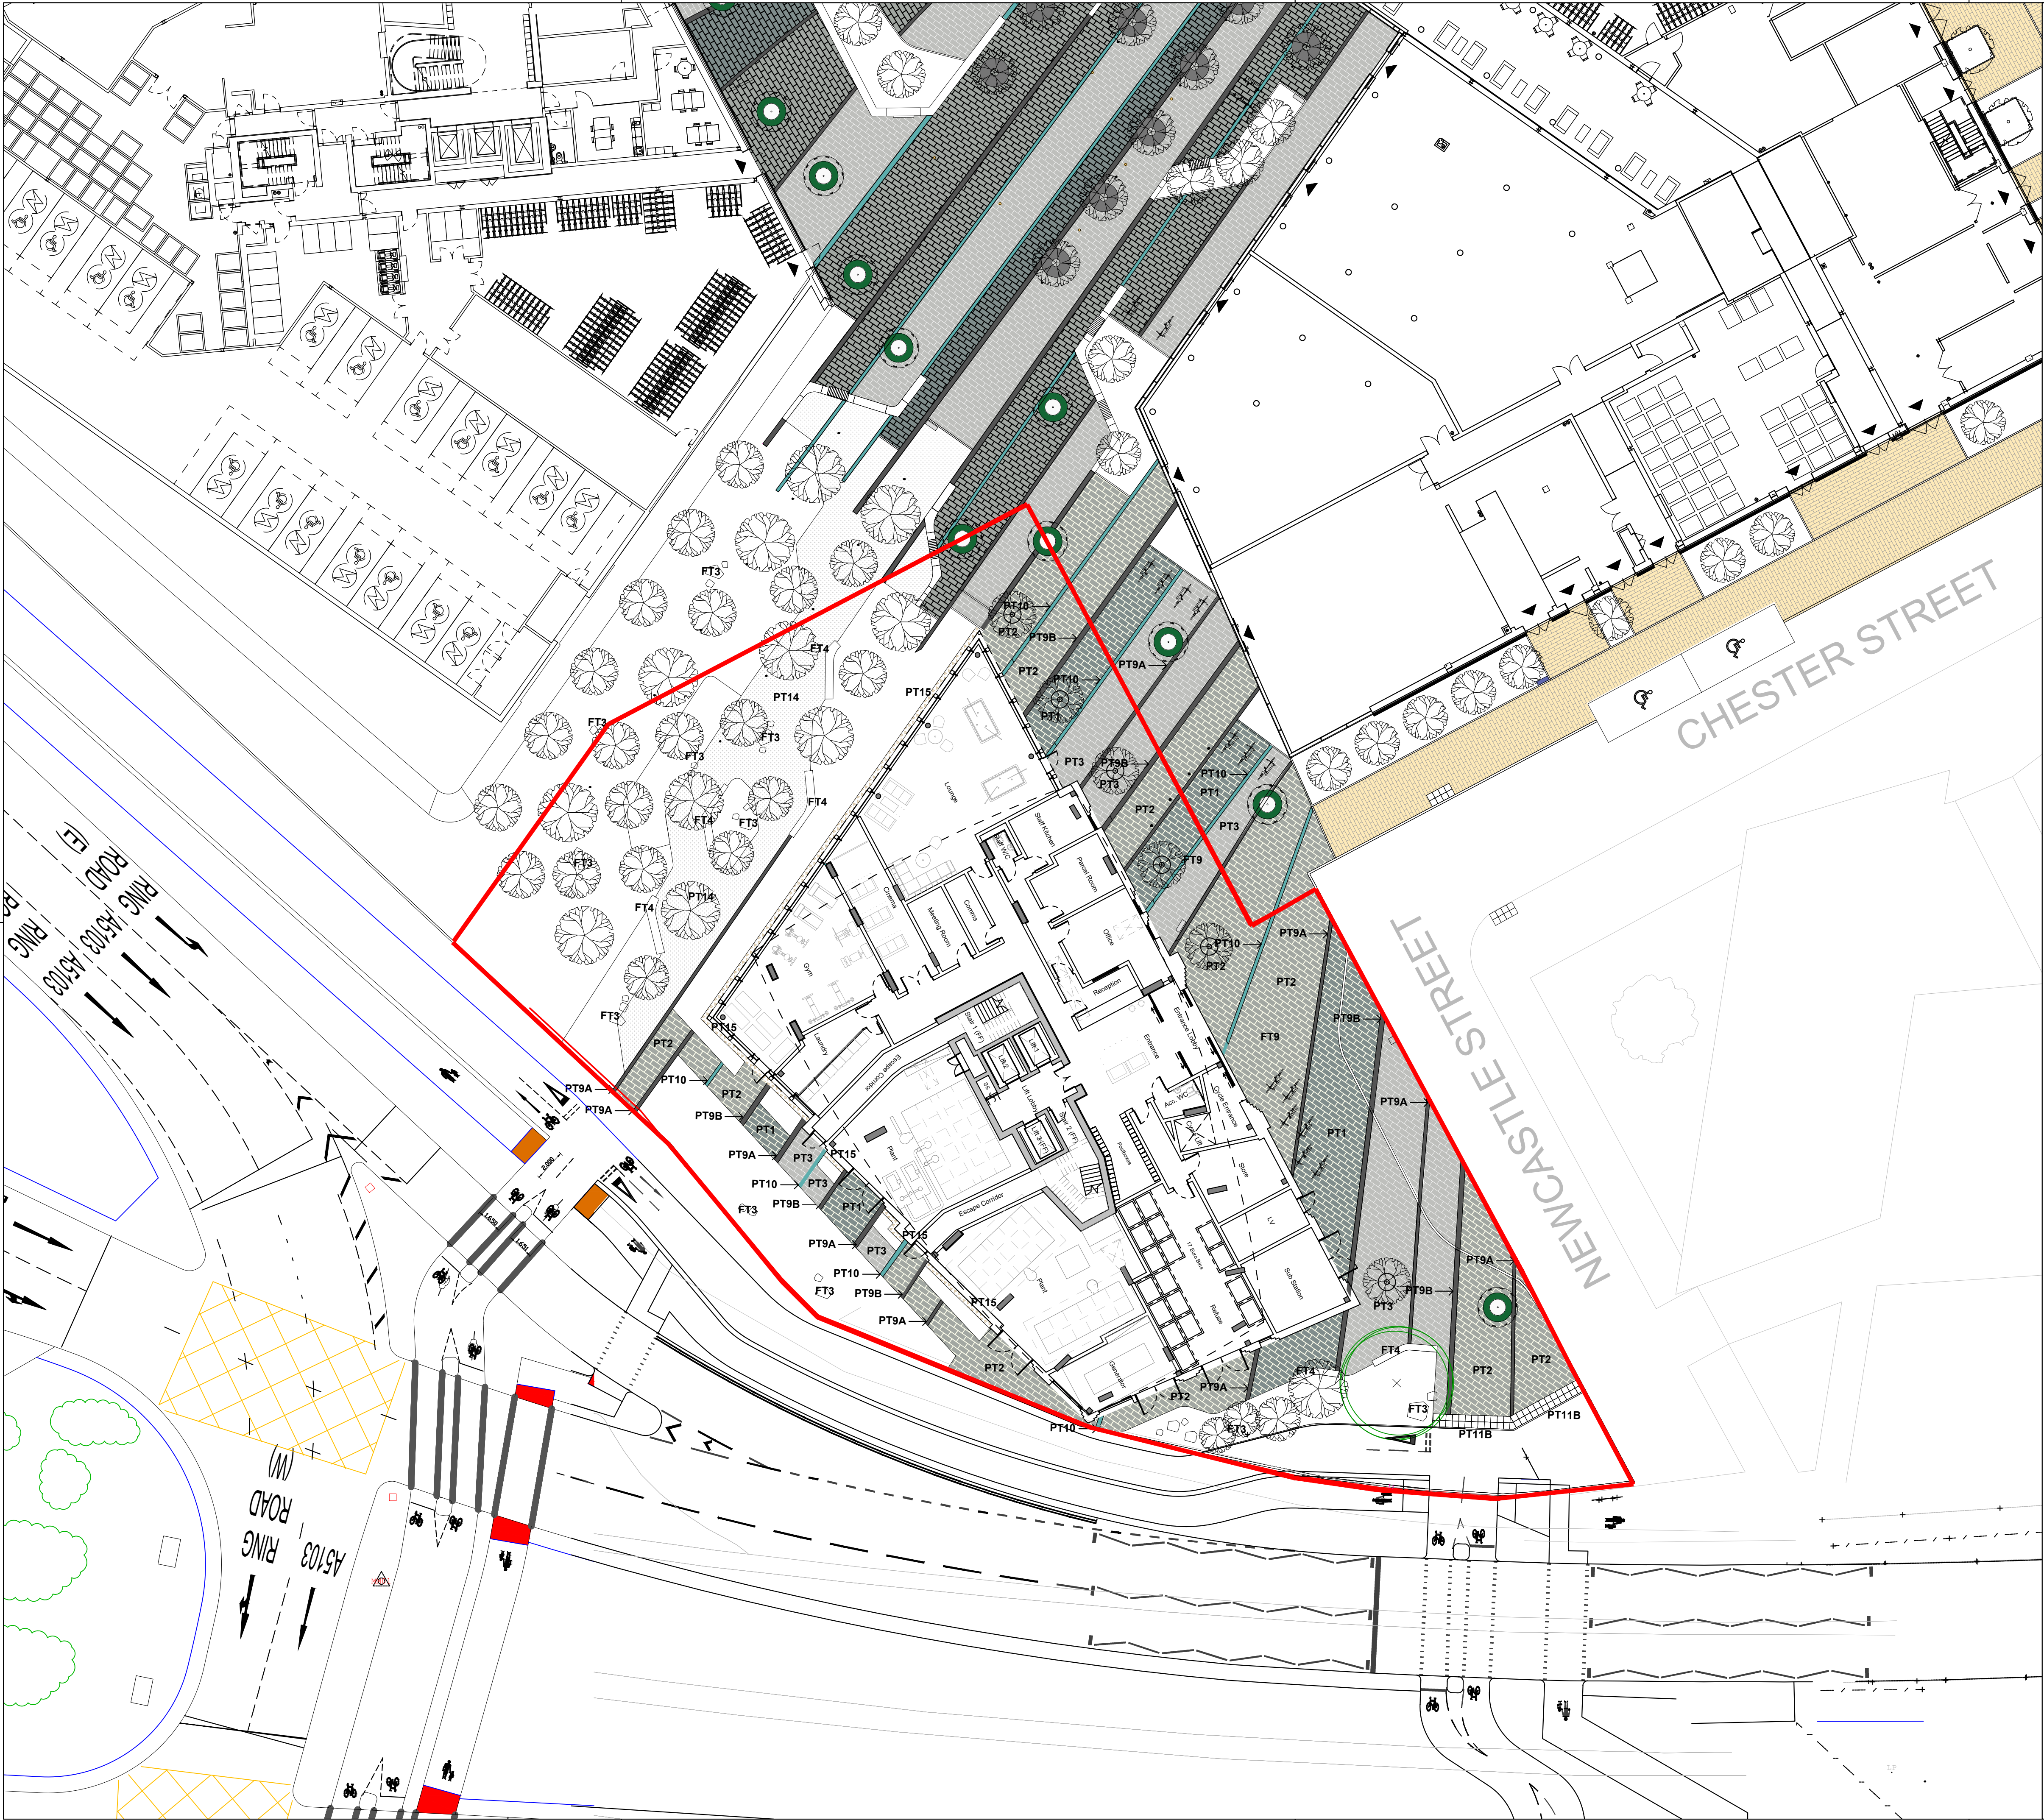

GF PUBLIC REALM

HARDWORKS - Note legend is site wide

- PAVING TYPE 1 (PT1) : GRANITE SETTS**
SUPPLIER: Hardscape or equal & approved
SIZE: W100mm x L150mm - 30mm x D80mm
MATERIAL: Granite
PRODUCT: Kobra Green
FINISH: Flamed texture surface, sawn base and sides
SUBBASE: To engineers specification
DETAIL: 10000
- PAVING TYPE 2 (PT2): GRANITE SETTS**
SUPPLIER: Hardscape or equal & approved
SIZE: W100mm x L150mm / 200mm / 300mm x D80mm
MATERIAL: Granite
PRODUCT: Kobra
FINISH: Flamed texture surface, sawn base and sides
SUBBASE: To engineers specification
DETAIL: 10001
- PAVING TYPE 3 (PT3): GRANITE SETTS**
SUPPLIER: Hardscape or equal & approved
SIZE: W100mm x L150mm / 200mm / 300mm x D80mm
MATERIAL: Granite
PRODUCT: Alpendorada
FINISH: Flamed texture surface, sawn base and sides
SUBBASE: To engineers specification
DETAIL: 10002
- PAVING TYPE 9A (PT9A): GRANITE BAND**
SUPPLIER: Hardscape or equal & approved
SIZE: W200mm x L300mm x D100mm
MATERIAL: Granite
PRODUCT: Crystal Black
FINISH: Bush Hammered surface, sawn base and sides
SUBBASE: To engineers specification
DETAIL: 10007
- PAVING TYPE 9B (PT9B): GRANITE BAND**
SUPPLIER: Hardscape or equal & approved
SIZE: W200mm x L300mm x D100mm
MATERIAL: Granite
PRODUCT: Crystal Black
FINISH: Bush Hammered surface, sawn base and sides
SUBBASE: To engineers specification
DETAIL: 10008
- PAVING TYPE 10 (PT10): LIMESTONE BAND**
SUPPLIER: Hardscape or equal & approved
SIZE: W200mm x L300mm x D100mm
MATERIAL: Limestone
PRODUCT: Kilkenny Blue Commercial
FINISH: Flamed
SUBBASE: To engineers specification
DETAIL: 10009
- PAVING TYPE 11B (PT11B): BLISTER PAVING**
PRODUCT: To Manchester City Councils specification
SUBBASE: To engineers specification
- PAVING TYPE 14 (PT14): SELF BINDING GRAVEL**
SUPPLIER: Hardscape or equal and approved
PRODUCT: Solid Granite Step Unit
SIZE: Tread 400mm x Rise 150mm
MATERIAL: Granite
FINISH: Flamed texture surface, sawn base and sides
COLOUR: Magma
ARIS: Pencil round nose with
NOTE: Inlay contrasting strip
SUBBASE: To engineers specification
DETAIL: 30001
- PAVING TYPE 15 (PT15): GRAVEL**
SUPPLIER: Hardscape or equal and approved
PRODUCT: Solid Granite Step Unit
SIZE: Tread 400mm x Rise 150mm
MATERIAL: Granite
FINISH: Flamed texture surface, sawn base and sides
COLOUR: Magma
ARIS: Pencil round nose with
NOTE: Inlay contrasting strip
SUBBASE: To engineers specification
DETAIL: 30001
- FT3 FURNITURE TYPE 3 (FT3) : BOULDERS**
Supplier: Specialist Aggregates or equal & approved
Size: W450-600 x L 450-600 x H450-500 mm
Colour: Natural
Finish: Free from sharp edges or aggregates
Material: Locally sourced glacial boulder
- FT4 FURNITURE TYPE 4 (FT4): GRANITE BENCH**
SUPPLIER: Hardscape or equal & approved
SIZE: As shown
MATERIAL: Granite
FINISH: Flamed
COLOUR: Kobra
DETAIL: 50001 / 50002
- FURNITURE TYPE 6 (FT6): BOLLARD**
PRODUCT: Stainless Steel Bollard
SUPPLIER: Kent Stainless or equal and approved
DIA: 101mm
HEIGHT: 900mm above ground
MATERIAL: Stainless Steel
FINISH: Polished
FIXING: Root fixed
- FT9 FURNITURE TYPE 9 (FT9): BIKE STAND**
PRODUCT: Ride Bike Rack or equal and approved
SUPPLIER: Landscape Forms
SIZE: 1100mm Height x 800mm Wide x 60mm Dia
MATERIAL: Aluminum
FINISH: Polyester Powder Coated
COLOUR: Grey

NOTES

- This drawing is to be read in conjunction with all other drawings and specifications.
- Do not scale off this drawing. Written dimensions to be taken only.
- Any discrepancies found between this drawing and other drawings and specifications in the construction documents must be referred to the Landscape Architect prior to work commencing.
- This drawing must not be copied in whole or in part without prior written consent of Optimised Environments Ltd.

DRAWING INFORMATION BASED UPON

Emapsite: © Crown copyright and database rights 2019 Ordnance Survey 0100031673.

OS OpenData: Contains OS data © Crown copyright and database right (2019).


Google Earth: Please show the attribution statement shown on the Google map or image that you are using.

Topographical Survey: Please reference surveyor's survey.

CDM INFORMATION

- To be completed

KEY PLAN

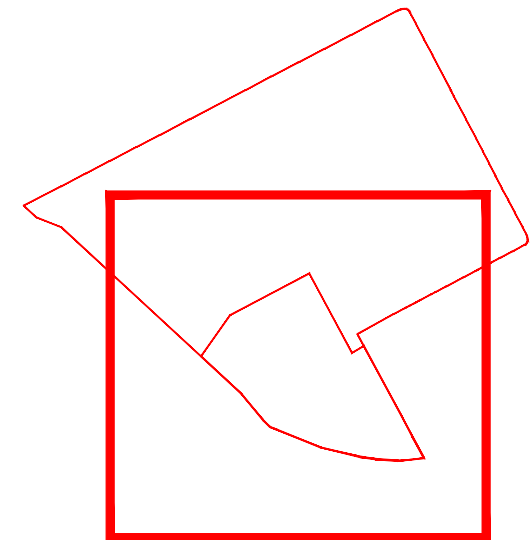

01	Amendments to tactile paving location	GH	10.11.23
01	Landscape amendments following new GF layout	GH	06.11.23
02	Issue	GH	25.10.23
Issue	Revision	Initial	Date

open
optimised environments
PART OF SLR

EDINBURGH 2nd Floor | Quartermile Two | 2 Lister Square | Edinburgh | EH3 9GL
t 0131 221 5920 w optimisedenvironments.com

LONDON The Curator | 38 Chancery Lane | London | WC2A 1EN
t 0203 984 4022 w optimisedenvironments.com

MANCHESTER Floor 3 | 86 Princess Street | Manchester | M1 6NG
t 0161 696 7550 w optimisedenvironments.com

Client
Downing

Project
**FIRST STREET SOUTH
BLOCK C
Manchester**

Drawing Title
**LANDSCAPE PLAN
HARDWORKS**

Scale Bar
2m 4m 6m 8m 10m
North

Scale: 1:200@A1 Date: 10.11.23

By: GH Status: PLANNING

Checked: AW Approved: AW

Drawing Number
10474-OPE-00-GF-DR-L-910301 Rev
02

Computer File: R:\Projects\2019\M0183_08_FSB\book\CAD\AUTO\CAD\SHEETS