
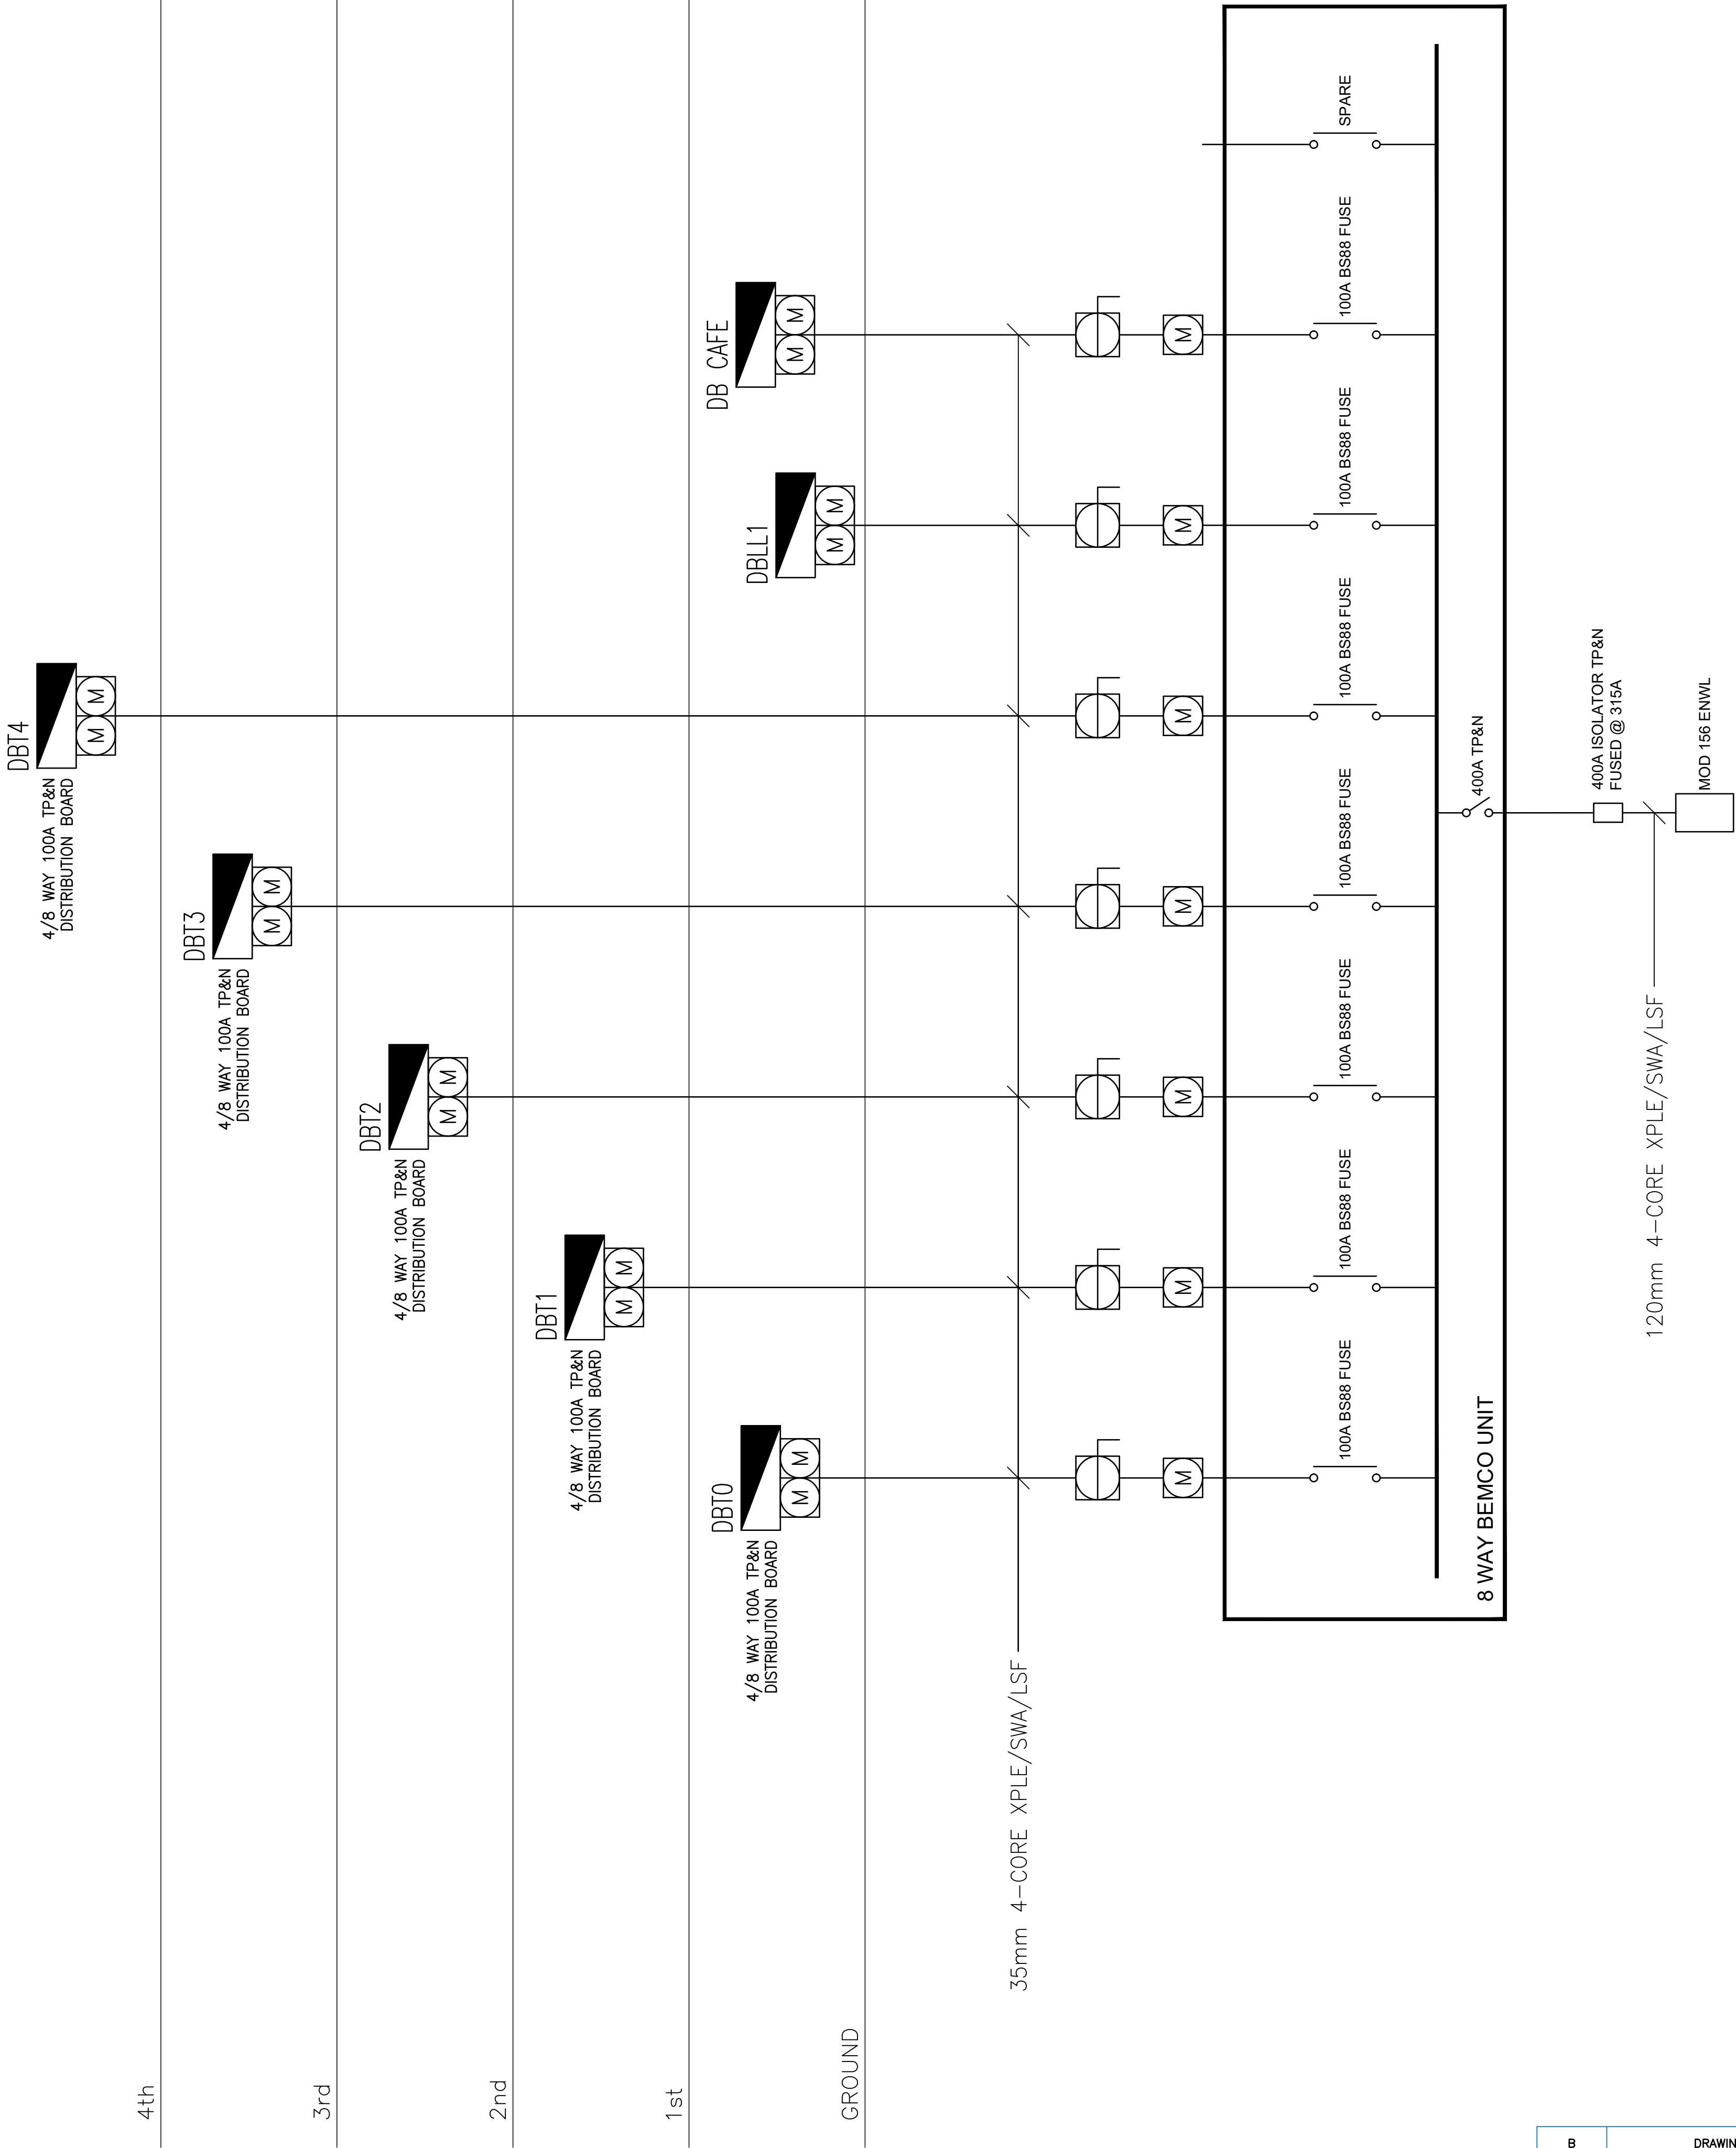


125A TP&N SPLIT LOAD DISTRIBUTION BOARD
M.I.D. APPROVED SPLIT METERING
M.I.D. APPROVED SINGLE METER

INDICATIVE LAYOUT OF BUILDING NETWORK OPERATOR (BNO) INSTALLATION

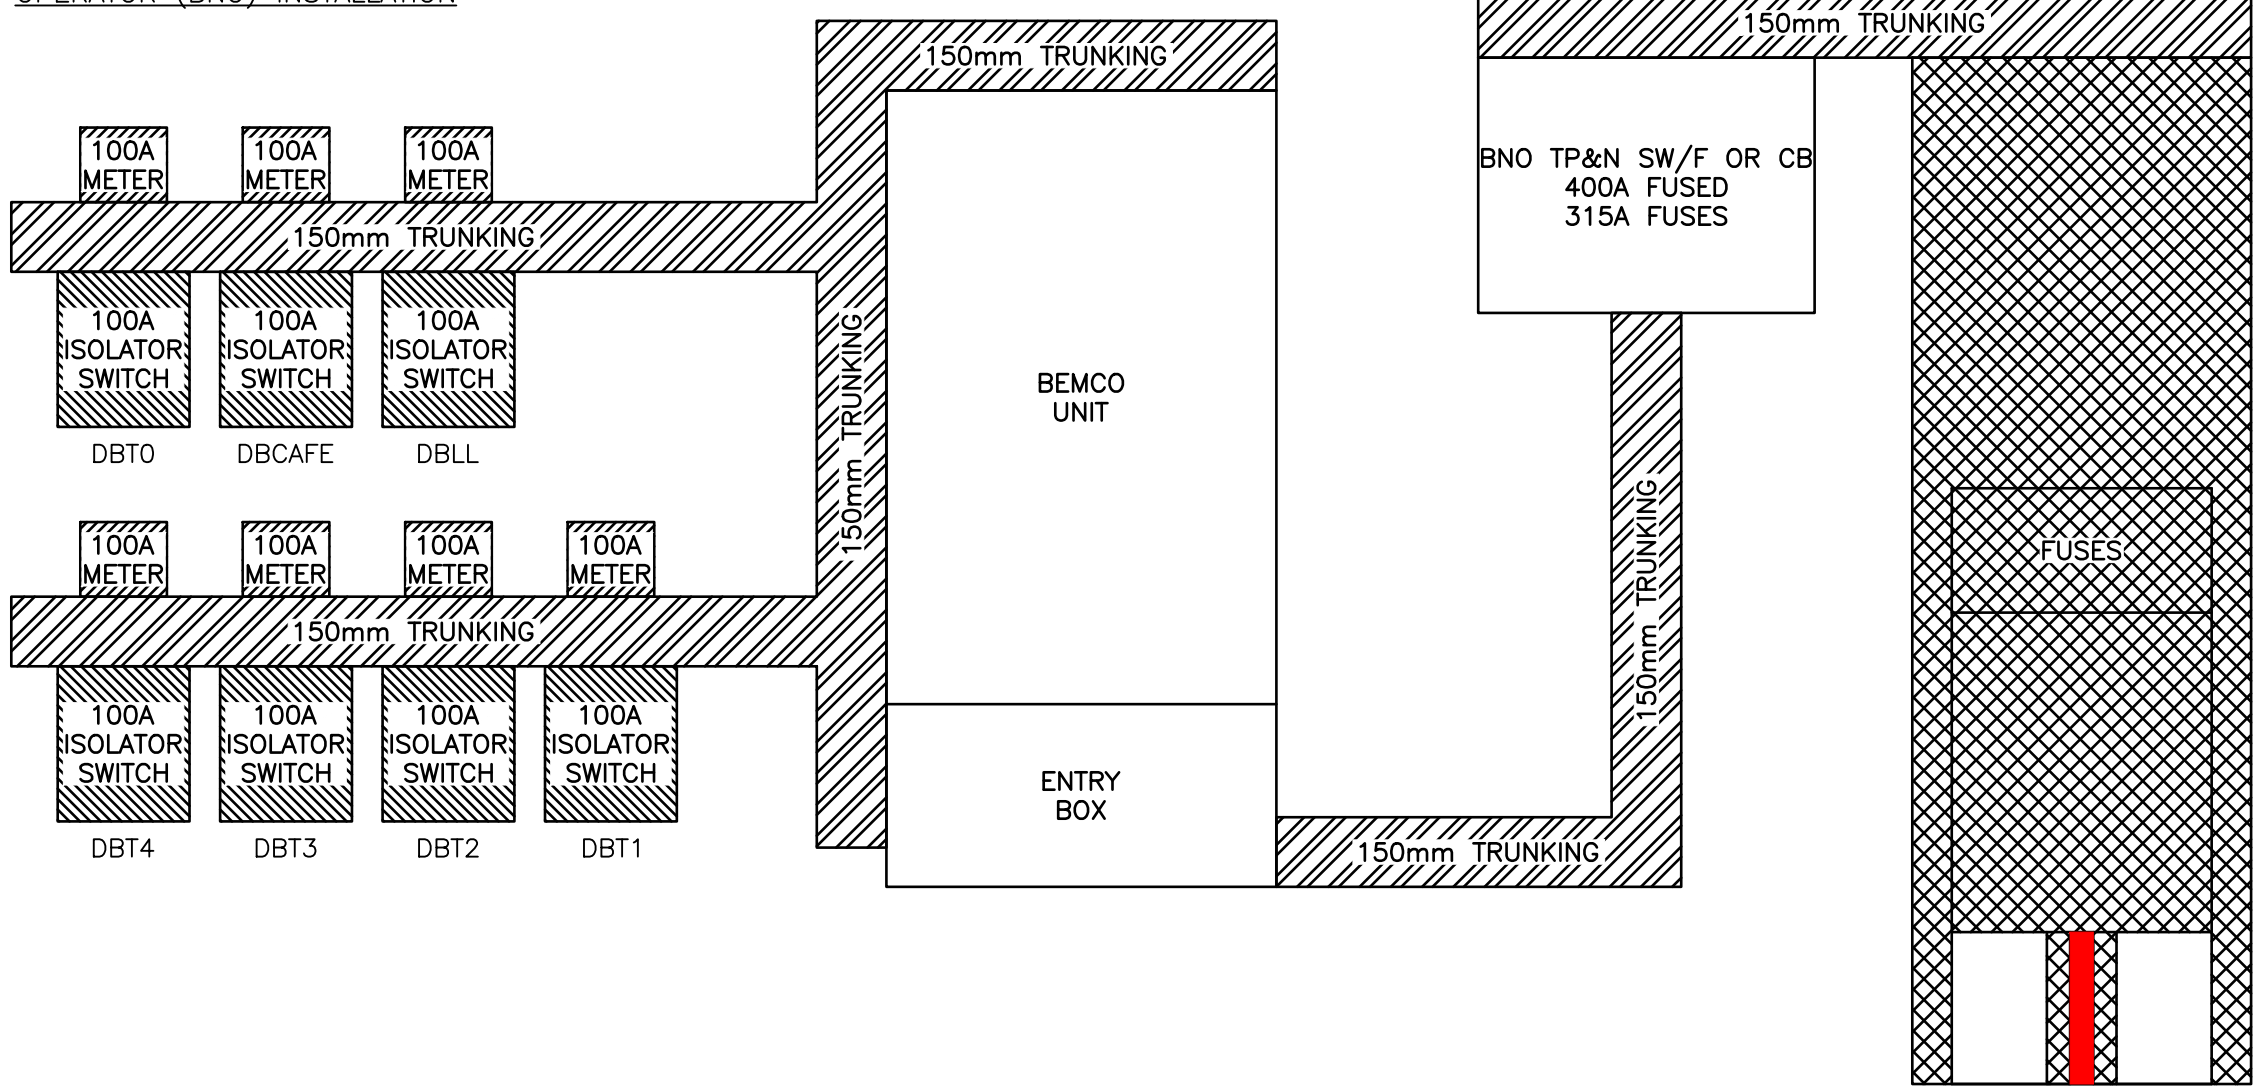

B	DRAWING UPDATED	16.11.23
A	PRELIMINARY ISSUED FOR COMMENT	25.10.23
Revision	Description	Date
Drawing Status		
PROPOSED		
Client		
WORKSPACE DESIGN & BUILD		
Project		
NEPTUNE MILL		
Title		
LV SCHEMATIC		
Drawn	LY	Date 16.11.23
Sheet	A1	
Scale	NTS	
Drawing Number		
H&O-J369-SCH00-B		