


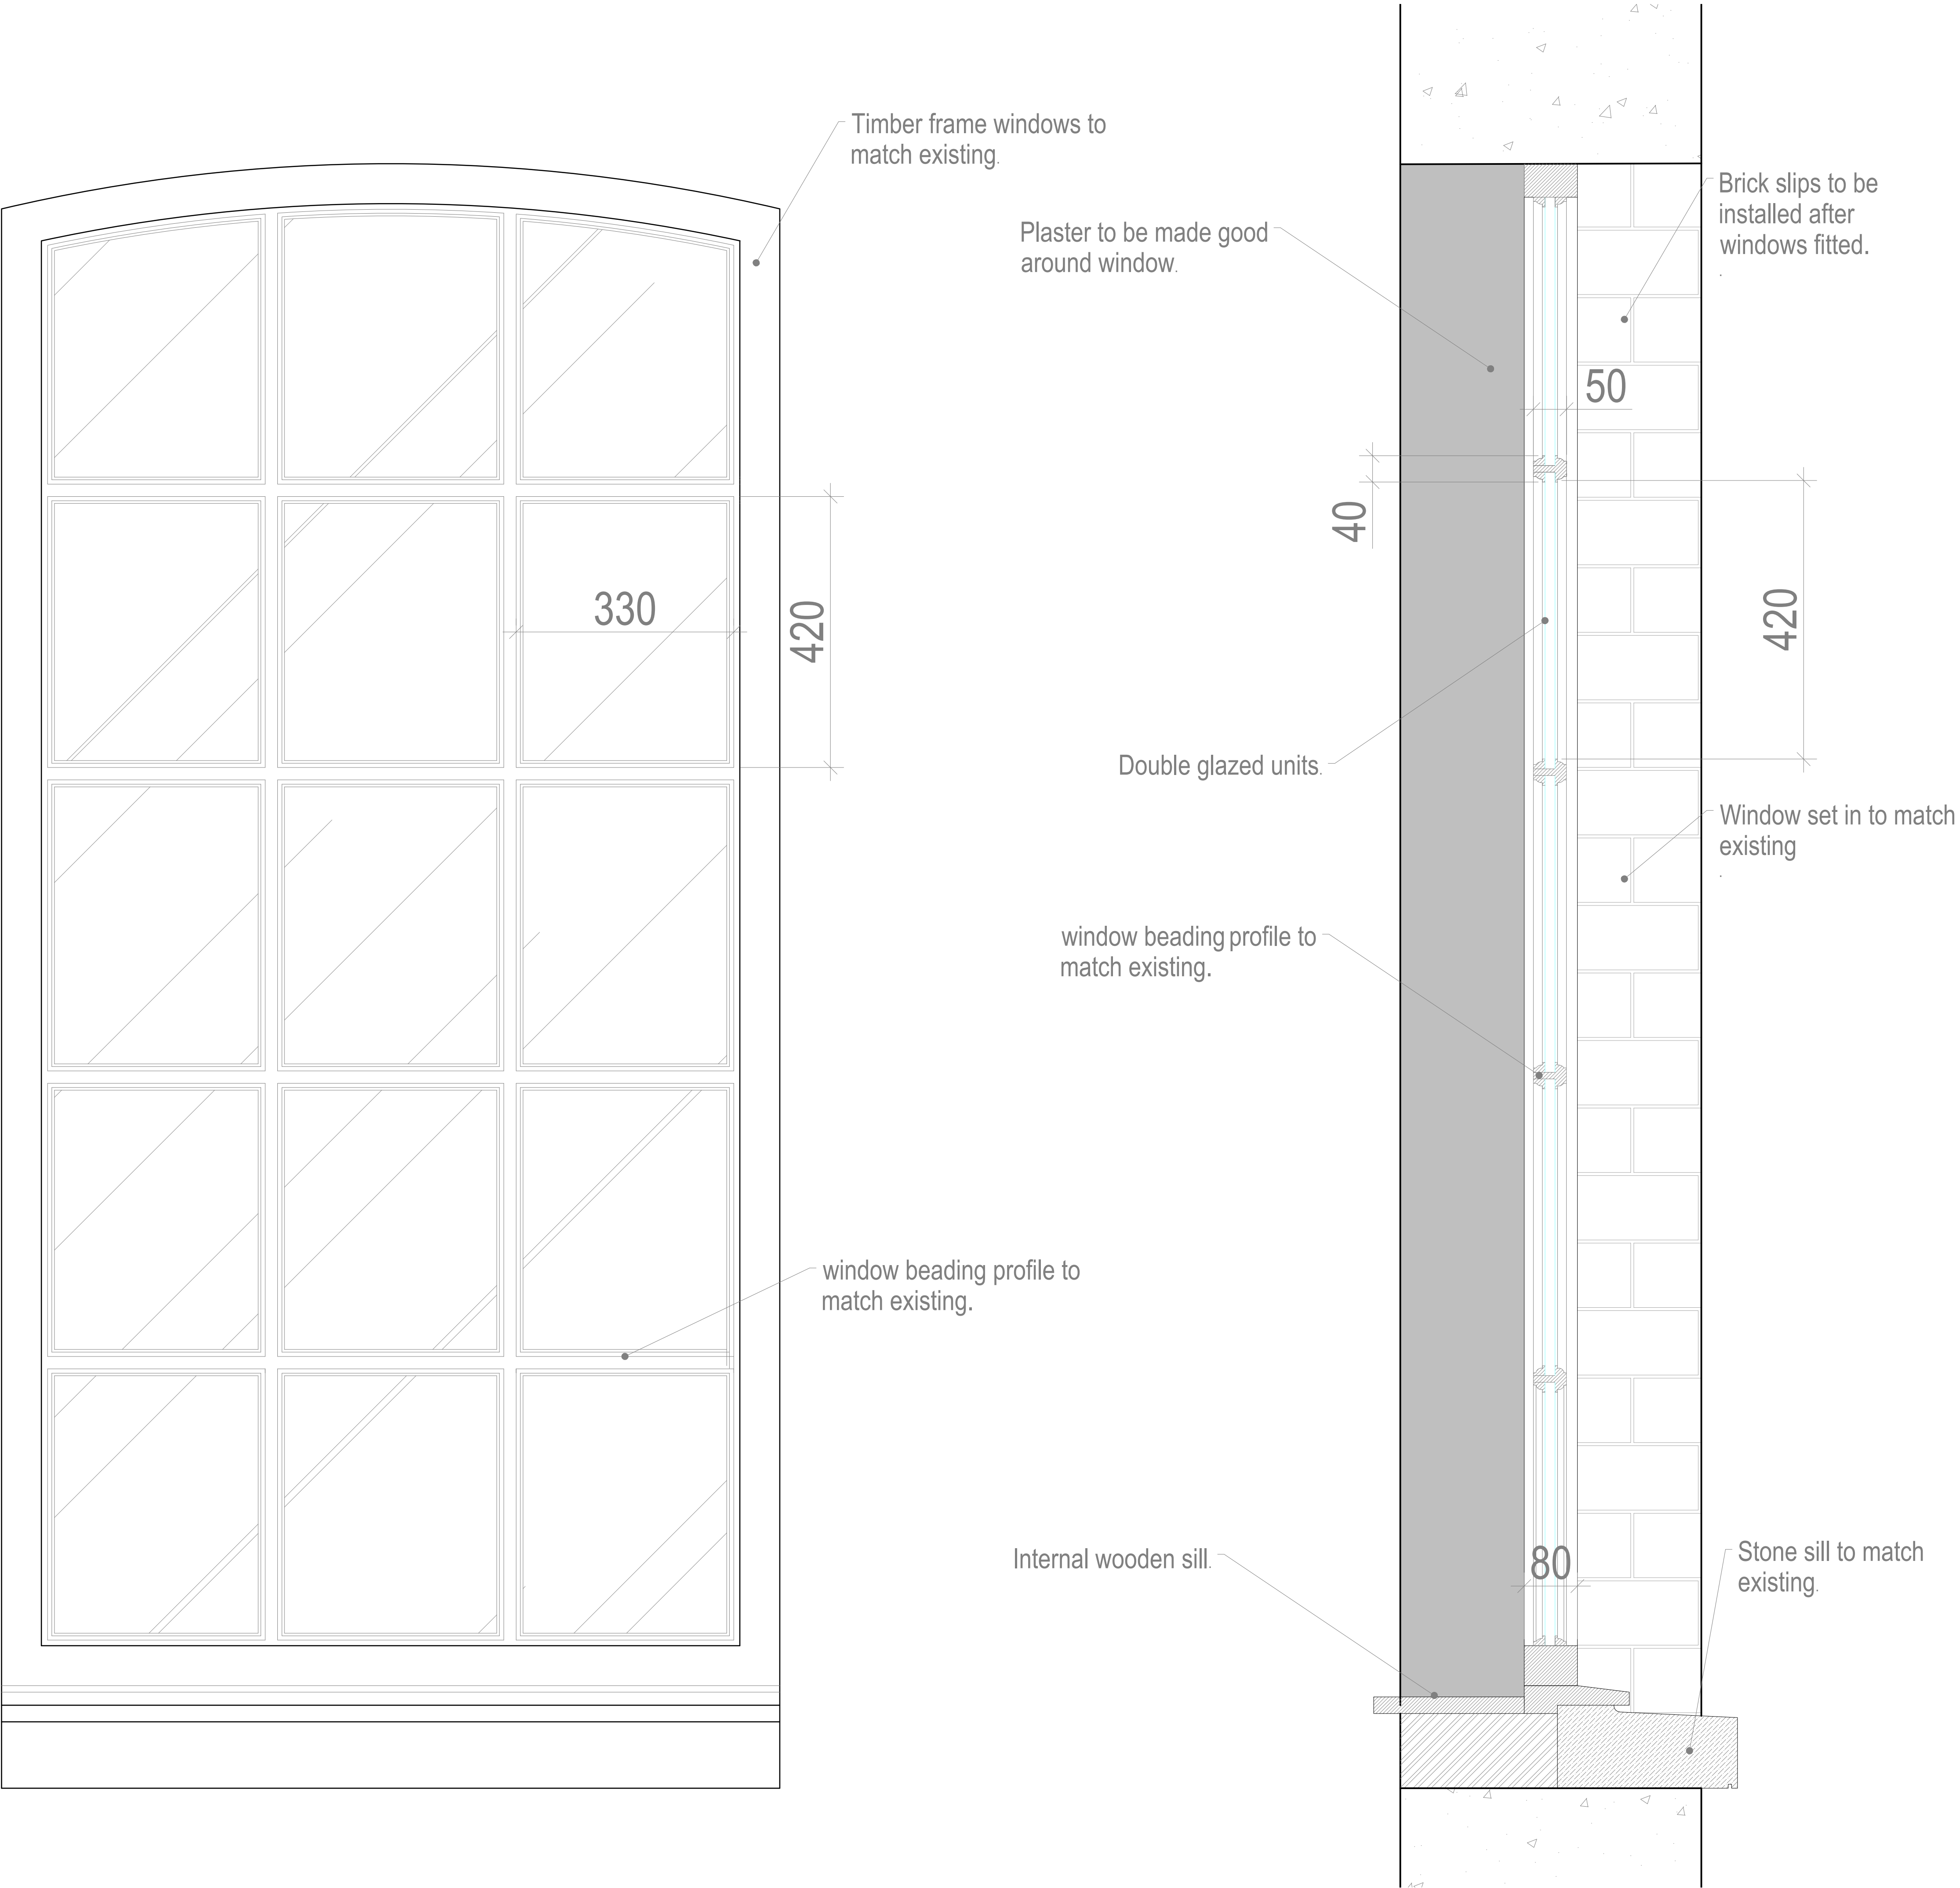

All dimensions are to be checked on site, any discrepancies are to be reported to the Architect before work commences. Do not scale from this drawing.

This drawing is to be read in conjunction with all relevant consultants and specialists drawings/ documents, any discrepancies are to be reported to the architect before the affected work commences.

This drawing is copyright.

Rev A	Added dims to window.	12/03/24



Project
Wolfgang & Maria's

Client
Allied London

Drawing
Window detail

Scale 1:5@A1	Date 05/03/2023
-----------------	--------------------

Number 015	Revision A
---------------	---------------