

Scale Bars to be used as guidance only - refer to sheet size below									
1:100	mm	1000	2000	3000	4000	5000	6000	7000	8000
1:200	mm	1000	2000	3000	4000	5000	6000	7000	8000
1:500	m	10	20	30	40	50	60	70	80
1:1250	m	10	20	30	40	50	60	70	80


Notes:
Drawings are based on survey data and may not accurately represent what is physically present.
Do not scale from this drawing. All dimensions are to be verified on site before proceeding with the work.
All dimensions are in millimeters unless noted otherwise.
Purcell shall be notified in writing of any discrepancies.

Key Plan

04	07/12/2022	MJBS	JW	As Rev Clouds
03	14/10/2022	JC	MJBS	As Rev Clouds
02	29/09/2022	JC	MJBS	As Rev Clouds
01	25/03/2022	AB	MJBS	Amended For Terrix
	26/01/2021			First Issue
ISSUE	DATE	APPROVED	DRAWN	DESCRIPTION



OUR
TOWN
HALL
PROJECT

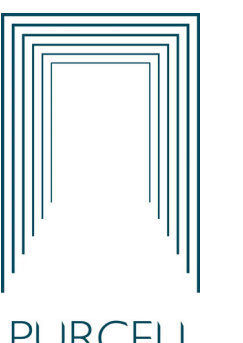

PURCELL


Project Office, Room 308, Town Hall, MANCHESTER M60 2L1
+44 (0) 7970 097 432
www.purcelluk.com

PROJECT STATUS	RIBA STAGE 5
CLIENT	Manchester City Council
PROJECT	OUR TOWN HALL
DRAWING TITLE	PLASTER REMOVAL L03 SOUTH WEST
SIZE & SCALE	A1: 1 : 100
DRAWING STATUS	For Construction

JOB NUMBER	236959
DRAWING NO.	OTH-PUR-TH-03-SKE-A-0564
REV	04

© PURCELL 2019. PURCELL IS THE TRADING NAME OF PURCELL ARCHITECTURE LTD.

08/12/2022 10:32:46

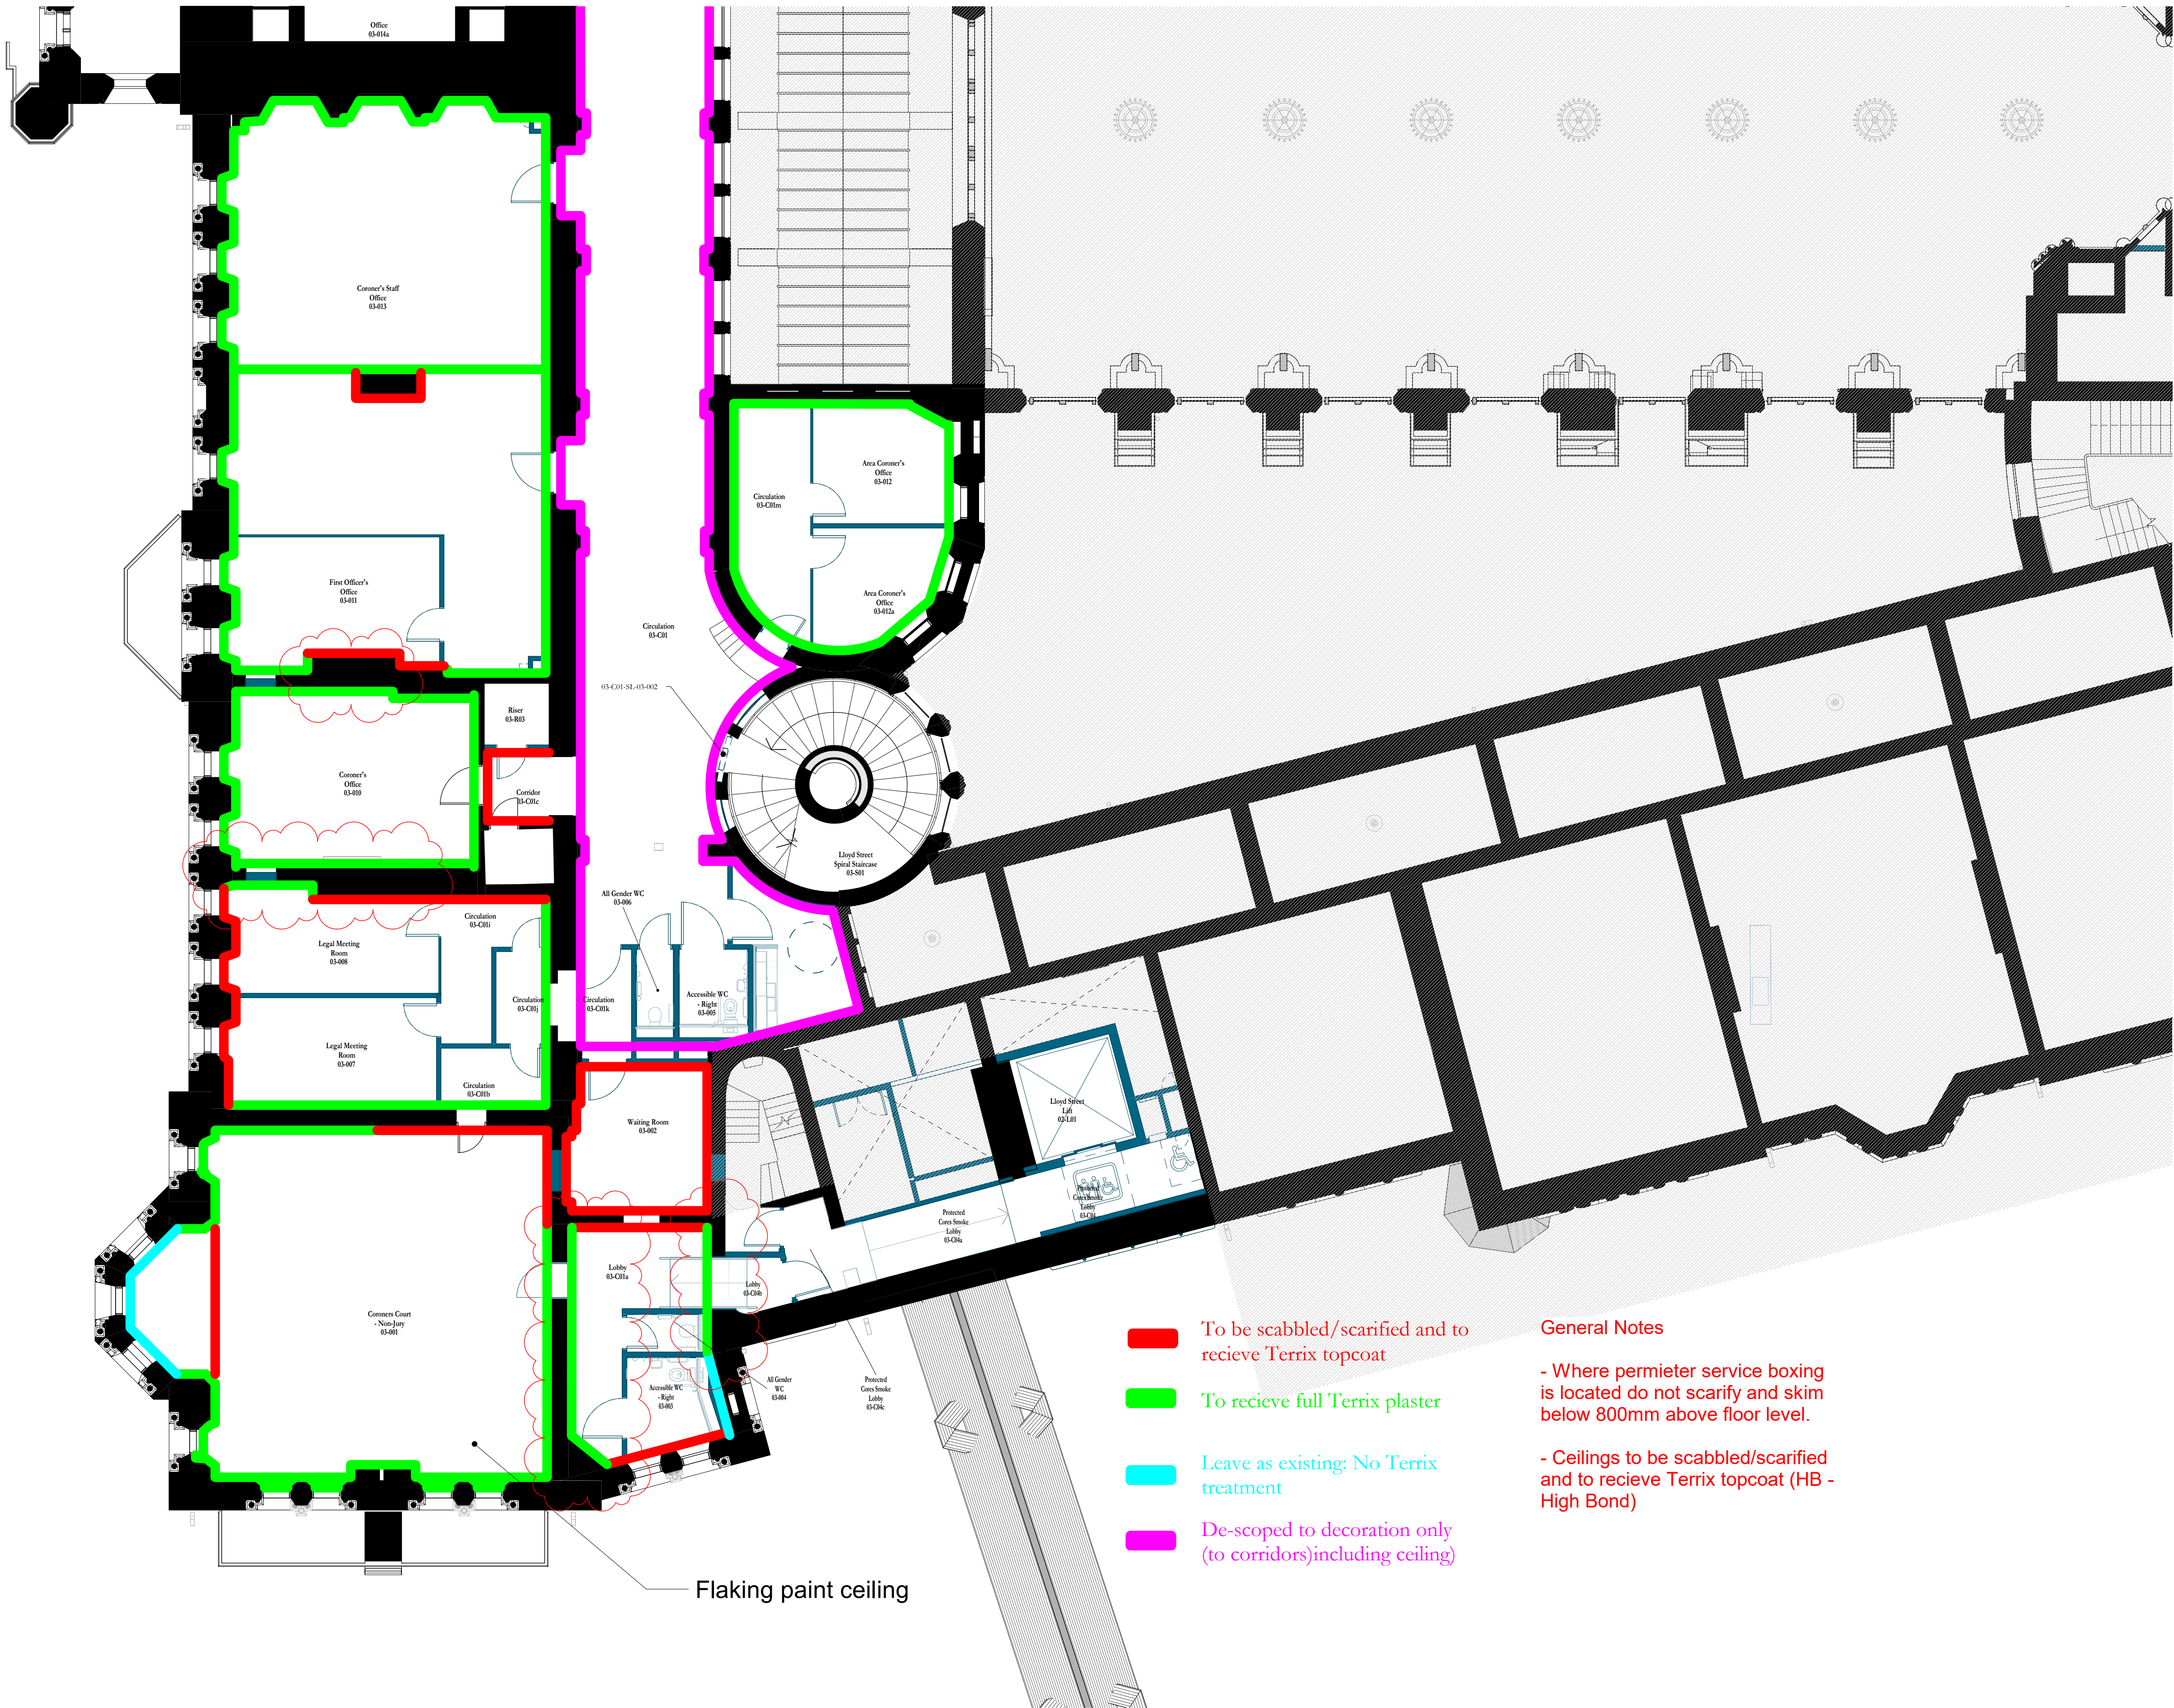

GA PLAN PROPOSED LEVEL 03 - Plaster Removal Plan - 0564
1 : 100