

43 Spring Gardens

Basement Floor Area 292sqm
Ground Floor Area 380sqm
TOTAL 672sqm


Proposed Basement Occupant Capacity	
Dining Room Area	- 20No. Persons
+ Basement Staff	- 10No. Persons
Basement Occupancy	30No. Persons

Proposed Ground Floor Occupant Capacity	
Main Seating Area	- 88No. Persons
Raised Seating Area	- 43No. Persons
Bar Area Seating	- 16No. Persons
(Customers Sub-Total)	- 147No. Persons
+ Grd Floor Staff	- 10No. Persons
Ground Floor Occupancy	157No. Persons

Total Proposed Occupant Capacity	
Basement Occupancy	- 30No. Persons (20No. Customers)
Ground Floor Occupancy	- 157No. Persons (147No. Customers)
Total	187No. Persons (167No. Customers)

PLANNING ISSUE

41
Spring Gardens

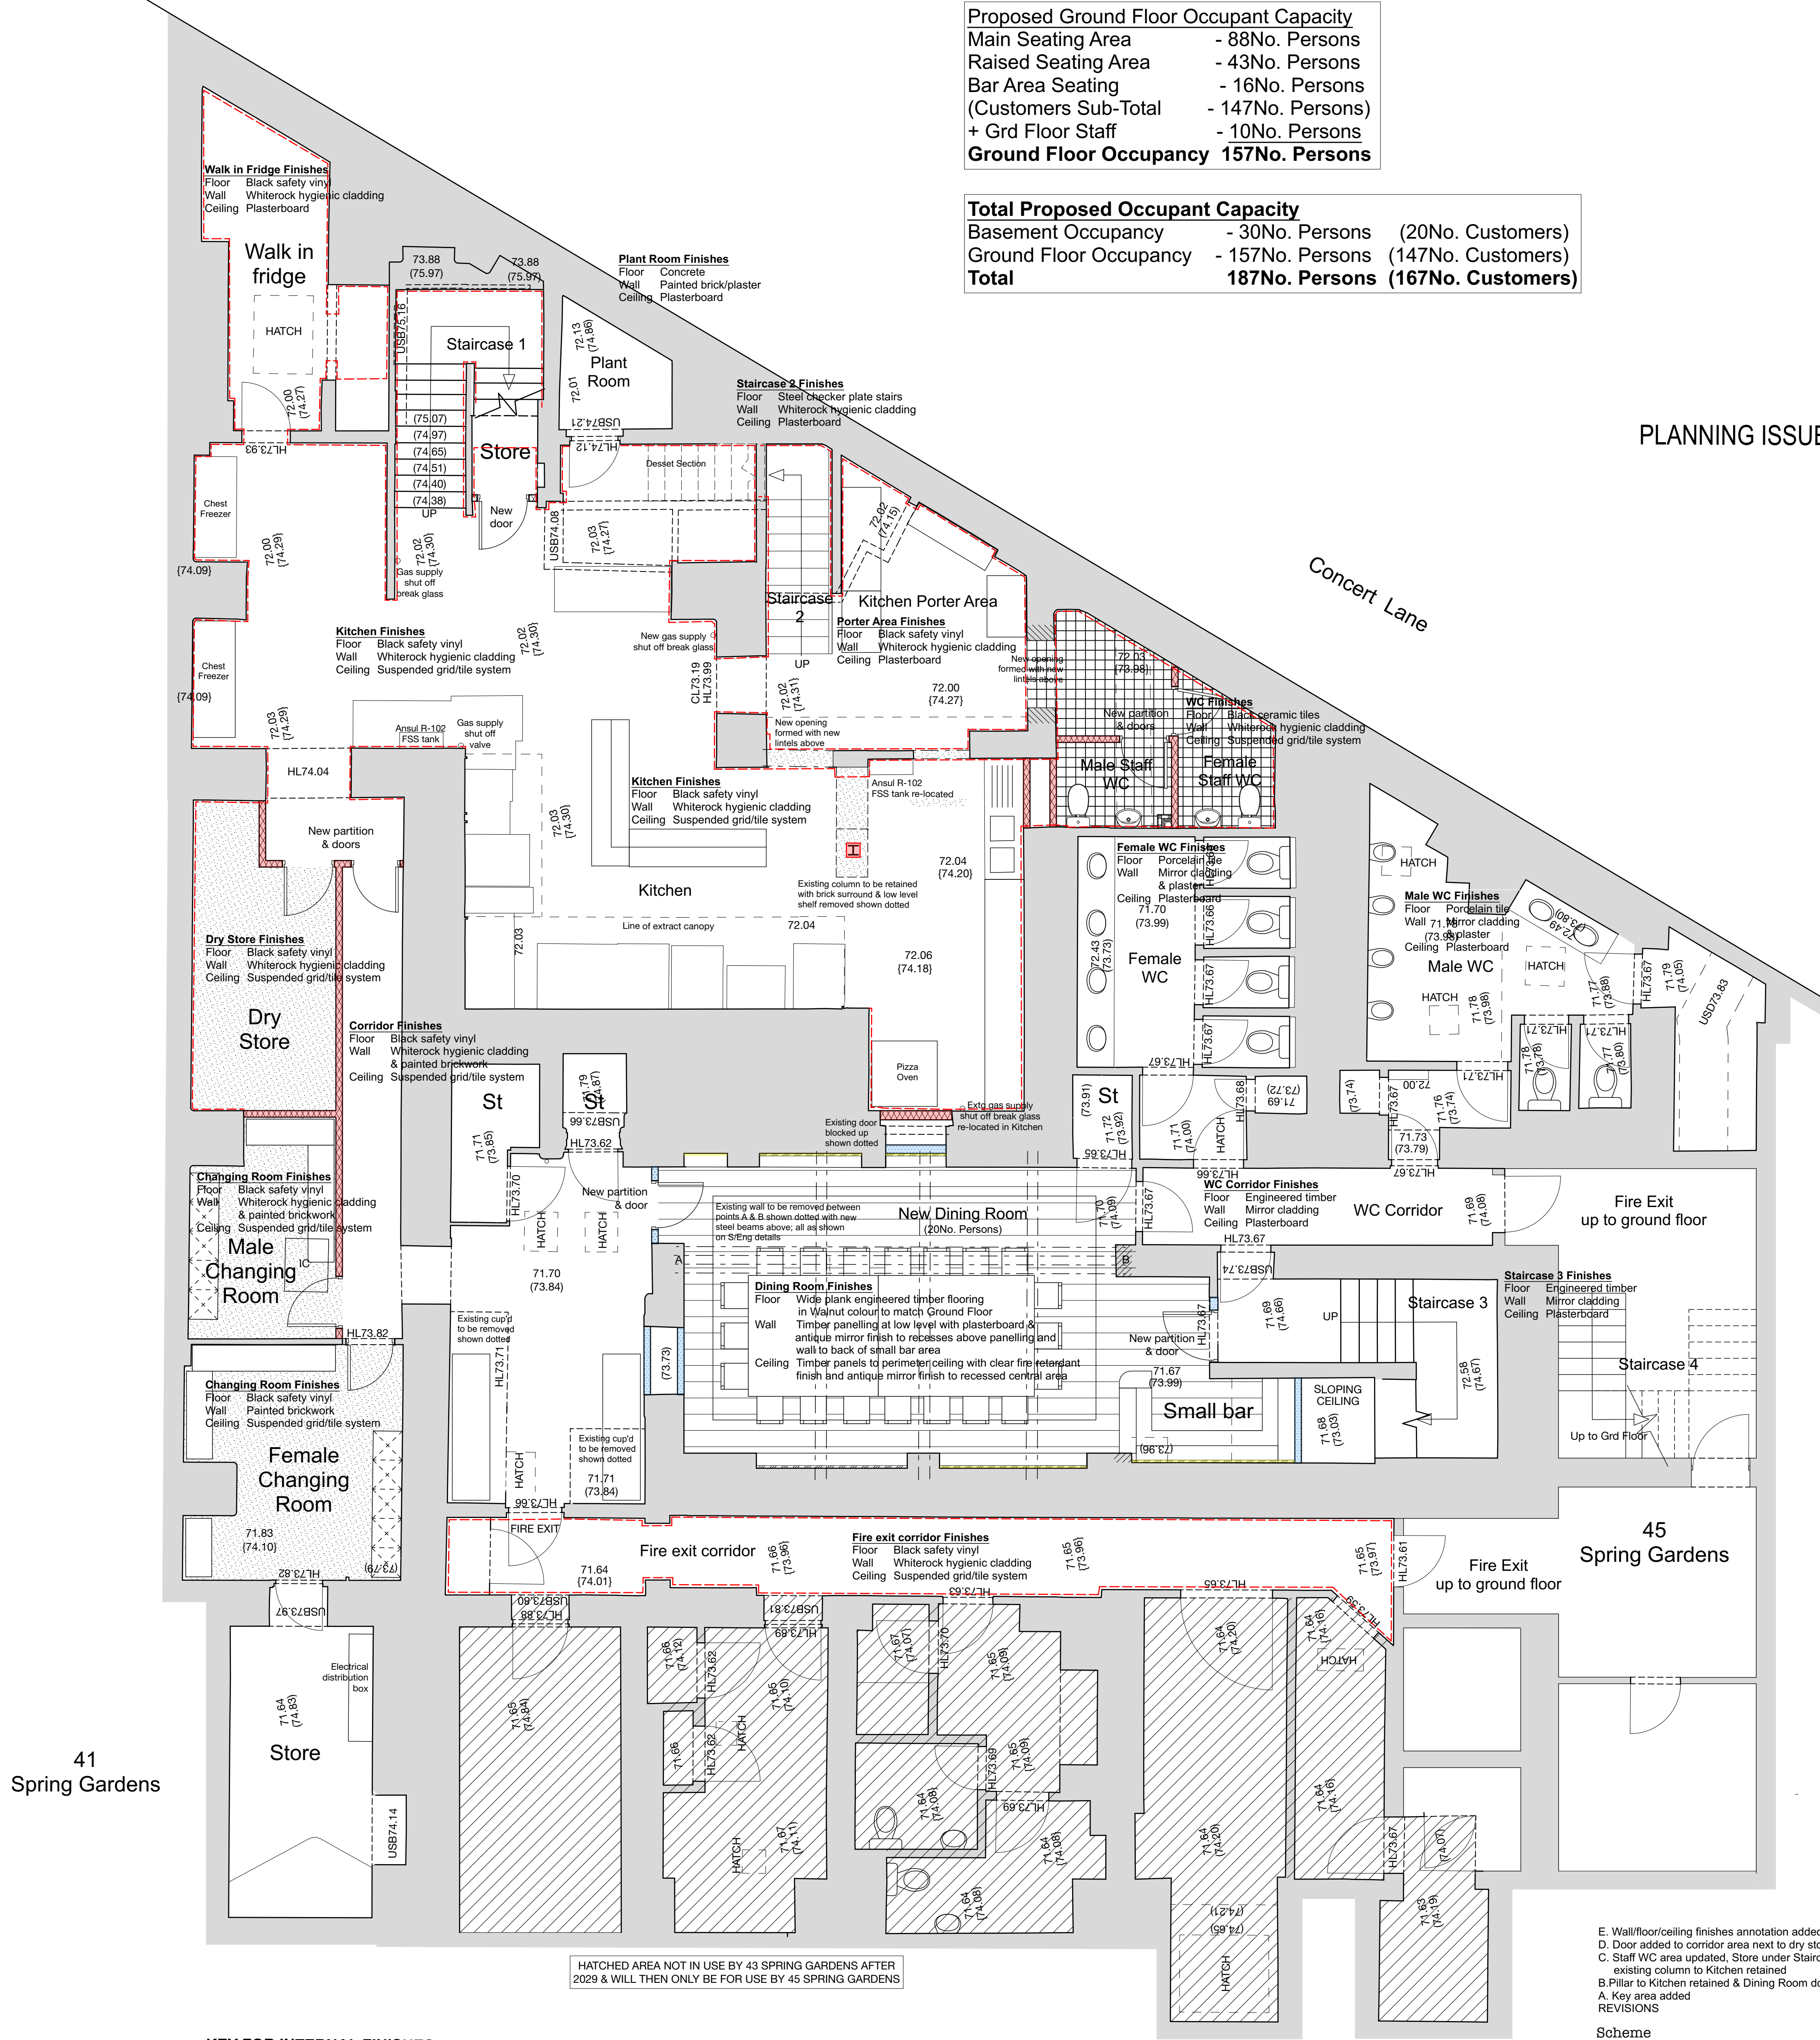

KEY FOR INTERNAL FINISHES

- | | | | |
|--|---|--|---|
| | New timber stud partitions with plywood to each side and Altro White Rock finish | | New timber stud partitions with Plasterboard finish to both sides |
| | Dotted line indicates extent of existing Altro White Rock hygenic wall finish to be retained | | New black ceramic floor tiles to WC area |
| | New slip resistant vinyl sheet flooring on latex levelling screed applied to existing solid floor | | New silver antique mirror wall panels with 20mm bevelled edge |
| | New wide plank engineered timber flooring in walnut colour to match existing flooring to Staircase 3 area | | |

Spring Gardens

- E. Wall/floor/ceiling finishes annotation added 12.2.24
D. Door added to corridor area next to dry store 22.1.24
C. Staff WC area updated, Store under Staircase 1 & existing column to Kitchen retained 18.12.23
B. Pillar to Kitchen retained & Dining Room door 27.11.23
A. Key area added 30.10.23
REVISIONS

Scheme
Fit Out & Alteration Works
Cibo Restaurant
Basement & Ground Floors
43 Spring Gardens
Manchester M2 2BG

Client
MRV Restaurant Group Ltd

Title
Proposed Basement
General Arrangement Plan
Scale Date Drawn
1:50 27.10.23 MM
Job No Dwg No Rev
P390 05 E

Mike Macpherson Architects
88 Reynard Road, Chorlton, Manchester M21 8DD

T: 0161 870 8129
E: mail@mikemacpherson-architects.co.uk
www.mikemacpherson-architects.co.uk